DocuSign Envelope ID: ECEFE6E2-C243-41B2-BD17-A949A4274EE7

PROJ. REFERENCE NO.	SHEET NO.
I-5830	TMP-23

KCA KISINGER CAMPO & ASSOCIATES
Kisinger Campo & Associates Corp.
4800 Six Forks Rd.,
Suite 120
Raleigh, NC 27609
John P. Mazeres, PE No. 043635

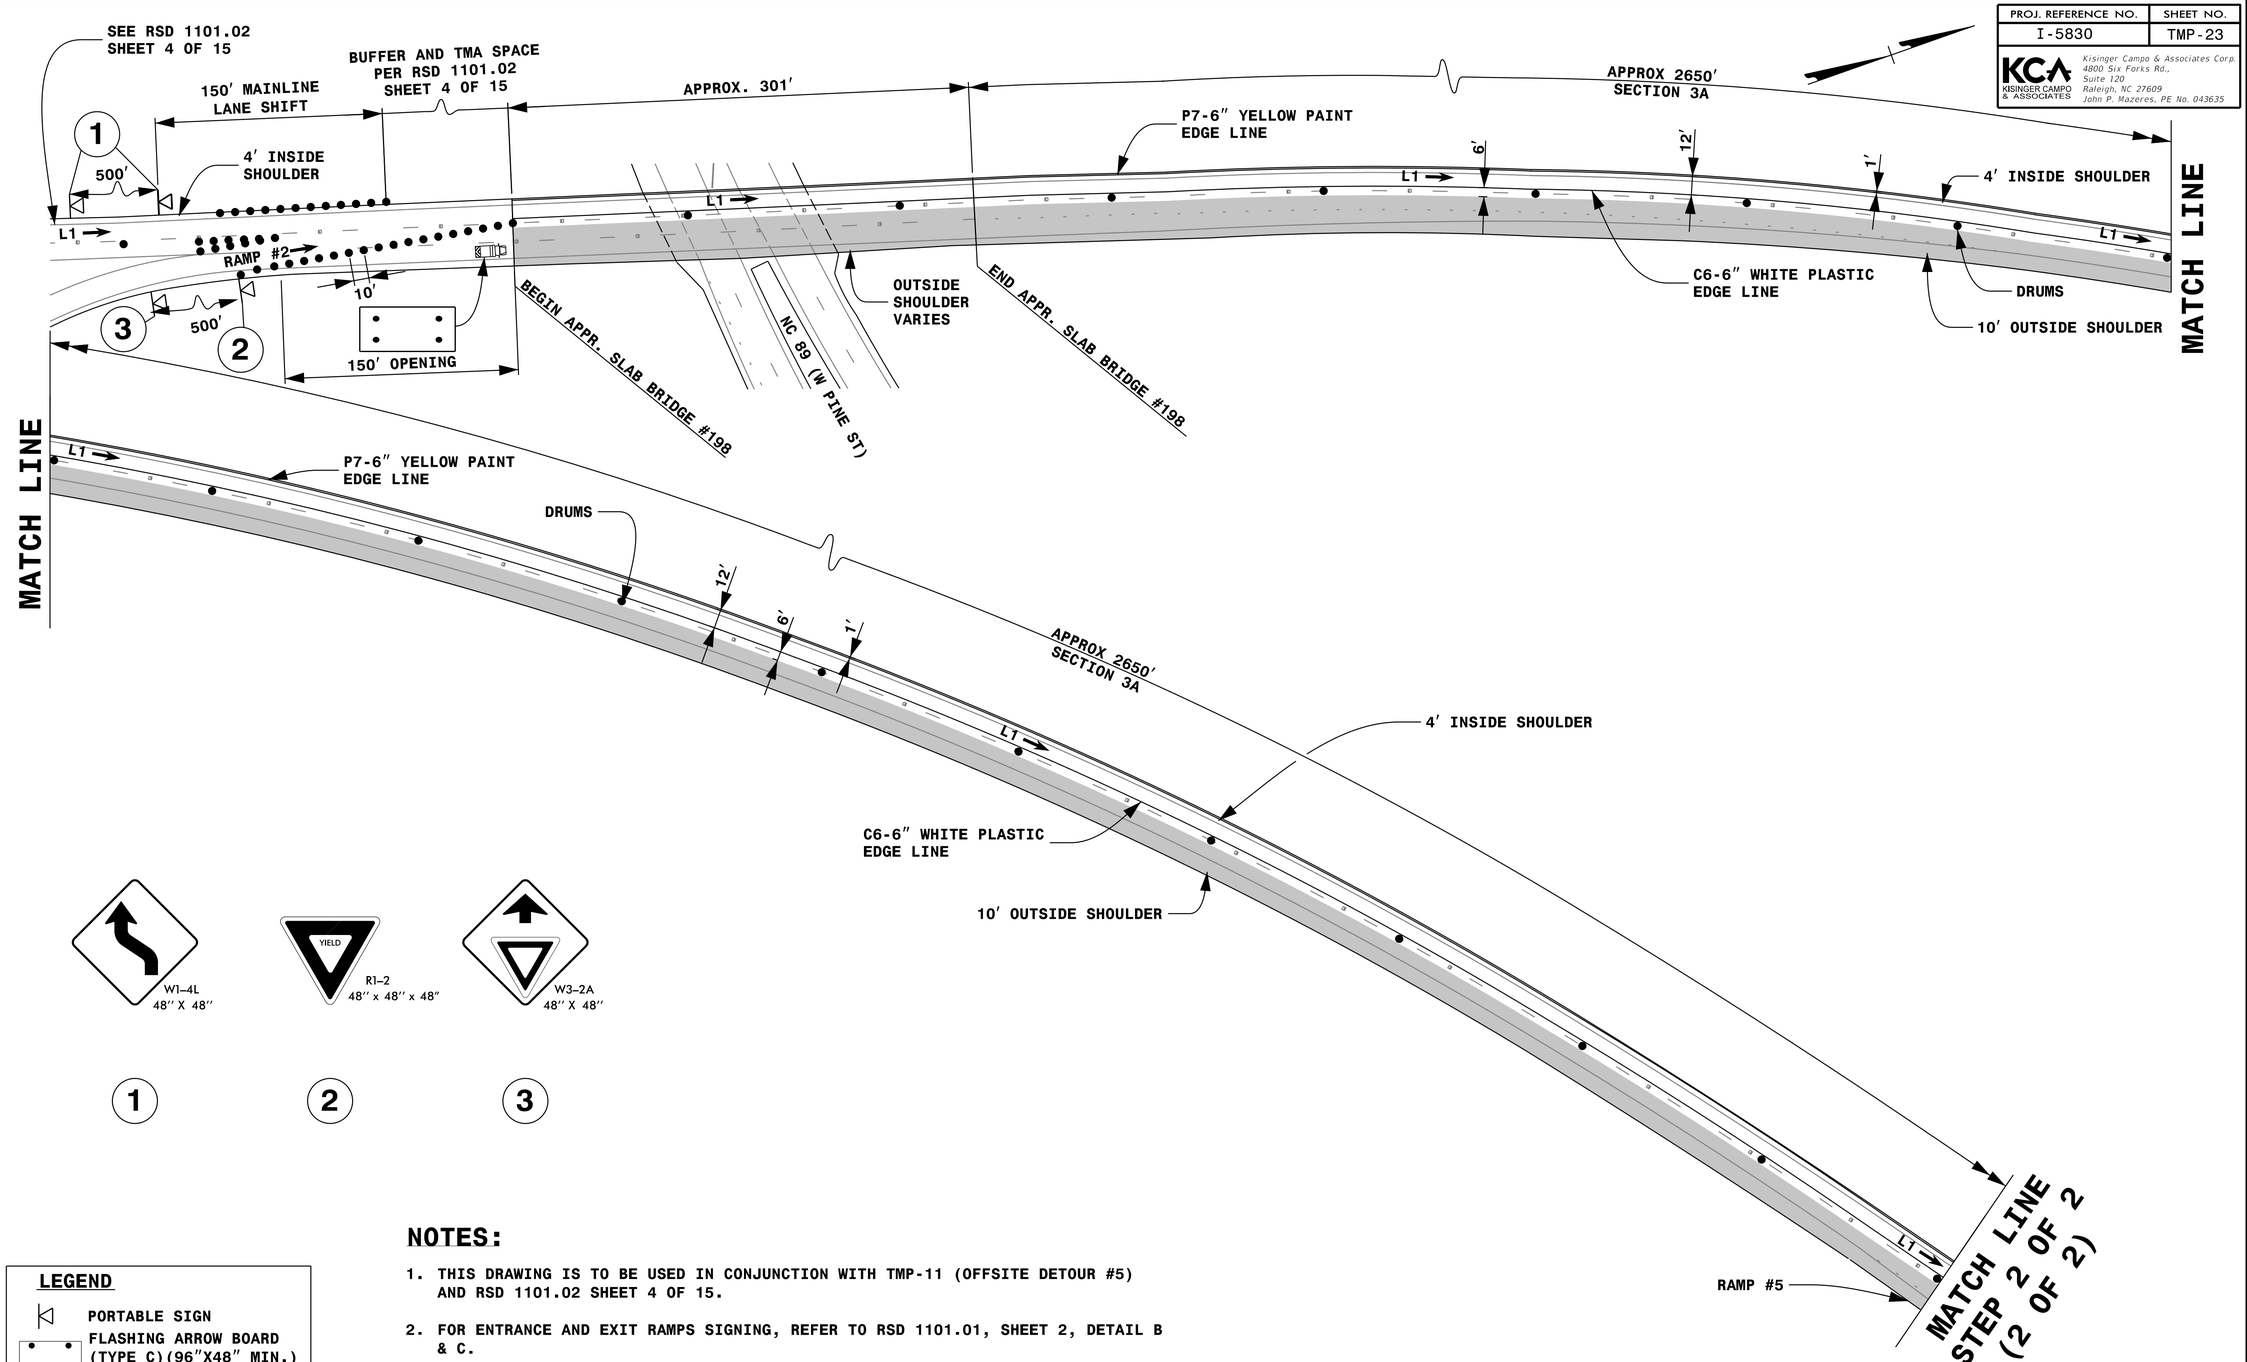

NOTES:

1. THIS DRAWING IS TO BE USED IN CONJUNCTION WITH TMP-11 (OFFSITE DETOUR #5) AND RSD 1101.02 SHEET 4 OF 15.
2. FOR ENTRANCE AND EXIT RAMPS SIGNING, REFER TO RSD 1101.01, SHEET 2, DETAIL B & C.
3. FOR ADDITIONAL NOTES, REFER TO RSD 1101.01, SHEET 2.
4. SEE TMP-3 (VICINITY MAP-CONCRETE PAVEMENT PRESERVATION) FOR SECTION LOCATION.
5. FOR TYPICAL SECTION(S), SEE STEP 2 SHEET 2 OF 2.
6. TRAFFIC CONTROL DEVICES (1) THRU (3) SHALL BE INSTALLED AS PER ENGINEER'S INSTRUCTIONS.

LEGEND

- PORTABLE SIGN
- FLASHING ARROW BOARD (TYPE C)(96"X48" MIN.) "CAUTION MODE"
- TRUCK MOUNTED ATTENUATOR (TMA)
- WORK AREA
- DIRECTION OF TRAFFIC FLOW
- TRAFFIC DRUM

APPROVED: DocuSigned by: John P. Mazeres B63CD00083A54AF...

DATE: 6/29/2017

SEAL

NORTH CAROLINA PROFESSIONAL SEAL 043935 ENGINEER JOHN P. MAZEREES

DOCUMENT NOT CONSIDERED FINAL UNLESS ALL SIGNATURES COMPLETED

DIVISION OF HIGHWAYS STATE OF NORTH CAROLINA DEPARTMENT OF TRANSPORTATION WORK ZONE TRAFFIC CONTROL

CONCRETE PRESERVATION
SECTION 3A NORTHBOUND
STEP 2 OF 2 (1 OF 2)

6/29/2017
G:\Division-GESC\Division-IIV-77 TMP\200.23.I5830_TMP-23.3A.STEP 2 OF 2 (1OF 2).dgn
User:tKU