DocuSign Envelope ID: ECEFE6E2-C243-41B2-BD17-A949A4274EE7

PROJ. REFERENCE NO.	SHEET NO.
I-5830	TMP-43

KCA KISINGER CAMPO & ASSOCIATES
Kisinger Campo & Associates Corp.
4800 Six Forks Rd.,
Suite 120
Raleigh, NC 27609
John P. Mazeres, PE No. 043635

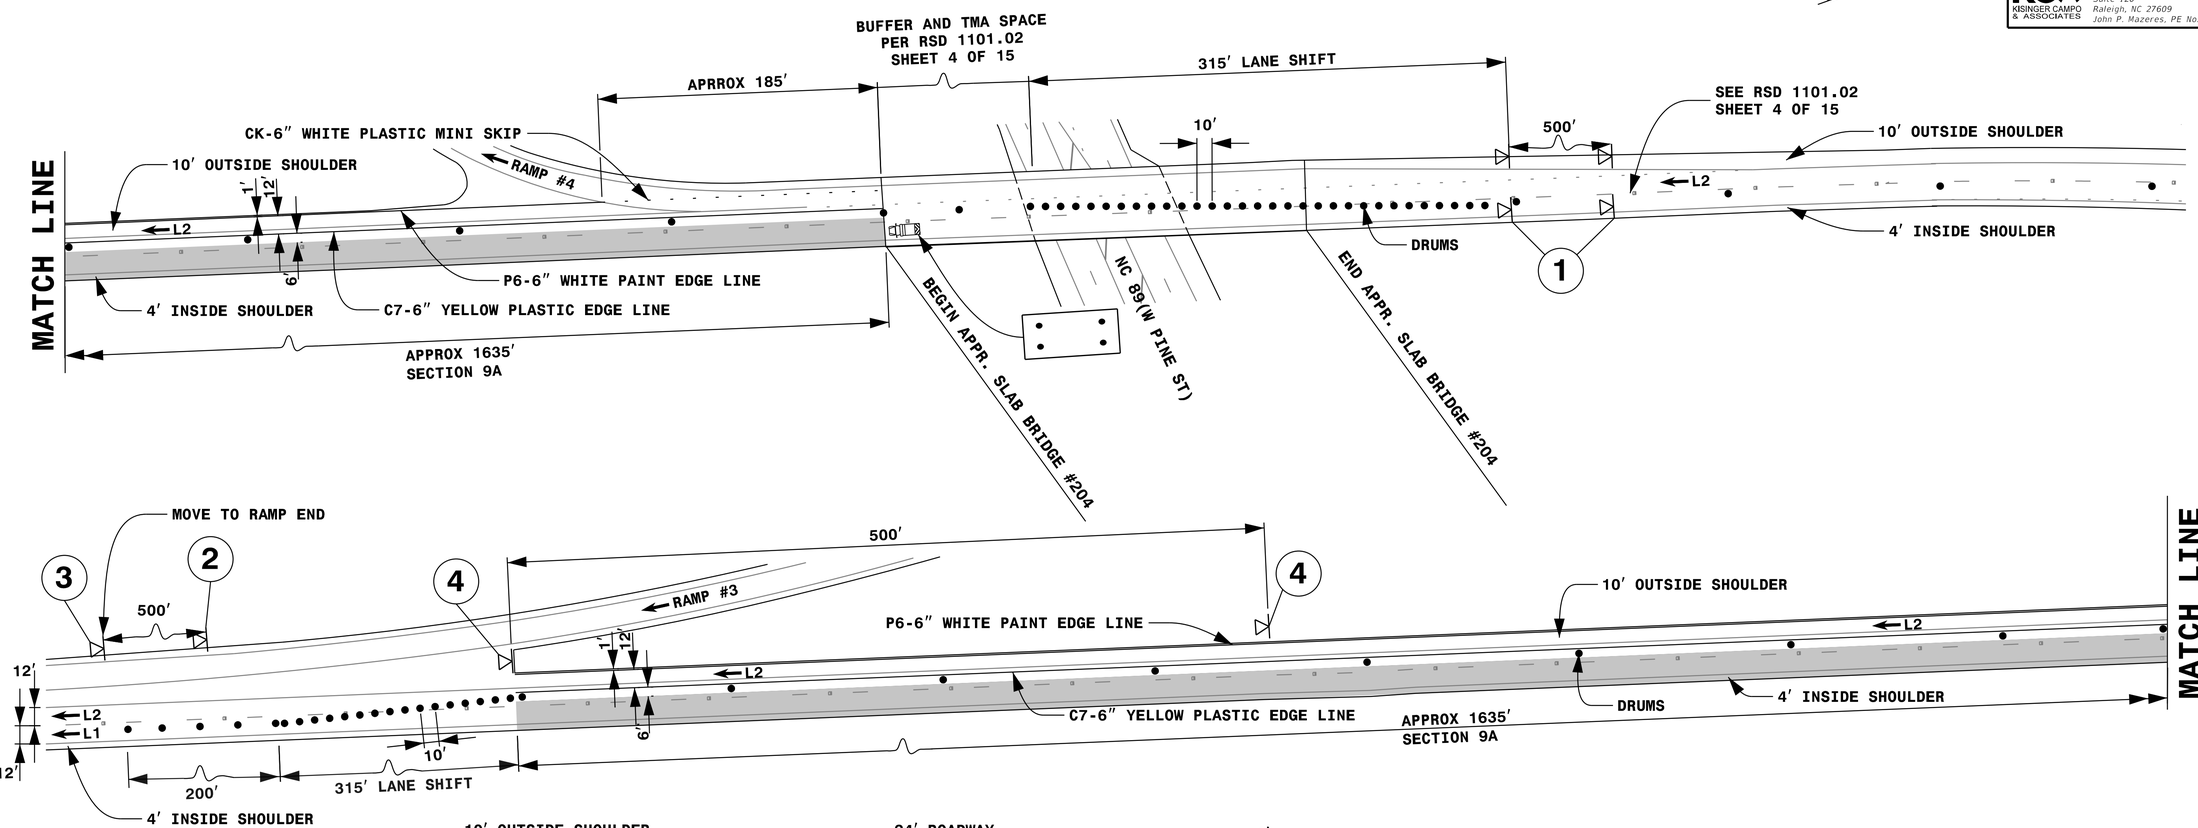

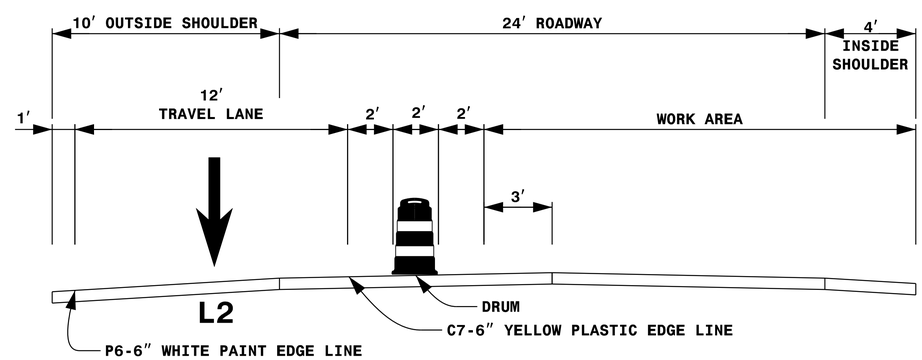

TYPICAL SECTION
SECTION 9A SOUTHBOUND

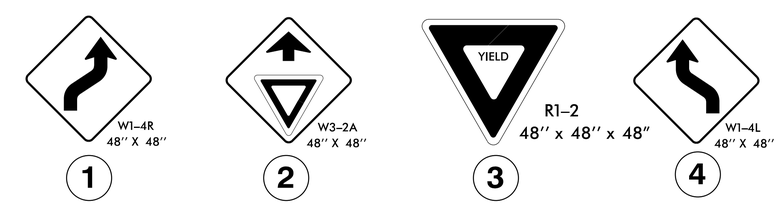

LEGEND

- PORTABLE SIGN
- FLASHING ARROW BOARD (TYPE C)(96″X48″ MIN.) "CAUTION MODE"
- TRUCK MOUNTED ATTENUATOR (TMA)
- WORK AREA
- DIRECTION OF TRAFFIC FLOW
- TRAFFIC DRUM

NOTES:

1. THIS DRAWING IS TO BE USED IN CONJUNCTION WITH RSD 1101.02 SHEET 4 OF 15.
2. FOR ENTRANCE AND EXIT RAMPS SIGNING, REFER TO RSD 1101.01, SHEET 2, DETAIL B & C.
3. FOR ADDITIONAL NOTES, REFER TO RSD 1101.01, SHEET 2.
4. SEE TMP-3 (VICINITY MAP- CONCRETE PAVEMENT PRESERVATION) FOR SECTION LOCATION.
5. TRAFFIC CONTROL DEVICES (1) THRU (4) SHALL BE INSTALLED AS PER ENGINEER'S INSTRUCTIONS.

APPROVED: DocuSigned by: John P. Mazeres — B63CD00063A54AF...
DATE: 6/29/2017
SEAL

NORTH CAROLINA PROFESSIONAL SEAL 043935 ENGINEER JOHN P. MAZERES

DOCUMENT NOT CONSIDERED FINAL UNLESS ALL SIGNATURES COMPLETED

DIVISION OF HIGHWAYS · STATE OF NORTH CAROLINA · DEPARTMENT OF TRANSPORTATION · WORK ZONE TRAFFIC CONTROL

CONCRETE PRESERVATION
SECTION 9A SOUTHBOUND
STEP 1 OF 2

6/29/2017
G:\Division-GESC\Division-IN-77 TMP\200_43_I5830_TMP-43_9A_STEP 1OF 2.dgn
User:tKU