DocuSign Envelope ID: ECEFE6E2-C243-41B2-BD17-A949A4274EE7

PROJ. REFERENCE NO.	SHEET NO.
I-5830	TMP-15

KCA KISINGER CAMPO & ASSOCIATES
Kisinger Campo & Associates Corp.
4800 Six Forks Rd.,
Suite 120
Raleigh, NC 27609
John P. Mazeres, PE No. 043635

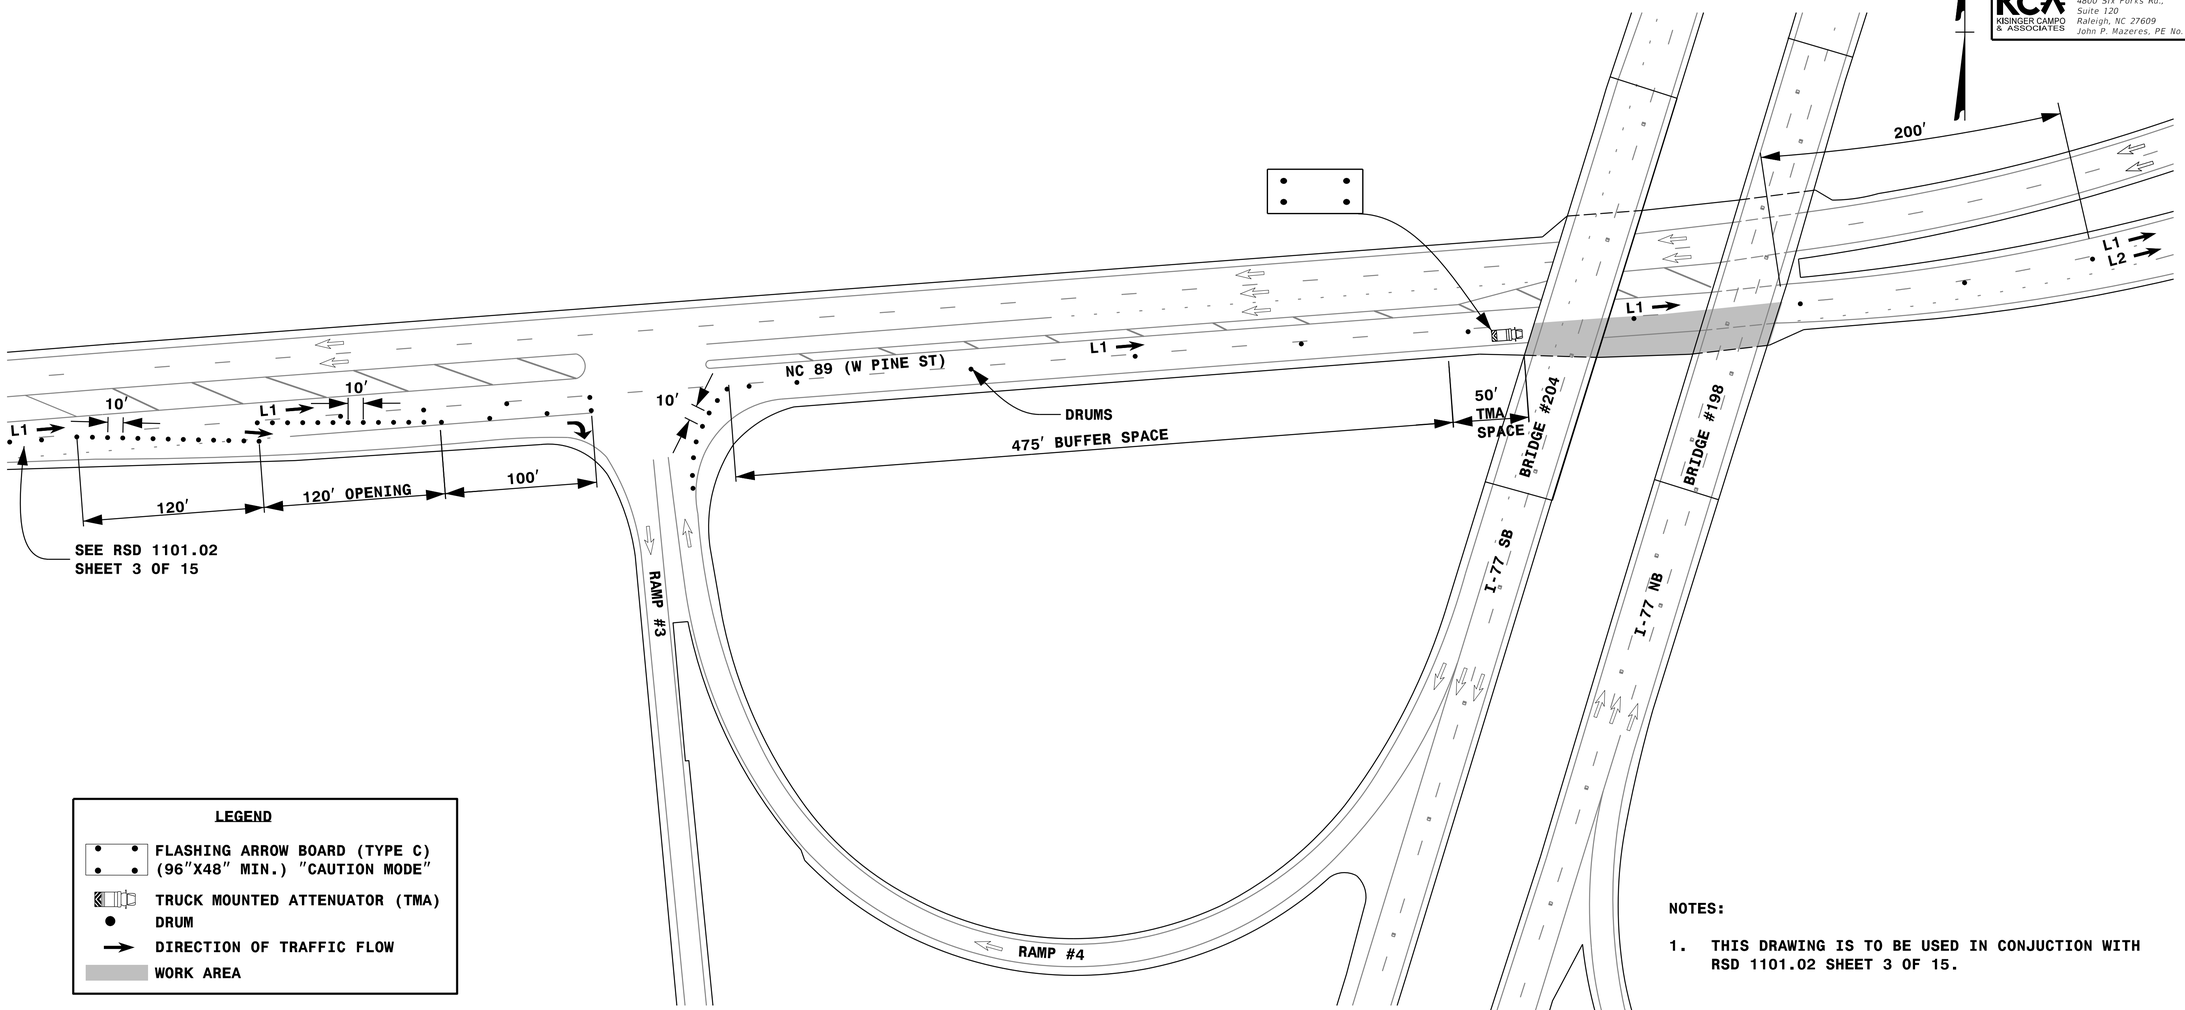

LEGEND

- FLASHING ARROW BOARD (TYPE C) (96″X48″ MIN.) "CAUTION MODE"
- TRUCK MOUNTED ATTENUATOR (TMA)
- DRUM
- DIRECTION OF TRAFFIC FLOW
- WORK AREA

NOTES:

1. THIS DRAWING IS TO BE USED IN CONJUCTION WITH RSD 1101.02 SHEET 3 OF 15.

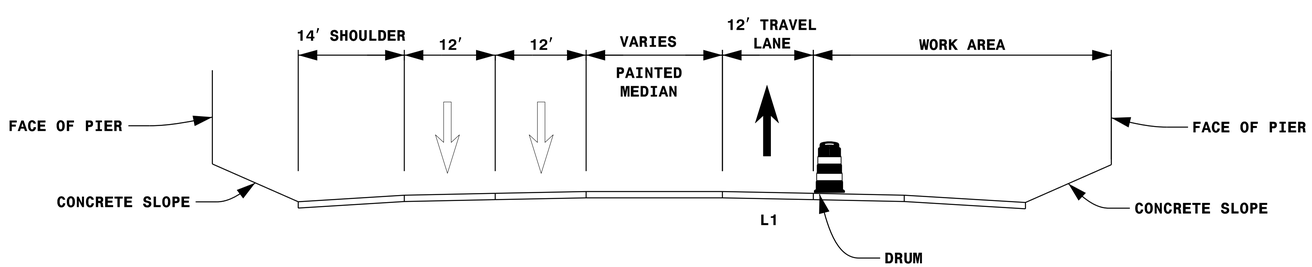

TYPICAL SECTION
BRIDGES #204 AND #198

APPROVED: DocuSigned by: John P. Mazeres B63CD00083A54AF...

DATE: 6/29/2017

SEAL

NORTH CAROLINA PROFESSIONAL SEAL 043935 ENGINEER JOHN P. MAZERES

DOCUMENT NOT CONSIDERED FINAL UNLESS ALL SIGNATURES COMPLETED

DIVISION OF HIGHWAYS STATE OF NORTH CAROLINA DEPARTMENT OF TRANSPORTATION WORK ZONE TRAFFIC CONTROL

LANE CLOSURE DETAIL
NC 89 (W PINE ST)
EB OUTSIDE LANE
POSTED SPEED: 55 MPH

6/29/2017
G:\Division-GESC\Division-IN\I-77 TMP\200_I5_I5830_TMP-I5_W_PINE_ST_EB_OL.dgn
User:tku