DocuSign Envelope ID: ECEFE6E2-C243-41B2-BD17-A949A4274EE7

PROJ. REFERENCE NO.	SHEET NO.
I-5830	TMP-14

KCA KISINGER CAMPO & ASSOCIATES
Kisinger Campo & Associates Corp.
4800 Six Forks Rd.,
Suite 120
Raleigh, NC 27609
John P. Mazeres, PE No. 043635

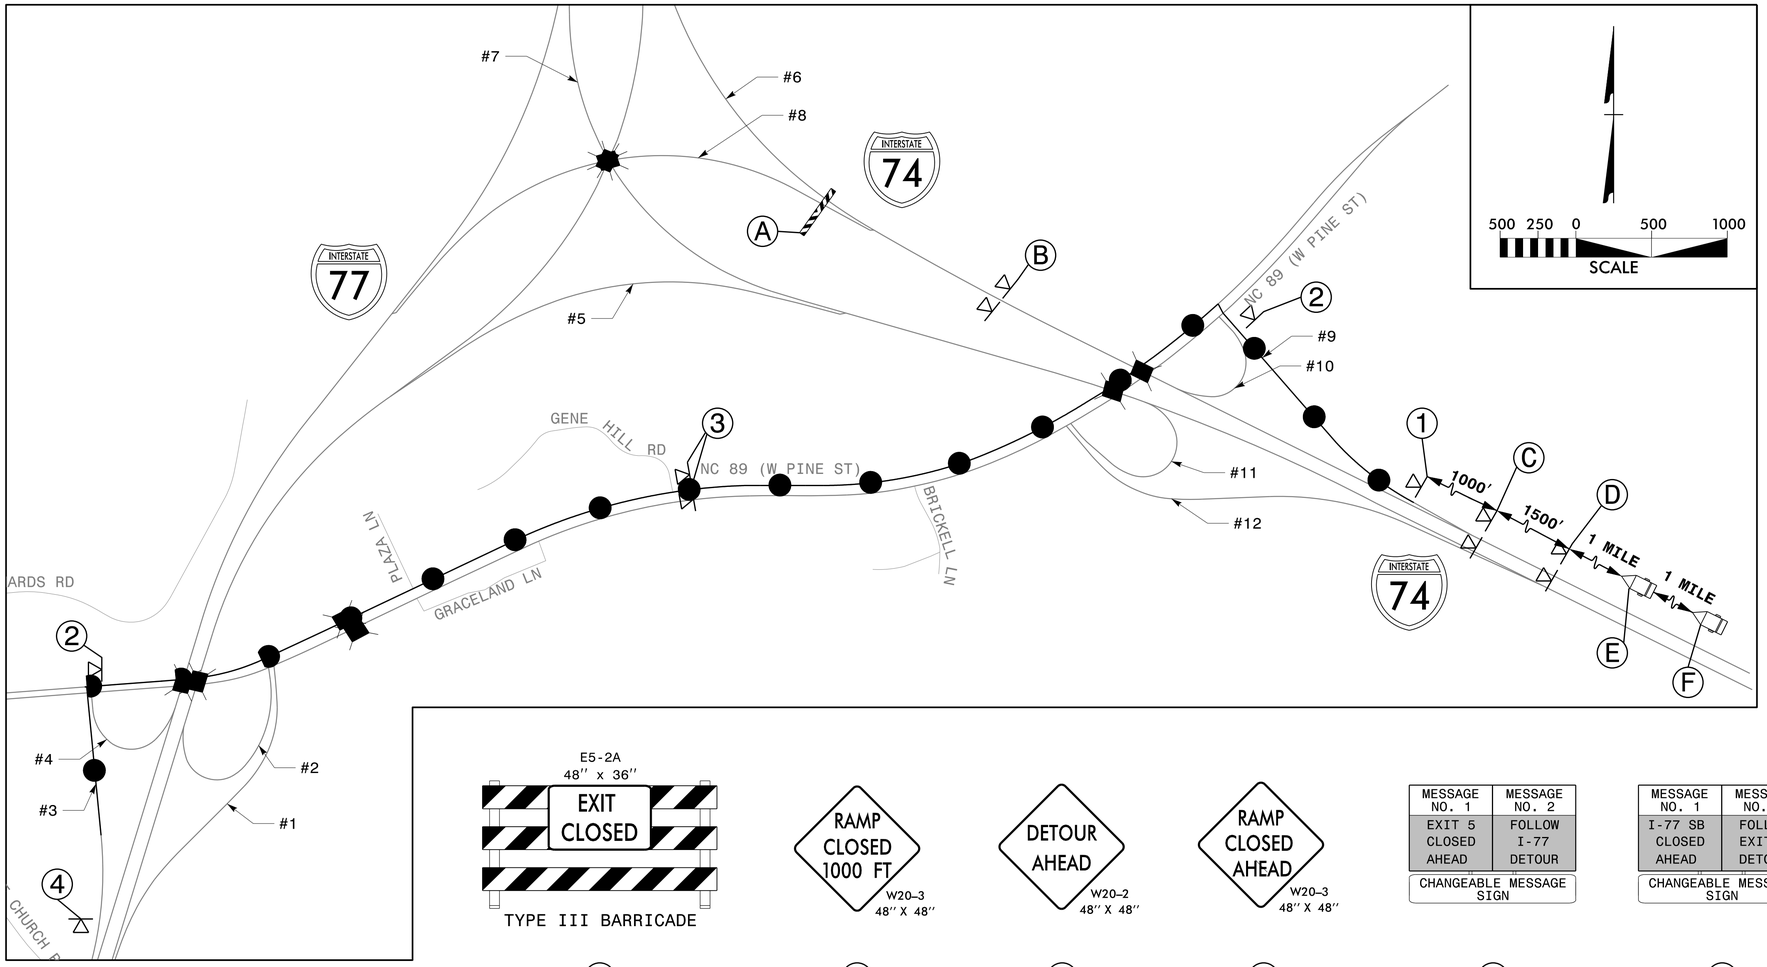

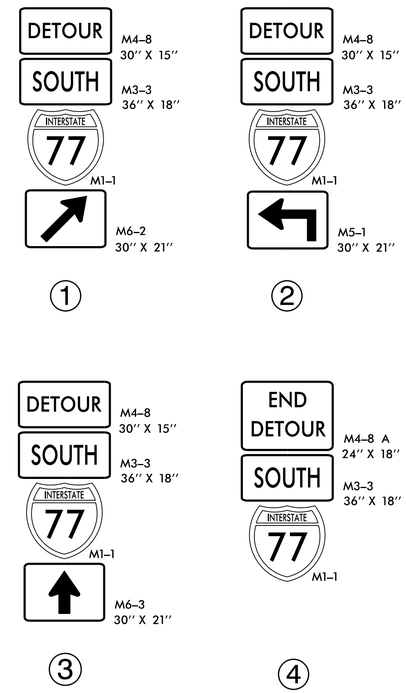

TYPE III BARRICADE

A

B

C

D

MESSAGE NO. 1	MESSAGE NO. 2
EXIT 5 CLOSED AHEAD	FOLLOW I-77 DETOUR

CHANGEABLE MESSAGE SIGN

E

MESSAGE NO. 1	MESSAGE NO. 2
I-77 SB CLOSED AHEAD	FOLLOW EXIT 5 DETOUR

CHANGEABLE MESSAGE SIGN

F

DETOUR DESCRIPTION:

EXIT 6 TO NC 89 (W PINE ST) TO I-77 SB ENTRANCE RAMP

NOTES:

TRAFFIC CONTROL DEVICES 1 THRU 4 AND A THRU F SHALL BE INSTALLED AS PER ENGINEER'S INSTRUCTIONS.

DETOUR ROUTE

APPROVED: DocuSigned by: John P. Mazeres — B63CD00083A54AF...

DATE: 6/29/2017

SEAL

NORTH CAROLINA PROFESSIONAL SEAL 043935 ENGINEER JOHN P. MAZERES

DOCUMENT NOT CONSIDERED FINAL UNLESS ALL SIGNATURES COMPLETED

DIVISION OF HIGHWAYS STATE OF NORTH CAROLINA DEPARTMENT OF TRANSPORTATION WORK ZONE TRAFFIC CONTROL

OFFSITE DETOUR 8 SIGNING AND ROAD CLOSURE SIGNING

6/29/2017
G:\Division-GESC\Division-IN\-77 TMP\200_I4_I5830_TMP-I4_OFFSITE DETOUR 08.dgn
User:tKU