NOTE:

SEE TRAFFIC MANAGEMENT PLANS FOR LANE WIDTHS, SEQUENCING, AND OTHER TRAFFIC CONTROL MEASURES FOR STAGING OF SURFACE PREPARATION AND EPOXY OVERLAY SYSTEM.

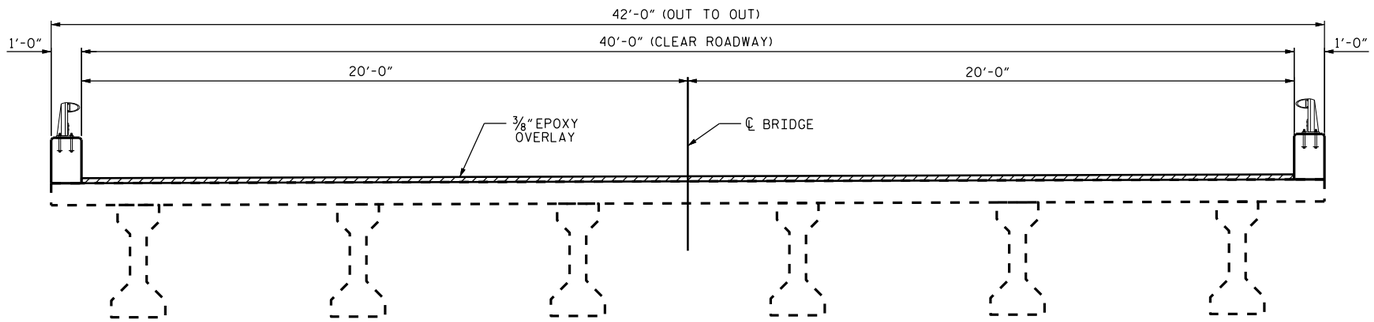

TYPICAL SECTION
(SOUTHBOUND BRIDGE #99)

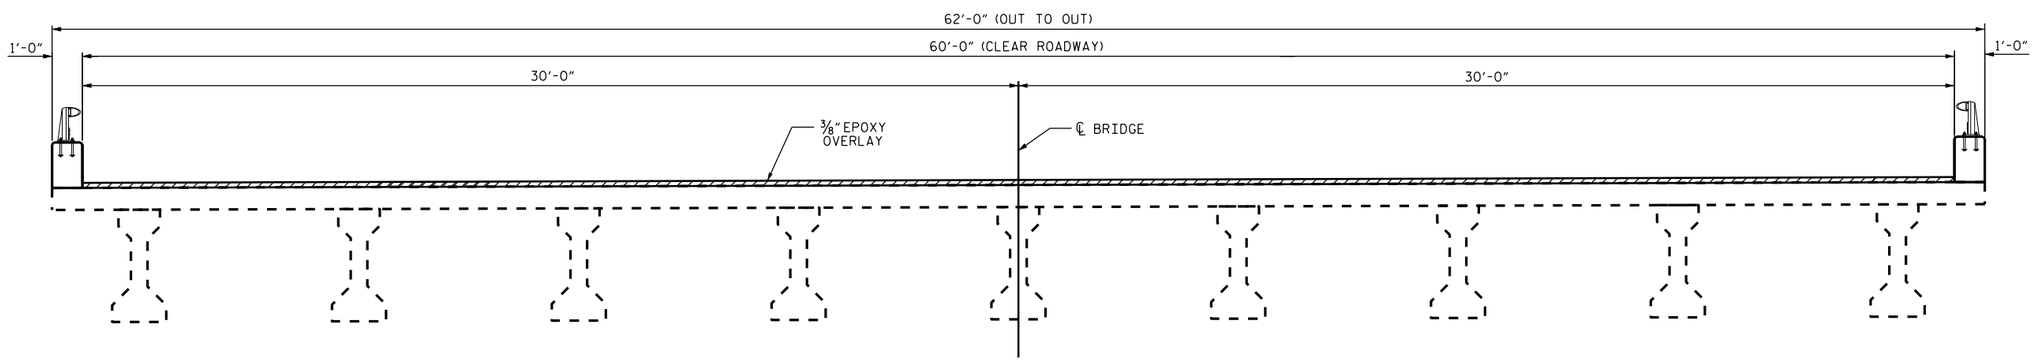

TYPICAL SECTION
(NORTHBOUND BRIDGE #93)

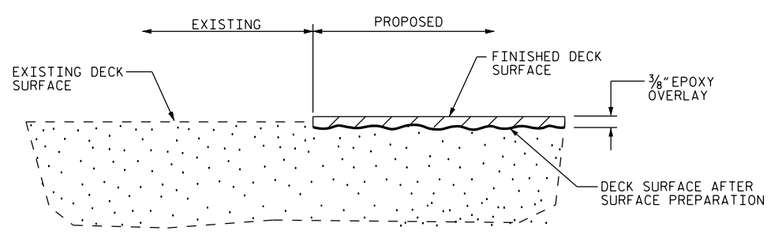

DETAIL OF EPOXY OVERLAY

PROJECT NO. I-5801
SURRY COUNTY
BRIDGE NO. 93 & 99

DocuSigned by:
John A. Yannaccone
7BC3[illegible]

NORTH CAROLINA PROFESSIONAL SEAL 32492 ENGINEER JOHN A. YANNACCONE

7/13/2016

STATE OF NORTH CAROLINA
DEPARTMENT OF TRANSPORTATION
RALEIGH

TYPICAL SECTIONS AND EPOXY OVERLAY DETAILS

REVISIONS							SHEET NO.
NO.	BY:	DATE:	NO.	BY:	DATE:		S-3
1			3				TOTAL SHEETS
2			4				4

DOCUMENT NOT CONSIDERED FINAL UNLESS ALL SIGNATURES COMPLETED

DRAWN BY :	S.WANcePE	DATE :	05/2016
CHECKED BY :	J. YANNACCONE	DATE :	05/2016

13-JUL-2016 12:25
R:\Structures\FinalDrawings\I5801_SD_93_and_99_TS.dgn
jayannaccone