PROJECT NO.	SHEET NO.	TOTAL SHEETS
TIP HS-2013B AND TIP HS-2013D		

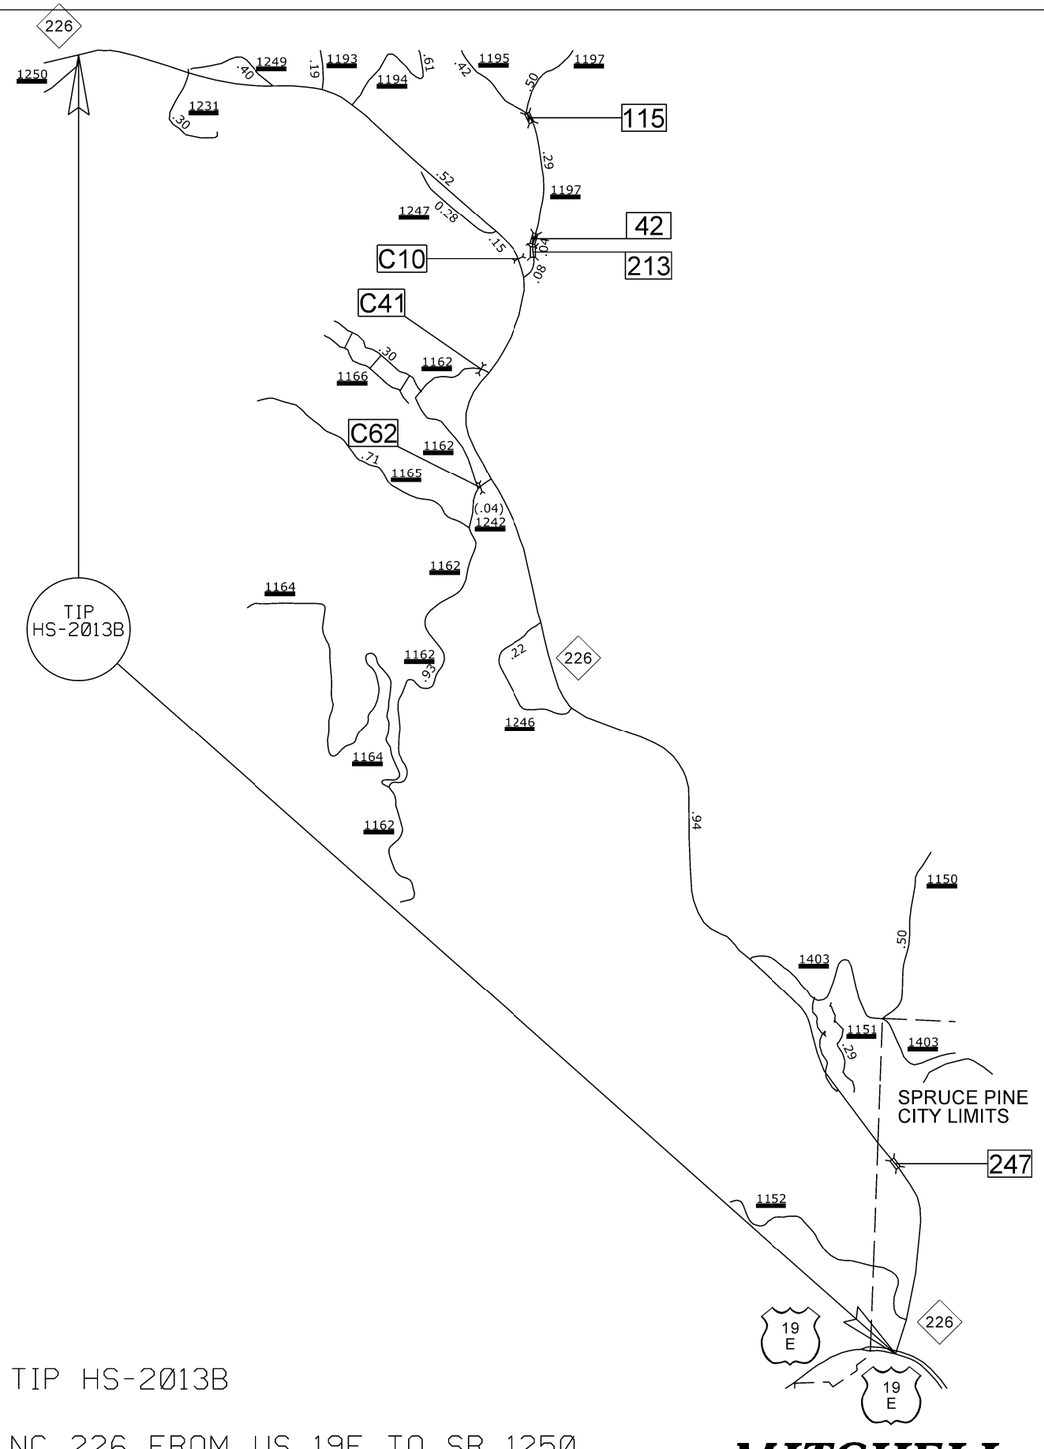

TIP HS-2013B

NC 226 FROM US 19E TO SR 1250.
UPGRADE GUARDRAIL

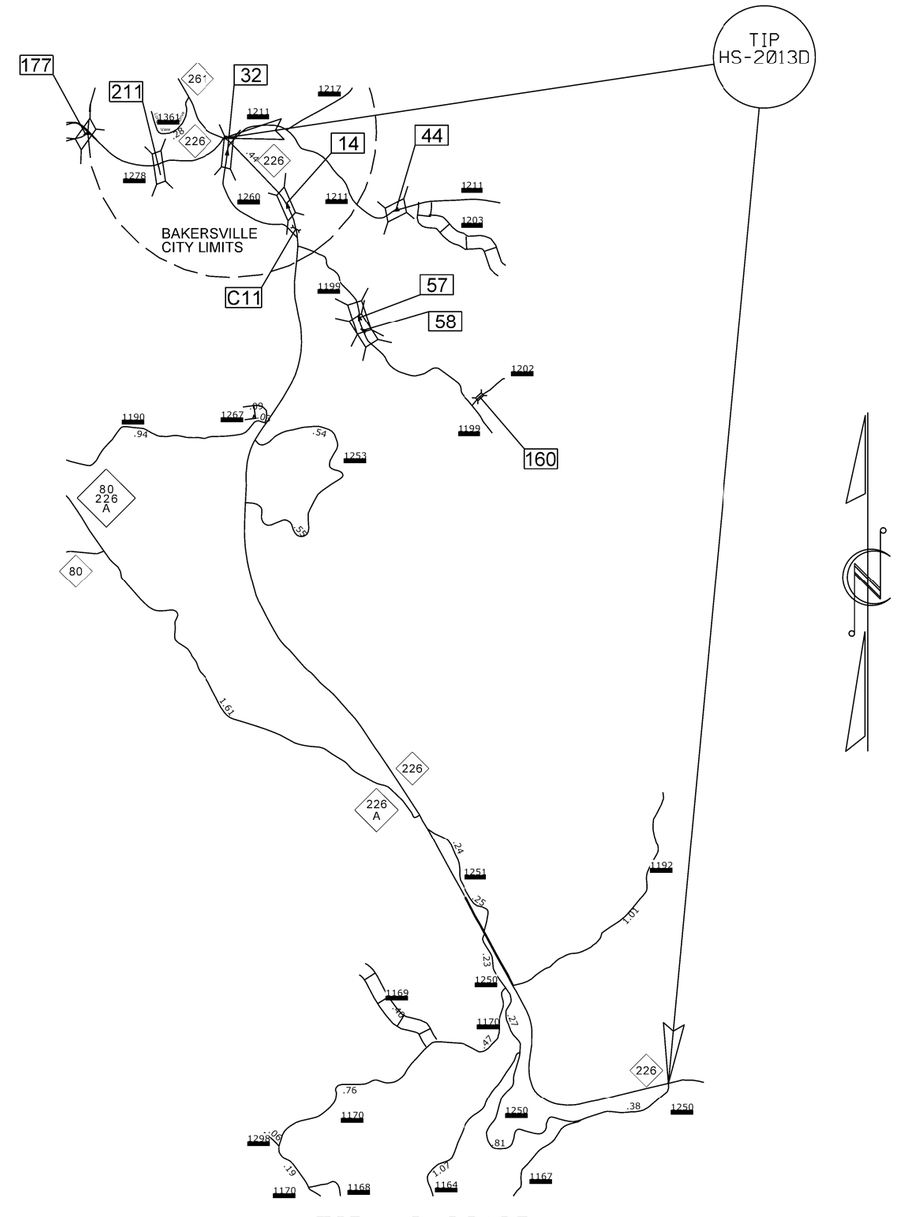

TIP HS-2013D

NC 226 FROM SR 1250 TO NC 261.
UPGRADE GUARDRAIL.

MITCHELL COUNTY