| PROJECT REFERENCE NO. | SHEET NO. |
| --- | --- |
| RUTHERFORD Co. US. 221 A & SR 2218 | 1 |
| ROADWAY DESIGN ENGINEER | PAVEMENT DESIGN ENGINEER |

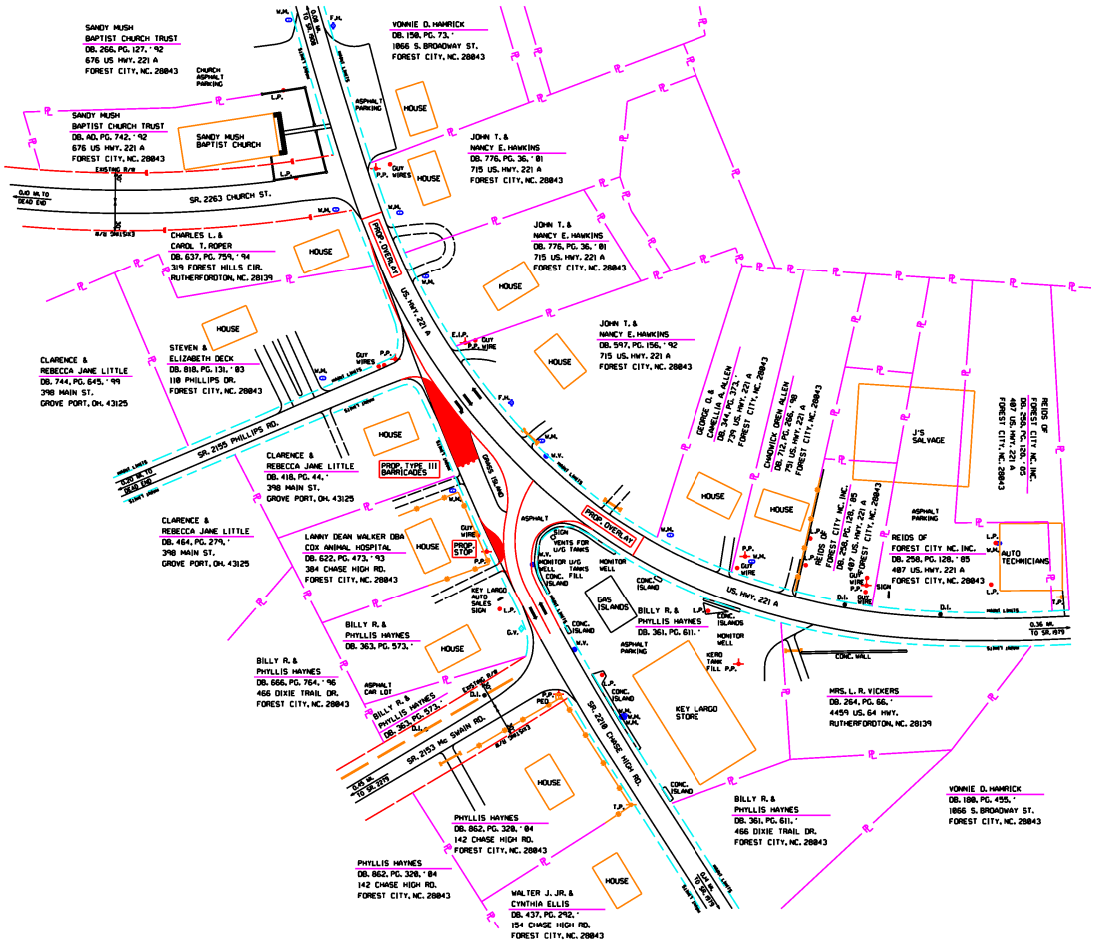


SCALE 1" = 50'

$$$$$$$SYSTIME$$$$$
$$$$$$$