Docusign Envelope ID: 0600034A-885F-4357-A445-5A2AB2861A10

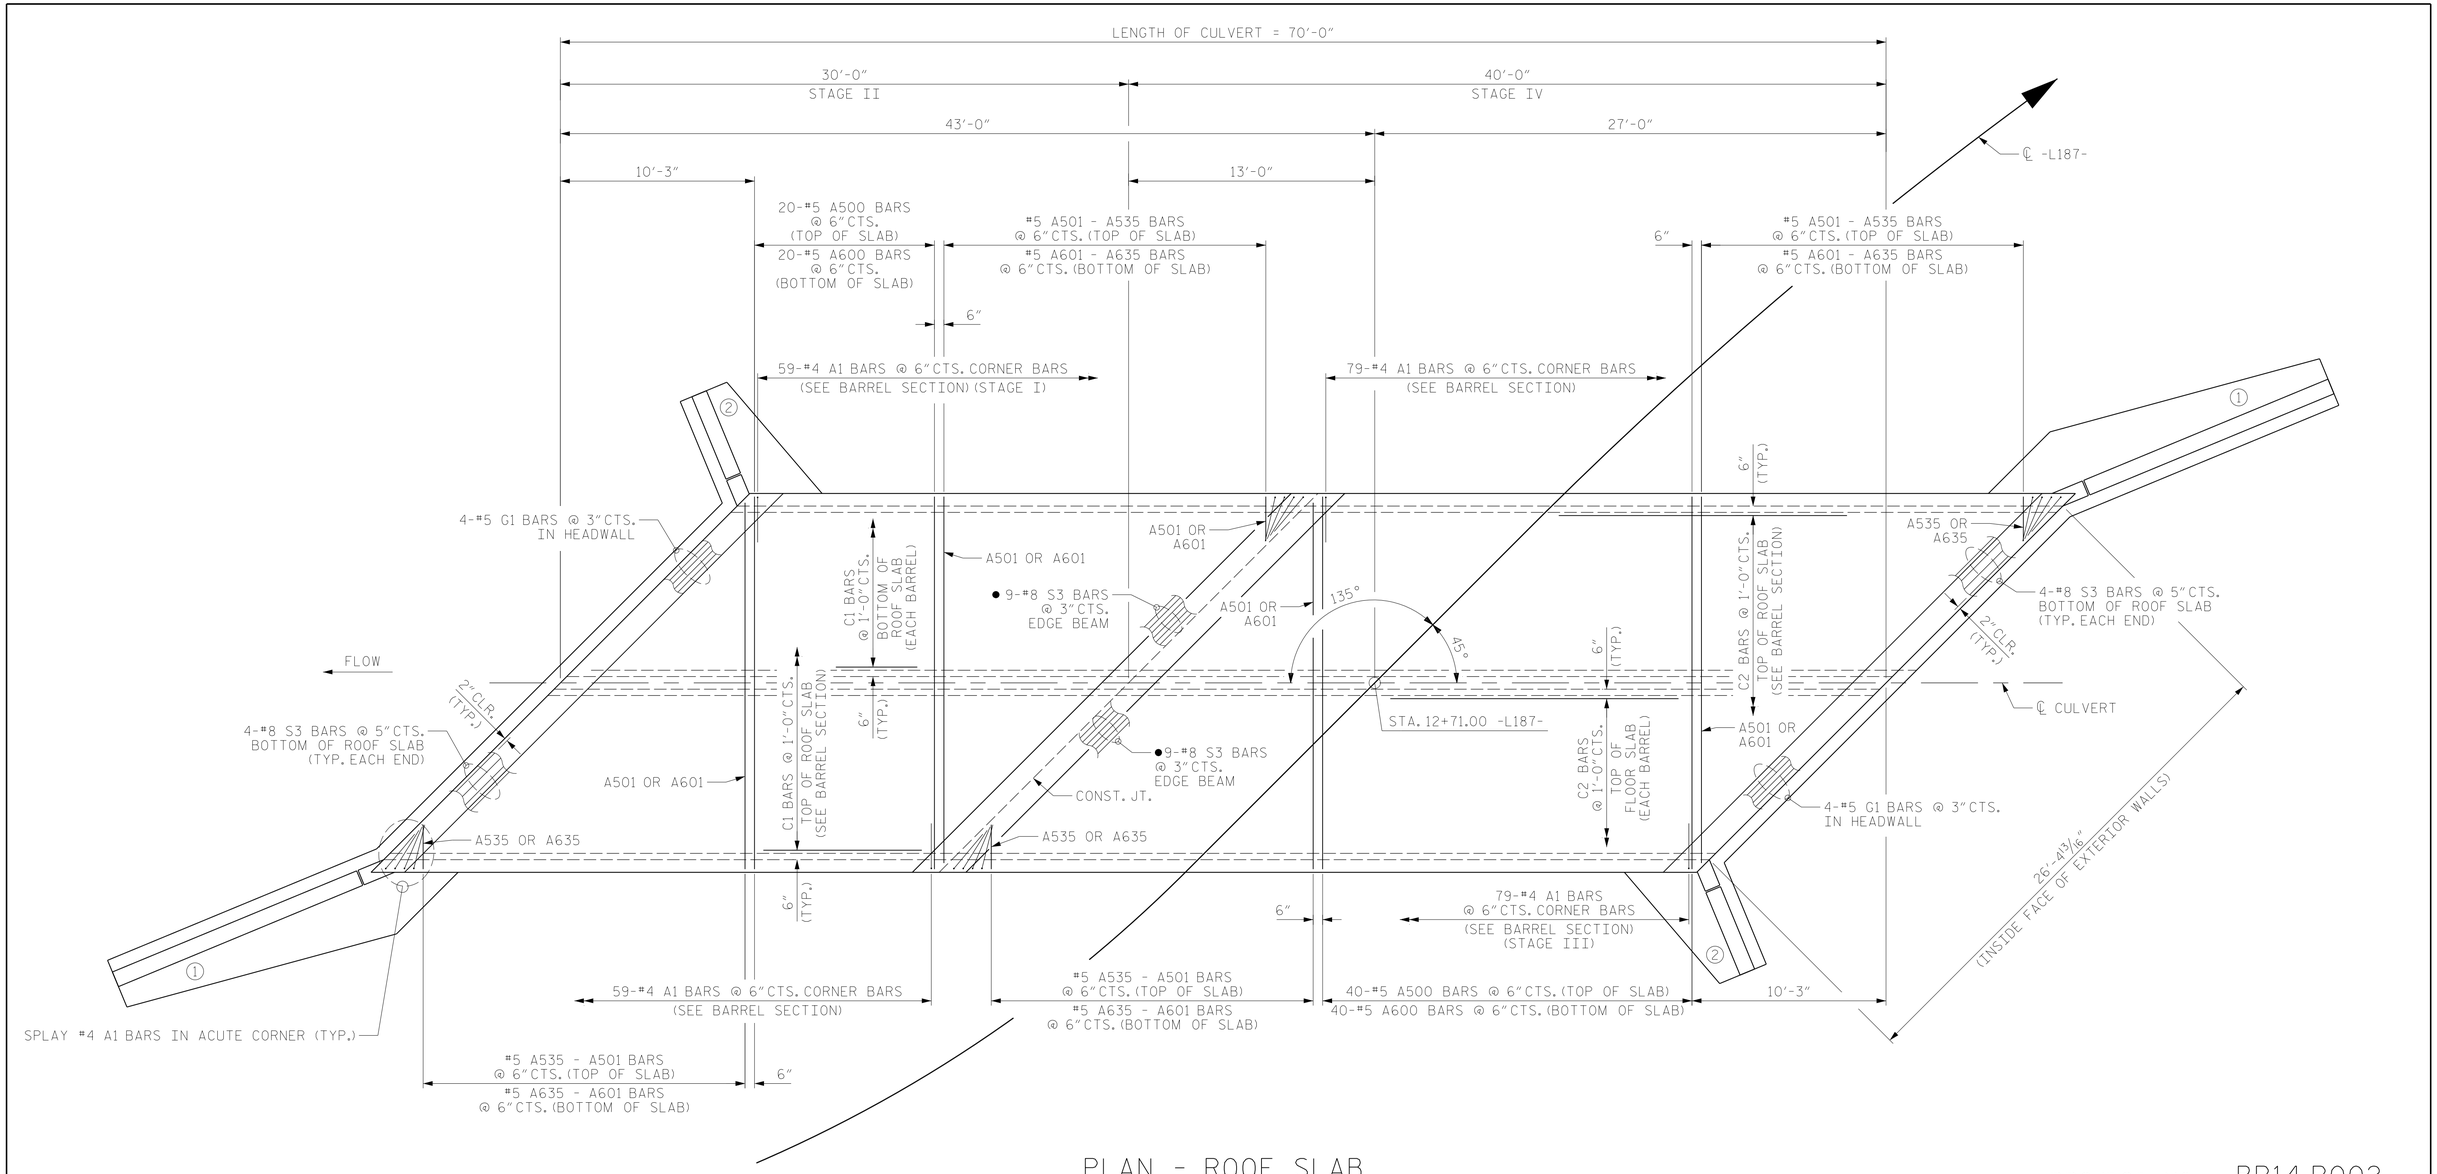

PLAN - ROOF SLAB

NOTES:

SEE SHEET 3 OF 10 FOR ADDITIONAL STAGING DETAILS.

SEE SHEET 4 OF 10 FOR CULVERT SPLICE DETAILS.

SEE SHEET 5 OF 10 FOR ADDITIONAL BAR PLACEMENT DEAILS.

● SEE CULVERT SPLICE DETAILS ON SHEET 4 OF 10 FOR "S" BAR PLACEMENT NEAR JOINT.

C1 BARS FROM STAGE I AND STAGE II TO EXTEND 2'-7" MIN. INTO STAGE III AND STAGE IV.

ALL BARS TO BE PLACED IN STAGE II OR STAGE IV U.N.O.

PROJECT NO. BP14.R002

HAYWOOD COUNTY

STATION: 12+71.00 -L187-

SHEET 7 OF 10

NORTH CAROLINA PROFESSIONAL SEAL 032672 ENGINEER MATTHEW R. ACOSTA
11/24/2025

RS&H

RS&H Architects-Engineers-Planners, Inc.
8521 Six Forks Road, Suite 400
Raleigh, NC 27615
919-926-4100 FAX 919-846-9080
www.rsandh.com
North Carolina License Nos. 50073 ° F-0493 ° C-28

STATE OF NORTH CAROLINA
DEPARTMENT OF TRANSPORTATION
RALEIGH

DOUBLE 9'-0" X 5'-0" CONCRETE BOX CULVERT ROOF SLAB

45° SKEW

REVISIONS						SHEET NO.
NO.	BY:	DATE:	NO.	BY:	DATE:	C1-7
1			3			TOTAL SHEETS
2			4			10

DRAWN BY : N. CUANY DATE : 02/2024
CHECKED BY : T. LAWS DATE : 02/2024
DESIGN ENGINEER OF RECORD: M. ACOSTA DATE : 08/2025

DOCUMENT NOT CONSIDERED FINAL UNLESS ALL SIGNATURES COMPLETED

8/8/2025
\\rsandh.com\files\Transportation\P\1030014001_Div 14 Bridges_2016\1030014001_R.173 430187_188_189_190\Design\Structures\187\CAD\410_013_BP14.R002_SMU_CU_007_430187.dgn
AcostaM