Docusign Envelope ID: 0600034A-885F-4357-A445-5A2AB2861A10

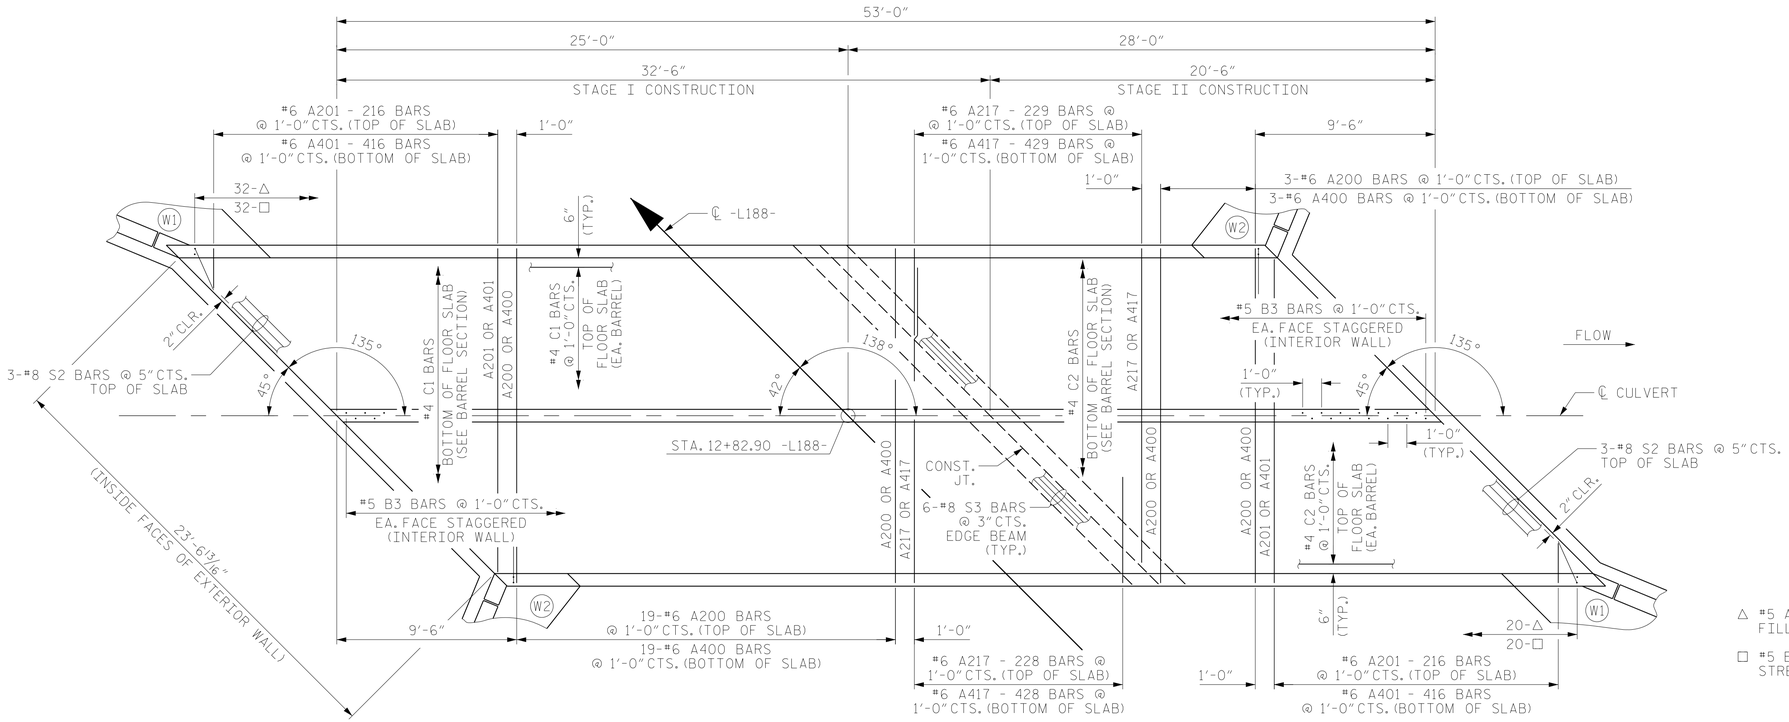

PLAN - FLOOR SLAB

NOTES:

"A" BARS FROM STAGE I TO EXTEND 3'-10" MIN. INTO STAGE II.

C1 BARS FROM STAGE I TO EXTEND 2'-7" MIN. INTO STAGE II.

SEE SHEET 4 OF 8 FOR PLACEMENT OF S3 BARS IN SLAB AND EDGE BEAM.

△ #5 A2 BARS @ 1'-0" CTS. FILL FACE (EA. EXTERIOR WALL)

□ #5 B1 BARS @ 1'-0" CTS. STREAM FACE (EA. EXTERIOR WALL)

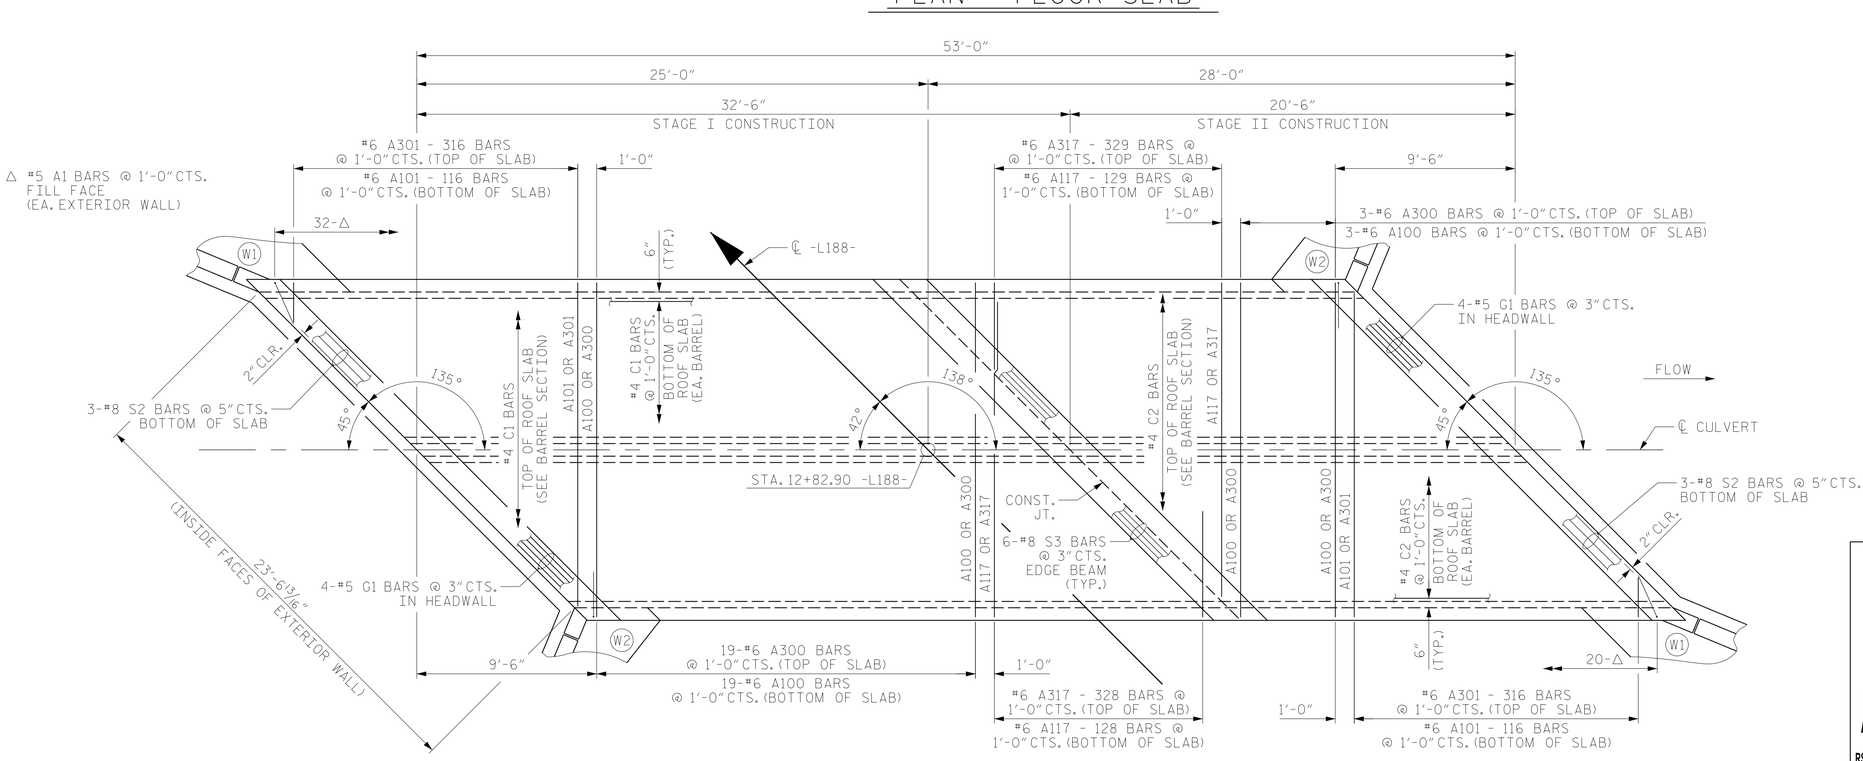

PLAN - ROOF SLAB

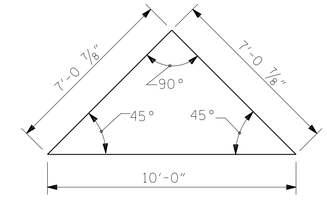

SKEW TRIANGLE

PROJECT NO. BP14.R002

HAYWOOD COUNTY

STATION: 12+82.90 -L188-

SHEET 5 OF 8

DRAWN BY :	N. CUANY	DATE :	03/2024
CHECKED BY :	M. ACOSTA	DATE :	03/2024
DESIGN ENGINEER OF RECORD:	M. ACOSTA	DATE :	08/2025

8/8/2025
\\rsandh.com\files\Transportation\P\1030014001_Div 14 Bridges_2016\1030014001_R.173 430187_188_189_190\Design\Structures\188\CAD\411_009_BP14.R002_SMU_CU_005_430188.dgn
AcostaM

DOCUMENT NOT CONSIDERED FINAL UNLESS ALL SIGNATURES COMPLETED

NORTH CAROLINA PROFESSIONAL SEAL 032642 ENGINEER MATTHEW R. ACOSTA
11/24/2025

RS&H

RS&H Architects-Engineers-Planners, Inc.
8521 Six Forks Road, Suite 400
Raleigh, NC 27615
919-926-4100 FAX 919-846-9080
www.rsandh.com
North Carolina License Nos. 50073 ° F-0493 ° C-28

STATE OF NORTH CAROLINA
DEPARTMENT OF TRANSPORTATION
RALEIGH

DOUBLE 8'-0" X 5'-0" CONCRETE BOX CULVERT PLAN

135° SKEW

REVISIONS						SHEET NO.
NO.	BY:	DATE:	NO.	BY:	DATE:	C2-5
1			3			TOTAL SHEETS
2			4			8