6/2/99

REVISIONS

## -LI89- CURVE DATA

PI Sta 9+63.03
△ = 10° 22′ 53.0" (LT)
D = 14° 00′ 00.0"
L = 74.15′
T = 37.18′
R = 409.26′
SE = EXIST

PI Sta 10+87.94
△ = 53° 20′ 09.4" (LT)
D = 39° 47′ 19.4"
L = 134.05′
T = 72.32′
R = 144.00′
SE = 06

PI Sta 13+06.73
△ = 58° 45′ 00.3" (RT)
D = 39° 47′ 19.4"
L = 147.66′
T = 81.06′
R = 144.00′
SE = 06

PI Sta 14+09.76
△ = 14° 07′ 22.7" (LT)
D = 21° 00′ 00.0"
L = 67.25′
T = 33.80′
R = 272.84′
SE = EXIST

NAD 83 NC GRID NA 2011

| PROJECT REFERENCE NO. | SHEET NO. |
|---|---|
| BP14.R002 | RW06 |

# Location and Surveys


LOCATION AND SURVEYS, DIVISION 14
122 BONNIE LANE
SYLVA, NC 28779


PROJECT SURVEYOR

NORTH CAROLINA PROFESSIONAL SEAL L-4727 LAND SURVEYOR BRIAN A. BARWATT

DOCUMENT NOT CONSIDERED FINAL UNLESS ALL SIGNATURES COMPLETED

I, Brian Barwatt, certify that the right of way and permanent easement monumentation for this project shown herein was completed under my direct and responsible charge from an actual survey made under my supervision; that all horizontal closures had a minimum ratio of precision of 1:10,000 (Class A). Field work was performed on 01/20/2022, and all coordinates are based on NAD83/2011; That this survey was performed to meet the requirements of 21NCAC 56.1600 as applicable.

This 16th day of March, 2022.

DocuSigned by:
Brian Barwatt
Professional Land Surveyor L-4727

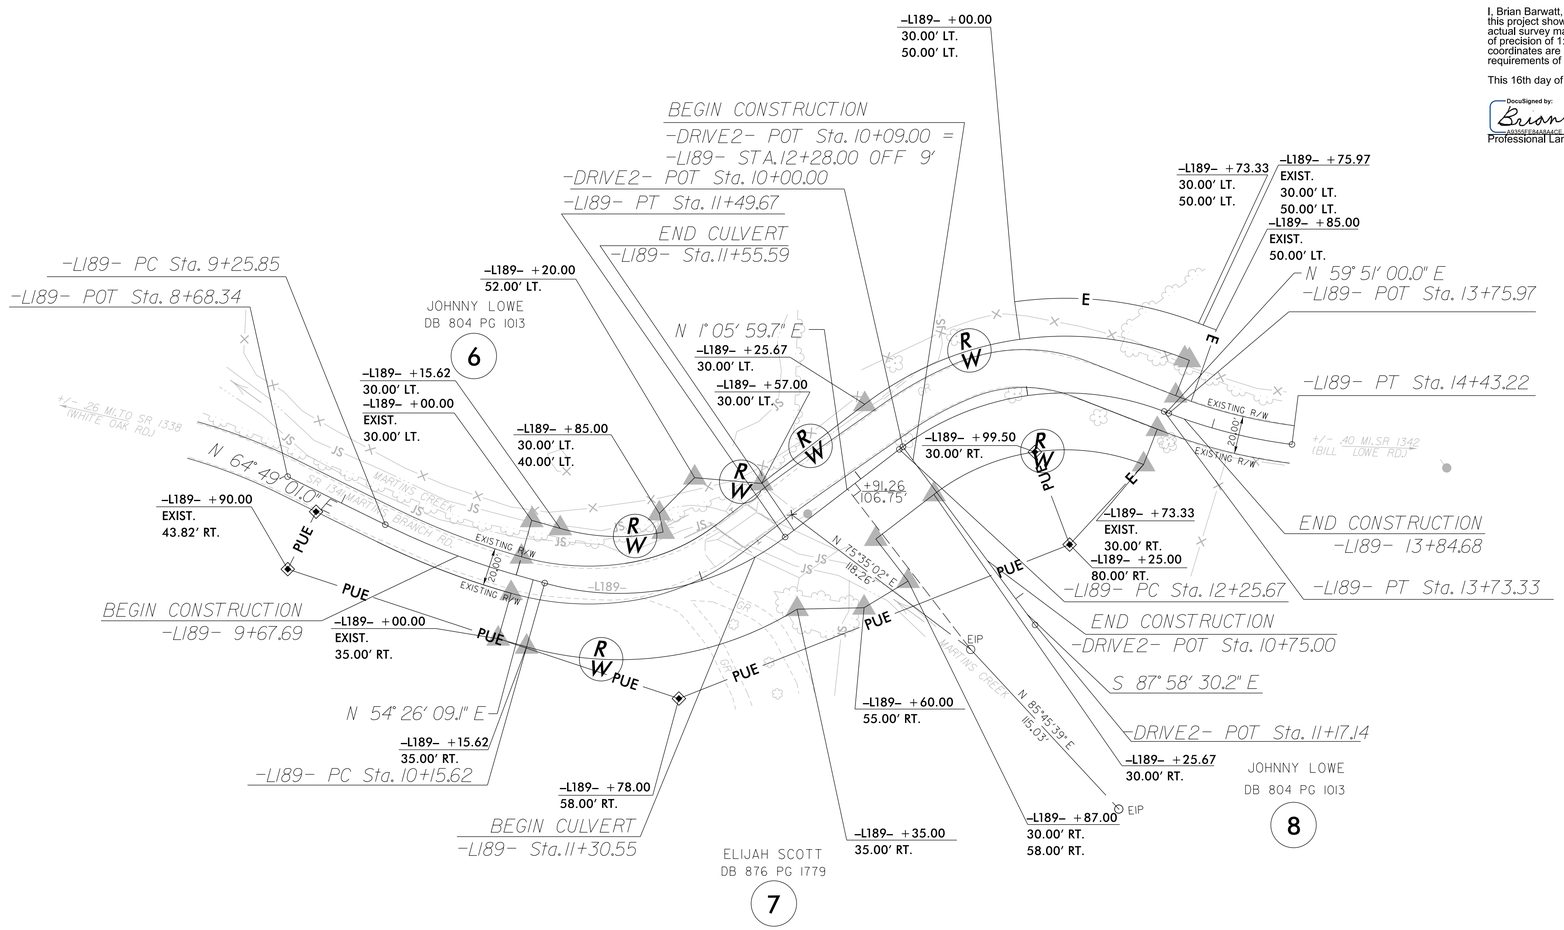


## NOTES:

1. IF FURTHER INFORMATION REGARDING PROJECT CONTROL IS NEEDED PLEASE CONTACT THE LOCATION AND SURVEYS UNIT.
2. PROJECT CONTROL WAS ESTABLISHED USING GNSS, THE GLOBAL NAVIGATION SATELLITE SYSTEM.
3. RIGHT OF WAY MONUMENTATION ESTABLISHED ON 01/20/2022.

15-MAR-2022 10:22
C:\Users\bbarwatt\Desktop\430189\430189 Revised RW Sheets\bp14.r002 Revised RW Sheets\To Send\bp14.r002.ls.rw06.dgn
bbarwatt AT LS-317902