6/2/99

REVISIONS

PROJECT REFERENCE NO.	SHEET NO.
BP14.R002	RW07

Location and Surveys

LOCATION AND SURVEYS, DIVISION 14
122 BONNIE LANE
SYLVA, NC 28779

PROJECT SURVEYOR

NORTH CAROLINA PROFESSIONAL SEAL L-4727 LAND SURVEYOR BRIAN A. BARWATT

DOCUMENT NOT CONSIDERED FINAL UNLESS ALL SIGNATURES COMPLETED

I, Brian Barwatt, certify that the right of way and permanent easement monumentation for this project shown herein was completed under my direct and responsible charge from an actual survey made under my supervision; that all horizontal closures had a minimum ratio of precision of 1:10,000 (Class A). Field work was performed on 01/20/2022, and all coordinates are based on NAD83/2011; That this survey was performed to meet the requirements of 21NCAC 56.1600 as applicable.

This 21st day of March, 2022.

DocuSigned by: Brian Barwatt A8505FE84A8A4CE...

Professional Land Surveyor L-4727

NC GRID NAD 83 NA 2011

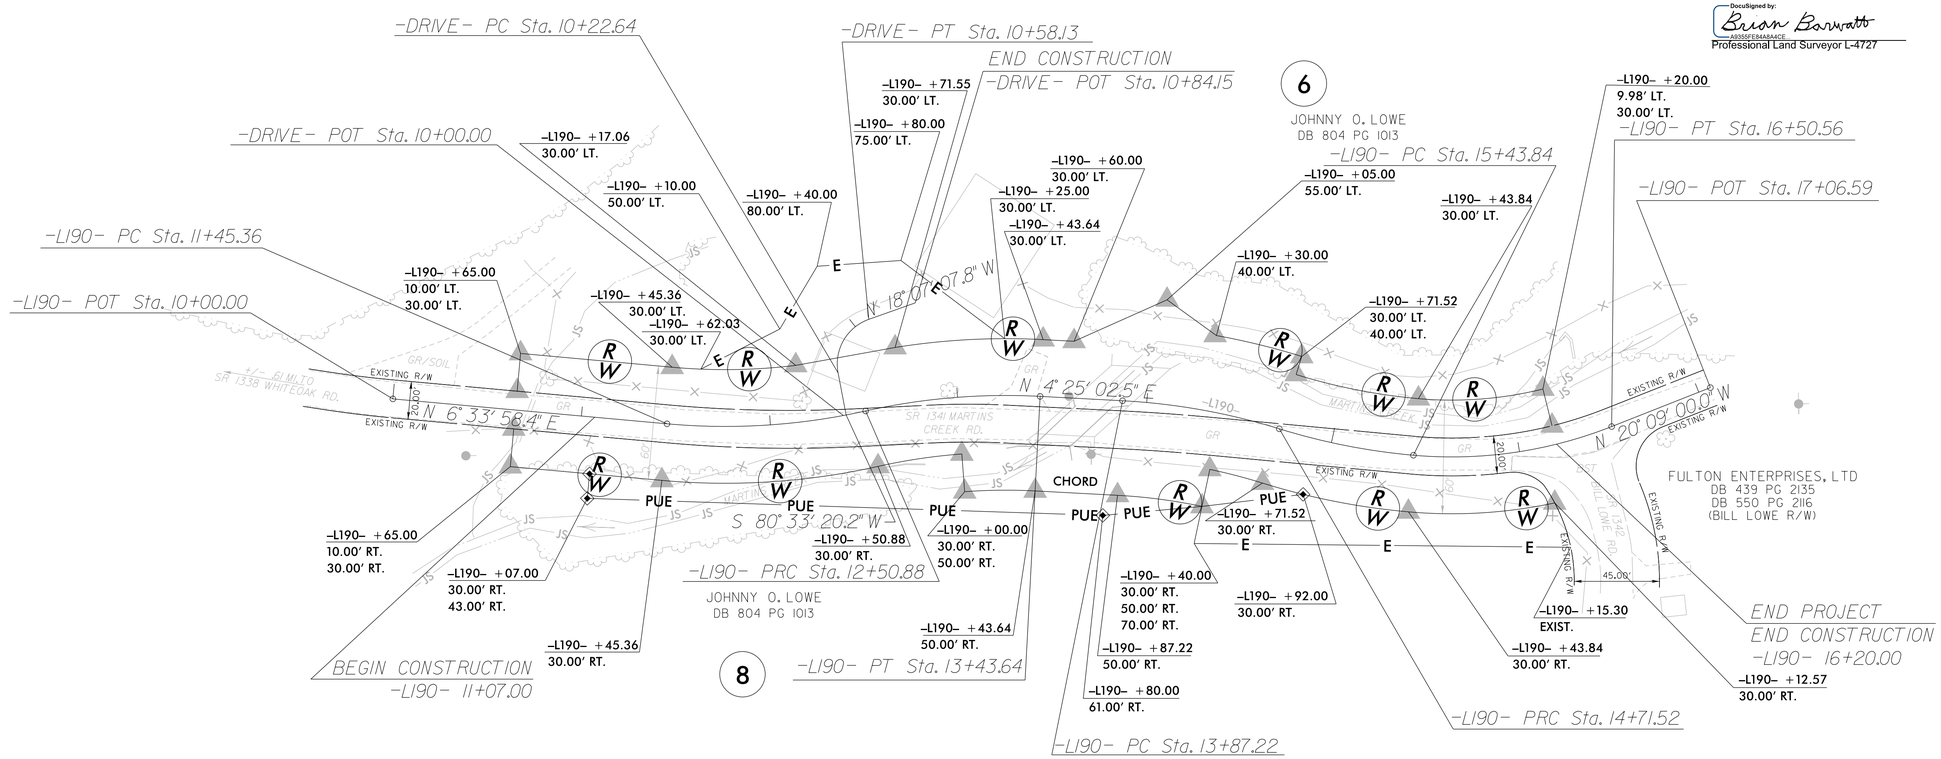

-L190- CURVE DATA

PI Sta 11+98.55
△ = 17° 46' 51.0" (LT)
D = 16° 51' 06.1"
L = 105.51'
T = 53.18'
R = 340.00'
SE = 06

PI Sta 12+97.55
△ = 15° 37' 55.0" (RT)
D = 16° 51' 06.1"
L = 92.76'
T = 46.67'
R = 340.00'
SE = 06

PI Sta 14+29.59
△ = 14° 12' 19.4" (RT)
D = 16° 51' 06.1"
L = 84.30'
T = 42.37'
R = 340.00'
SE = 06

PI Sta 15+07.81
△ = 12° 11' 12.2" (LT)
D = 16° 51' 06.1"
L = 72.32'
T = 36.30'
R = 340.00'
SE = 06

PI Sta 15+98.18
△ = 26° 35' 09.7" (LT)
D = 24° 54' 40.4"
L = 106.72'
T = 54.34'
R = 230.00'
SE = EXIST

-DRIVE- CURVE DATA

PI Sta 10+44.12
△ = 81° 19' 22.6" (RT)
D = 229° 10' 59.2"
L = 35.48'
T = 21.47'
R = 25.00'

NOTES:

1. IF FURTHER INFORMATION REGARDING PROJECT CONTROL IS NEEDED PLEASE CONTACT THE LOCATION AND SURVEYS UNIT.
2. PROJECT CONTROL WAS ESTABLISHED USING GNSS, THE GLOBAL NAVIGATION SATELLITE SYSTEM.
3. RIGHT OF WAY MONUMENTATION ESTABLISHED ON 01/20/2022.

21-MAR-2022 11:54
C:\SUA\Projects\430190\430190 RW Sheets\To Send\bp14-r002_ls_rw07.dgn
bobs-wst
A1 (S-31902