Docusign Envelope ID: 930792B9-0E3C-4187-B855-928E017A7EA6

5/26/20

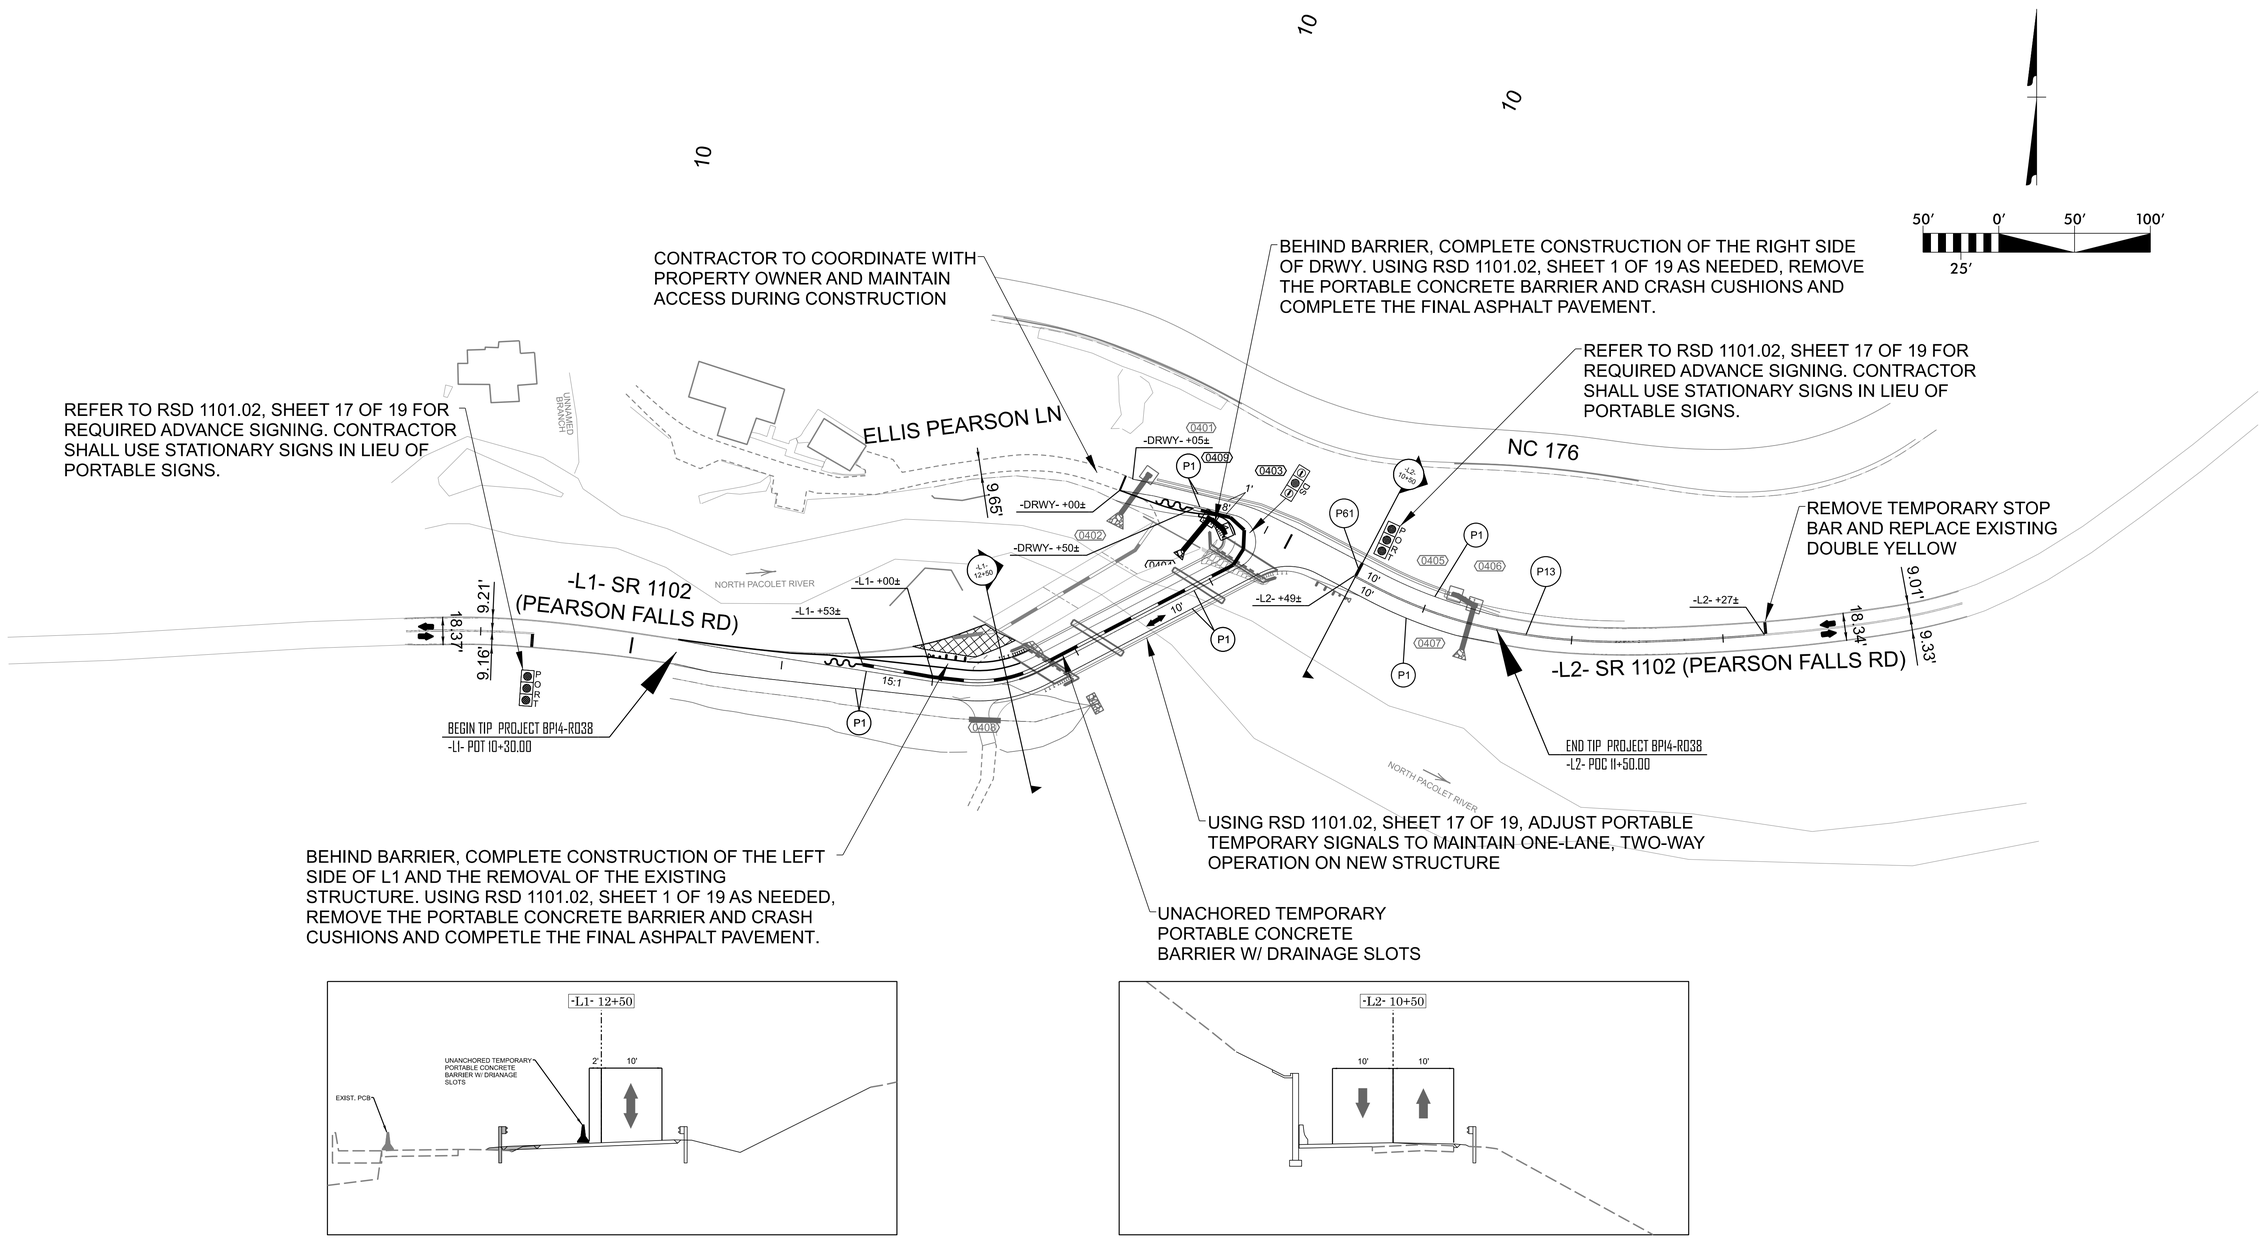

BP14-R038

TMP | 006

NORTH CAROLINA
DEPARTMENT OF TRANSPORTATION
POLK COUNTY

WORK ZONE TRAFFIC CONTROL UNIT

NORTH CAROLINA PROFESSIONAL SEAL 031533 ENGINEER JOHN C. TOWNSEND

11/18/2025

PREPARED BY

vhb
VHB Engineering NC, P.C. (C-2915)
940 Main Campus Drive, Suite 500
Raleigh, NC 27606

TEMPORARY TRAFFIC CONTROL DETAIL PHASE THREE

TIP PROJECT: BP14-R038