Docusign Envelope ID: 664FD1DC-DAD6-42AD-9612-399142C2D6C7

PROJ. REFERENCE NO.	SHEET NO.
B-6034	TMP-5

N.T.S

SECTION A-A

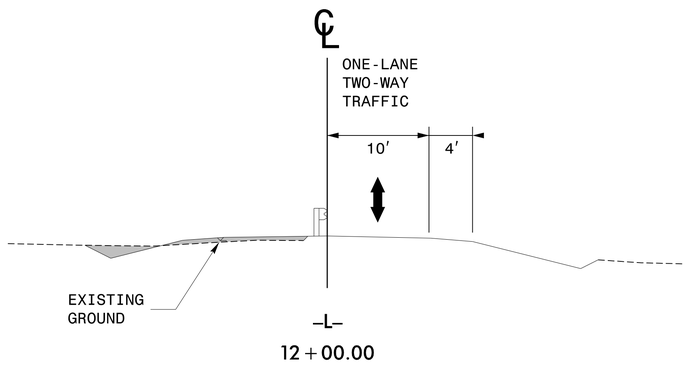

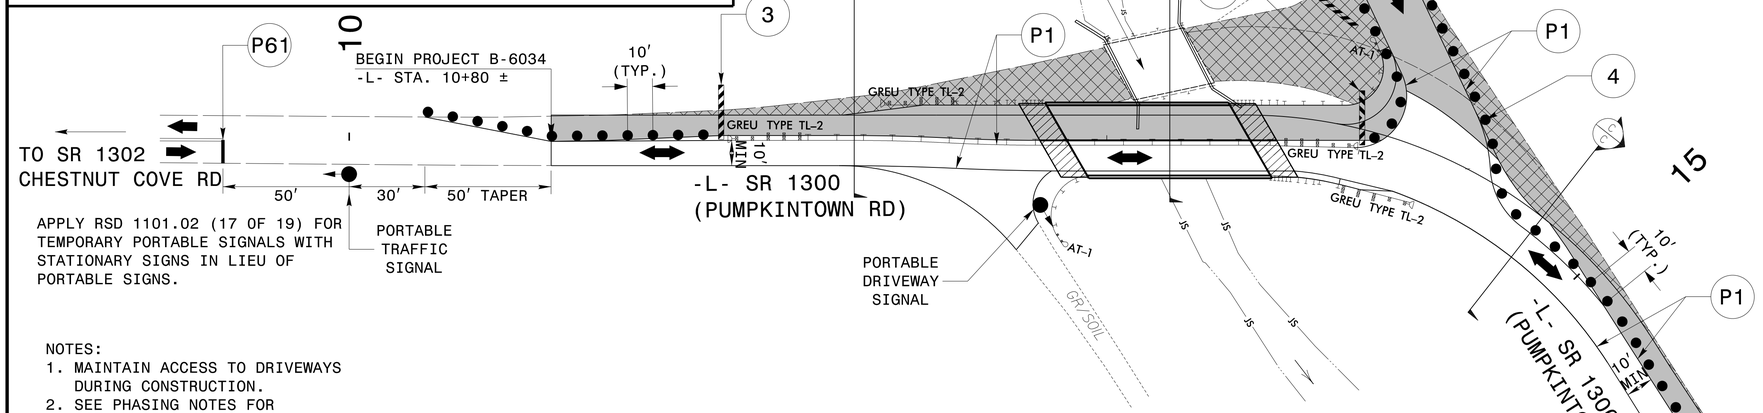

NOTES:
1. MAINTAIN ACCESS TO DRIVEWAYS DURING CONSTRUCTION.
2. SEE PHASING NOTES FOR CONSTRUCTION SEQUENCE.
3. SEE RSD 1101.01, SHEET 3 OF 3, FOR ADVANCE WARNING SIGNS AND SPACING.
4. SEE PMP-1 FOR TEMPORARY PAVEMENT MARKING SCHEDULE AND QUANTITIES.
5. RELOCATE ROADSIGNS AS DIRECTED BY THE ENGINEER.

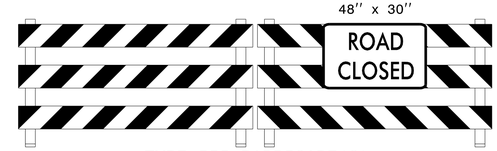

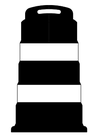

30′ 0′ 30′ 60′

SCALE 1”=30’

WORK AREA

REMOVAL

N.T.S

SECTION B-B

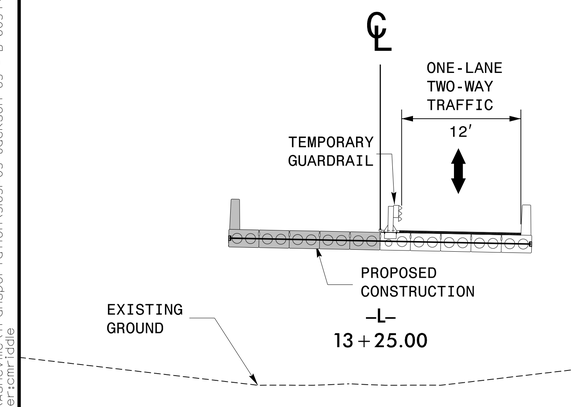

N.T.S

SECTION C-C

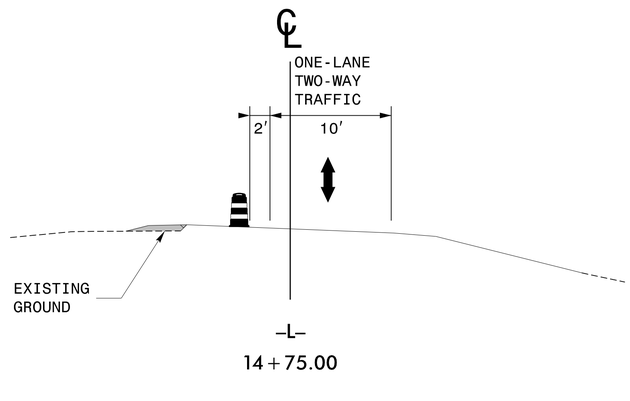

Johnson, Mirmiran, & Thompson Inc.
108 Asheville Commerse Parkway
Suite 100. Candler, NC 28715
License No: C-3097

APPROVED: Signed by: Colton M. Riddle 78A8F7AE612E437...

DATE: 11/25/2025

SEAL

NORTH CAROLINA PROFESSIONAL SEAL 057712 ENGINEER COLTON M. RIDDLE

DOCUMENT NOT CONSIDERED FINAL UNLESS ALL SIGNATURES COMPLETED

DIVISION OF HIGHWAYS · STATE OF NORTH CAROLINA · DEPARTMENT OF TRANSPORTATION · WORK ZONE TRAFFIC CONTROL

TEMPORARY TRAFFIC CONTROL PHASE III DETAIL

11/17/2025 4:36:45 PM
V:\Asheville\Transportation\3631-05 Jackson 65 - B-6034\Traffic\TrafficControl\TCP\TMP-5.dgn
User:cmriddle