Docusign Envelope ID: 8A336D93-0E39-4968-8E81-ABEF64D1DBE4

PROJECT: B-6034

CONTRACT: DN01144

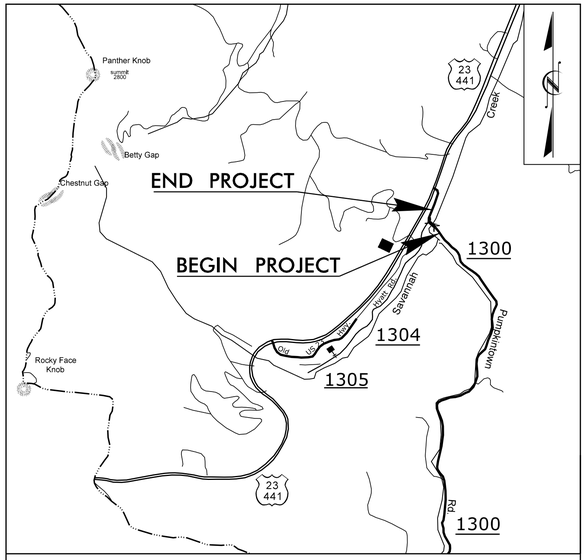

VICINITY MAP

STATE OF NORTH CAROLINA
DIVISION OF HIGHWAYS

JACKSON COUNTY

STATE	STATE PROJECT REFERENCE NO.	SHEET NO.	TOTAL SHEETS
N.C.	B-6034		

STATE PROJ. NO.	F. A. PROJ. NO.	DESCRIPTION
48229.1.1	BRZ-1300(018)	P.E.
48229.2.1	BRZ-1300(018)	R/W
48229.3.1	BRZ-1300(018)	CONST.

LOCATION: BRIDGE NO. 490065 OVER SAVANNAH CREEK ON SR 1300 (PUMPKINTOWN RD)

TYPE OF WORK: GRADING, DRAINAGE, PAVING, AND STRUCTURE

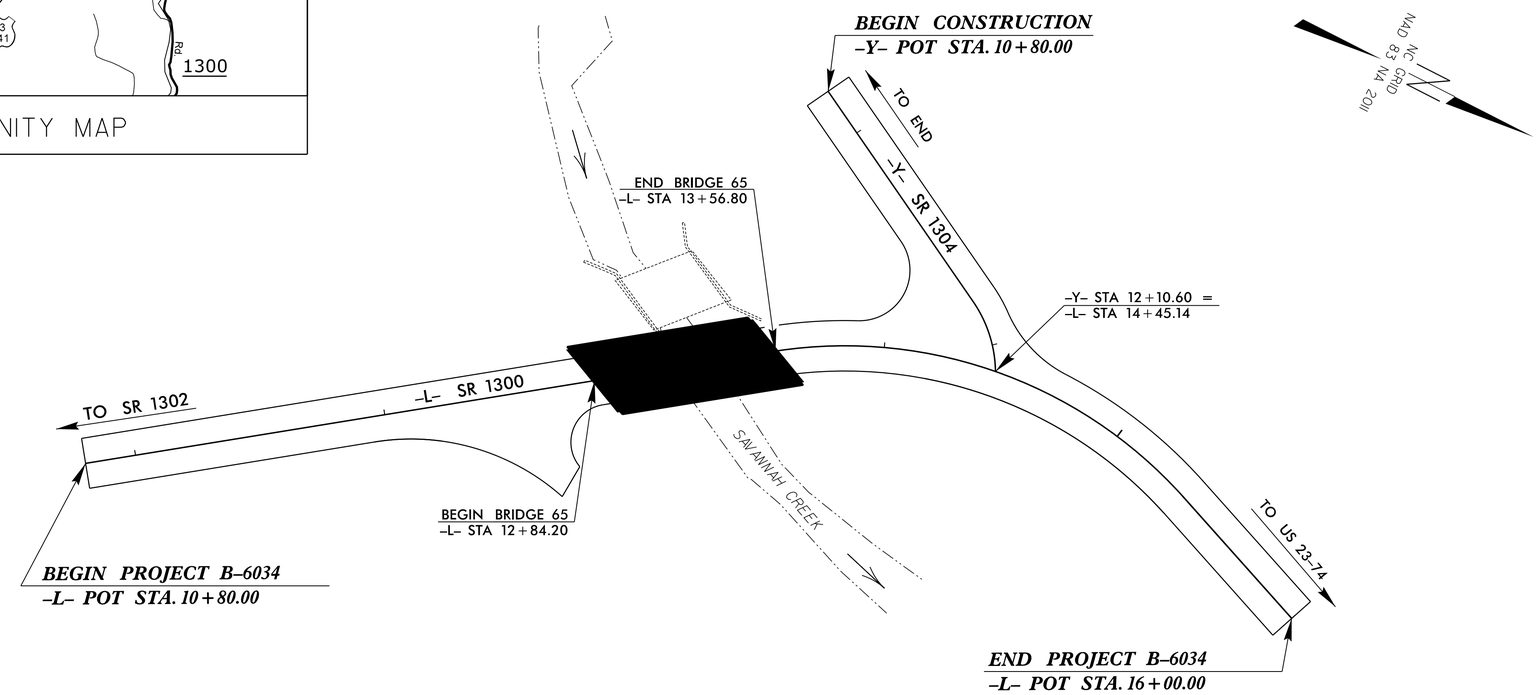

1/9/2026 | 8:37:26 AM PST

NORTH CAROLINA PROFESSIONAL SEAL 20777 ENGINEER HARDY L. WILLIS

DocuSigned by: HARDY WILLIS 7BD2830BB2C54E1...

DOCUMENT NOT CONSIDERED FINAL UNLESS ALL SIGNATURES COMPLETED

Johnson, Mirmiran, & Thompson Inc.
4700 Falls of Neuse Rd, Suite 100,
Raleigh, NC, 27609
License No: C-3097

STRUCTURE

DESIGN DATA

ADT 2025 = 1060
ADT 2045 =
T = 6 % *
V = 35 MPH

FUNC CLASS =
RURAL LOCAL
SUBREGIONAL

PROJECT LENGTH

LENGTH ROADWAY PROJECT B-6034 -L- = 0.085 MI
LENGTH STRUCTURE PROJECT B-6034 -L- = 0.014 MI
TOTAL LENGTH PROJECT B-6034 -L- = 0.099 MI

Prepared In the Office of:
Johnson, Mirmiran, & Thompson Inc.
4700 Falls of Neuse Rd, Suite 100,
Raleigh, NC, 27609
FOR THE NORTH CAROLINA DIVISION OF HIGHWAYS

2024 STANDARD SPECIFICATIONS

LETTING DATE:
FEBRUARY 10, 2026

HARDY WILLIS, PE
PROJECT ENGINEER

ALBERT OUTLAW, PE
PROJECT DESIGN ENGINEER

STATE OF NORTH CAROLINA DEPARTMENT OF TRANSPORTATION