UTILIZE SPECIAL STILLING BASIN WHERE APPLICABLE
STILLING BASIN MUST BE PLACED WITHIN EC MEASURES

CLEARING AND GRUBBING
EROSION CONTROL FOR
CONSTRUCTION SHEET 16

Kimley»Horn ©2024
200 S. TRYON ST. • CHARLOTTE, NC 28202

PROJECT REFERENCE NO.	SHEET NO.
BL-0008	EC-16/CONST.16

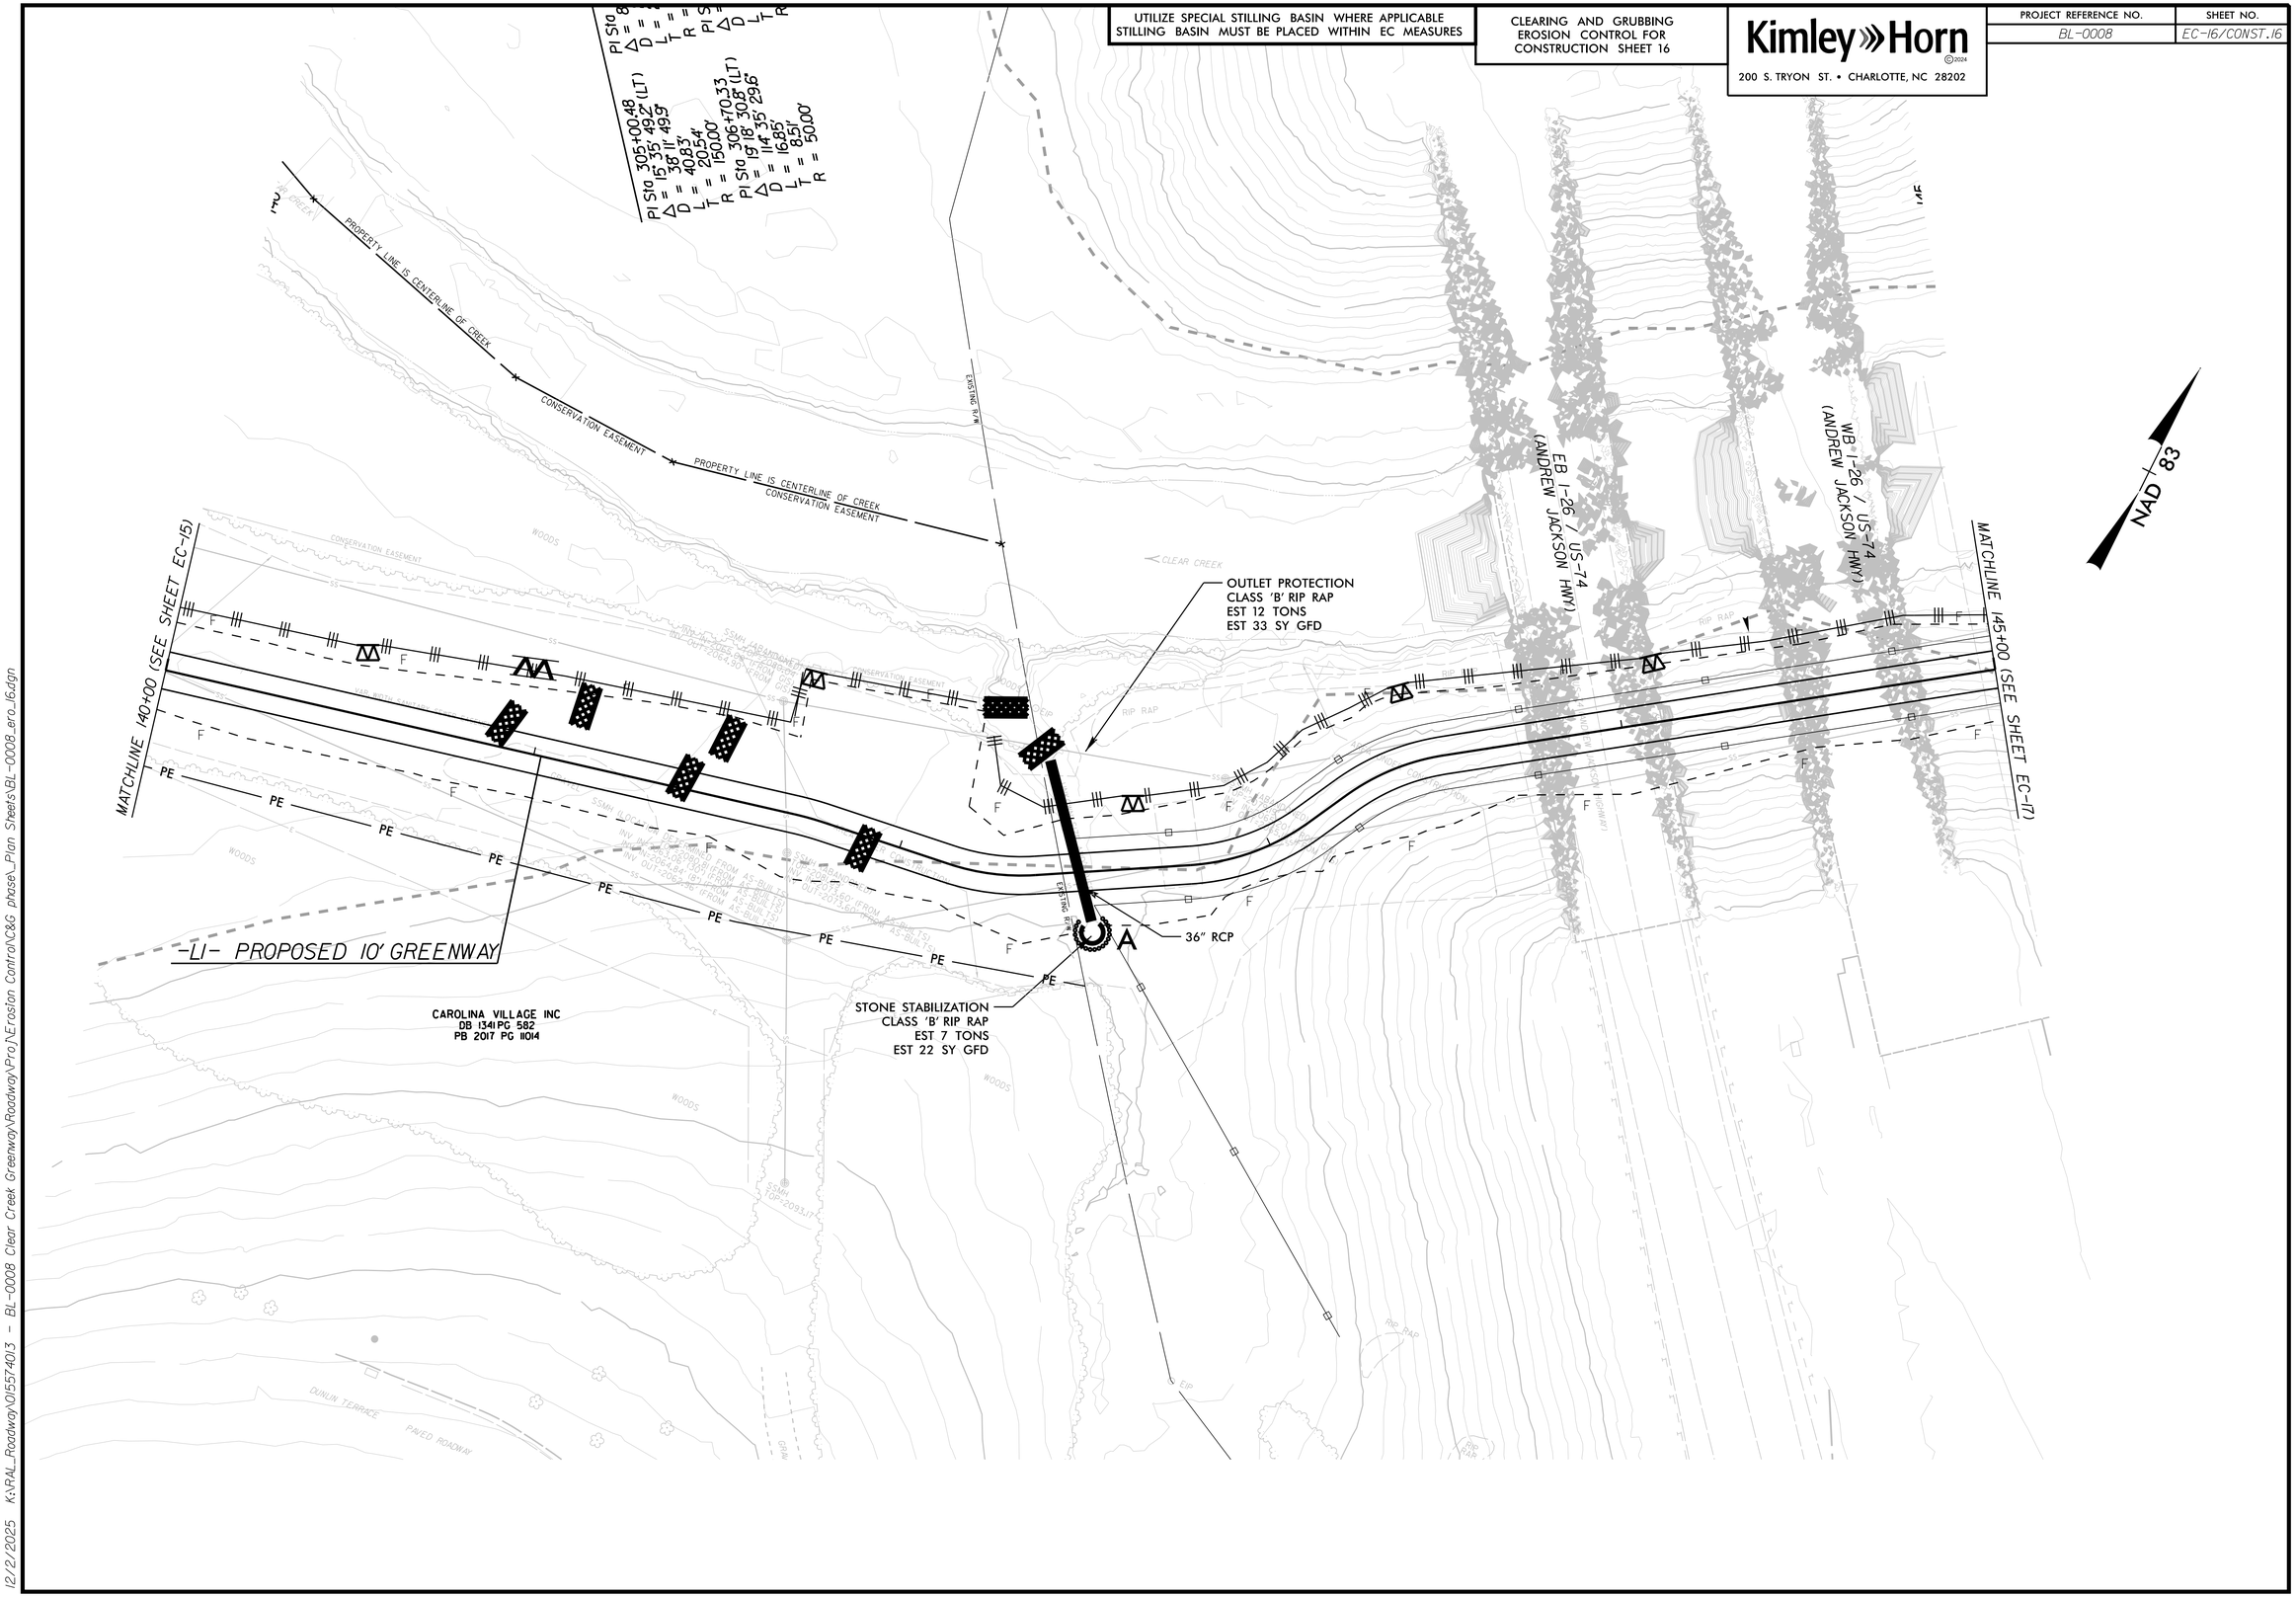

12/2/2025 K:\RAL_Roadway\015574013 - BL-0008 Clear Creek Greenway\Roadway\Proj\Erosion Control\C&G phase_Plan Sheets\BL-0008_ero_16.dgn