Docusign Envelope ID: 9E1A55FF-7A36-4F81-B632-A22001116 33B

HDR Engineering, Inc. of the Carolinas
555 Fayetteville St, Suite 900 Raleigh, N.C. 27601
N.C.B.E.L.S. License Number: F-0116

PROJECT NO.	SHEET NO.
DF18314.2044195	PMP-2

APPROVED: Michael T. Rzepka

DATE: 3/11/2026

SEAL

NORTH CAROLINA PROFESSIONAL SEAL 15876 ENGINEER MICHAEL T. RZEPKA

DOCUMENT NOT CONSIDERED FINAL UNLESS ALL SIGNATURES COMPLETED

PAVEMENT MARKING SCHEDULE

T1	THERMOPLASTIC 4″ WHITE EDGELINE (90 MIL)
T5	THERMOPLASTIC 4″ 2′-6′/SP. WHITE MINI-SKIP (90 MIL)
T13	THERMOPLASTIC 4″ YELLOW DOUBLE CENTER (90 MIL)

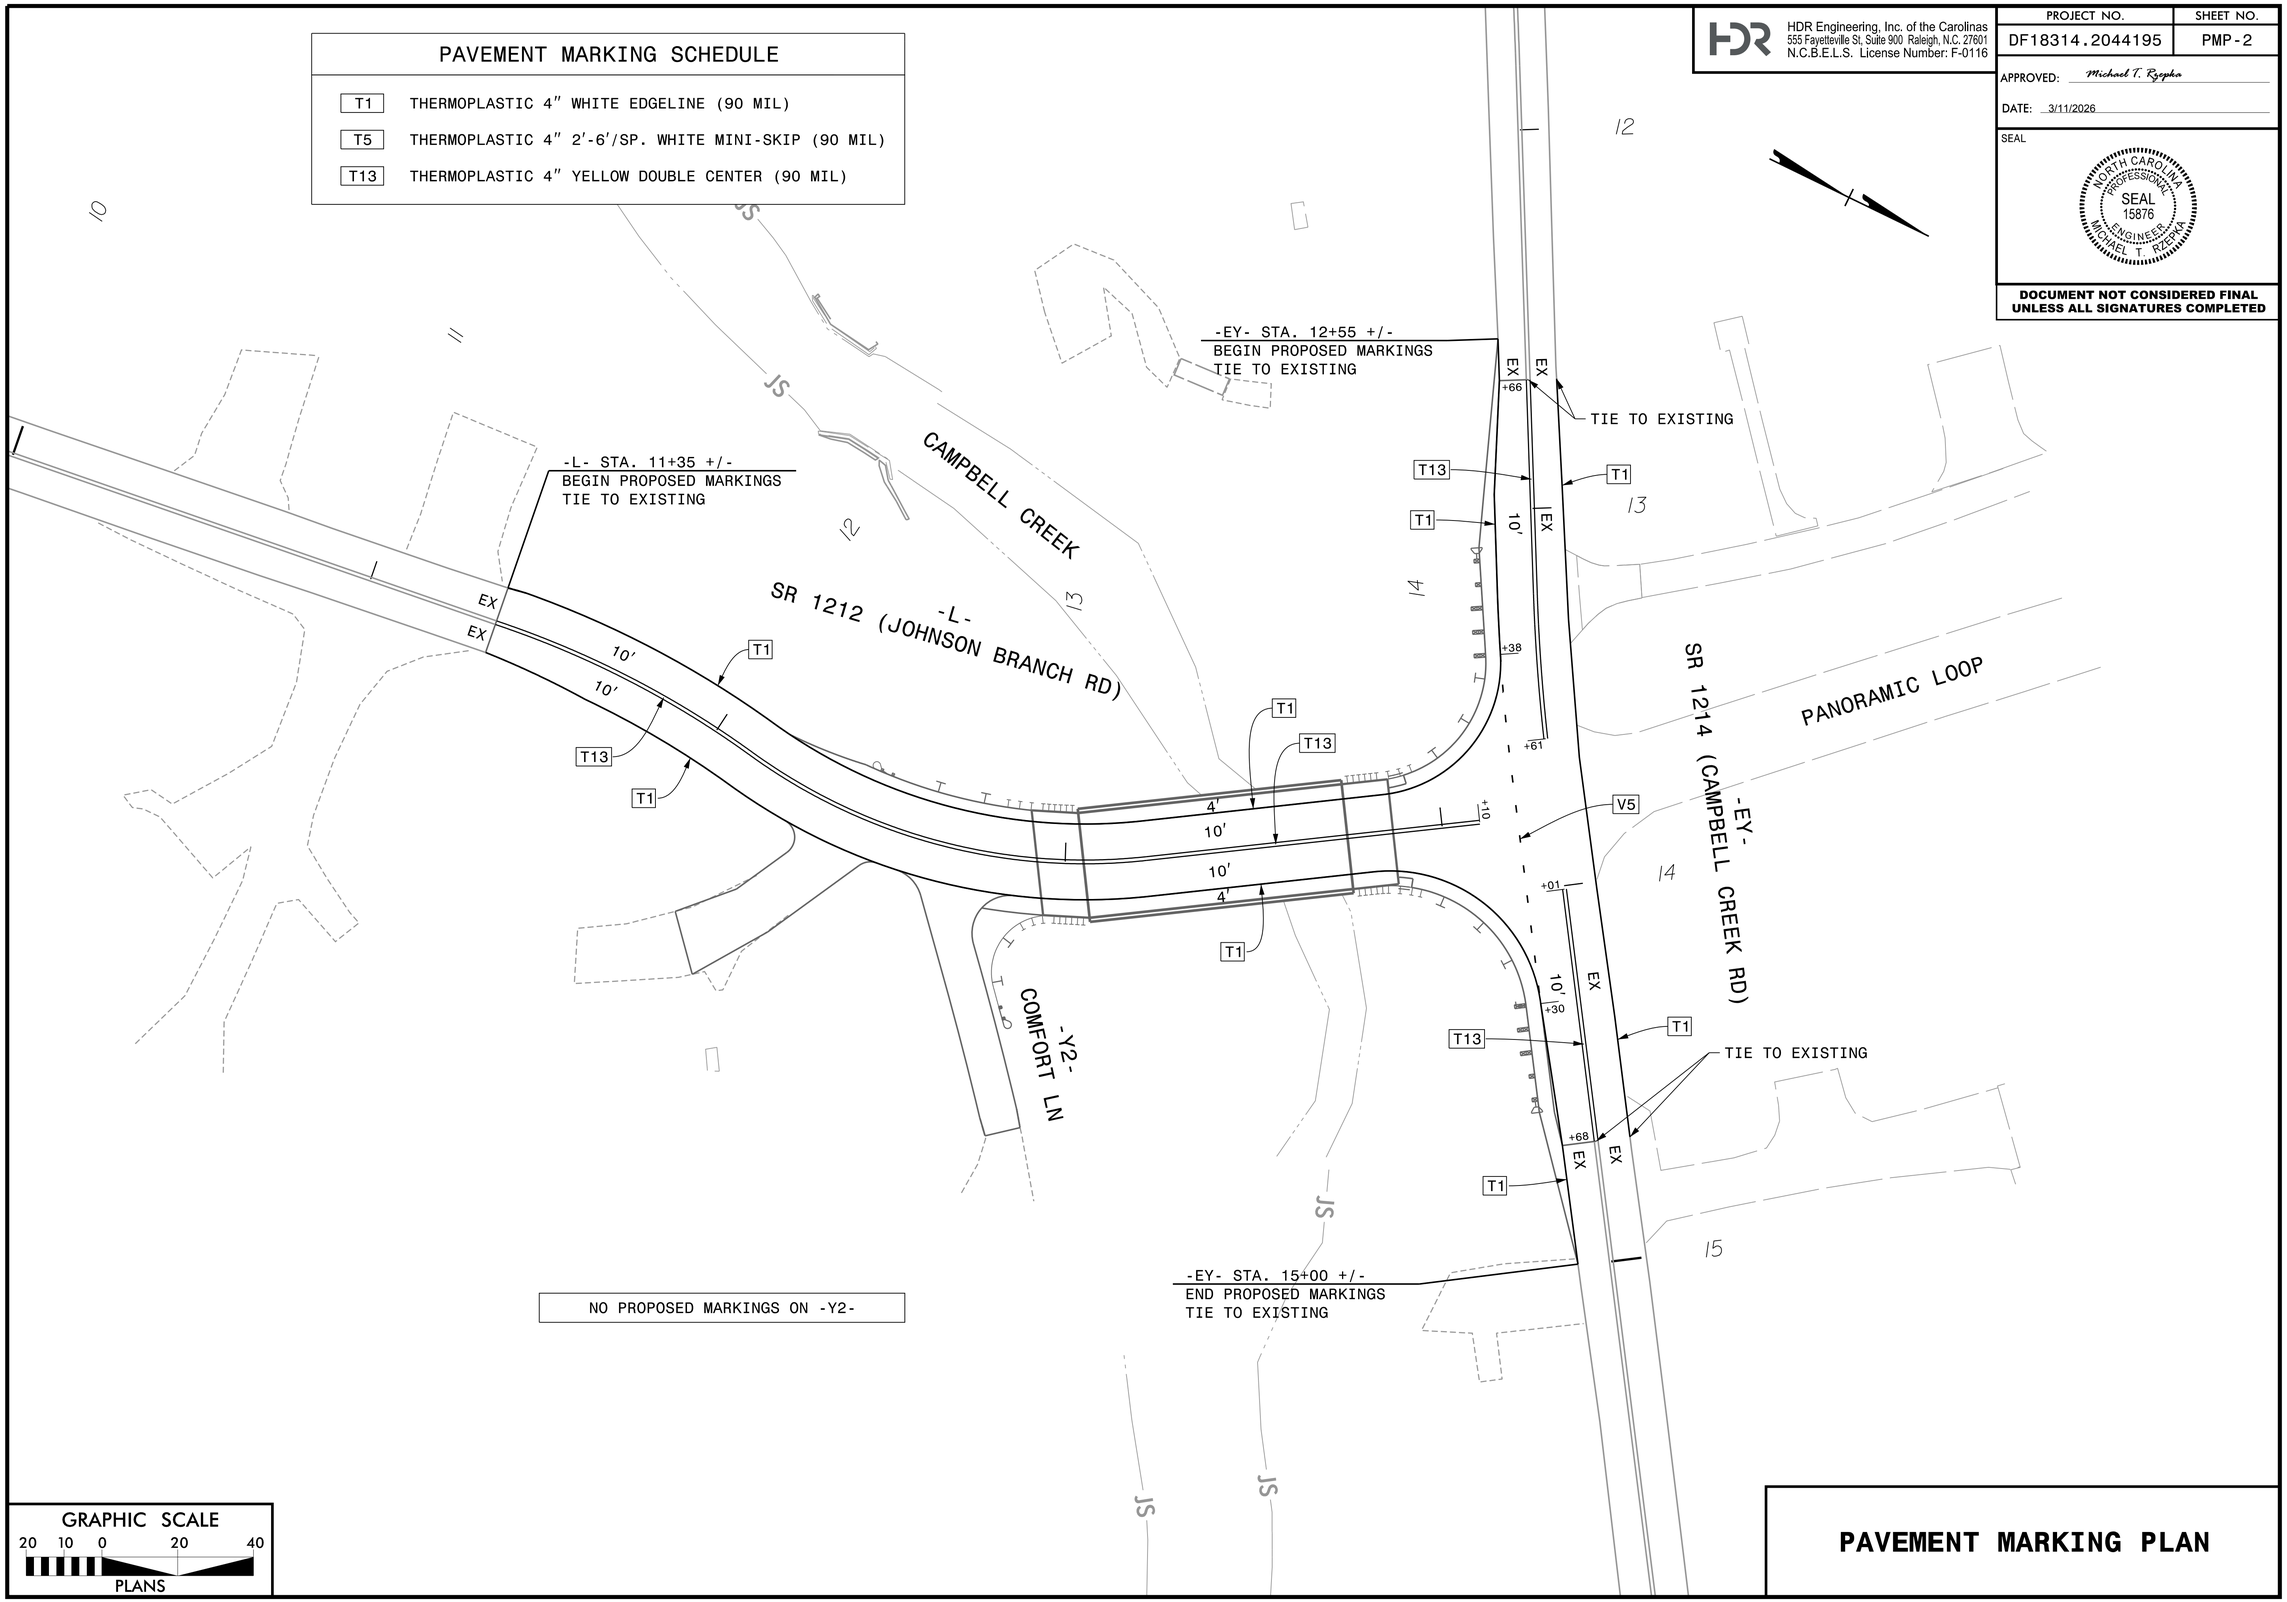

NO PROPOSED MARKINGS ON -Y2-

GRAPHIC SCALE
20 10 0 20 40
PLANS

PAVEMENT MARKING PLAN

PLOT DRIVER: NCDOT_pdf_color_eng_50.plt PENTABLE: NCDOT_PMP.tbl
USER: CHARNDEN DATE: 3/11/2026 TIME: 9:54:36 AM
FILE: pw:\\pwhdruseas01:HDR_US_East_01\Documents\3322\10415313\6.0_CAD_BIM\6.2_WIP\Traffic\Pavement Marking\BP14-R024_PM_PMP02.dgn