Docusign Envelope ID: 0D1FFB6B-517E-4E1D-A8B6-E577F9430D69

UNIT TYPE			
	SPAN A	SPAN B	SPAN C
CSU 1	TYPE III	TYPE III	TYPE III
CSU 2	EXISTING	EXISTING	EXISTING
CSU 3	EXISTING	EXISTING	EXISTING
CSU 4	EXISTING	EXISTING	EXISTING
CSU 5	EXISTING	EXISTING	EXISTING
CSU 6	EXISTING	EXISTING	TYPE I
CSU 7	TYPE II	TYPE II	TYPE II
CSU 8	TYPE I	TYPE I	TYPE I
CSU 9	TYPE I	TYPE I	TYPE I
CSU 10	TYPE I	TYPE I	TYPE I
CSU 11	TYPE IV	TYPE IV	TYPE IV

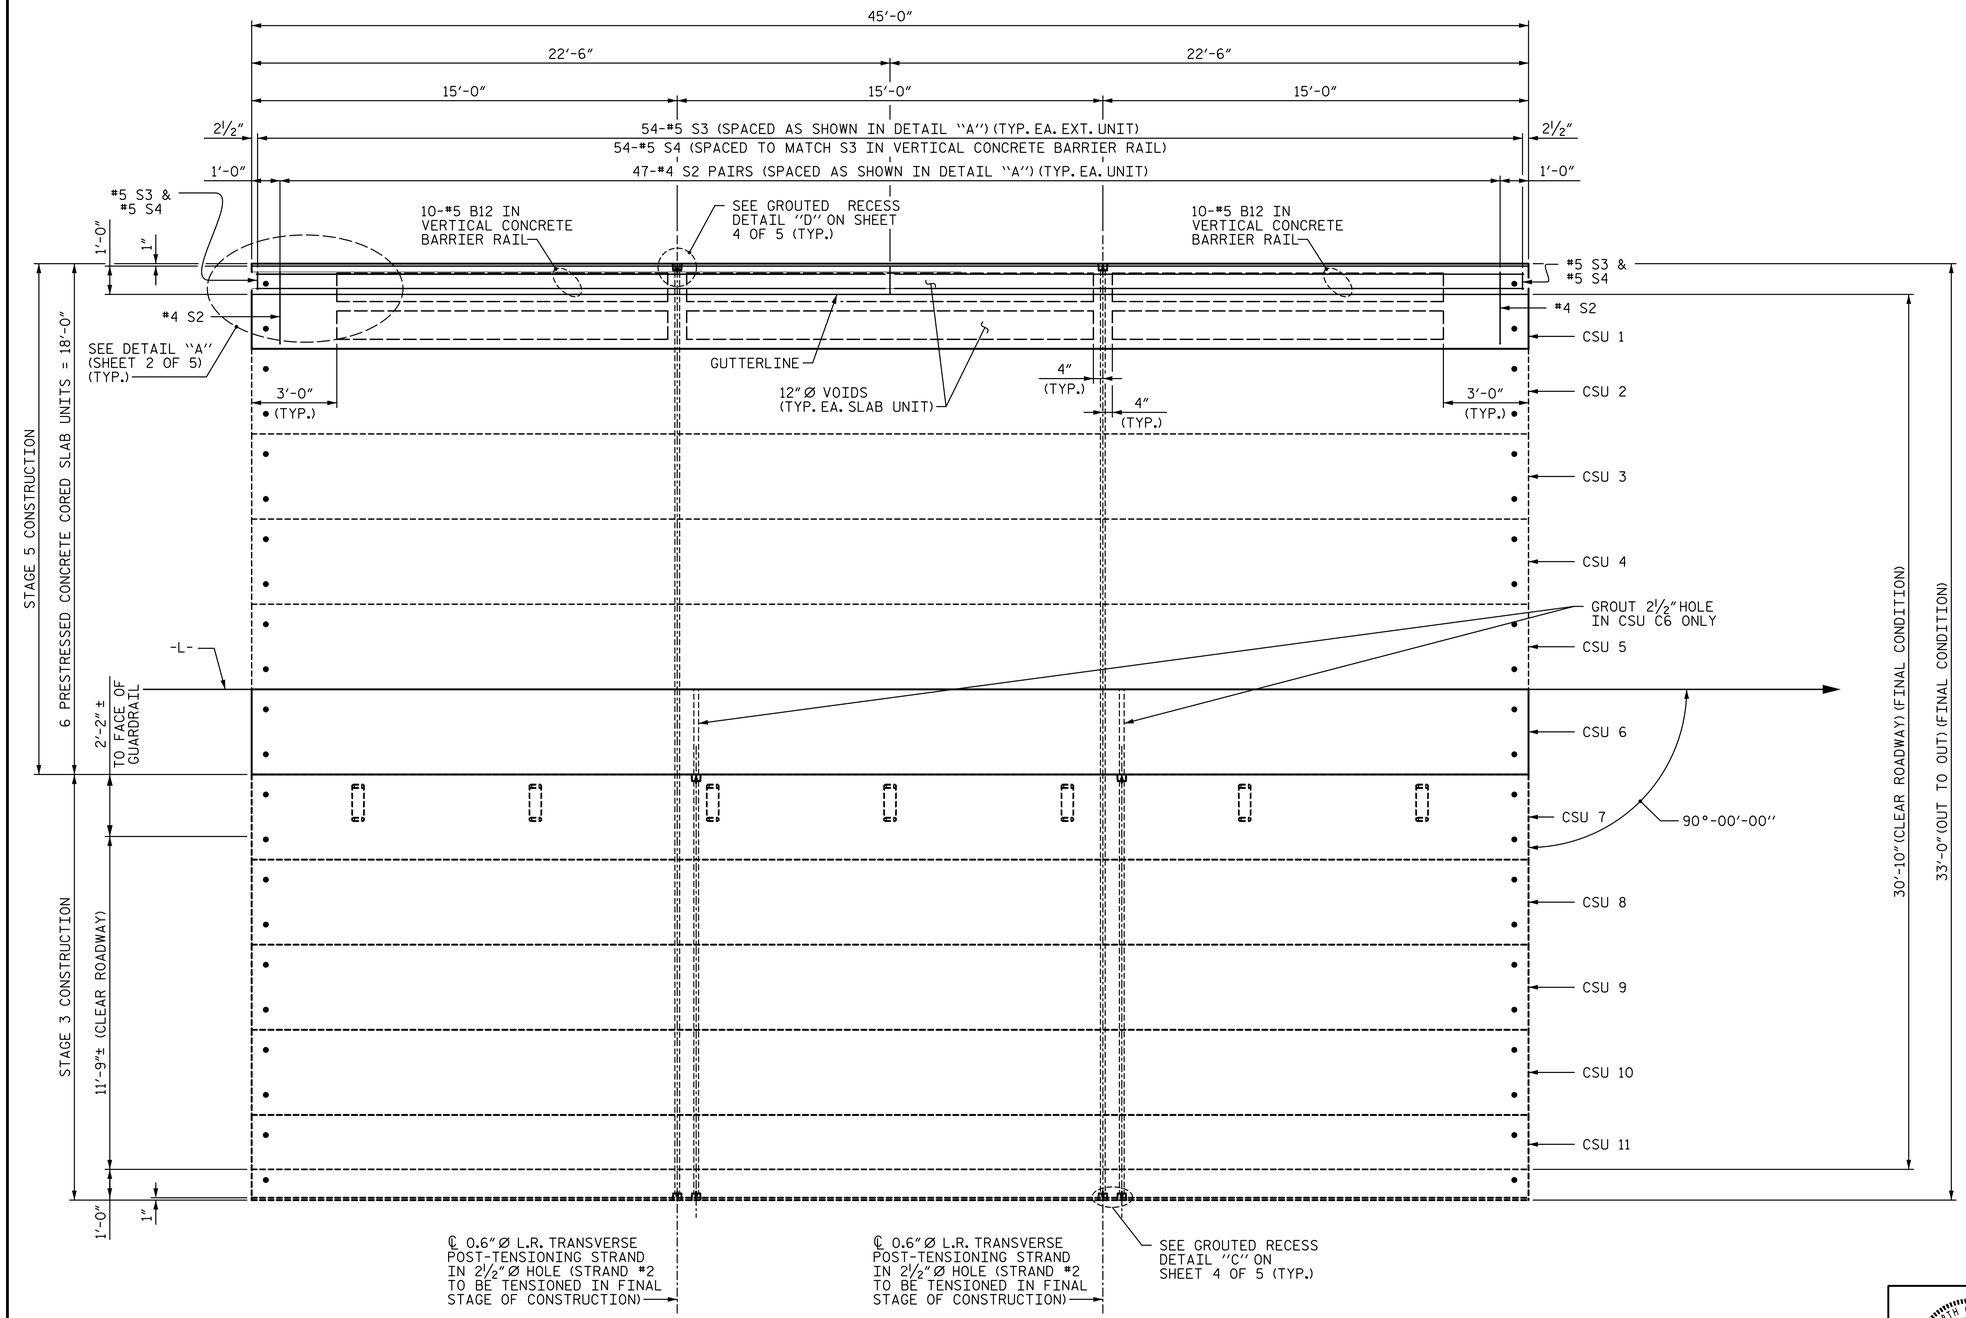

PLAN OF UNIT (STAGE 5 CONSTRUCTION)

(#4 B5 BARS NOT SHOWN FOR CLARITY, SEE PLAN VIEW ON SHEET 2 OF 5 FOR DETAILS)

PROJECT NO. DF18314.2045332

HENDERSON COUNTY

STATION: 13+70.81 -L-

SHEET 3 OF 5

NORTH CAROLINA PROFESSIONAL ENGINEER SEAL 052672 MATTHEW R. ACOSTA

4/13/2026

RS&H

RS&H Architects-Engineers-Planners, Inc.
8521 Six Forks Road, Suite 400
Raleigh, NC 27615
919-926-4100 FAX 919-846-9080
www.rsandh.com
North Carolina License Nos. 50073 ° F-0493 ° C-28

STATE OF NORTH CAROLINA
DEPARTMENT OF TRANSPORTATION
RALEIGH

PLAN OF 45′ UNIT 30′-10″ CLEAR ROADWAY 90° SKEW

REVISIONS						SHEET NO.
NO.	BY:	DATE:	NO.	BY:	DATE:	S-16
1			3			TOTAL SHEETS
2			4			32

DRAWN BY : M. KHIN DATE : 02/2025
CHECKED BY : M. ACOSTA DATE : 02/2025
DESIGN ENGINEER OF RECORD: M. ACOSTA DATE : 03/2026

DOCUMENT NOT CONSIDERED FINAL UNLESS ALL SIGNATURES COMPLETED

3/11/2026
\\rsandh.com\files\Projects\NCDOT\10034734005_Henderson_55\03.00 Project Execution\03.04 Design\Structures\CAD\401_031_DF18314.2045332_SMU_CS3_S-16_440055.dgn
AcostaM