THIS DRAWING IS THE PROPERTY OF SUMMIT ENGINEERING GROUP, INC. AND IS NOT TO BE REPRODUCED OR COPIED IN WHOLE OR IN PART. IT IS ONLY TO BE USED FOR THE PROJECT AND SITE SPECIFICALLY IDENTIFIED HEREIN AND IS NOT TO BE USED ON ANY OTHER PROJECT.

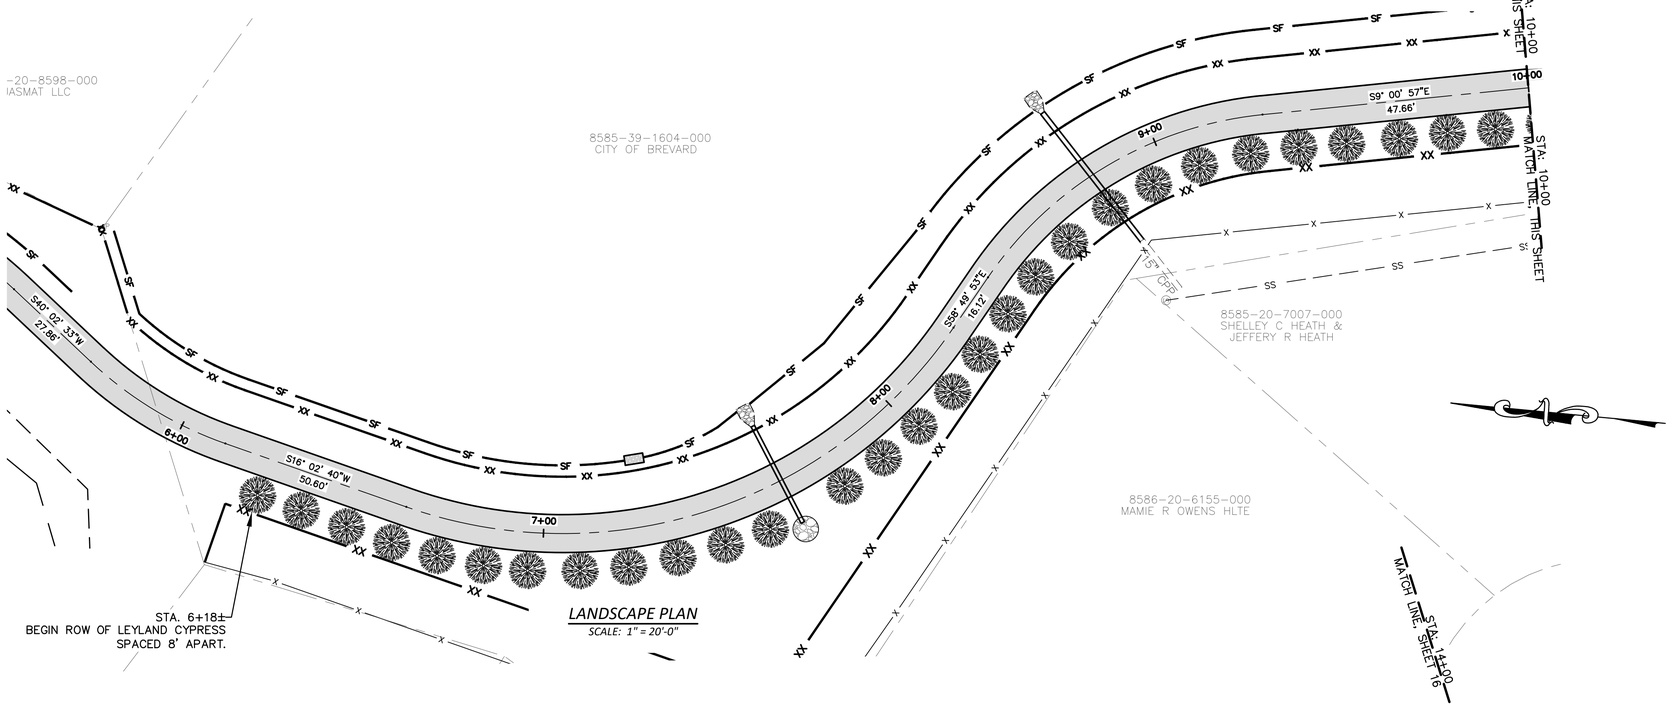

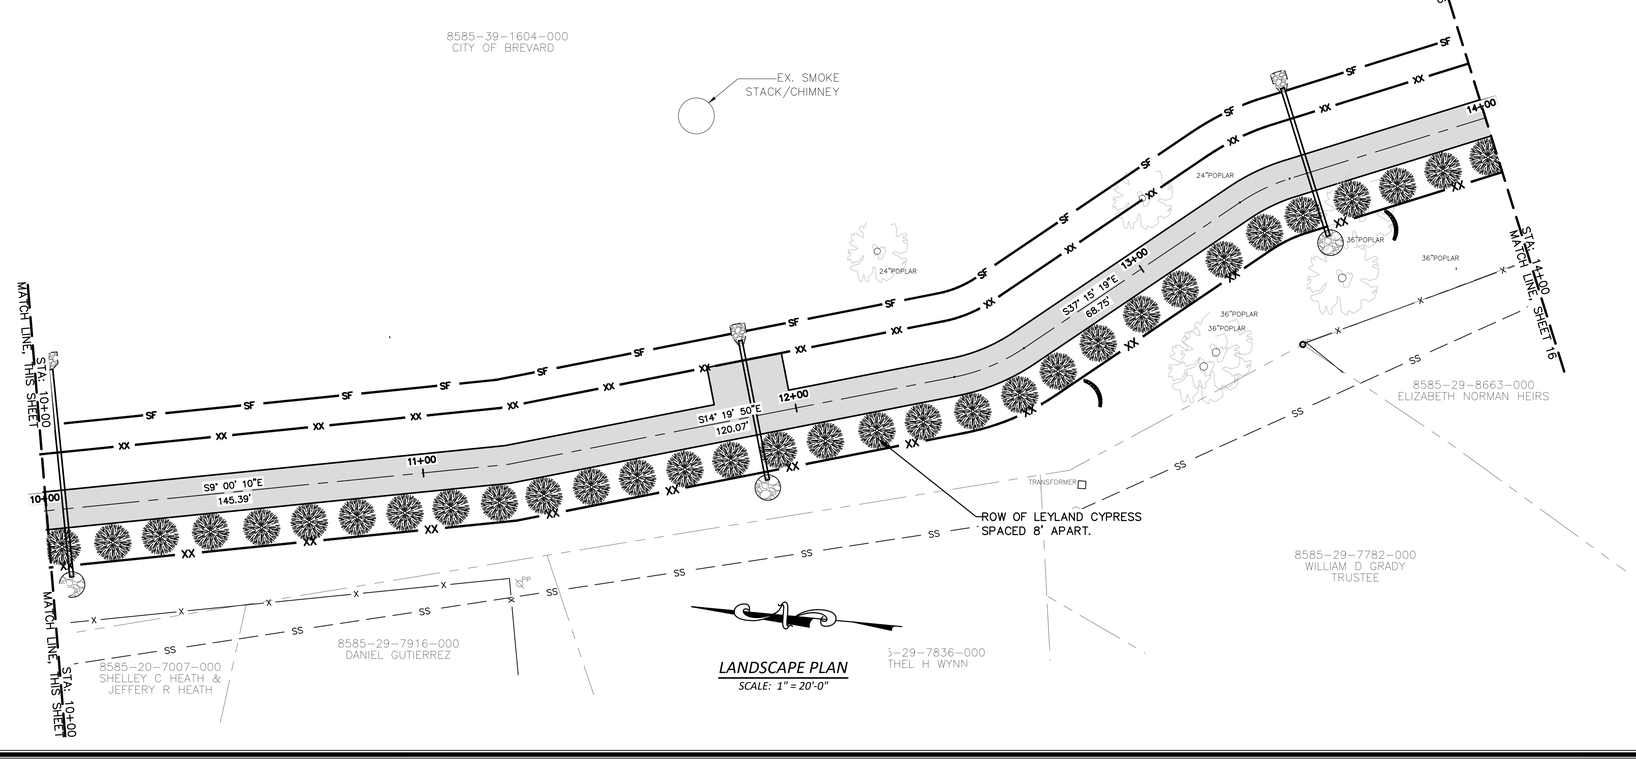

LEGEND

FLOODZONE AE

FLOODWAY

GRAPHIC SCALE

20 0 20 40

scale feet

1" = 20'-0"

REVISIONS			
NO.	DESCRIPTION	DATE	BY
	REVISED BASED ON NCDOT REVIEW	1/14/25	MFC

APPROVALS	
PROJECT ENG:	AF
DESIGNED BY:	AF
DRAWN BY:	JDK
CHECKED BY:	MFC
APPROVED:	AF

NORTH CAROLINA PROFESSIONAL SEAL #030225 ALVIN FULLER, JR. 5/28/2026

SUMMIT ENGINEERING GROUP INC.
ENGINEERS • PLANNERS • SURVEYORS
9601 Warren H. Abernathy Hwy.
Spartanburg, SC 29301
(864)949-1111

SHEET TITLE: LANDSCAPE PLAN

DATE: DEC. 2023 SCALE: AS SHOWN

PROJECT: ESTATOE TRAIL PHASE III (TANNERY PROPERTY) FOR THE CITY OF BREVARD, NC

TRANSYLVANIA COUNTY NORTH CAROLINA

N.B. NO.

REF.

PROJECT NO. 22017

SHEET 15 OF

FILE: 22017_Base

N:\PROJECTS\22017 BREVARD - BIKE PATH\DWG\22017-BASE TANNERY NCDOT.DWG 5/28/2026 9:35:40 AM