11/14/23

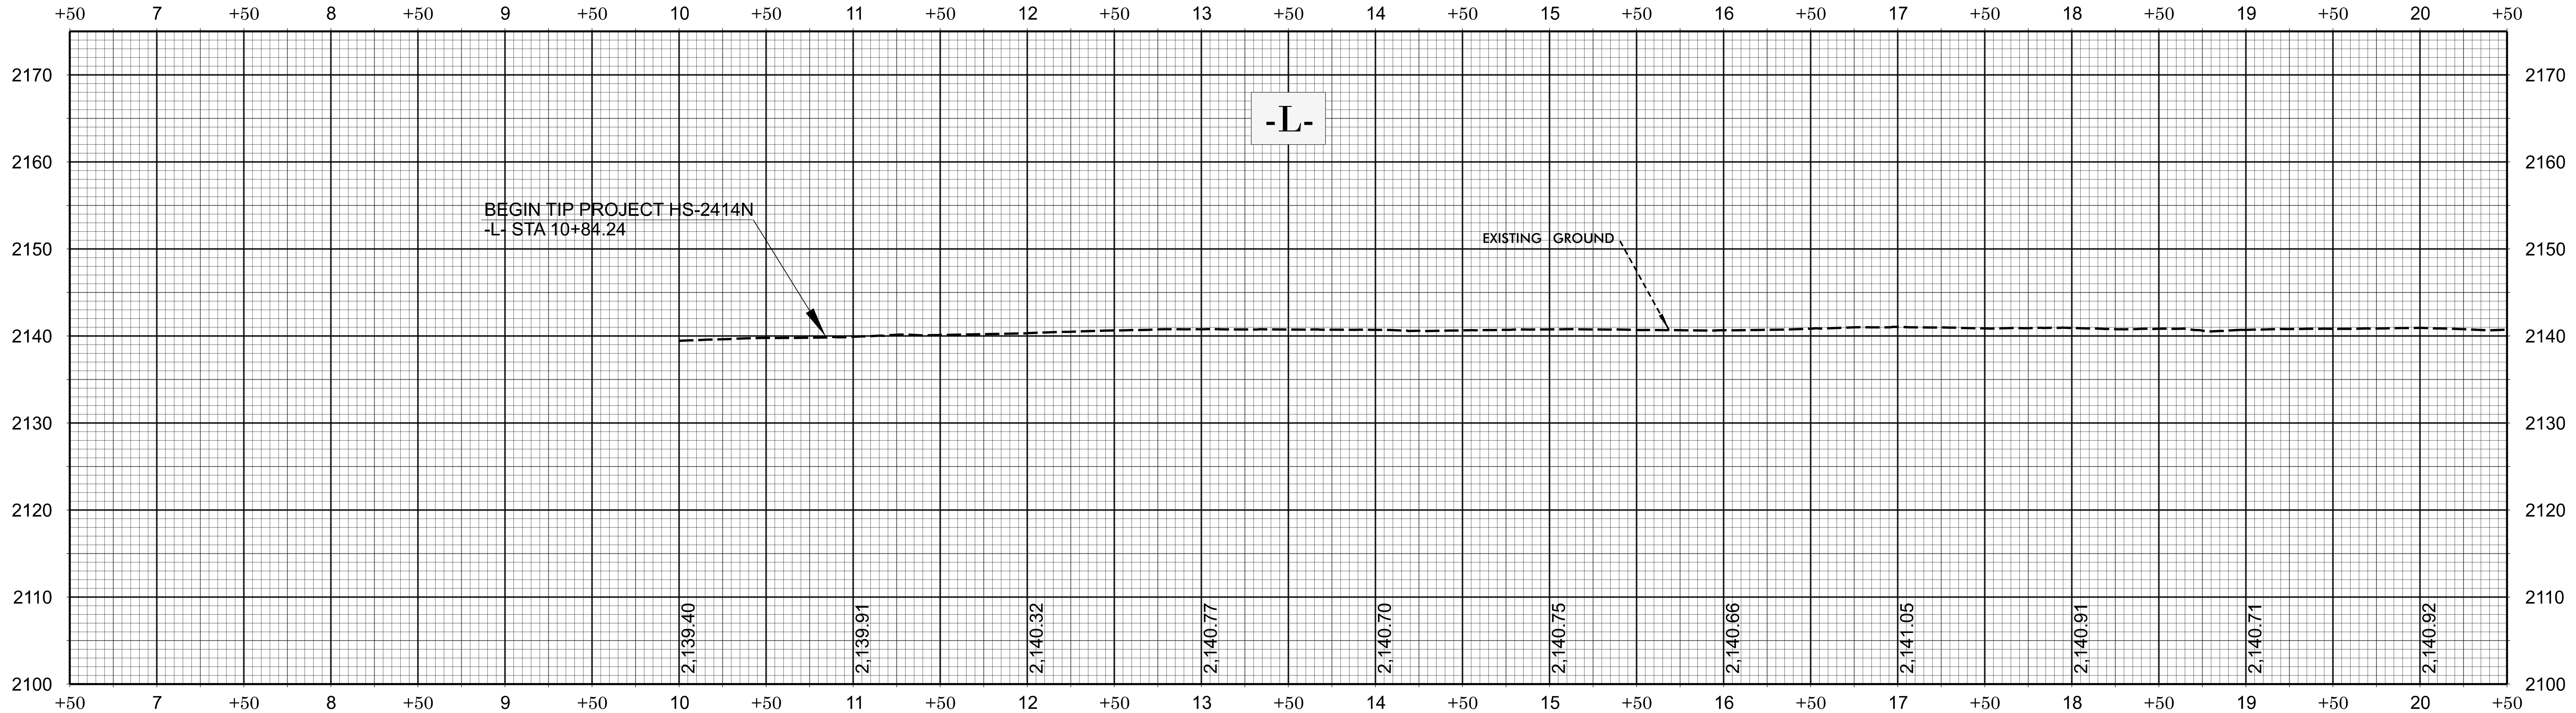

FOR -L- PLAN, SEE SHEET 4

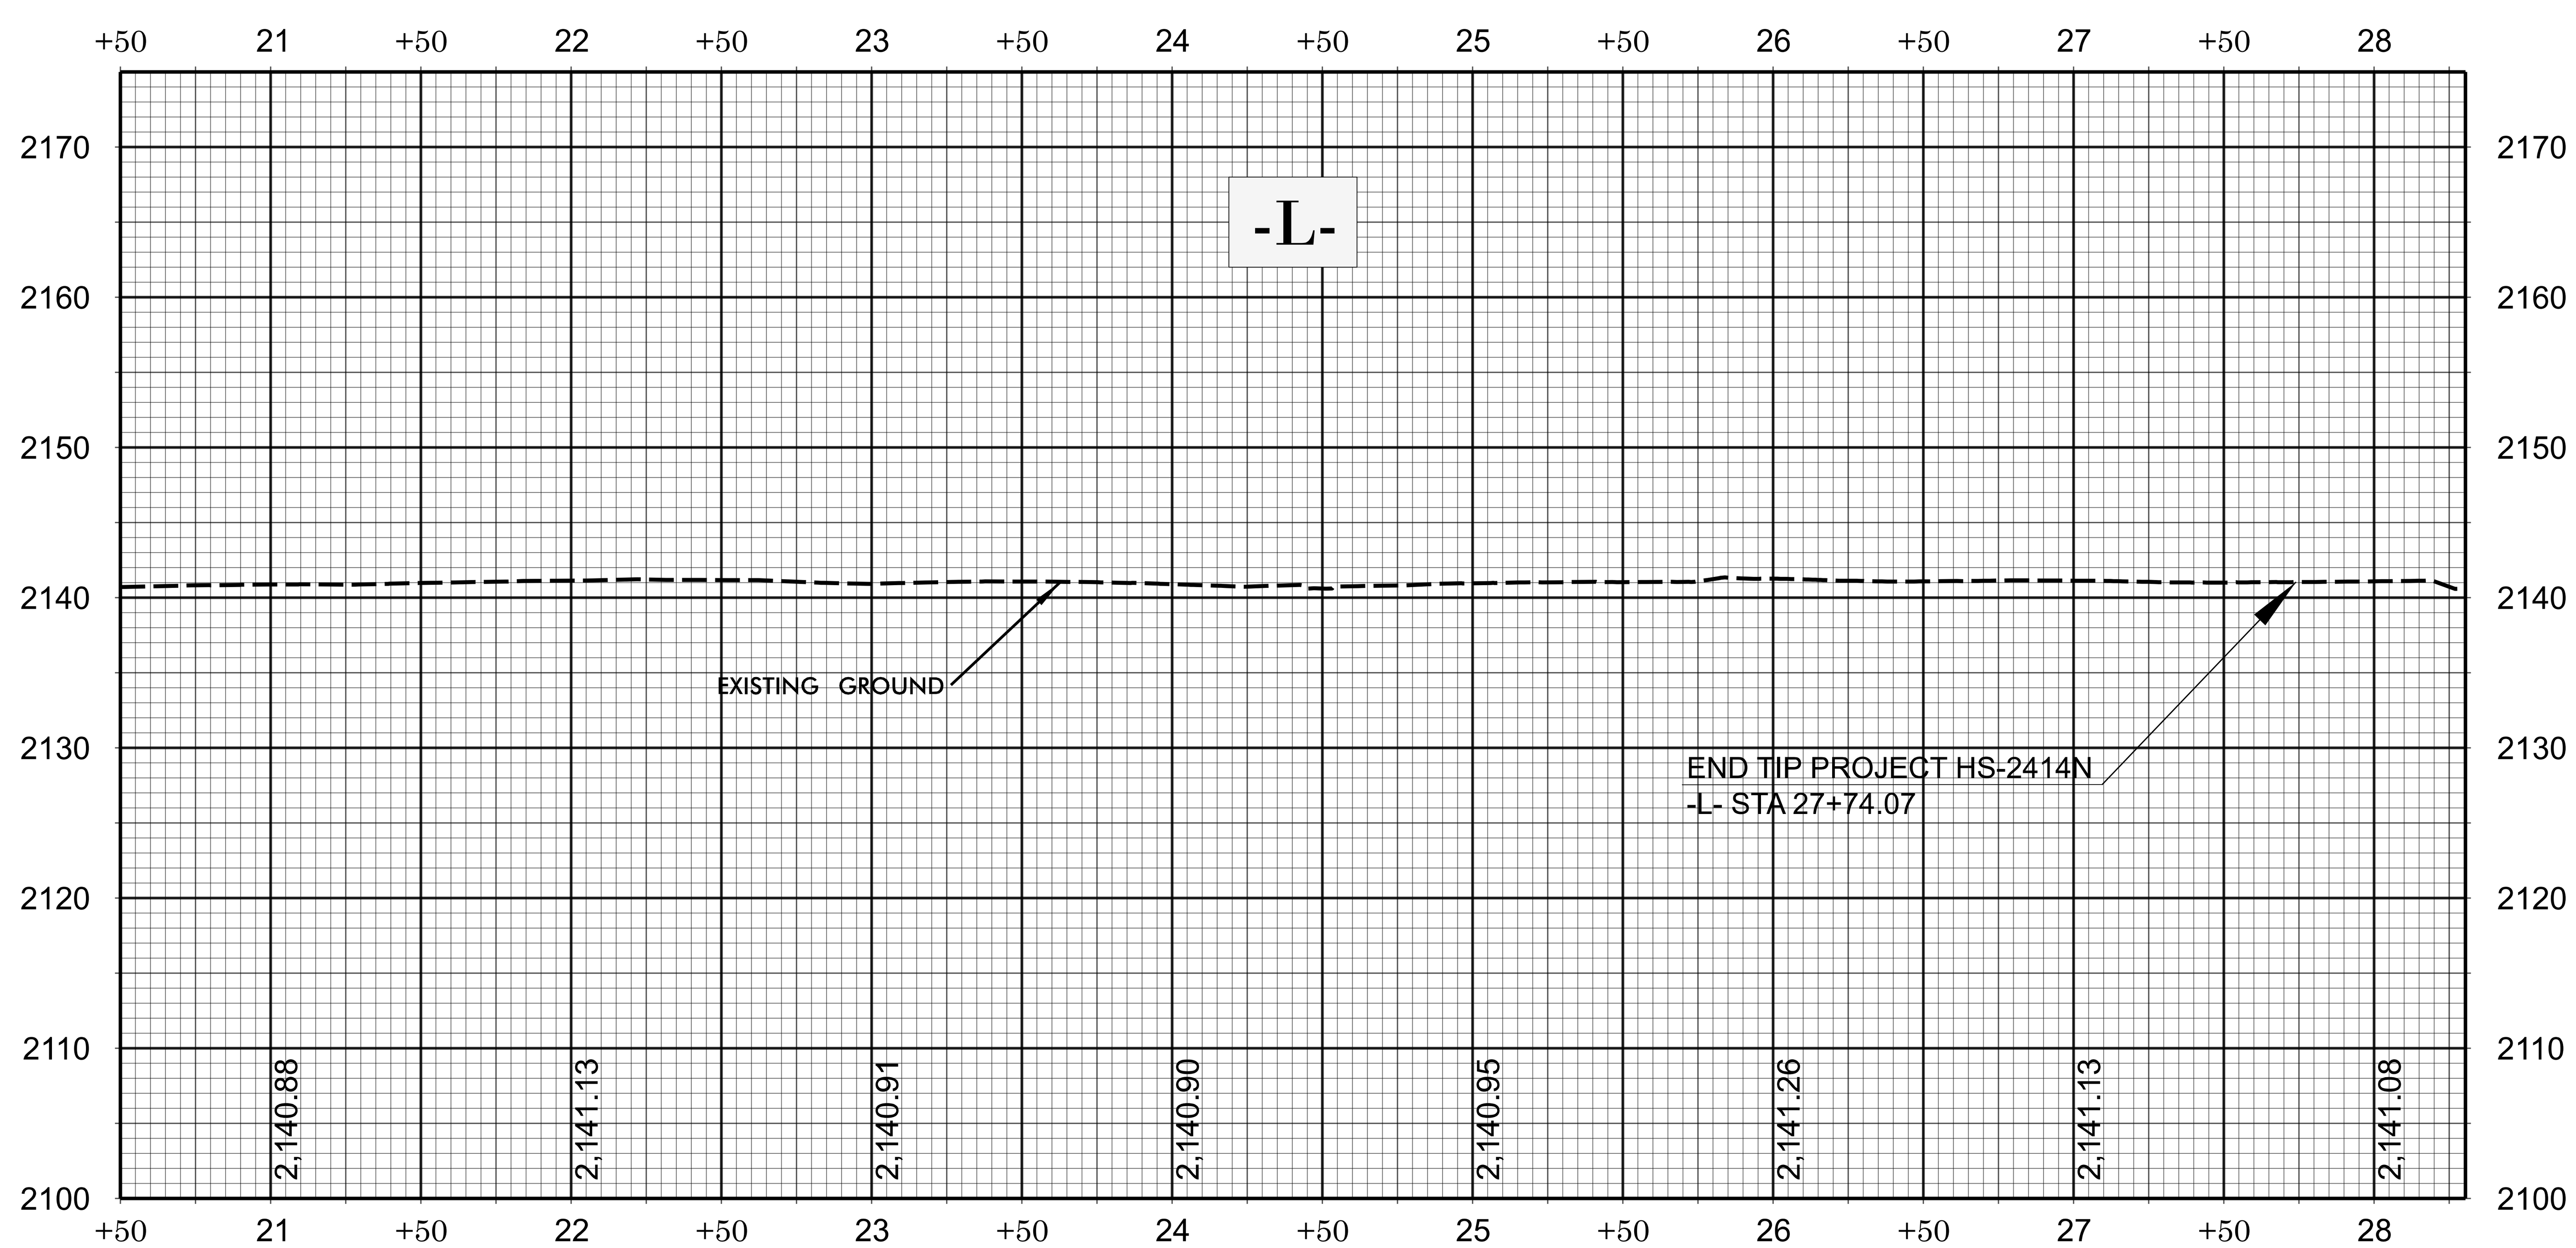

FOR -L- PLAN, SEE SHEET 5

HS-2414N

6

NORTH CAROLINA
DEPARTMENT OF TRANSPORTATION

ROADWAY DESIGN UNIT

ROADWAY DESIGN ENGINEER

HYDRAULICS ENGINEER

DOCUMENT NOT CONSIDERED FINAL UNLESS ALL SIGNATURES COMPLETED

DOT/ext-dcrivenbark1- 4/22/2026