Docusign Envelope ID: 68F9EF60-5BA7-4968-97F0-30ACF0915DE5

PROJ. REFERENCE NO.	SHEET NO.
HN-0031	TMP-4

TGS ENGINEERS
706 HILLSBOROUGH ST. SUITE 200
RALEIGH, NC 27603
PH (919) 773-8887
CORP. LICENSE NO.: C-0275

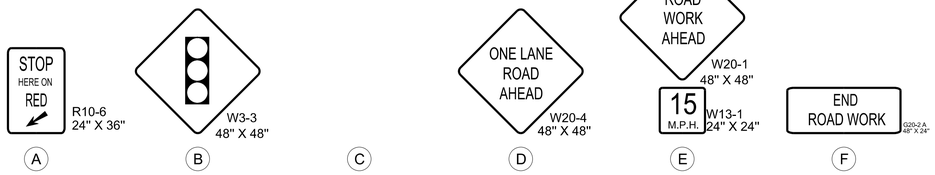

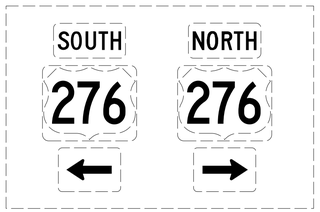

NOTE:
RELOCATE EXISTING TYPE F SIGNS TO TEMPORARY SUPPORTS OR A PORTABLE MOVING SYSTEM (SLED).

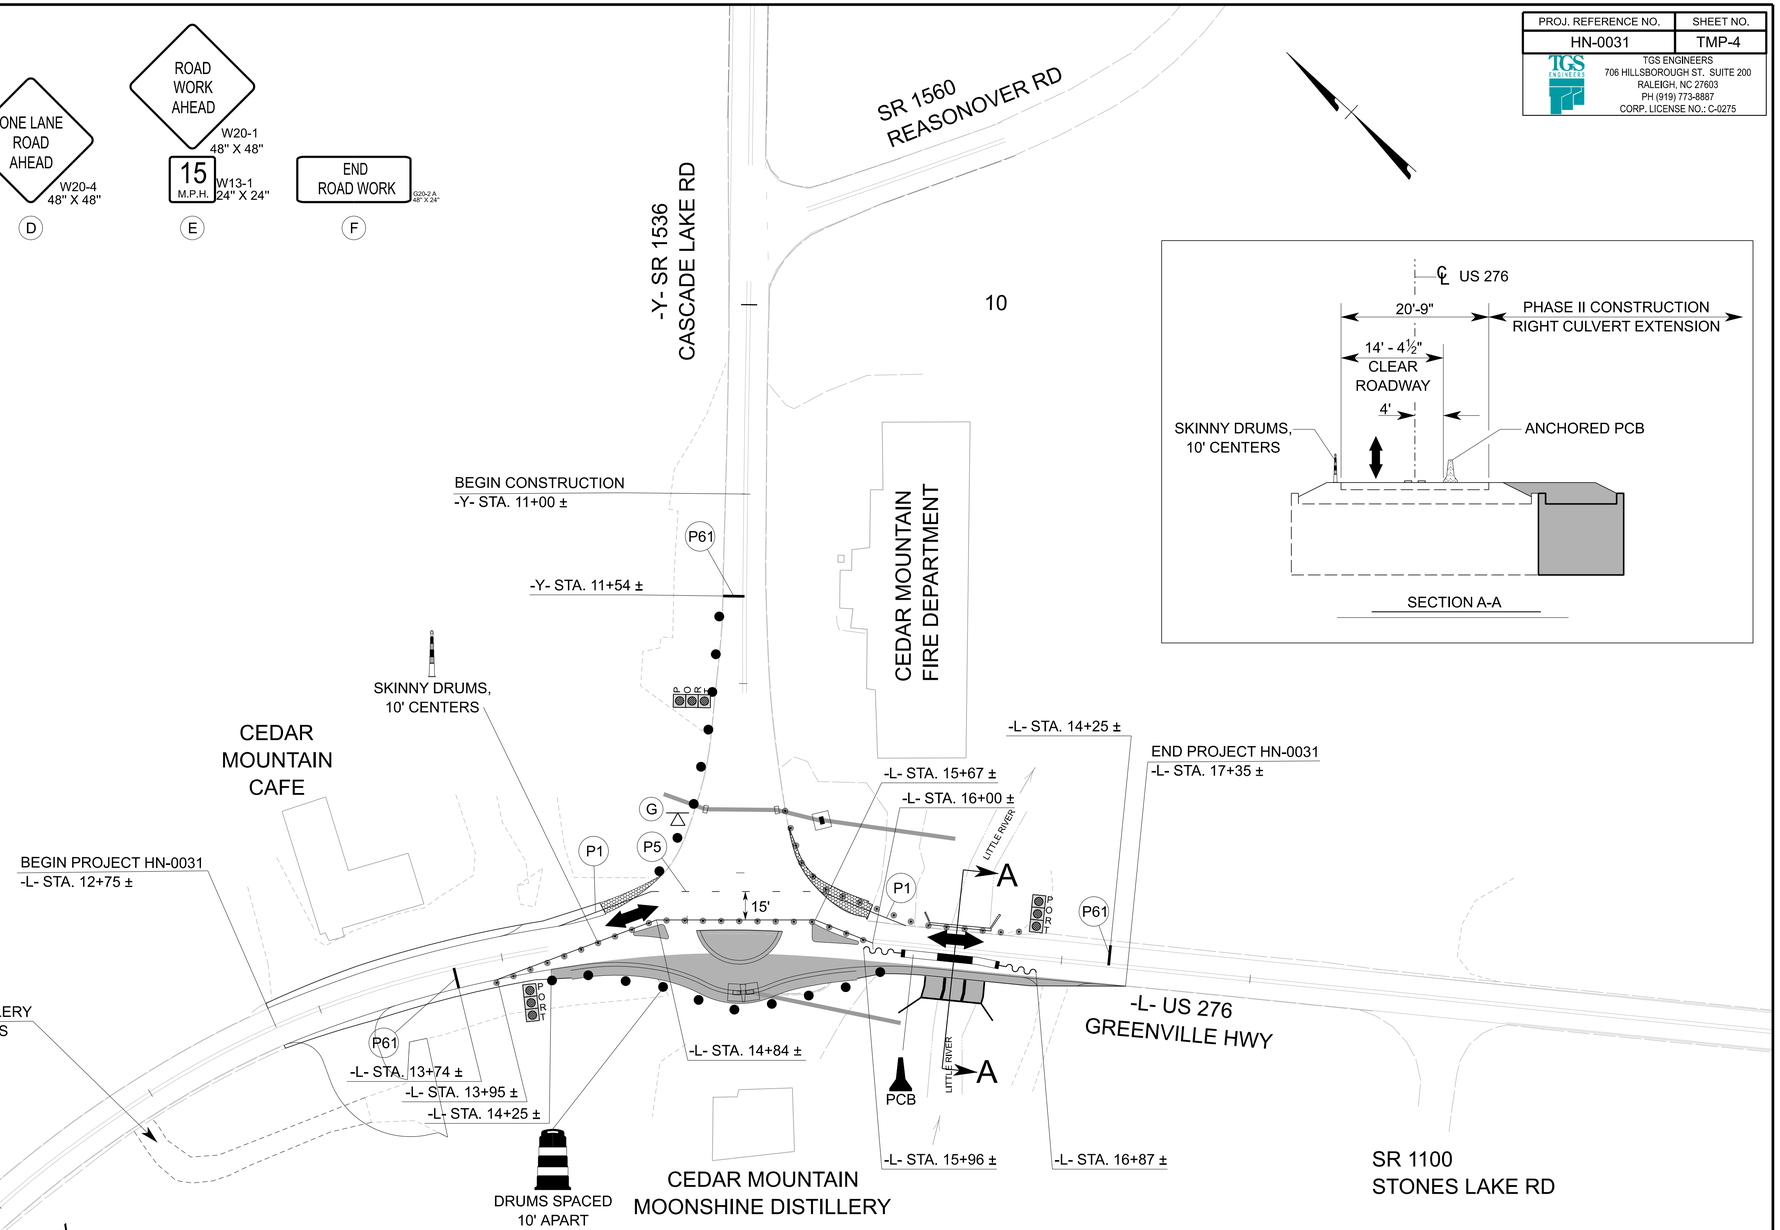

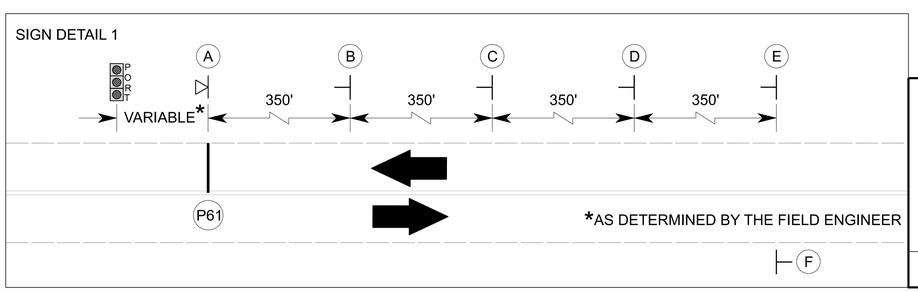

NOTES: ADJUST SIGNAL HEADS AS NECESSARY TO MAKE VISIBLE FROM DRIVEWAYS

APPROVED: Signed by: Don A. Parker 75DB9E90ADEF440...
DATE: 4/22/2026

NORTH CAROLINA PROFESSIONAL SEAL 043251 ENGINEER DON A. PARKER

DOCUMENT NOT CONSIDERED FINAL UNLESS ALL SIGNATURES COMPLETED

DIVISION OF HIGHWAYS · STATE OF NORTH CAROLINA · DEPARTMENT OF TRANSPORTATION · WORK ZONE TRAFFIC CONTROL

PHASE II

3/9/2026
X:\NCDOT\HN-0031Cedar Mtn RAB\Work Zone Traffic Control\Design\HN-0031_TC_TMP_04_Phase 2 PSH.dgn
User:jllaplante