PROJ. REFERENCE NO.	SHEET NO.
BP14.R041	TMP-7

DRMP
DRMP, INC.
8210 UNIVERSITY EXECUTIVE PARK DR. SUITE 220
CHARLOTTE, NC 28262
PHONE: 704-549-4260
NC LICENSE NO. F-1524
www.drmp.com

NOTE: SEE TMP-3C FOR TEMPORARY SHORING 1 AND TEMPORARY SHORING 2 NOTES

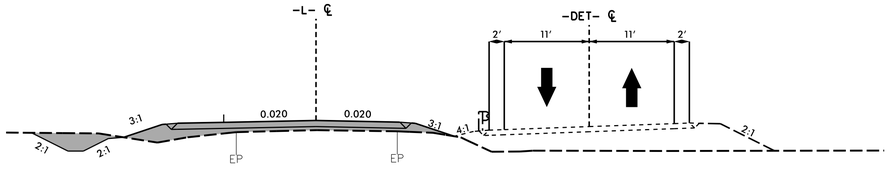

SECTION E-E
-L- 24+75.00
-DET- 24+79.80

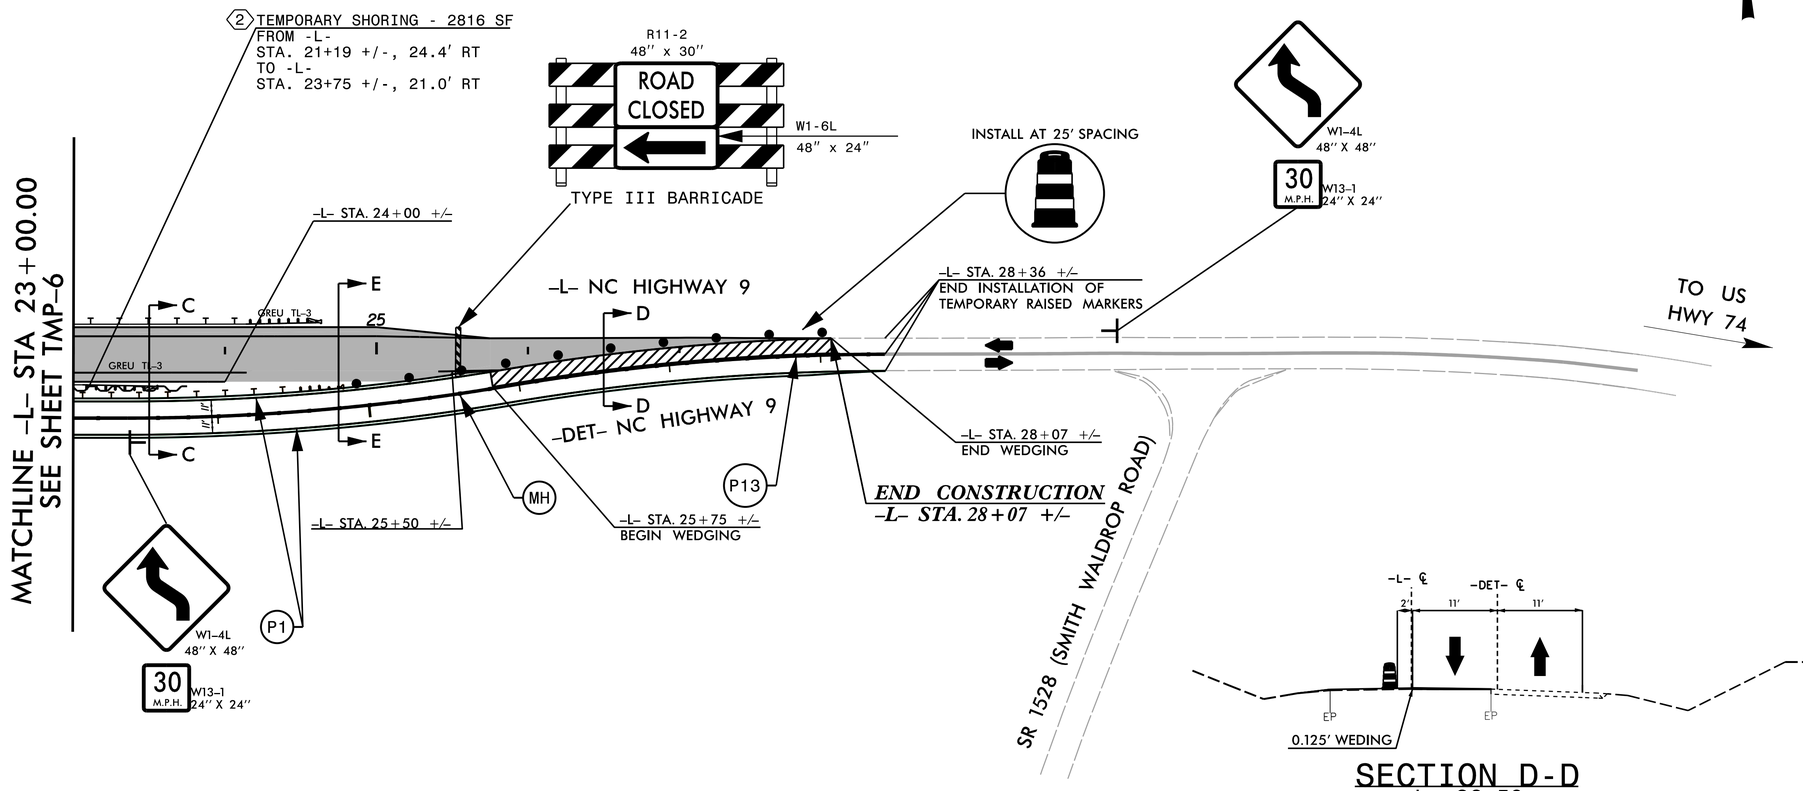

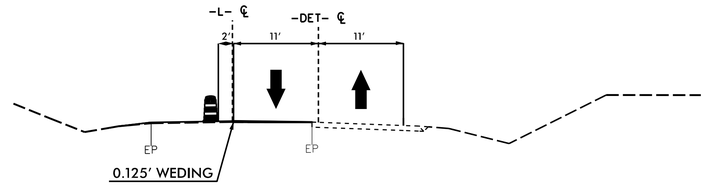

SECTION D-D
-L- 26+50
-DET- 26+56.47

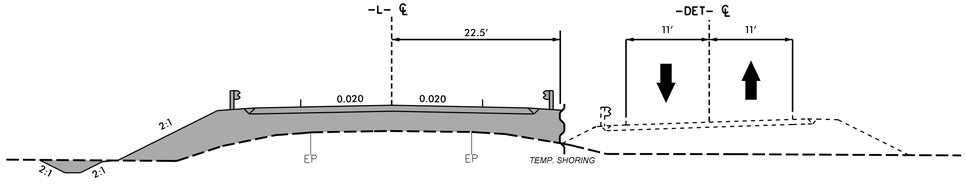

SECTION C-C
-L- 23+50
-DET- 23+54.60

APPROVED: Signed by: Zachary M. Esposito 5647DD76D4884E8...
DATE: 7/7/2025
SEAL

NORTH CAROLINA PROFESSIONAL SEAL 054155 ENGINEER ZACHARY M. ESPOSITO

DOCUMENT NOT CONSIDERED FINAL UNLESS ALL SIGNATURES COMPLETED

DIVISION OF HIGHWAYS · STATE OF NORTH CAROLINA · DEPARTMENT OF TRANSPORTATION · WORK ZONE TRAFFIC CONTROL

TEMPORARY TRAFFIC CONTROL PHASE II DETAIL