PROJ. REFERENCE NO.	SHEET NO.
BN-0003	TMP-2

NOT TO SCALE

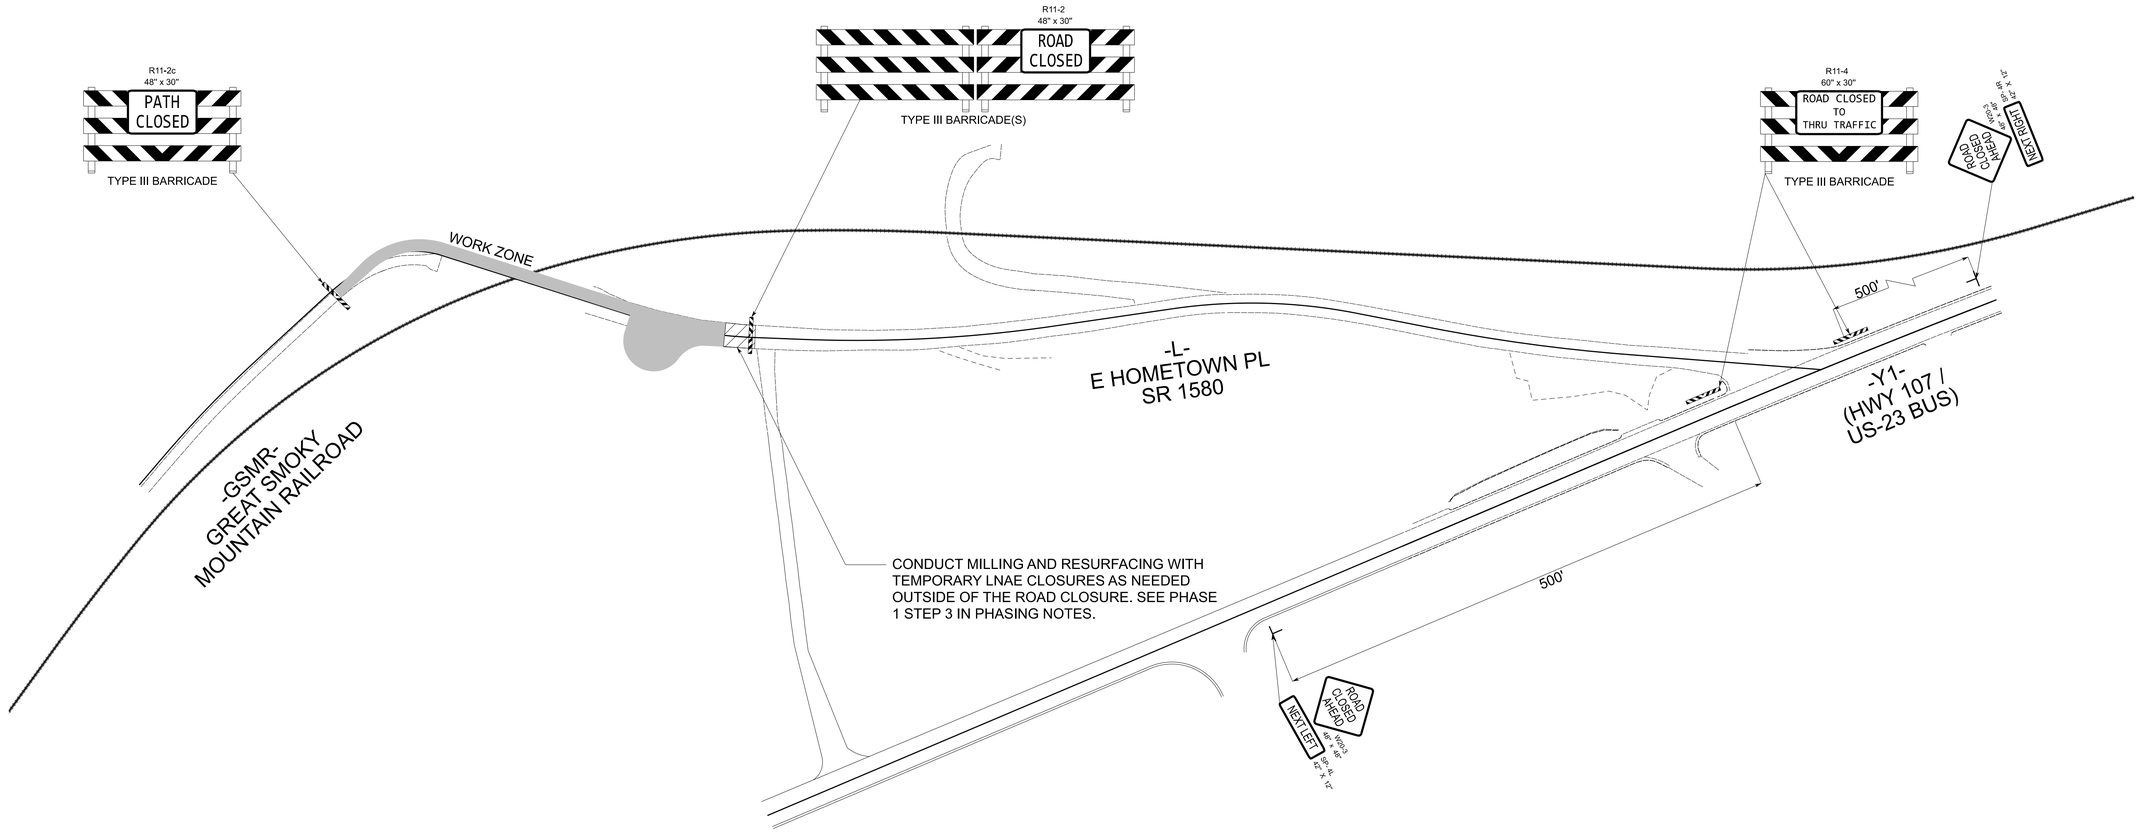

APPROVED: Signed by: Lisa M. Podeszwa 5276EF609D6D4EA...

DATE: 7/30/2026

SEAL

NORTH CAROLINA PROFESSIONAL SEAL 027416 ENGINEER LISA M. PODESZWA

DOCUMENT NOT CONSIDERED FINAL UNLESS ALL SIGNATURES COMPLETED

DIVISION OF HIGHWAYS · STATE OF NORTH CAROLINA · DEPARTMENT OF TRANSPORTATION · WORK ZONE TRAFFIC CONTROL

-L- ROAD CLOSURE

The John R. McAdams Company, Inc.
621 Hillsborough Street Suite 500 Raleigh, NC 27603
N.C.B.E.L.S. License Number: C-0293

7/30/2026
X:\Projects\TPD\TPDNCC0005 - 2021Western Divisions PDSC and GESC LSC\WO 02 Hometown Place\CADD (NCDOT12023\NC ORD\Work Zone Traffic Control\BN0003_RDY_TMP.dgn
User:sanders