Docusign Envelope ID: D09B9D42-23C7-406C-BA44-59FA5F4F7EDA

PROJ. REFERENCE NO.	SHEET NO.
DF18314.2045060	TMP-3

301 FAYETTEVILLE STREET
SUITE 1500
RALEIGH, NC 27601
(919) 882-7839
NC FIRM LICENSE: C-1506

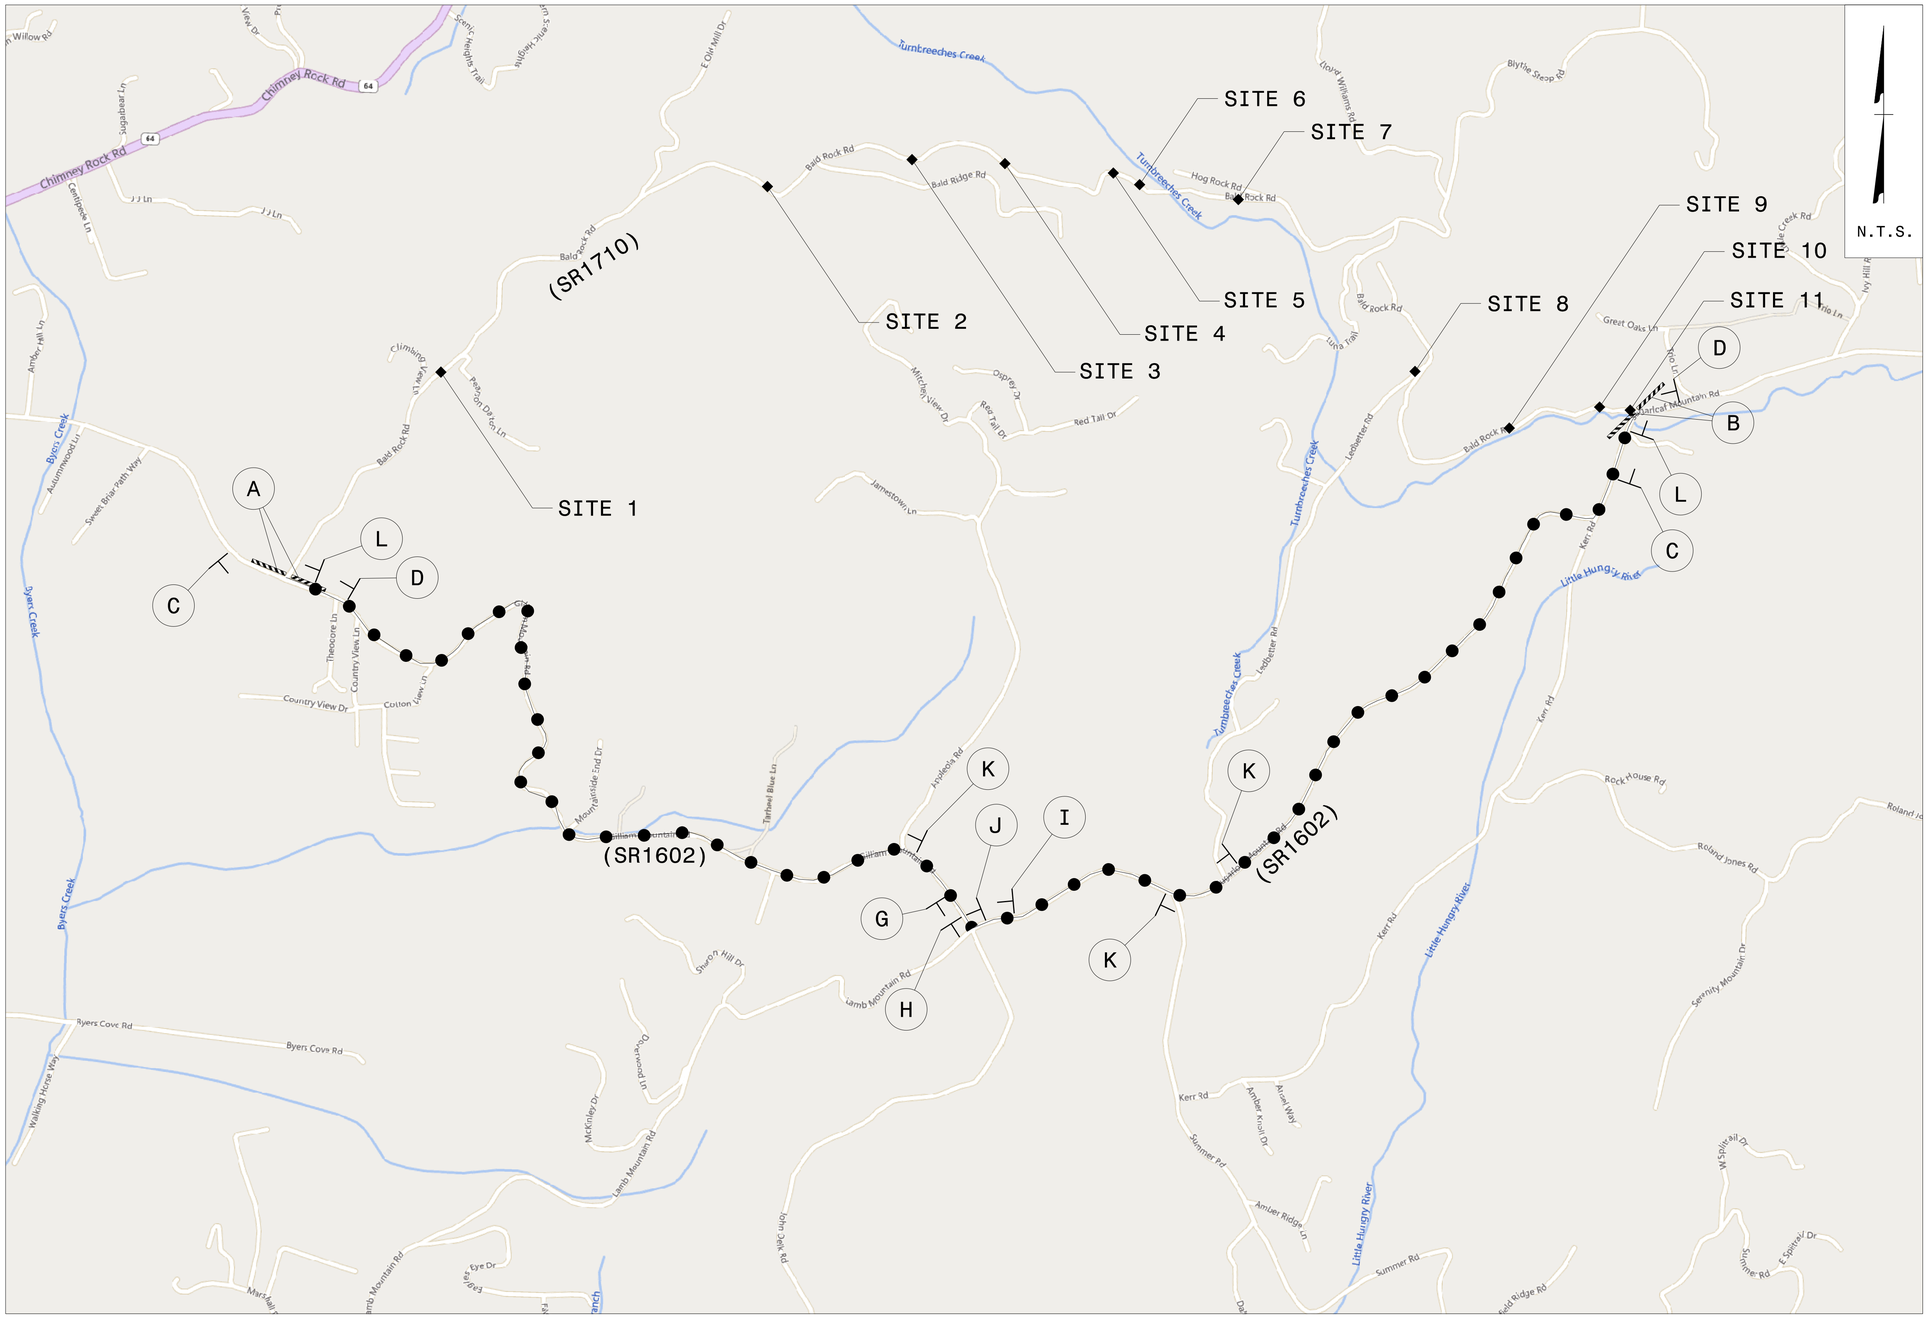

LEGEND:

DETOUR LINESTYLE:

DETOUR DESCRIPTION:

EASTBOUND: GILLIAM MOUNTAIN RD (SR1602) TO SUGAR LOAF MOUNTAIN RD (SR1602) TO BALD ROCK RD (SR1710)

WESTBOUND: BALD ROCK RD (SR1710) TO SUGAR LOAF MOUNTAIN RD (SR1602) TO GILLIAM MOUNTAIN RD (SR1602)

NOTES:

1. TRAFFIC CONTROL DEVICES (A) THRU (L) SHALL BE INSTALLED PER ENGINEER'S INSTRUCTIONS.
2. SIGNS (G) THRU (L) ARE SPACED AT 200 FT PER RSD 1101.11 SHEET 4 OF 4.
   SIGN SPACING FOR DETOUR SIGNS IS DETAILED ON 1101.03. SHEETS 1 AND 2 OF 9 AND STARTS AT 500 UNLESS OTHERWISE SPECIFIED.
3. THE CONTRACTOR IS RESPONSIBLE FOR MAINTAINING DRIVEWAY ACCESS THROUGHOUT THE LIFE OF THE PROJECT.
4. SEE TMP-2 FOR BALD ROCK ROAD SIGN DESIGN (SD-1).
5. USE THIS SHEET IN CONJUNCTION WITH TMP-4 AND RSD 1101.03 SHEET 1 OF 9.

APPROVED: Signed by: Jacob H Duke 29530C8054E94D9...

DATE: 7/29/2025

SEAL

NORTH CAROLINA PROFESSIONAL SEAL 043777 ENGINEER JACOB H DUKE

DOCUMENT NOT CONSIDERED FINAL UNLESS ALL SIGNATURES COMPLETED

DIVISION OF HIGHWAYS · STATE OF NORTH CAROLINA · DEPARTMENT OF TRANSPORTATION · WORK ZONE TRAFFIC CONTROL

-L- BALD ROCK RD (SR1710) OFFSITE DETOUR LAYOUT

7/29/2025
DF8314_TC_TMP_3.dgn
User:jdebone