




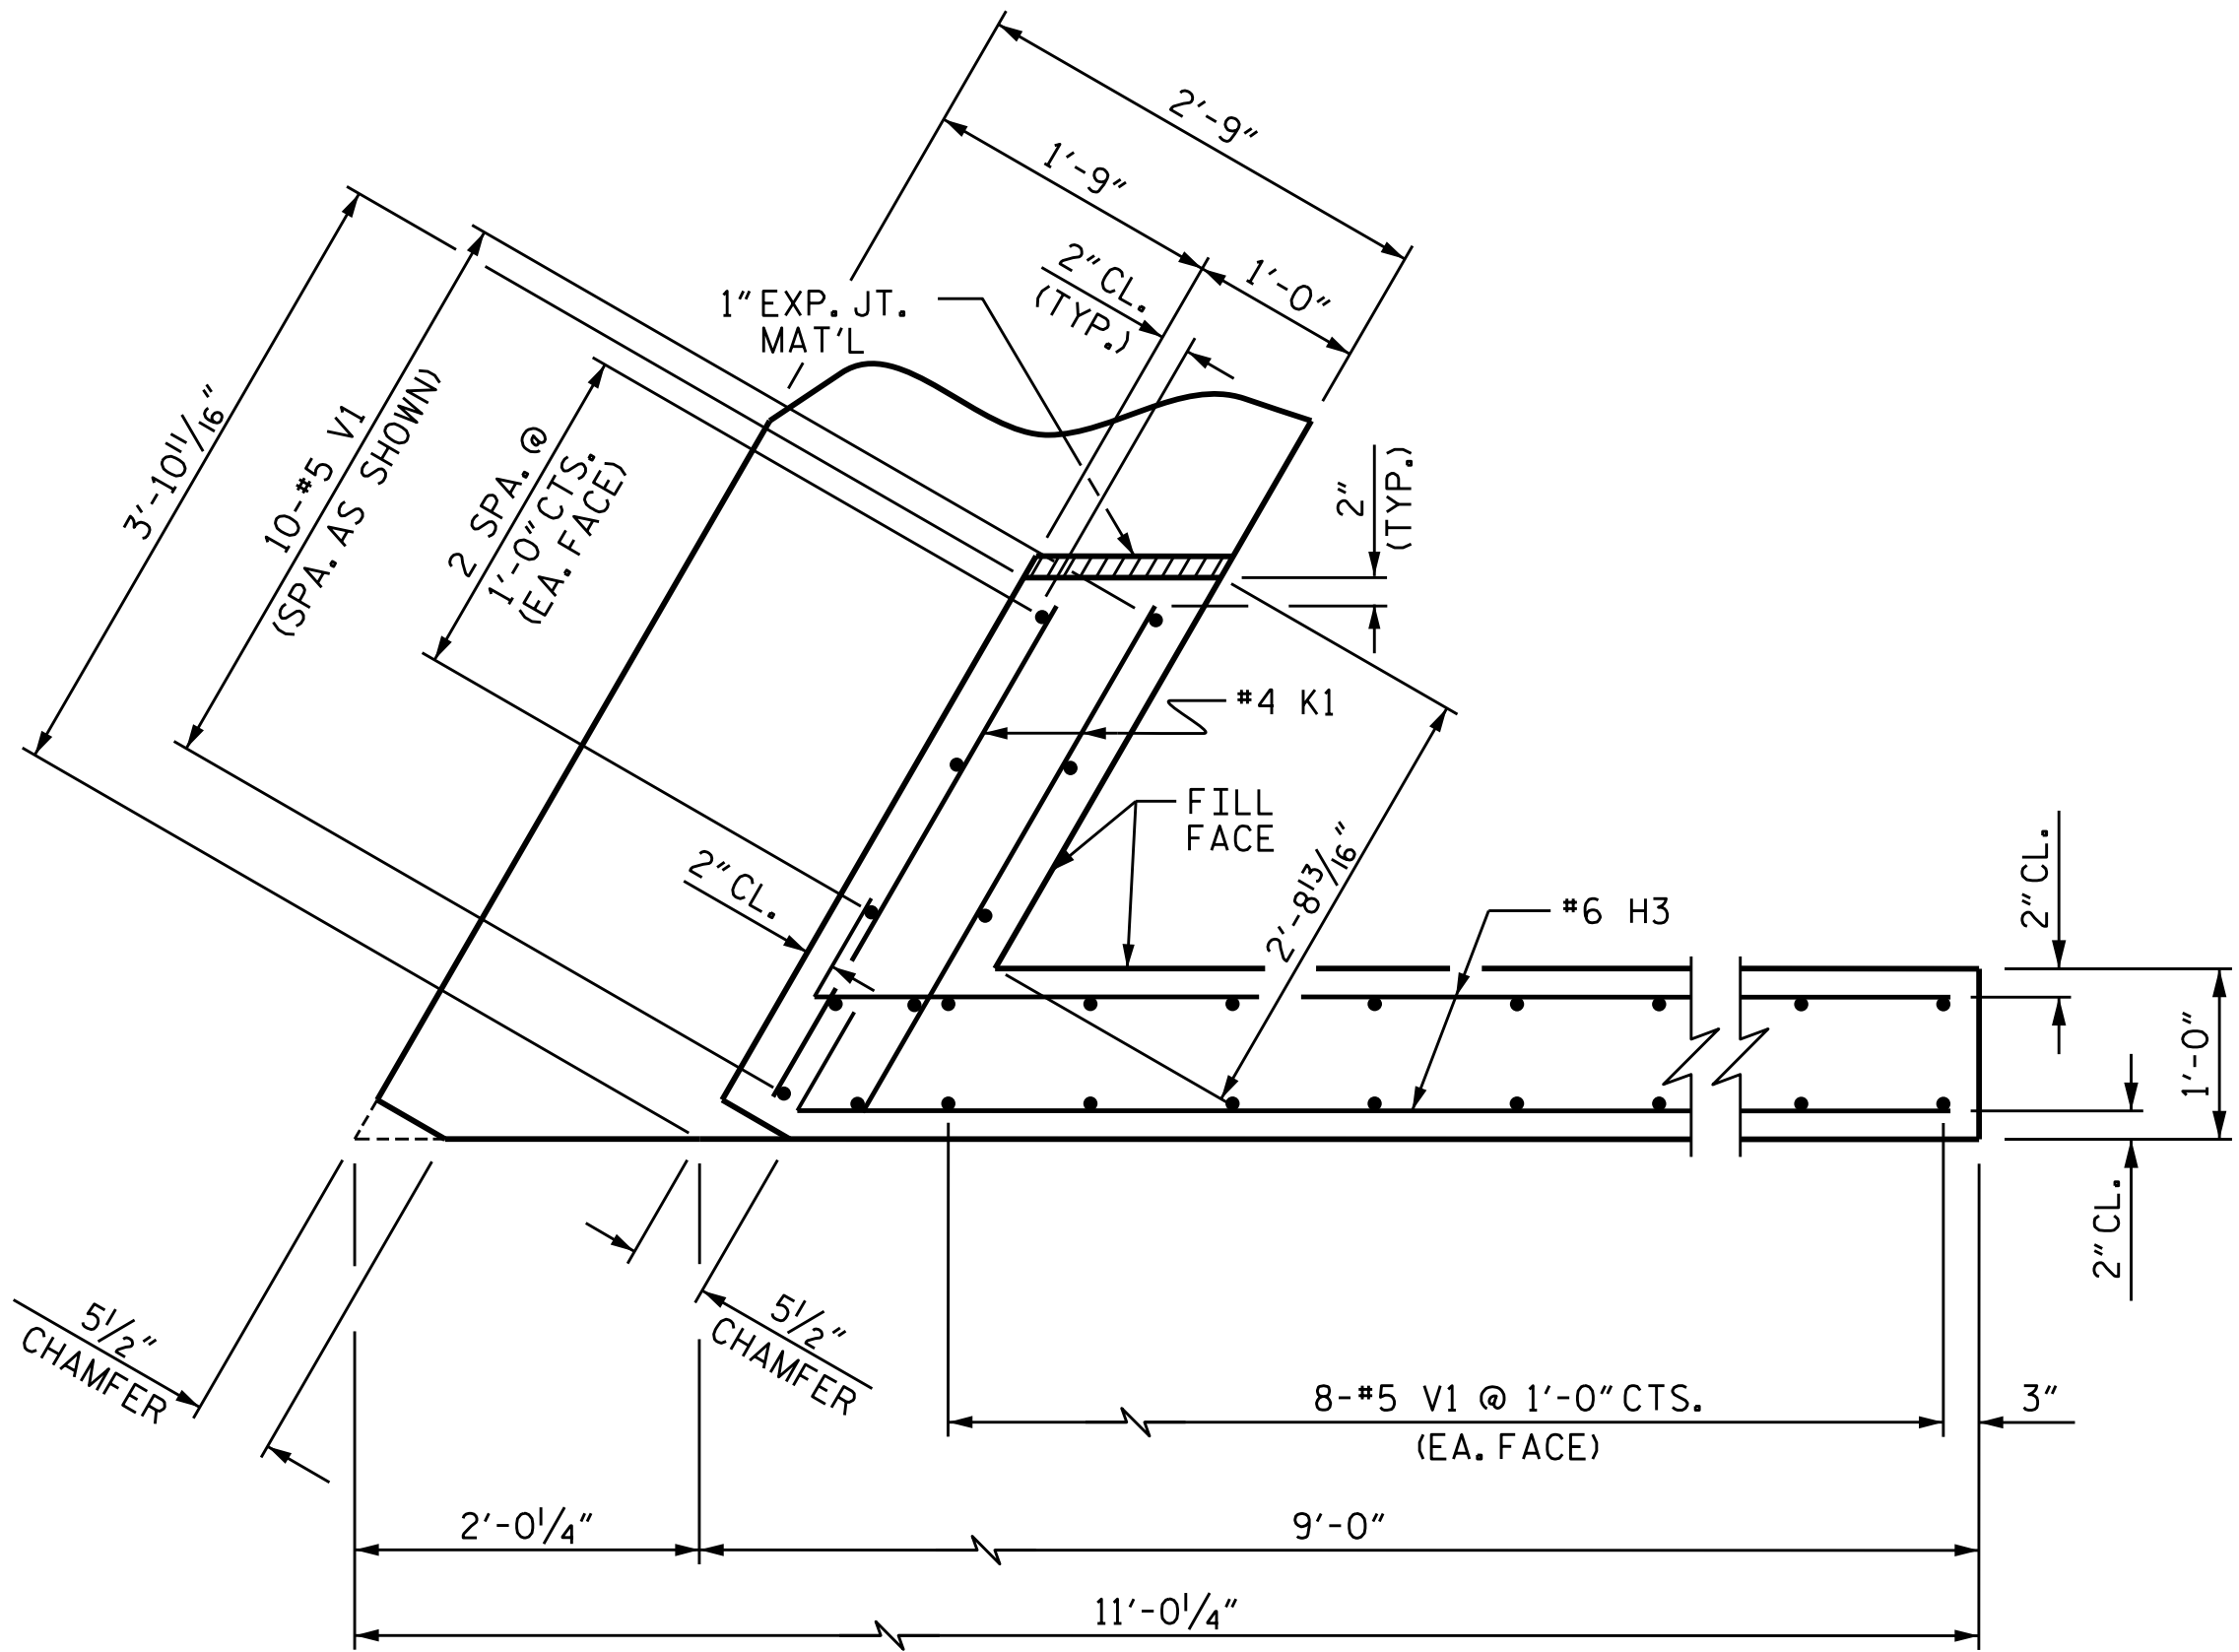


PLAN OF WING (W3)

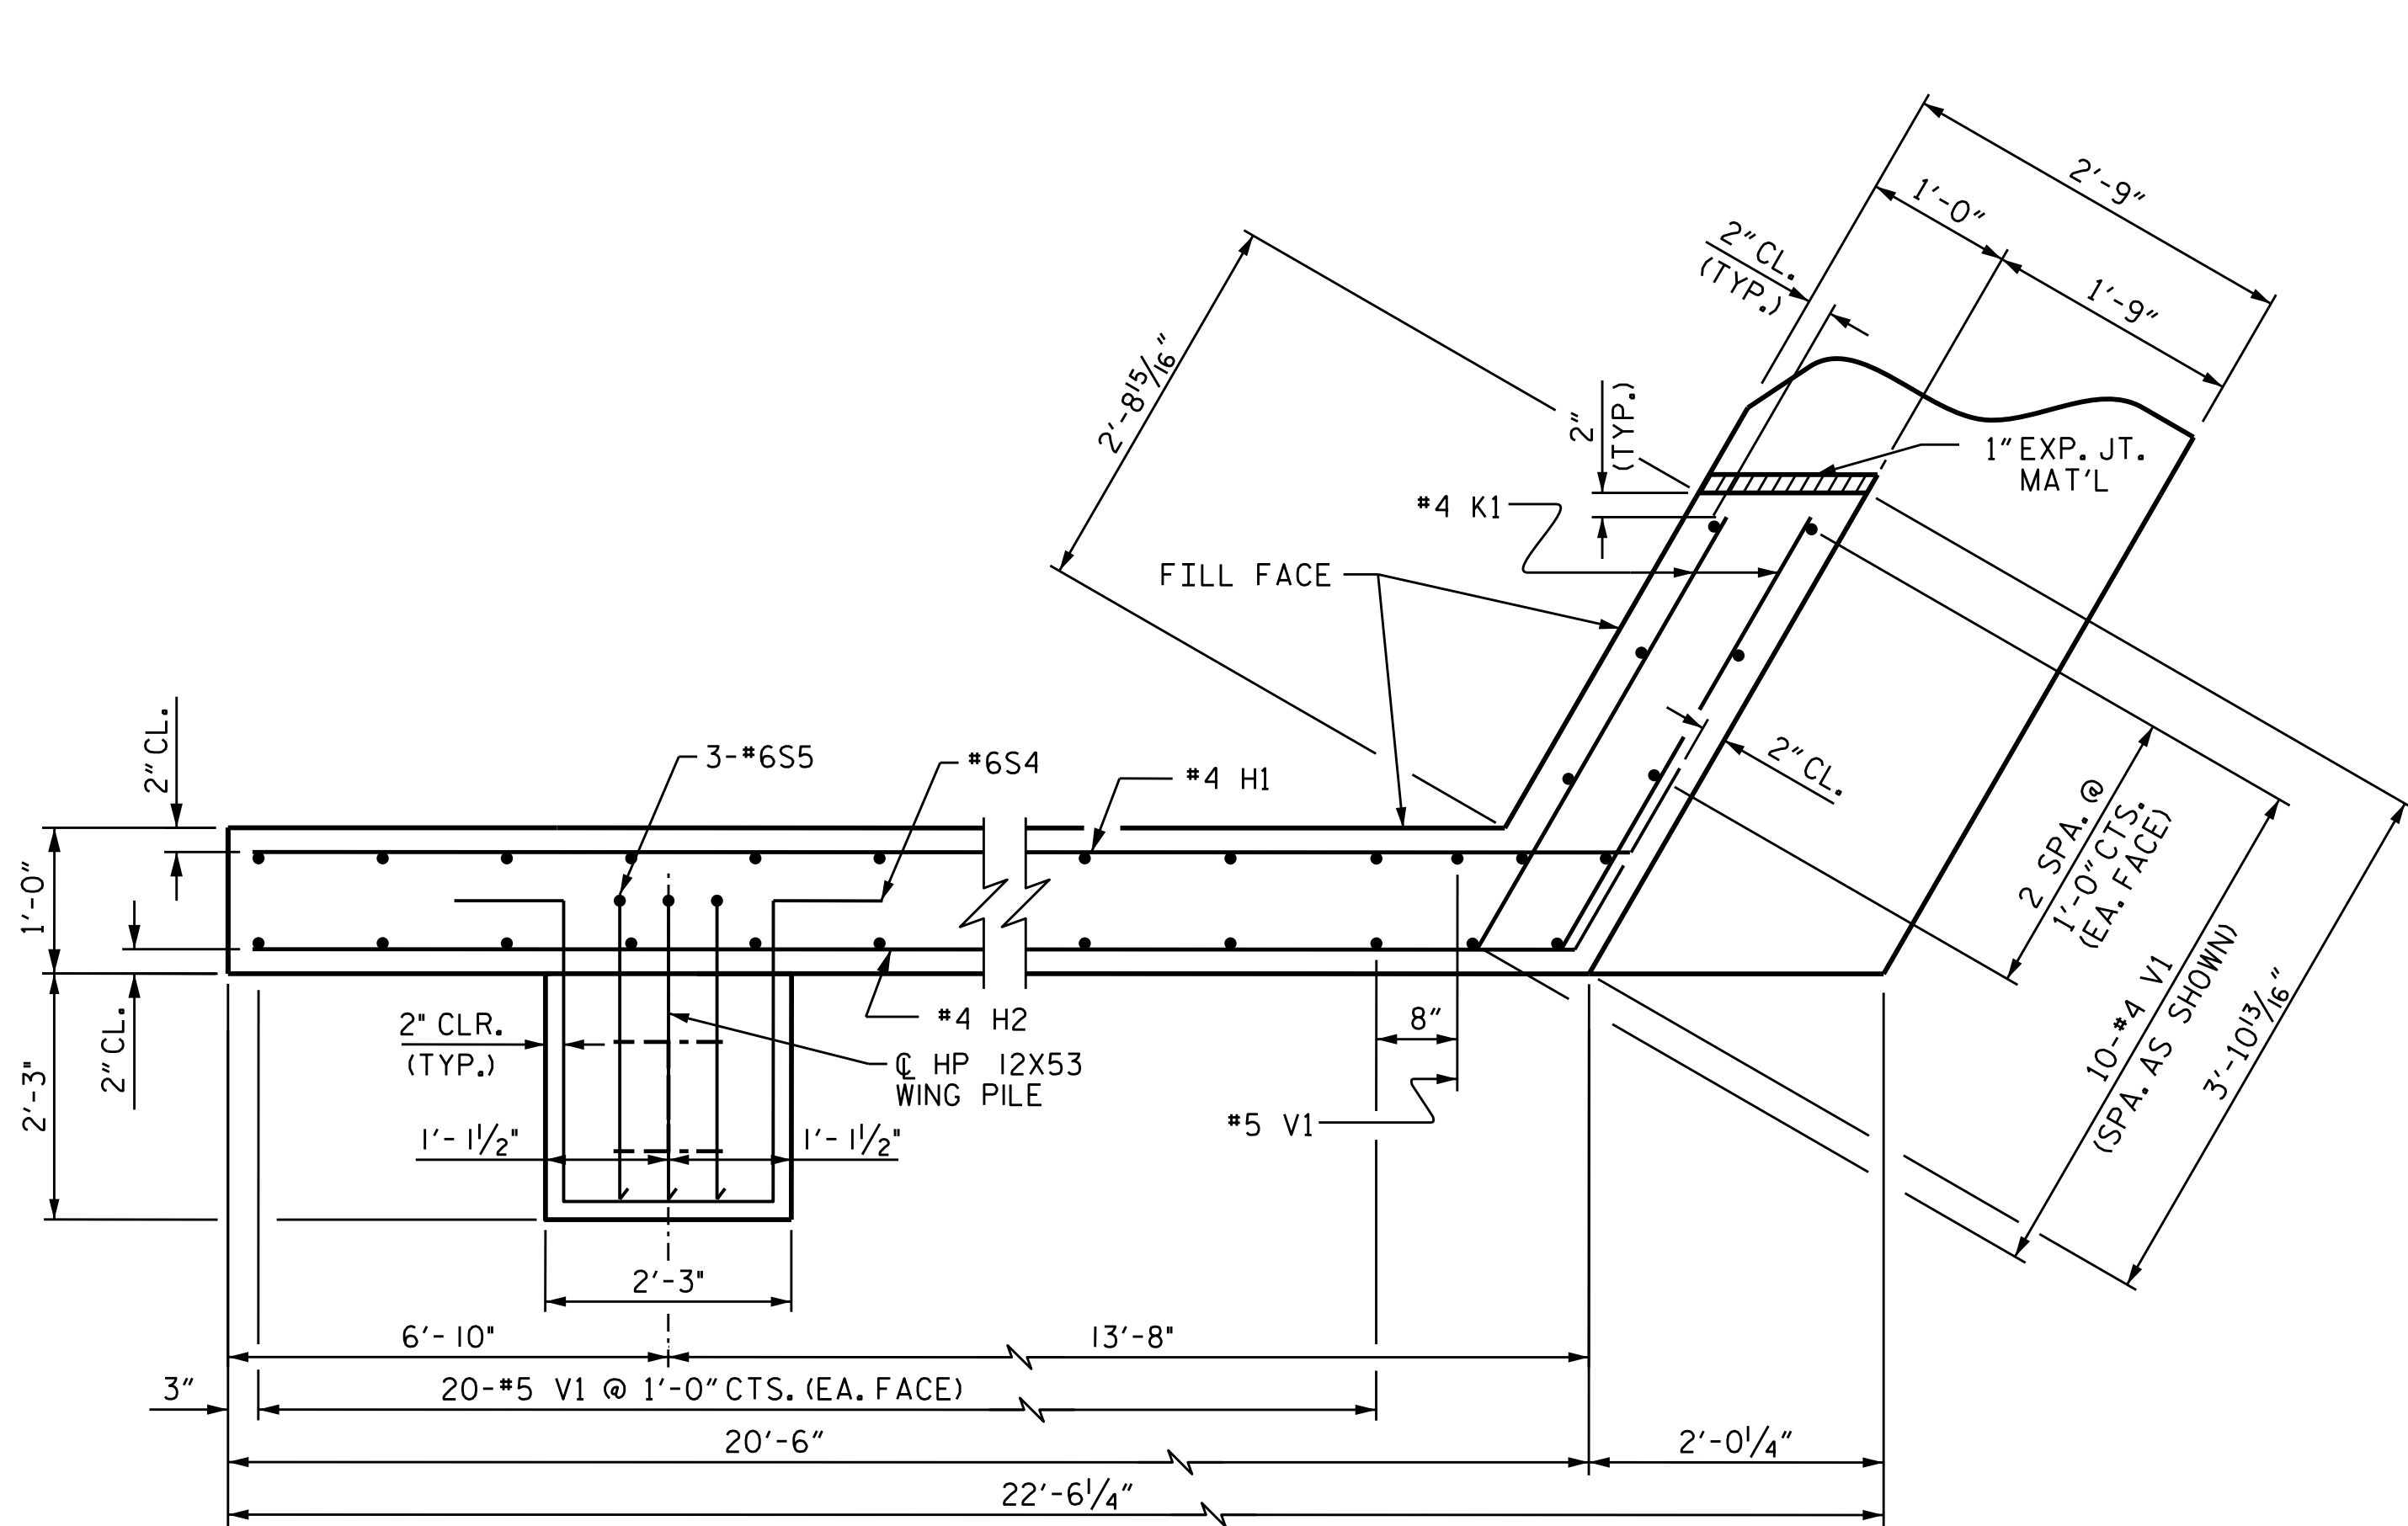

PLAN OF WING (W4)

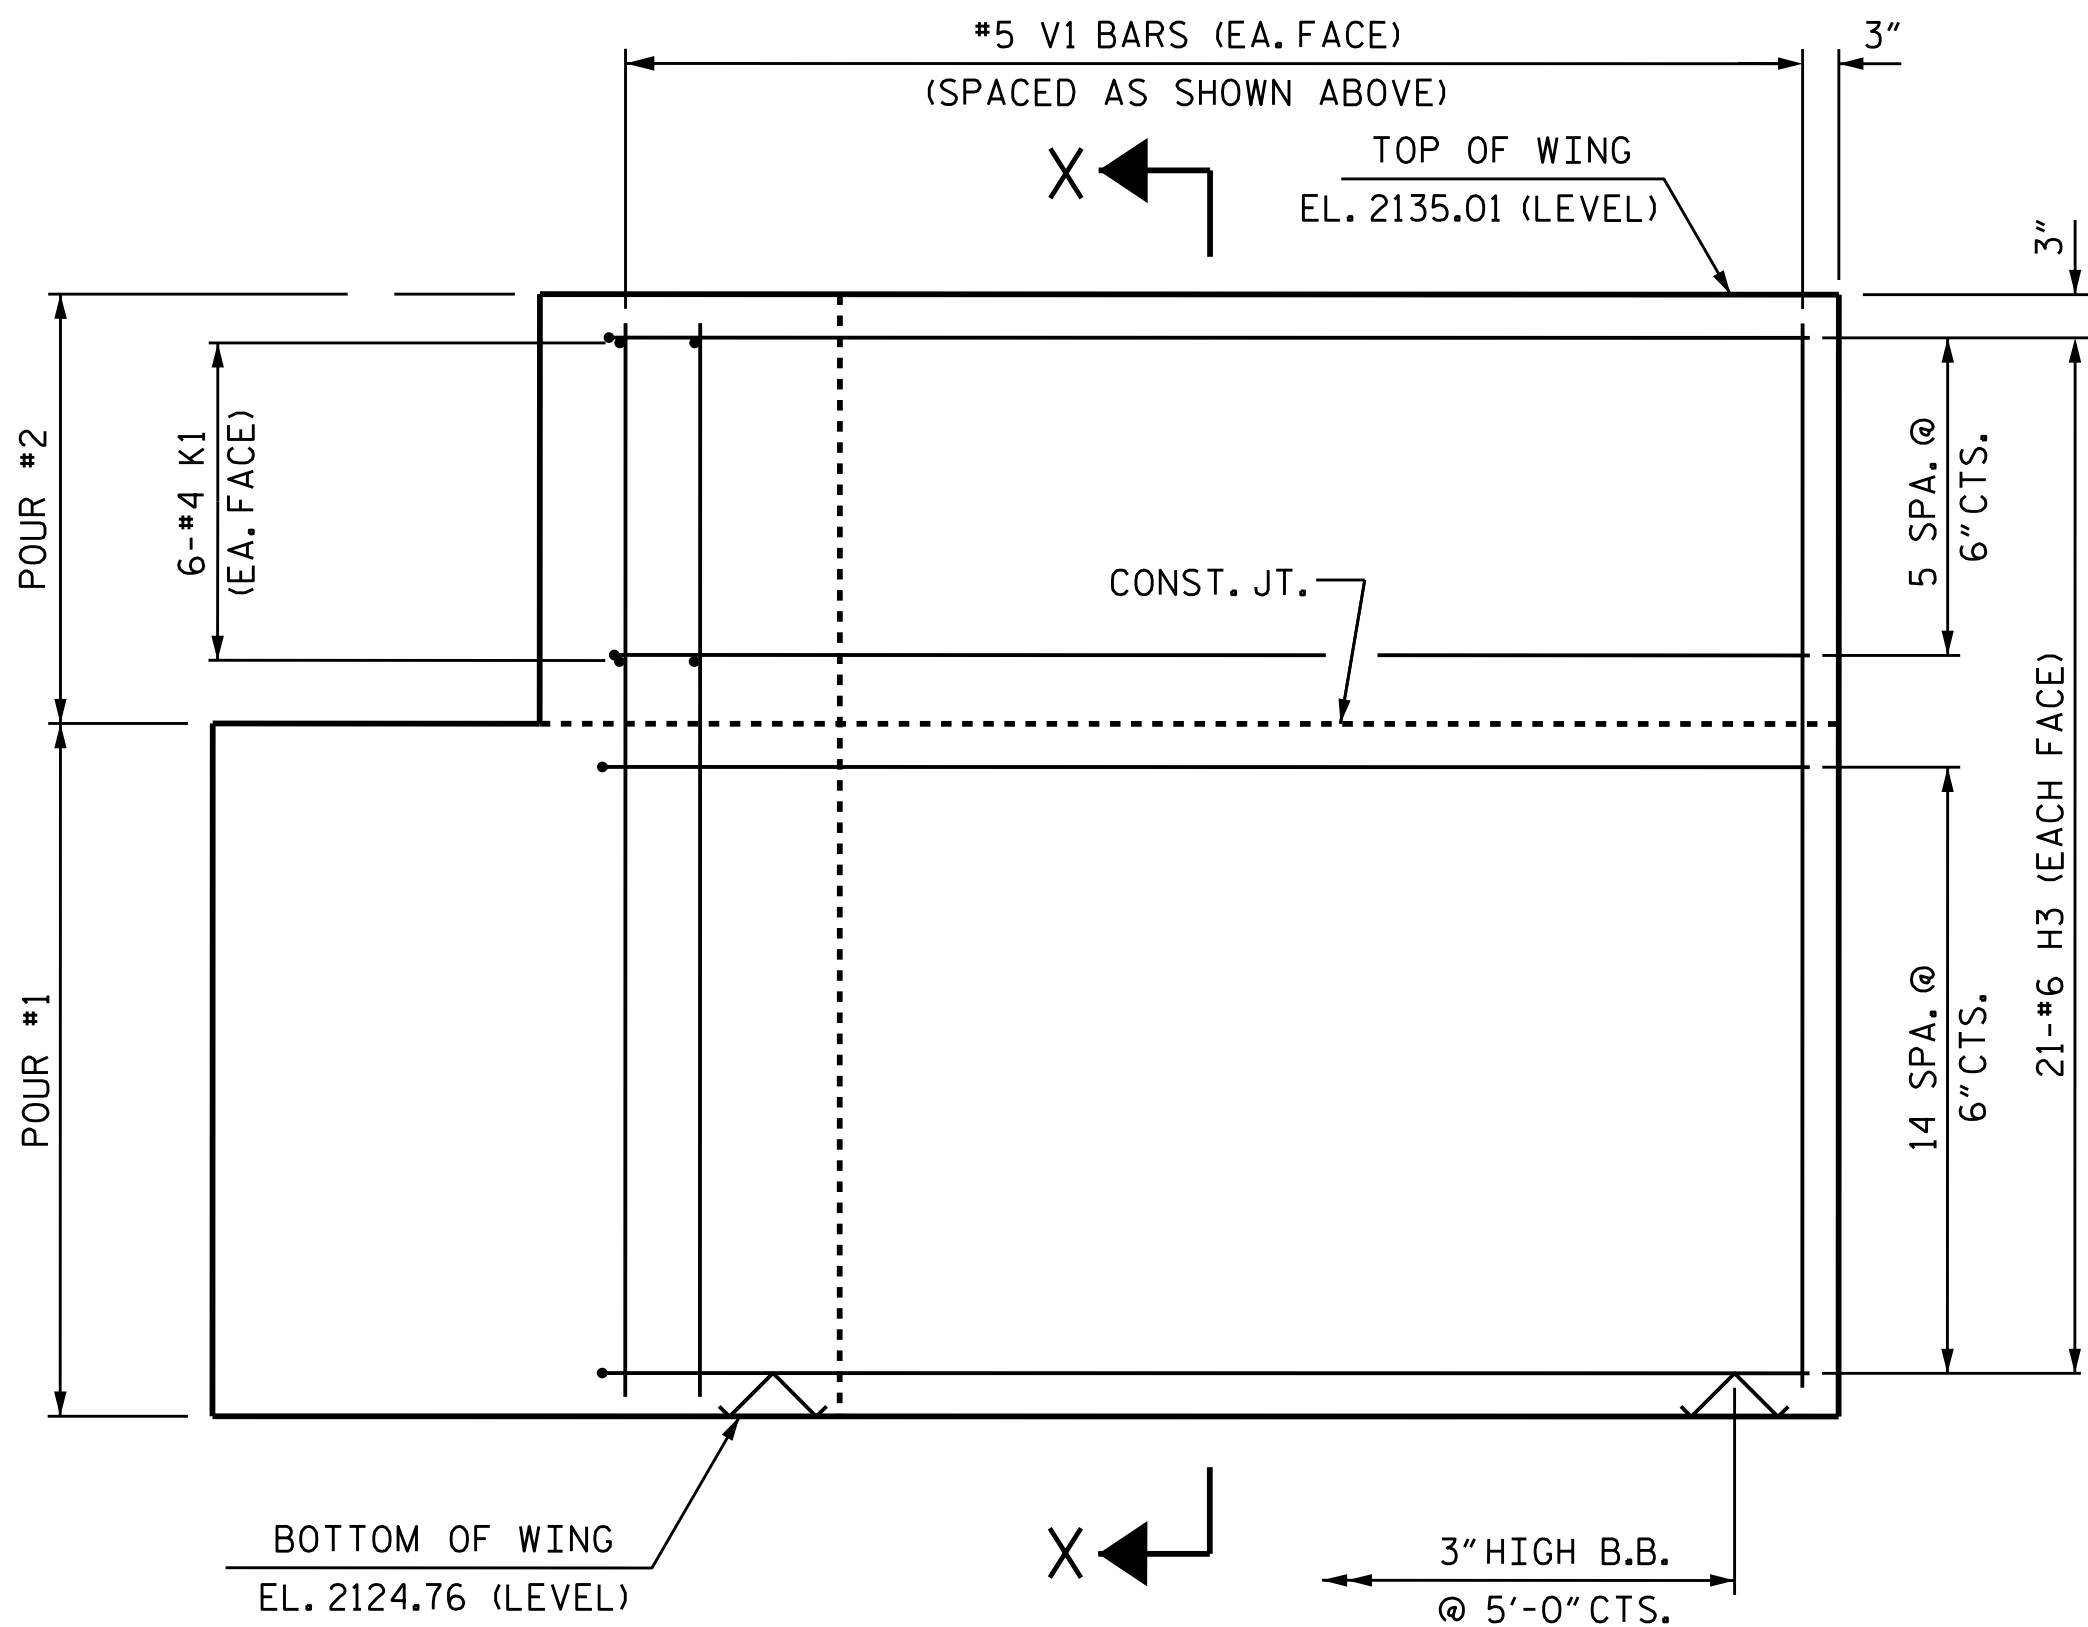


ELEVATION OF WING (W3)

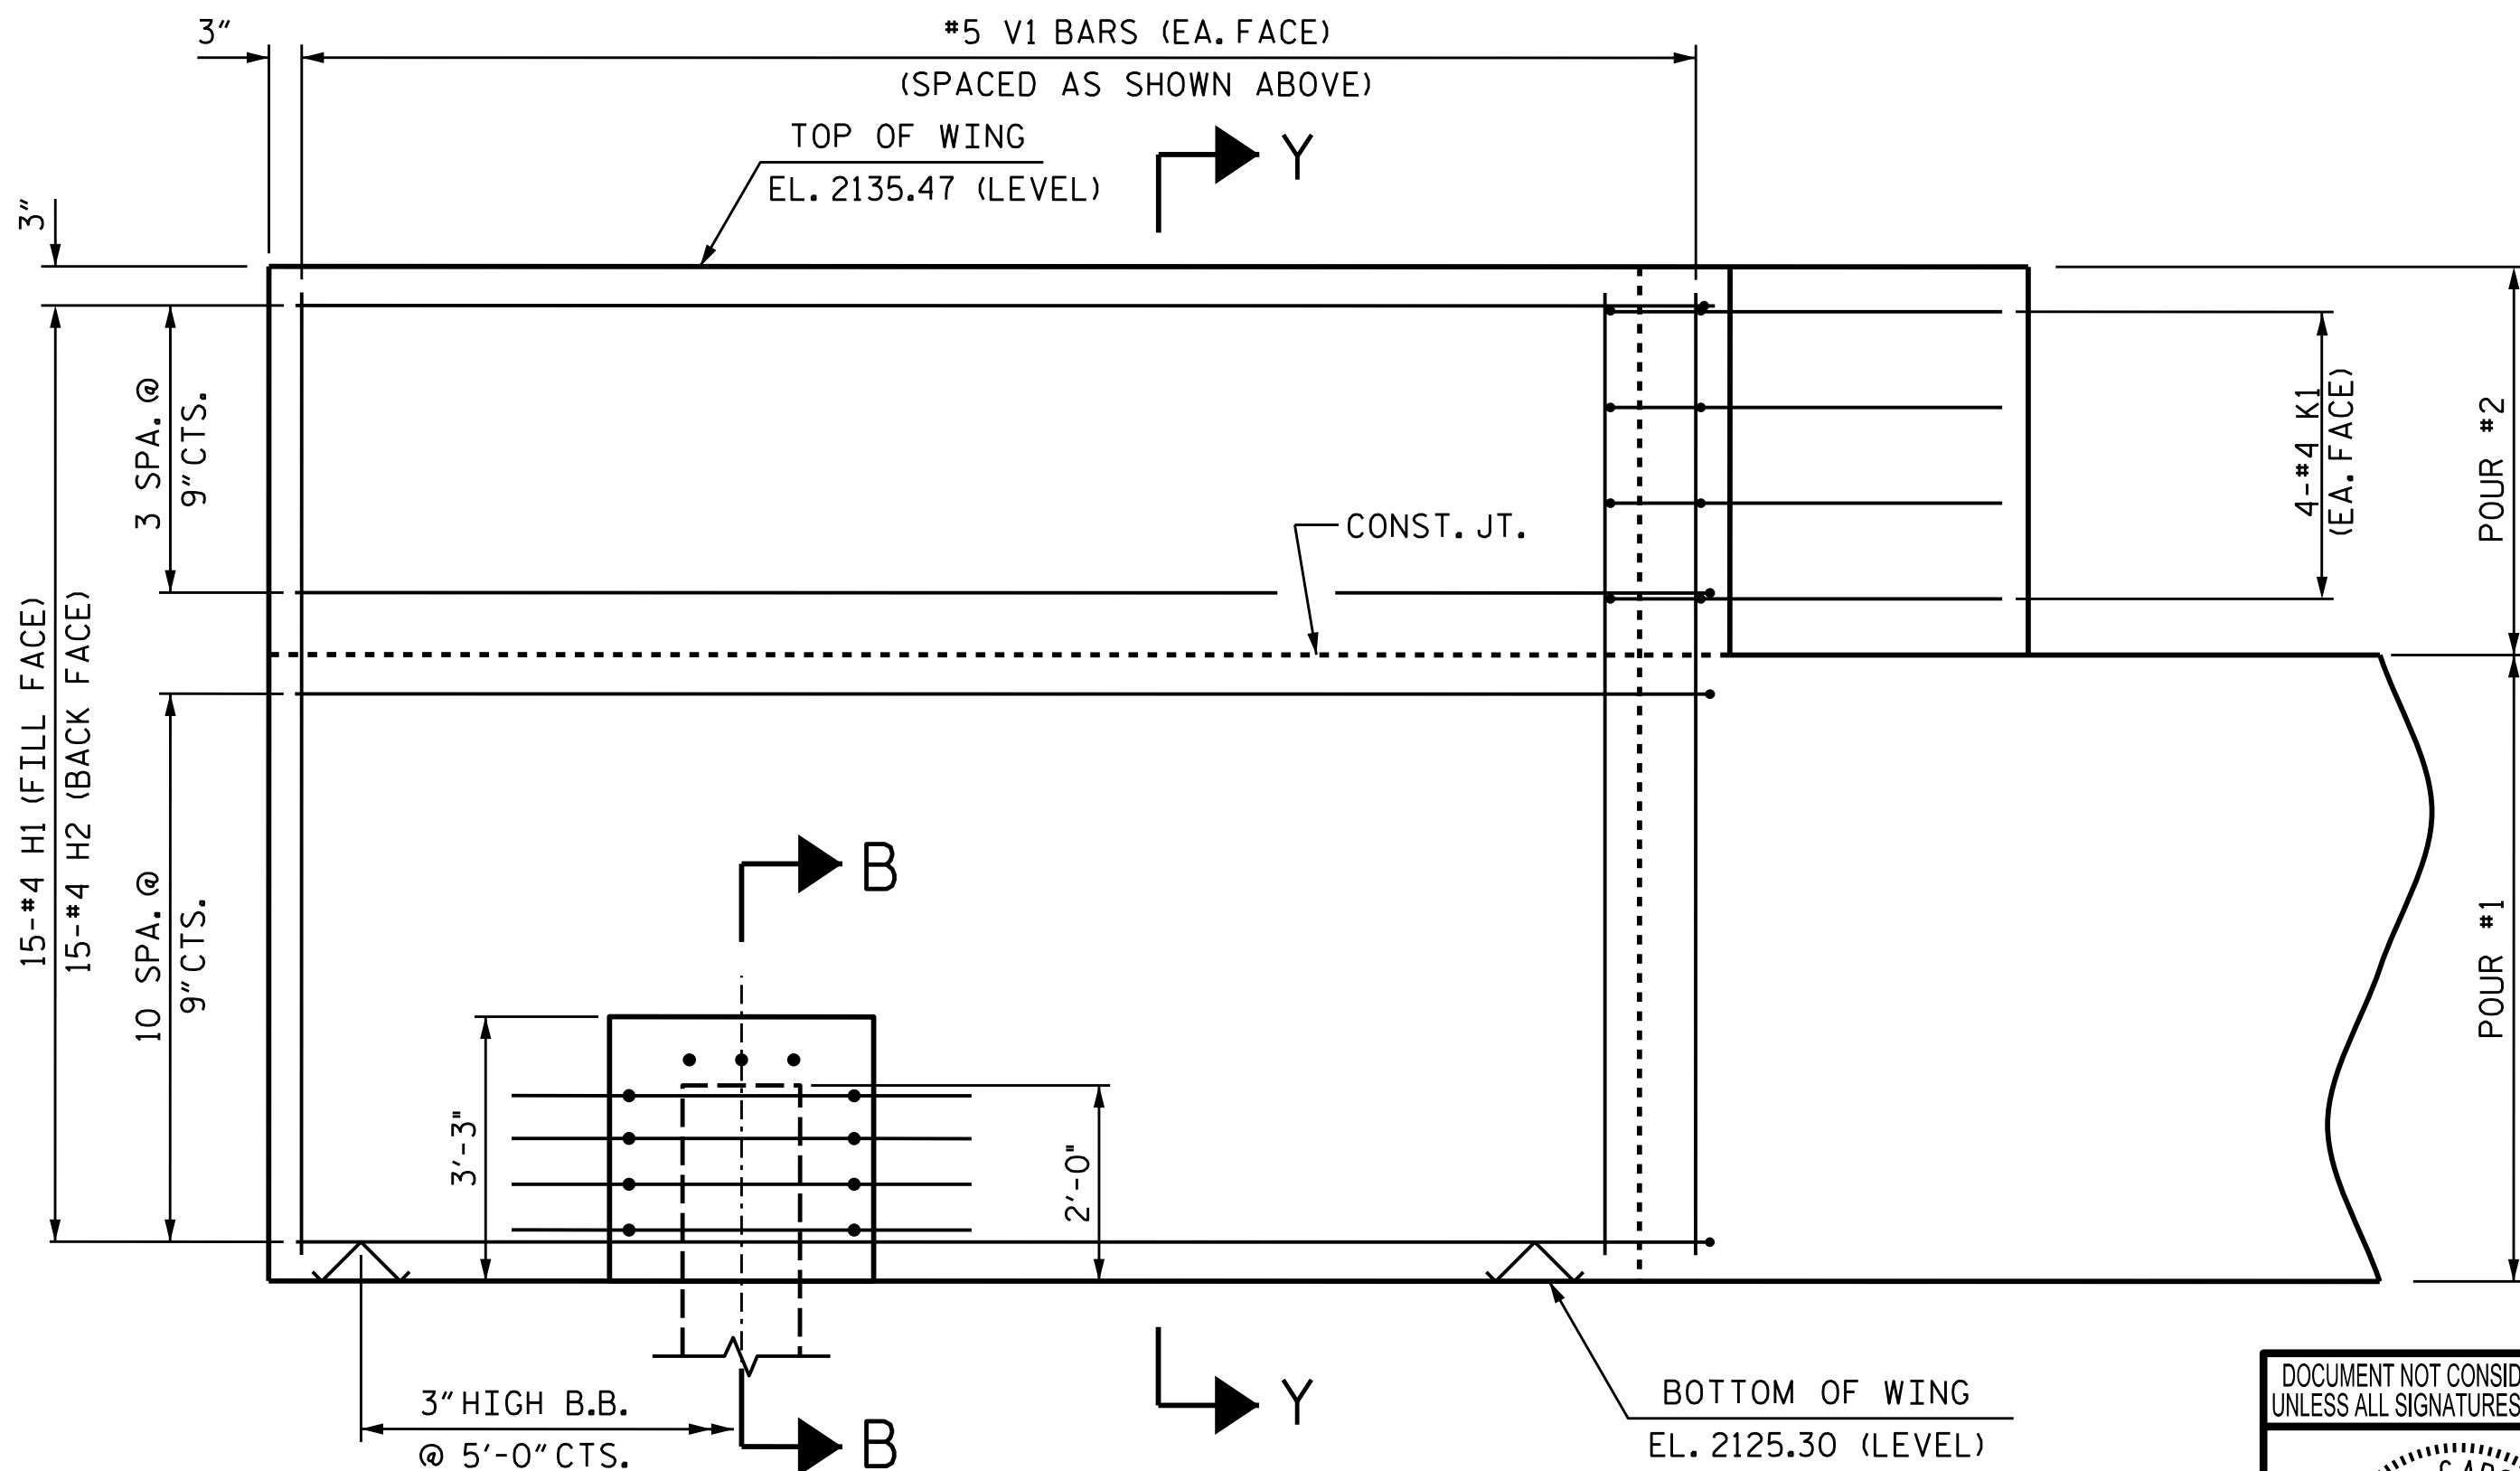


ELEVATION OF WING (W4)

FOR SECTION B-B- SEE SHEET 3 OF 3.

WING DETAILS

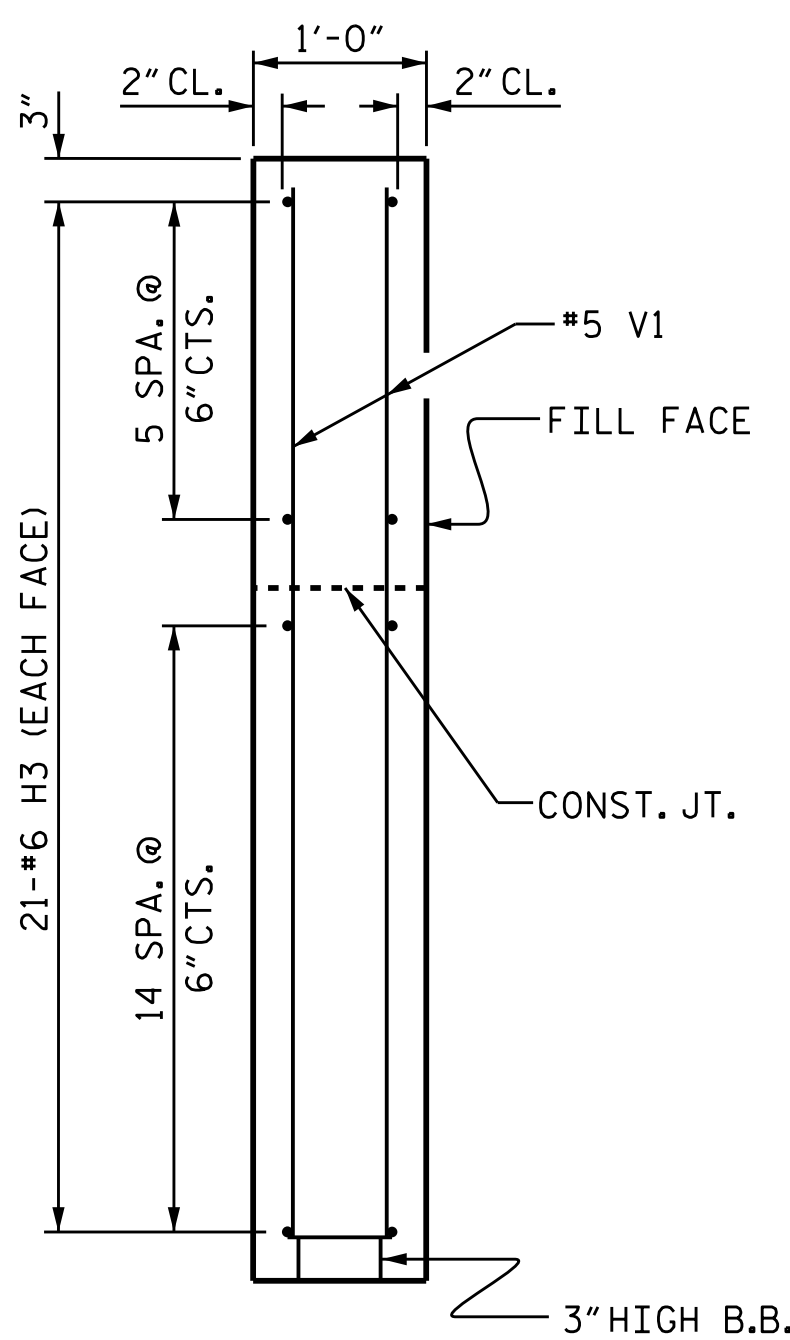

SECTION X-X

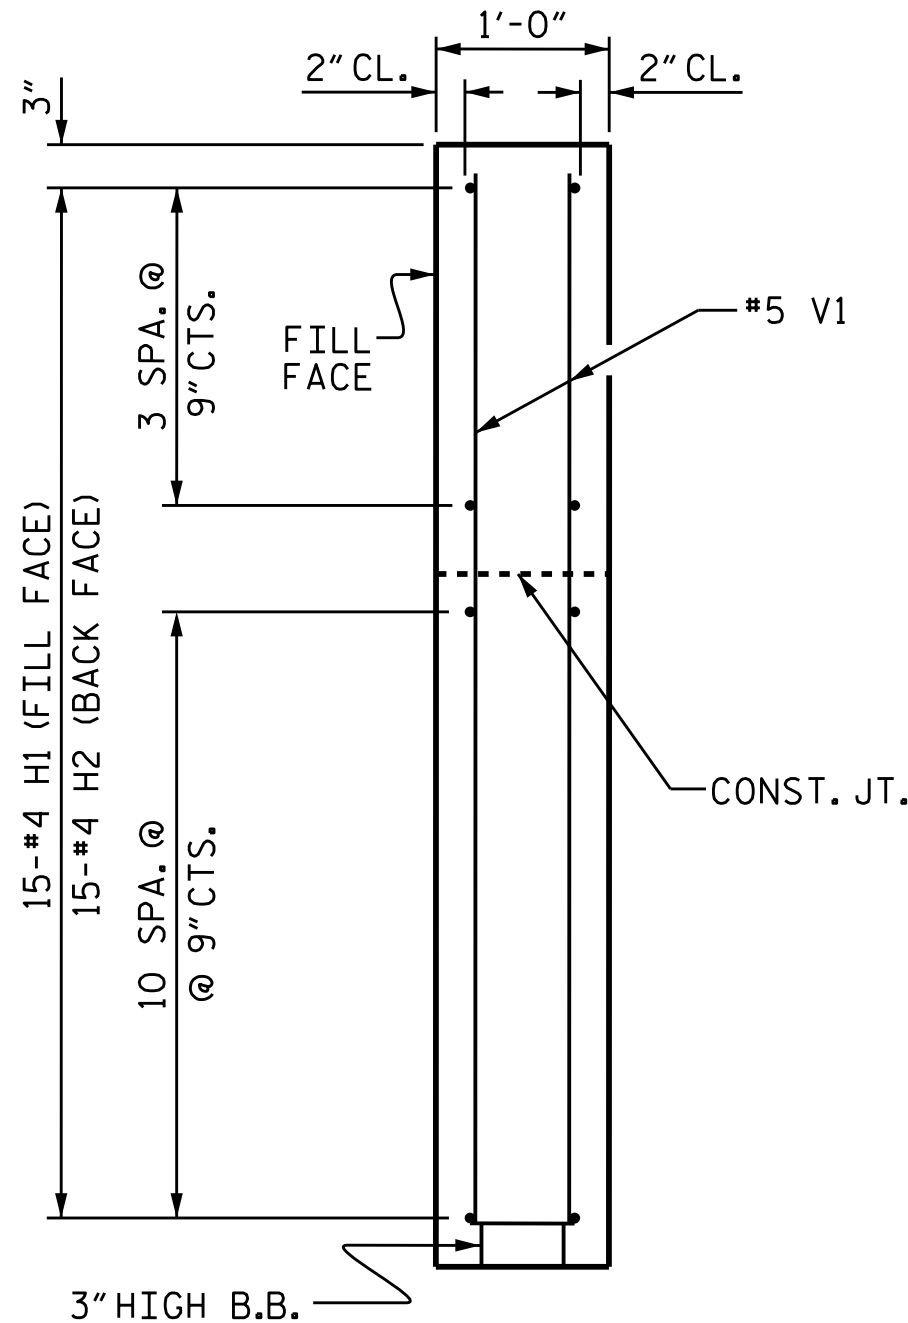

SECTION Y-Y

PROJECT NO. BP14-R010

CLAY COUNTY

STATION: 12+60.00 -L-

SHEET 2 OF 3

STATE OF NORTH CAROLINA
DEPARTMENT OF TRANSPORTATION
RALEIGH

SUBSTRUCTURE


END BENT 2
WING DETAILS

DESIGNED BY: E. LAWES
DRAWN BY: J. WHEATLEY
CHECKED BY: T. KIRSCHBAUM
DESIGN ENGINEER OF RECORD: E. LAWES
DATE: NOV 2023
DATE: NOV 2023
DATE: NOV 2023
DATE: JUNE 2024



WSP USA Inc.
434 FAYETTEVILLE STREET
SUITE 1500
RALEIGH, NC 27601
TEL: 1.919.836.4040
LICENSE NO. F-0165

DOCUMENT NOT CONSIDERED FINAL
UNLESS ALL SIGNATURES COMPLETED

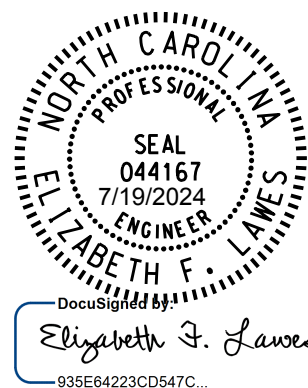

REVISIONS					SHEET NO.
NO.	BY:	DATE:	NO.	BY:	
1			3		S-14
2	17		4		TOTAL SHEETS 17