



NOTES:
FOR BERM WIDTH DIMENSIONS, SEE GENERAL DRAWING.

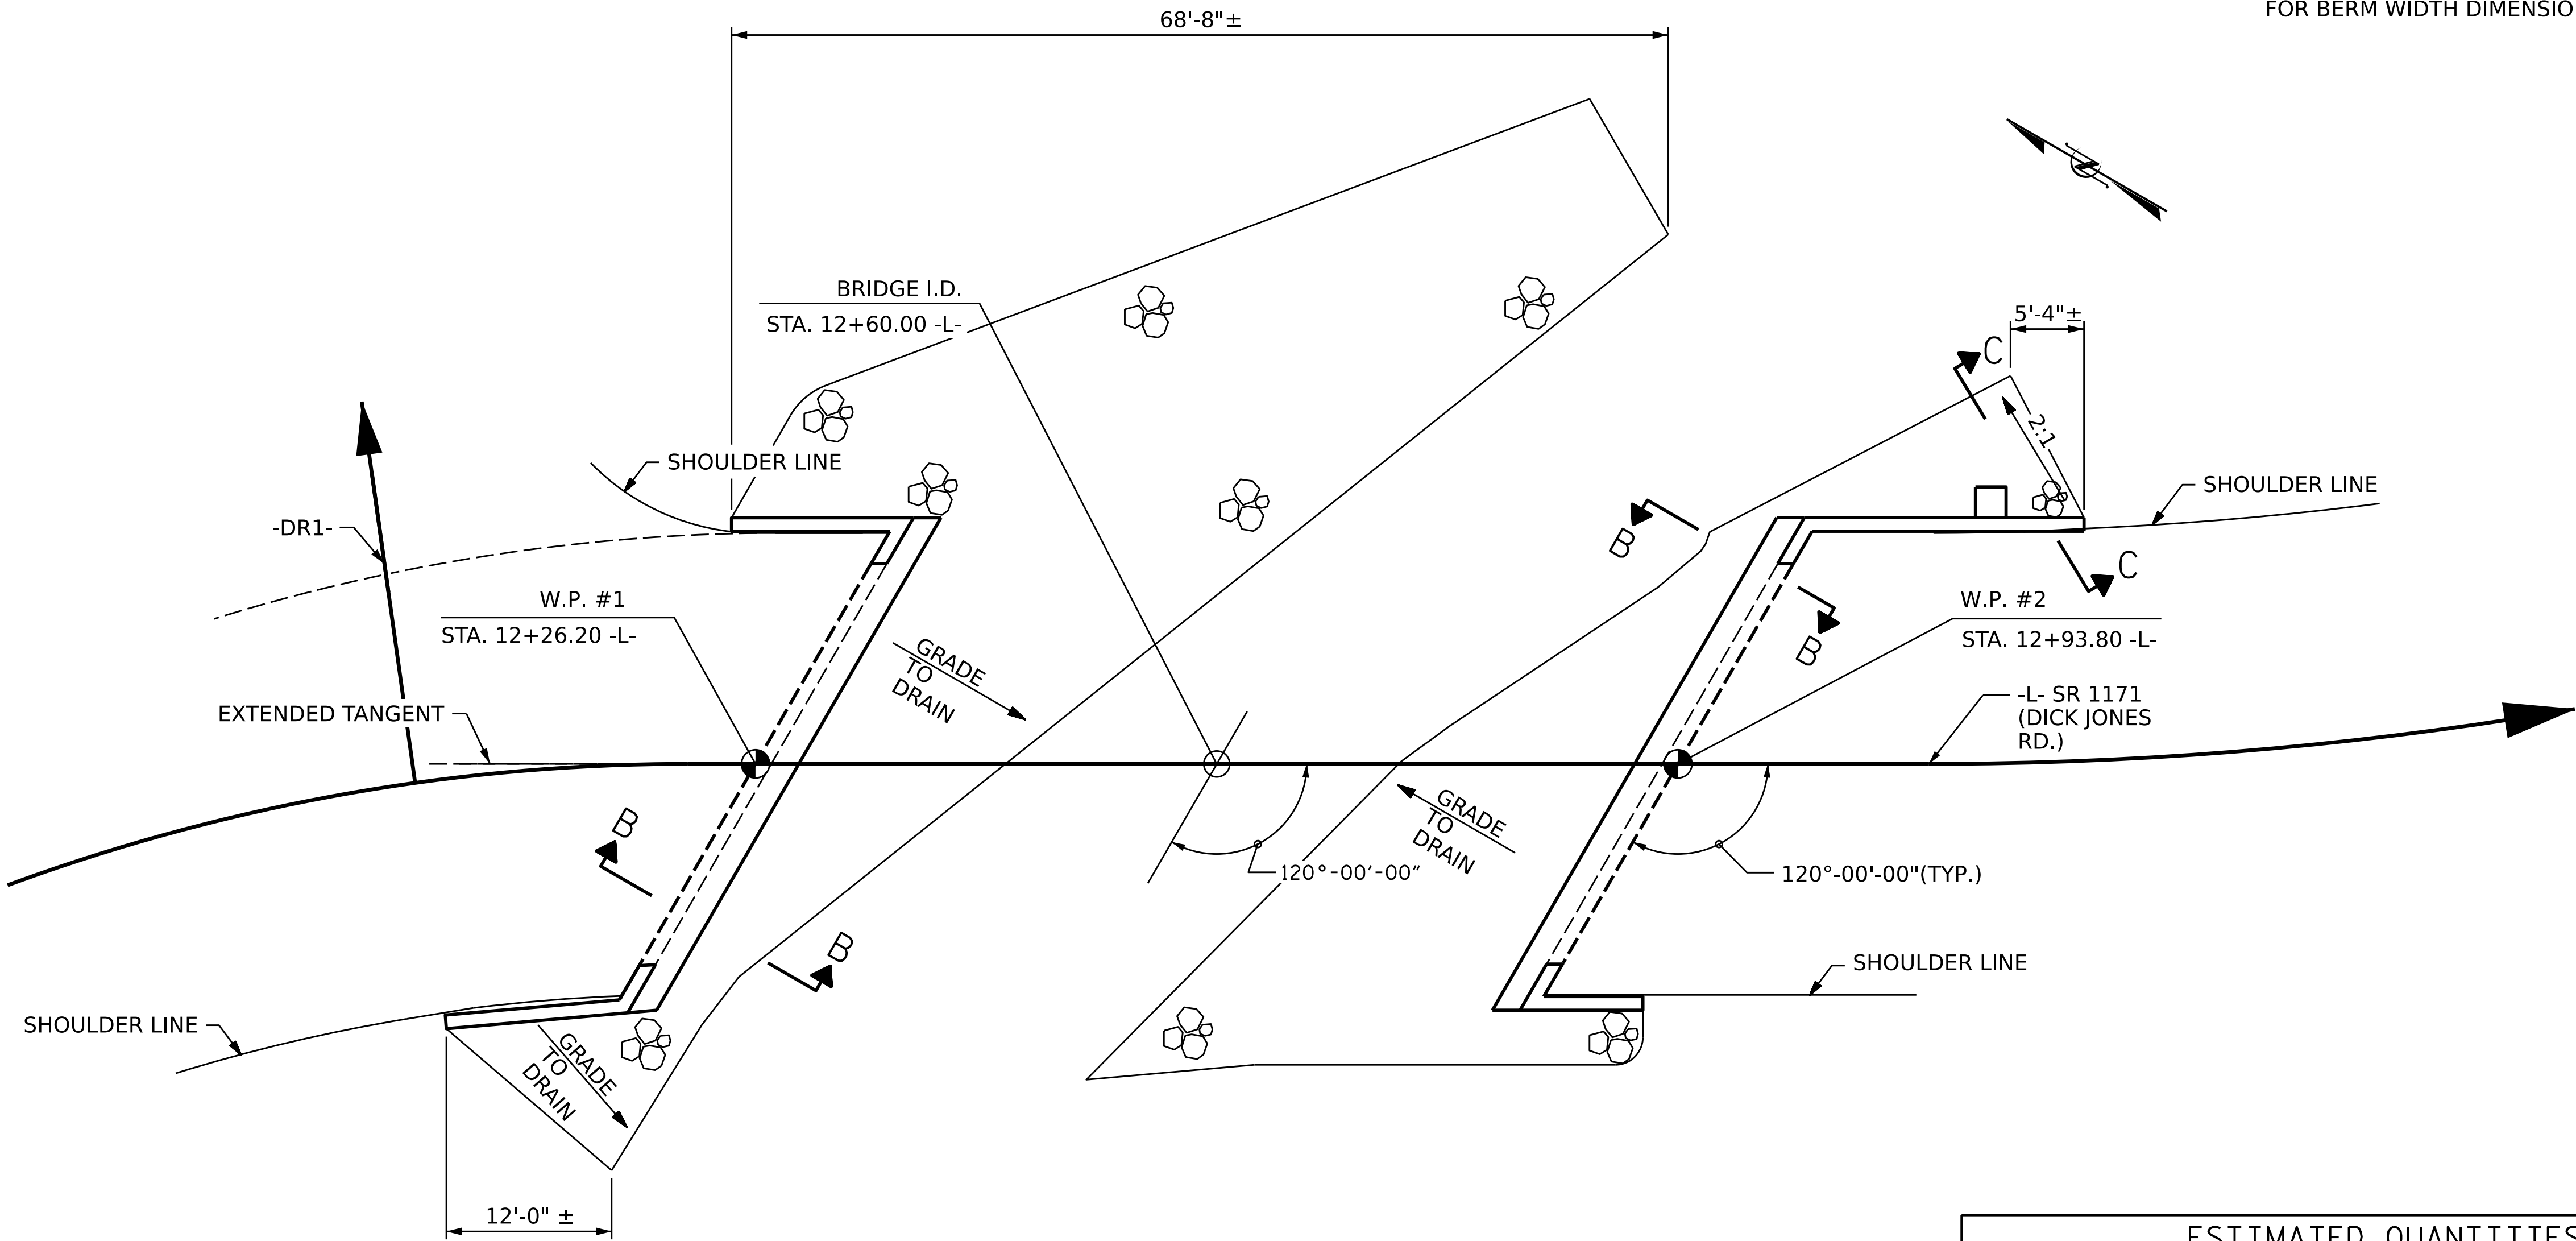


PLAN

ESTIMATED QUANTITIES		
BRIDGE @ STA. 12+60.00 -L-	RIP RAP CLASS II (2'-0" THICK)	GEOTEXTILE FOR DRAINAGE
	TONS	SQUARE YARDS
END BENT 1	180	200
END BENT 2	91	101

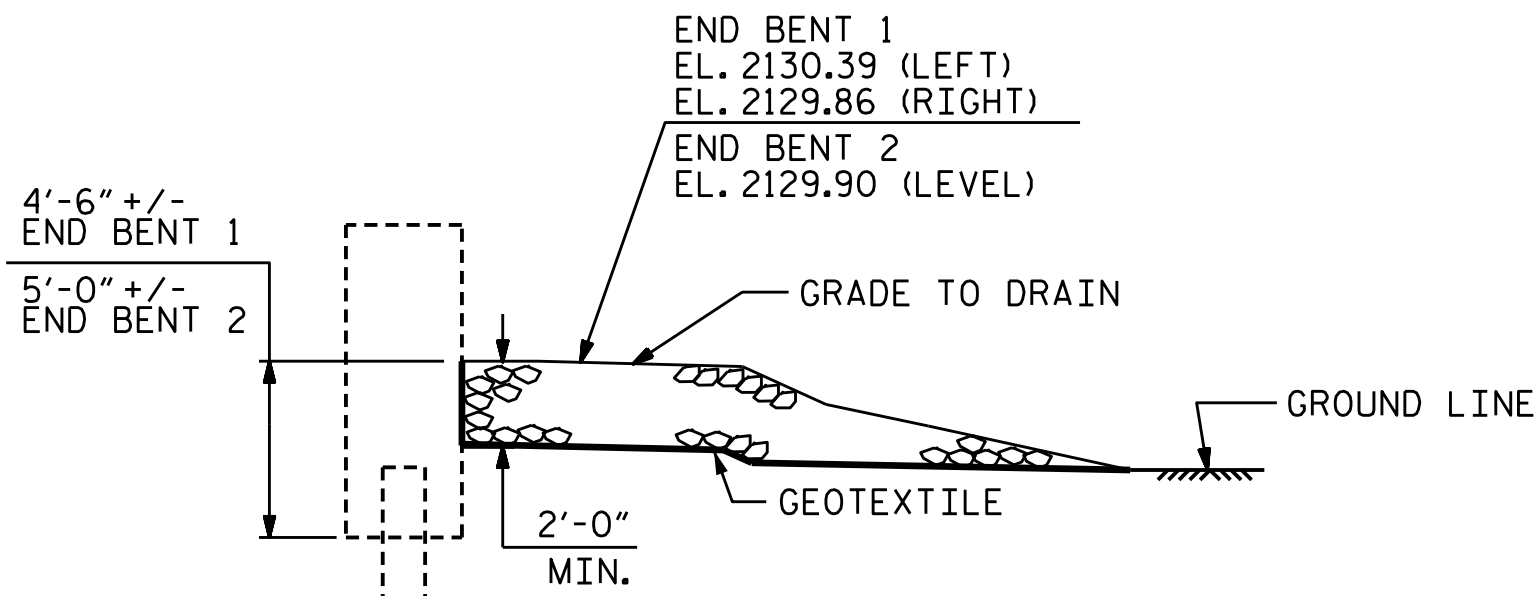

SECTION B-B

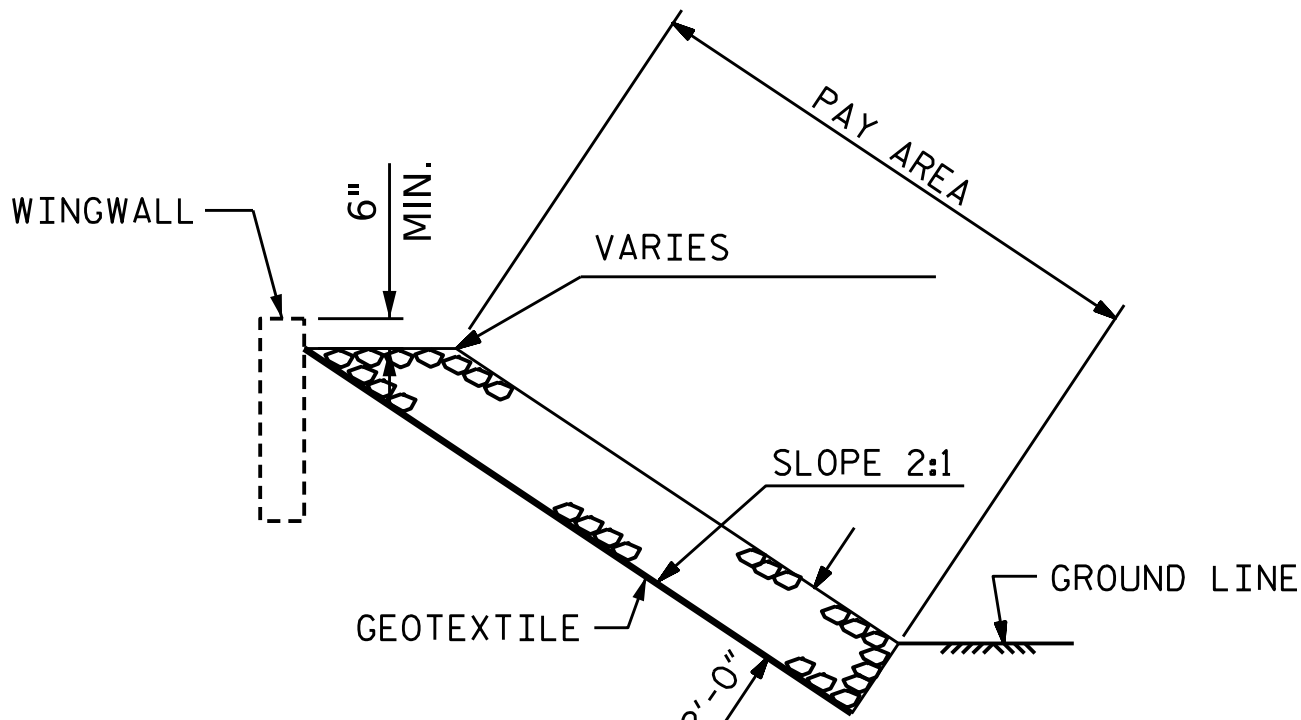

SECTION C-C

PROJECT NO. BP14-R010
CLAY COUNTY
STATION: 12+60.00 -L-

STATE OF NORTH CAROLINA DEPARTMENT OF TRANSPORTATION RALEIGH					
RIP RAP DETAILS					
REVISIONS					SHEET NO.
NO.	BY:	DATE:	NO.	BY:	DATE:
1			3		
2		17	4		
					TOTAL SHEETS
					17

DESIGNED BY: E. LAWES DATE : NOV 2023
DRAWN BY: J. WHEATLEY DATE : NOV 2023
CHECKED BY: T. KIRSCHBAUM DATE : NOV 2023
DESIGN ENGINEER OF RECORD: E. LAWES DATE : JUNE 2024



WSP USA Inc.
434 FAYETTEVILLE STREET
SUITE 1500
RALEIGH, NC 27601
TEL: 1.919.836.4040
LICENSE NO. F-0165

