



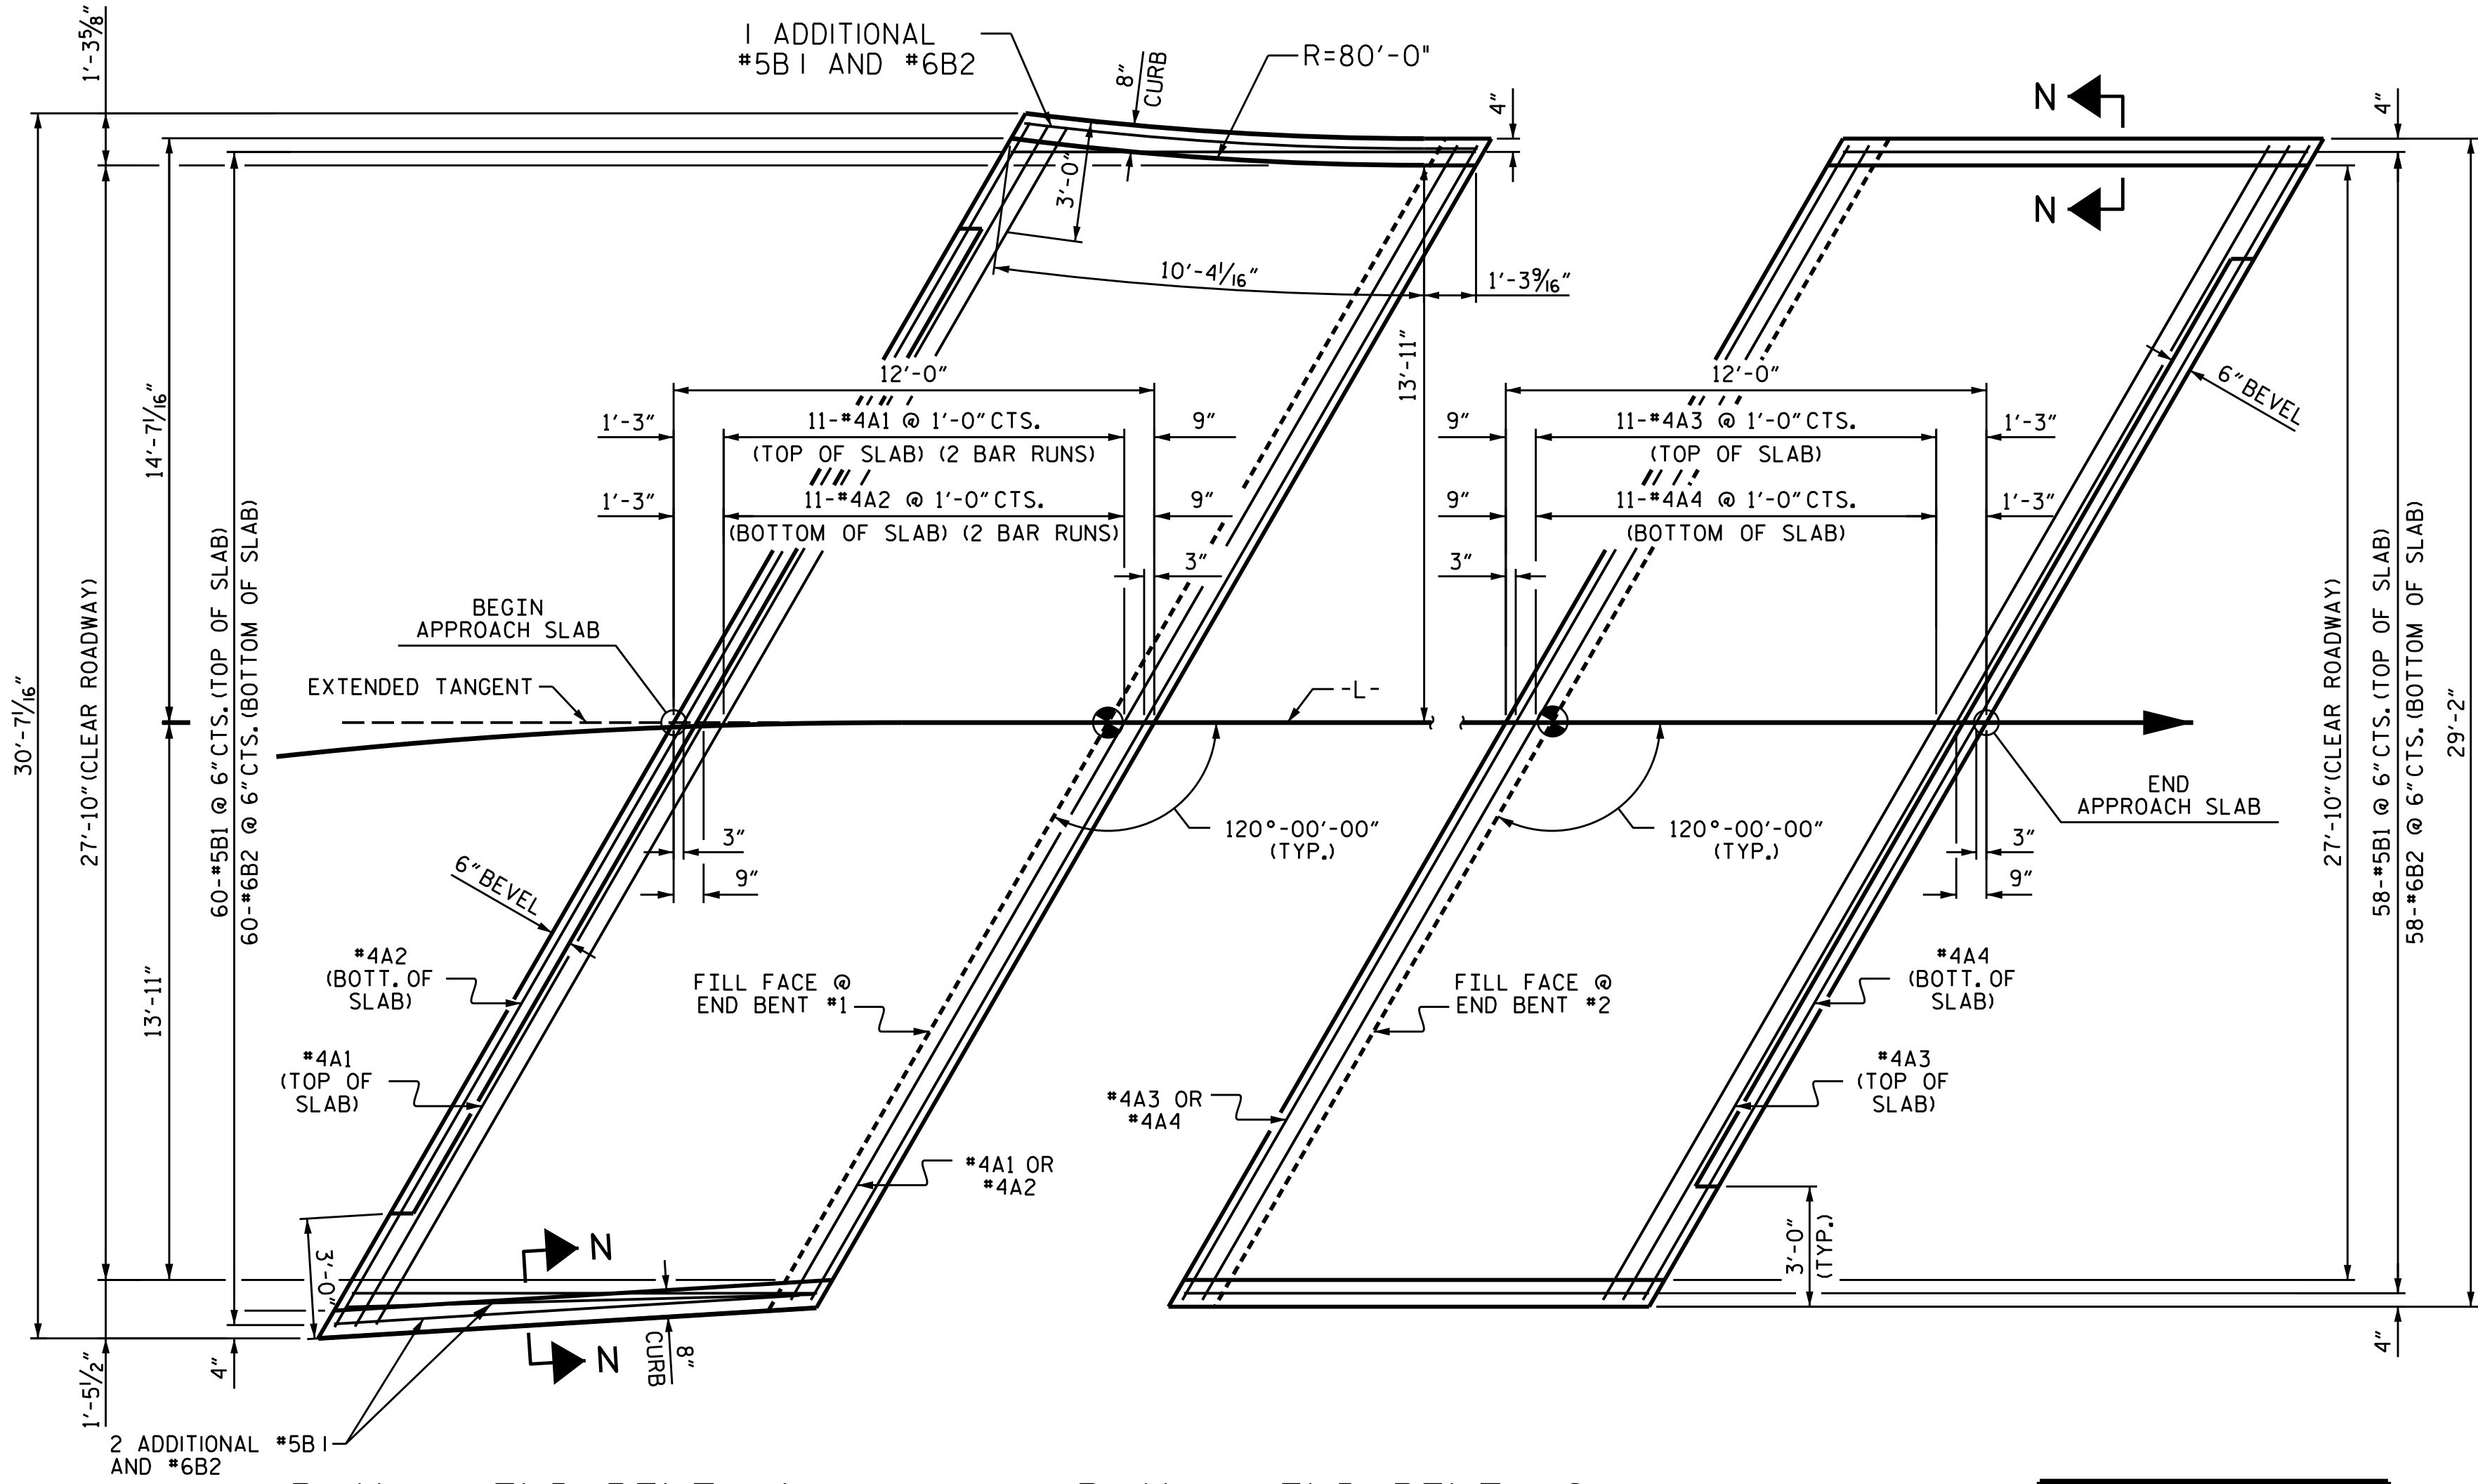


PLAN @ END BENT #1

PLAN @ END BENT #2

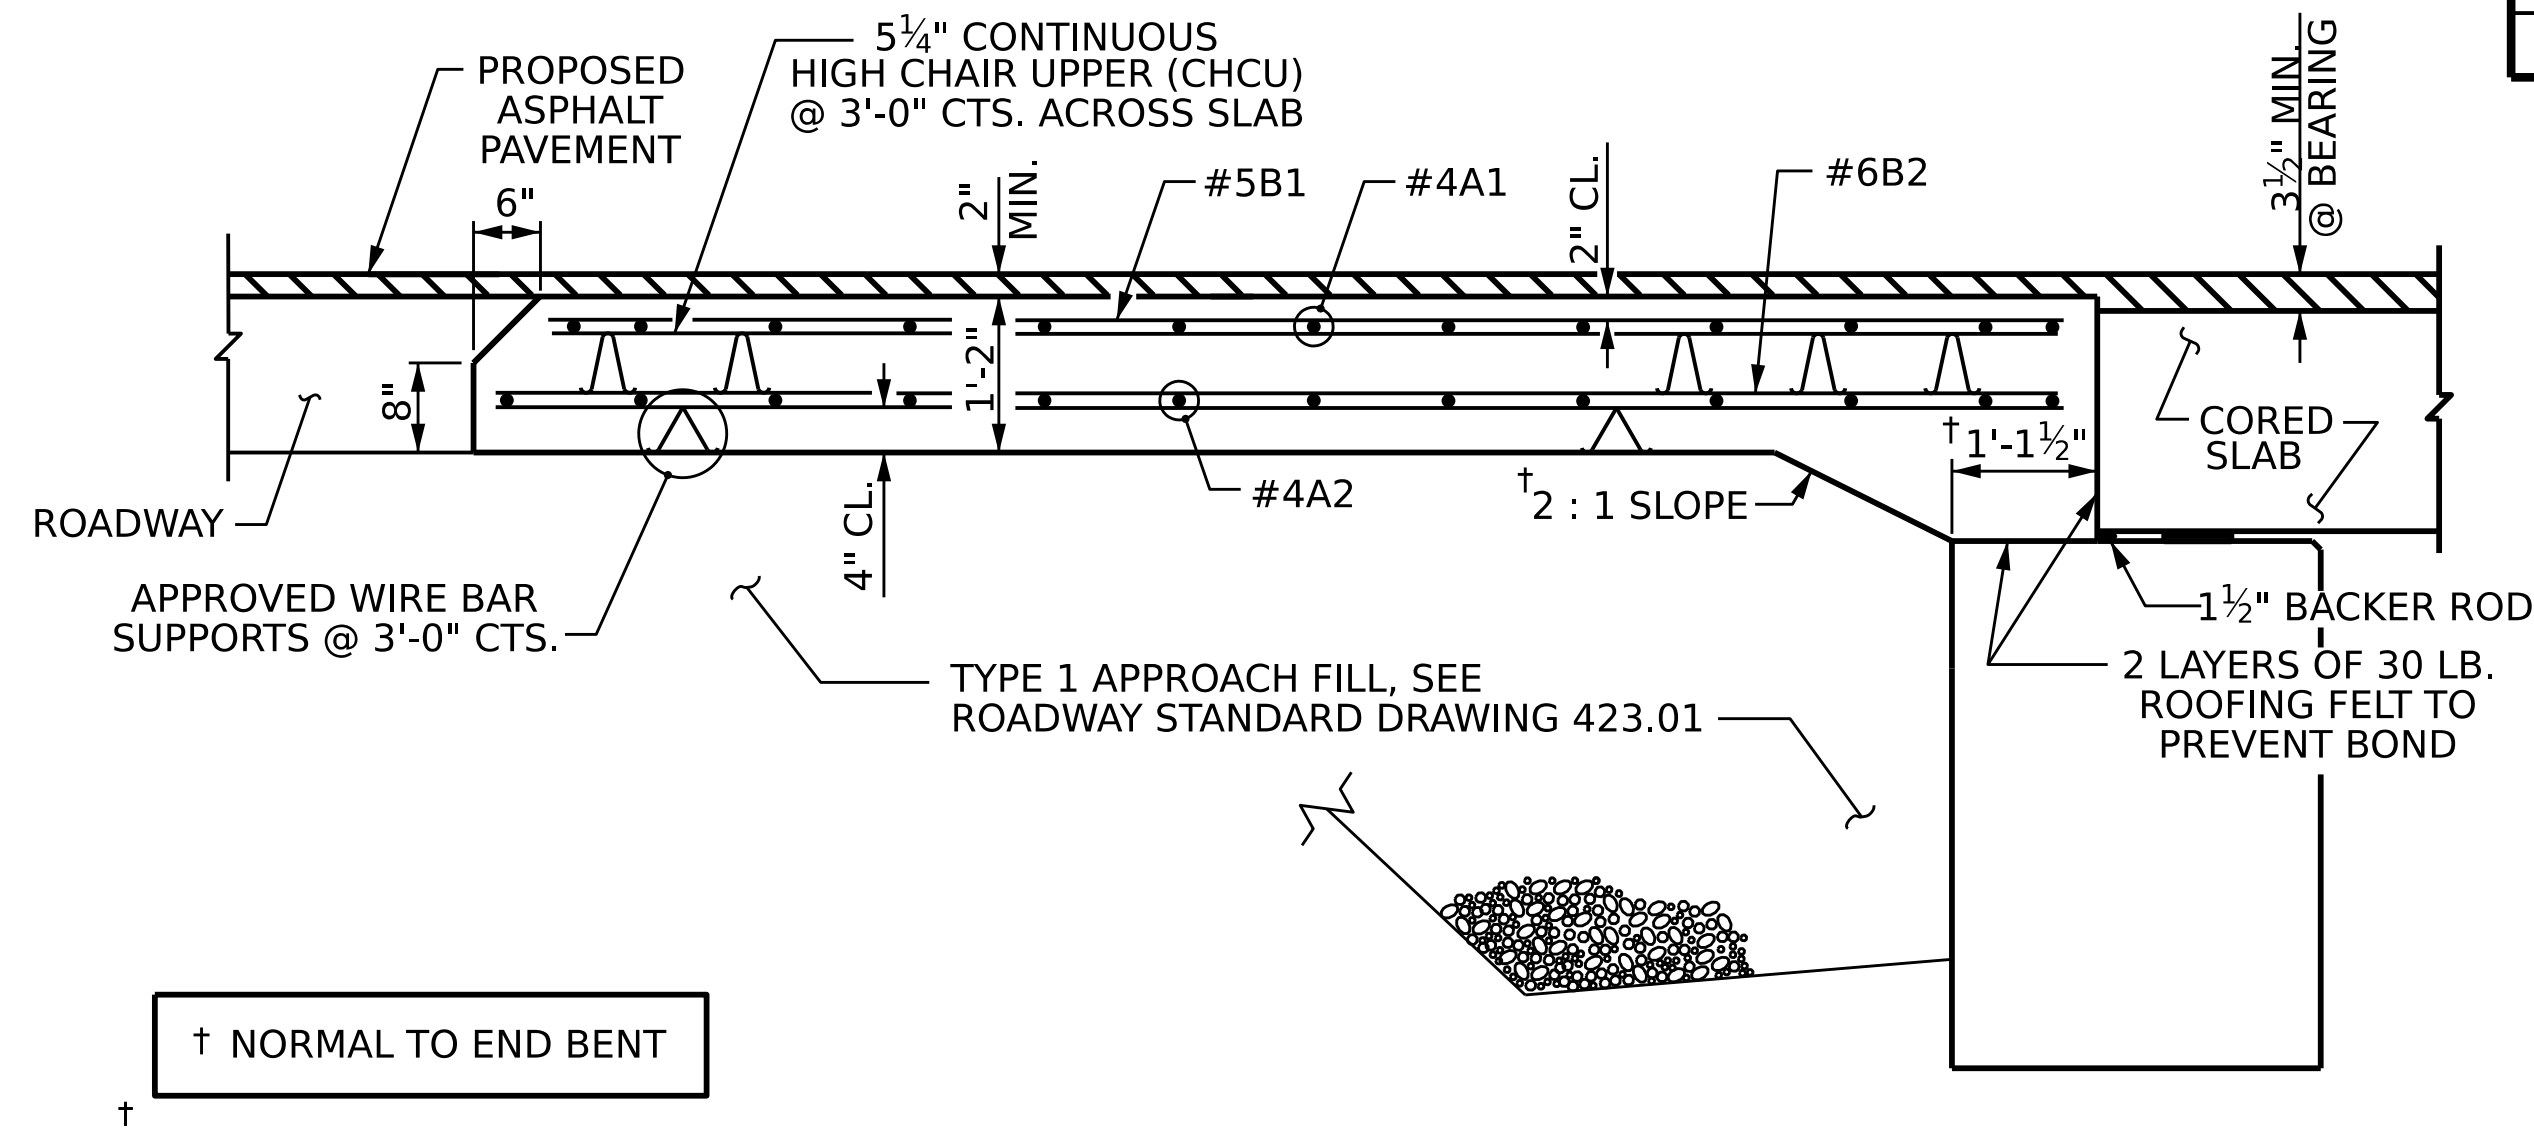

SECTION THRU SLAB


SPLICE LENGTHS		
BAR SIZE	EPOXY COATED	UNCOATED
#4	1'-11"	1'-7"
#5	2'-5"	2'-0"
#6	3'-7"	2'-5"

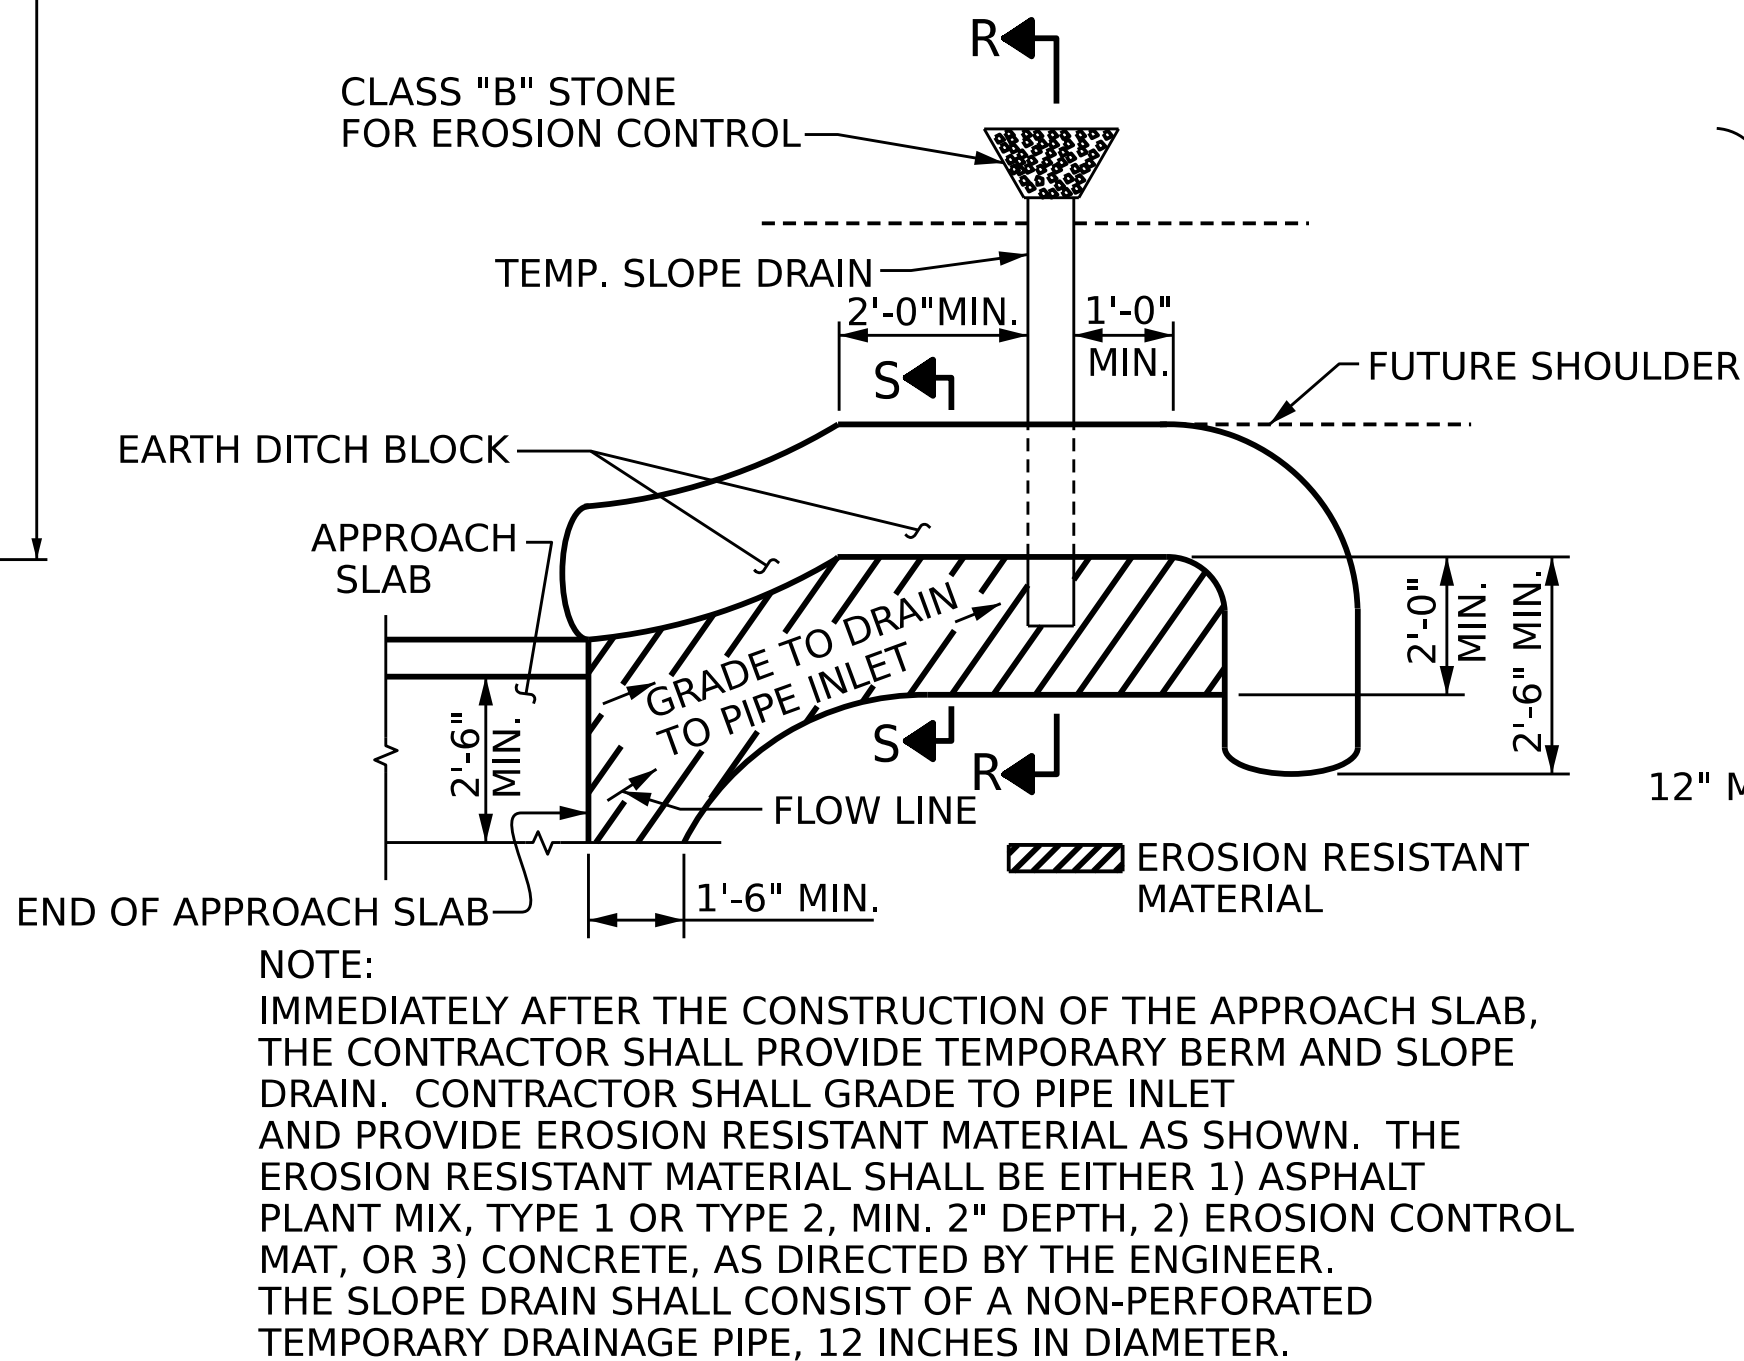


PLAN VIEW

TEMPORARY BERM AND SLOPE DRAIN DETAILS


(TO BE USED WHEN SHOULDER BERM GUTTER IS REQUIRED)

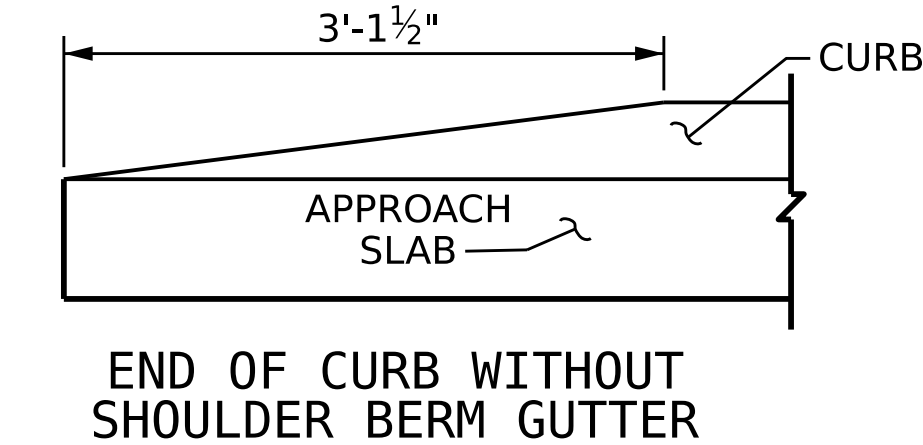

CURB DETAILS

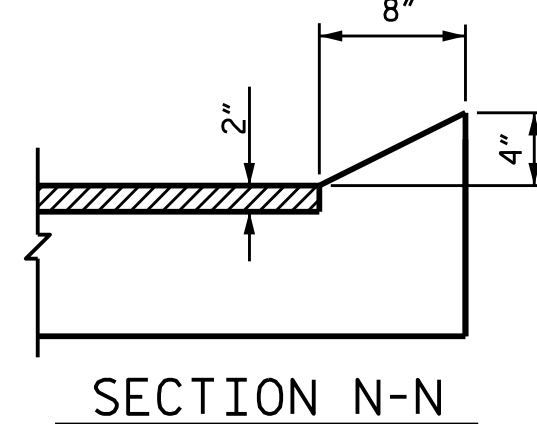

SECTION N-N

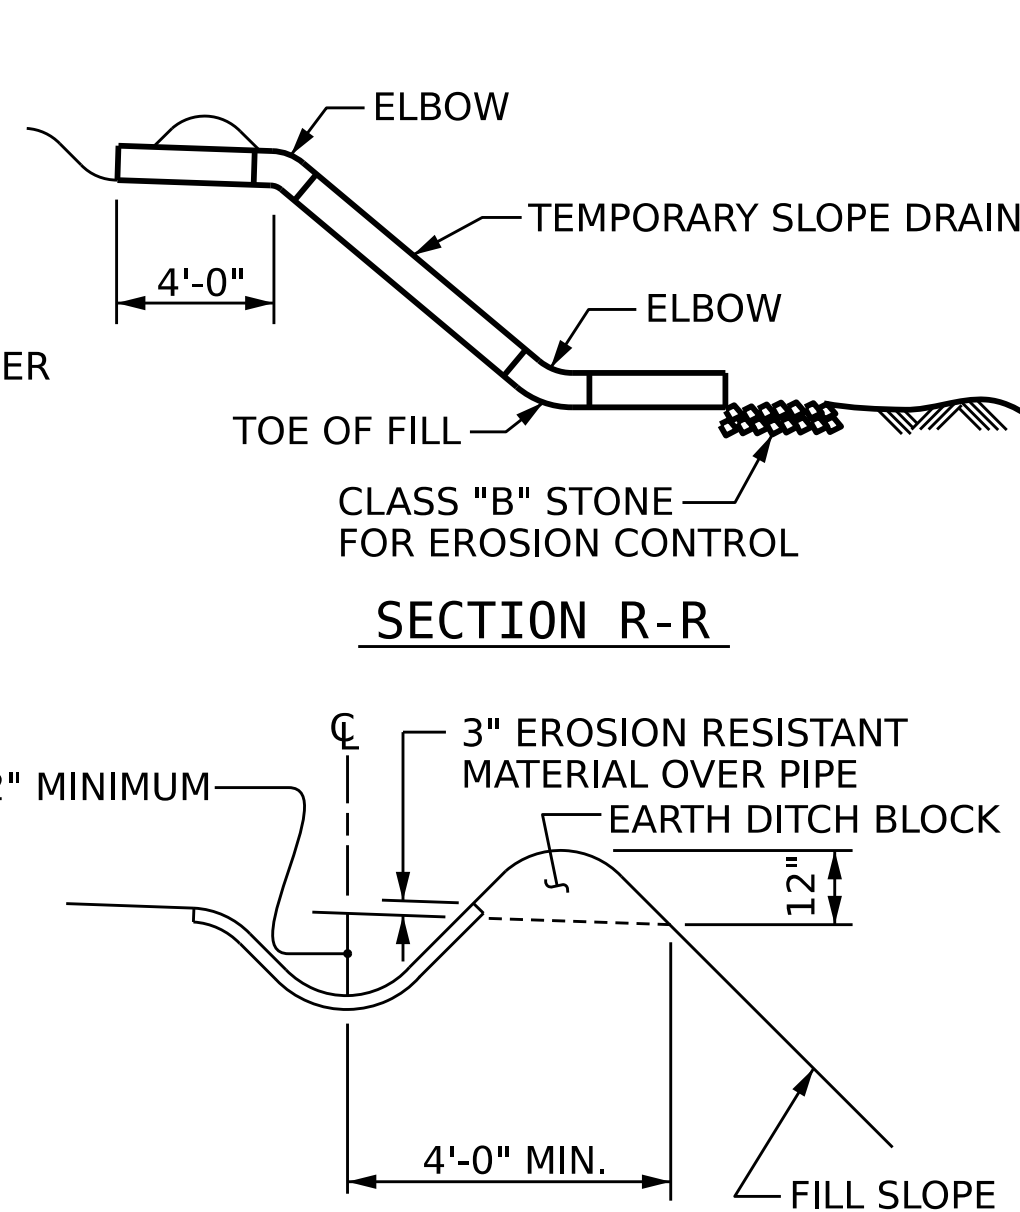


SECTION R-R

SECTION S-S

PROJECT NO. BP14-R010
CLAY COUNTY
STATION: 12+60.00 -L-

STATE OF NORTH CAROLINA
DEPARTMENT OF TRANSPORTATION
RALEIGH
STANDARD
BRIDGE APPROACH SLAB
FOR PRESTRESSED CONCRETE
CORED SLAB UNIT
(SUB-REGIONAL TIER)
120° SKEW

REVISIONS				SHEET NO.
NO.	BY:	DATE:	NO.	
1			3	S-17
2	17		4	TOTAL SHEETS 17

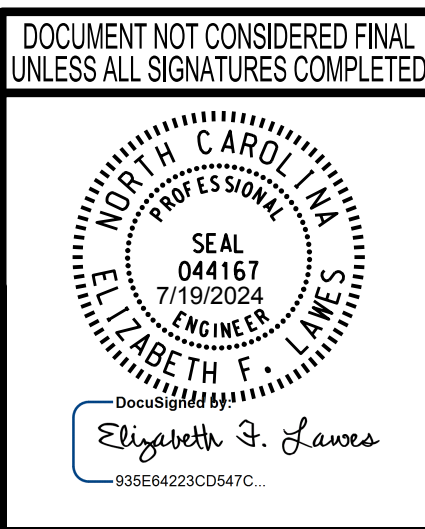

WSP USA Inc.
434 FAYETTEVILLE STREET
SUITE 1500
RALEIGH, NC 27601
TEL: 1.919.836.4040
LICENSE NO. F-0165

DESIGNED BY:	E. LAWES	DATE :	NOV 2023
DRAWN BY:	J. WHEATLEY	DATE :	NOV 2023
CHECKED BY:	T. KIRSCHBAUM	DATE :	NOV 2023
DESIGN ENGINEER OF RECORD:	E. LAWES	DATE :	JUNE 2024