
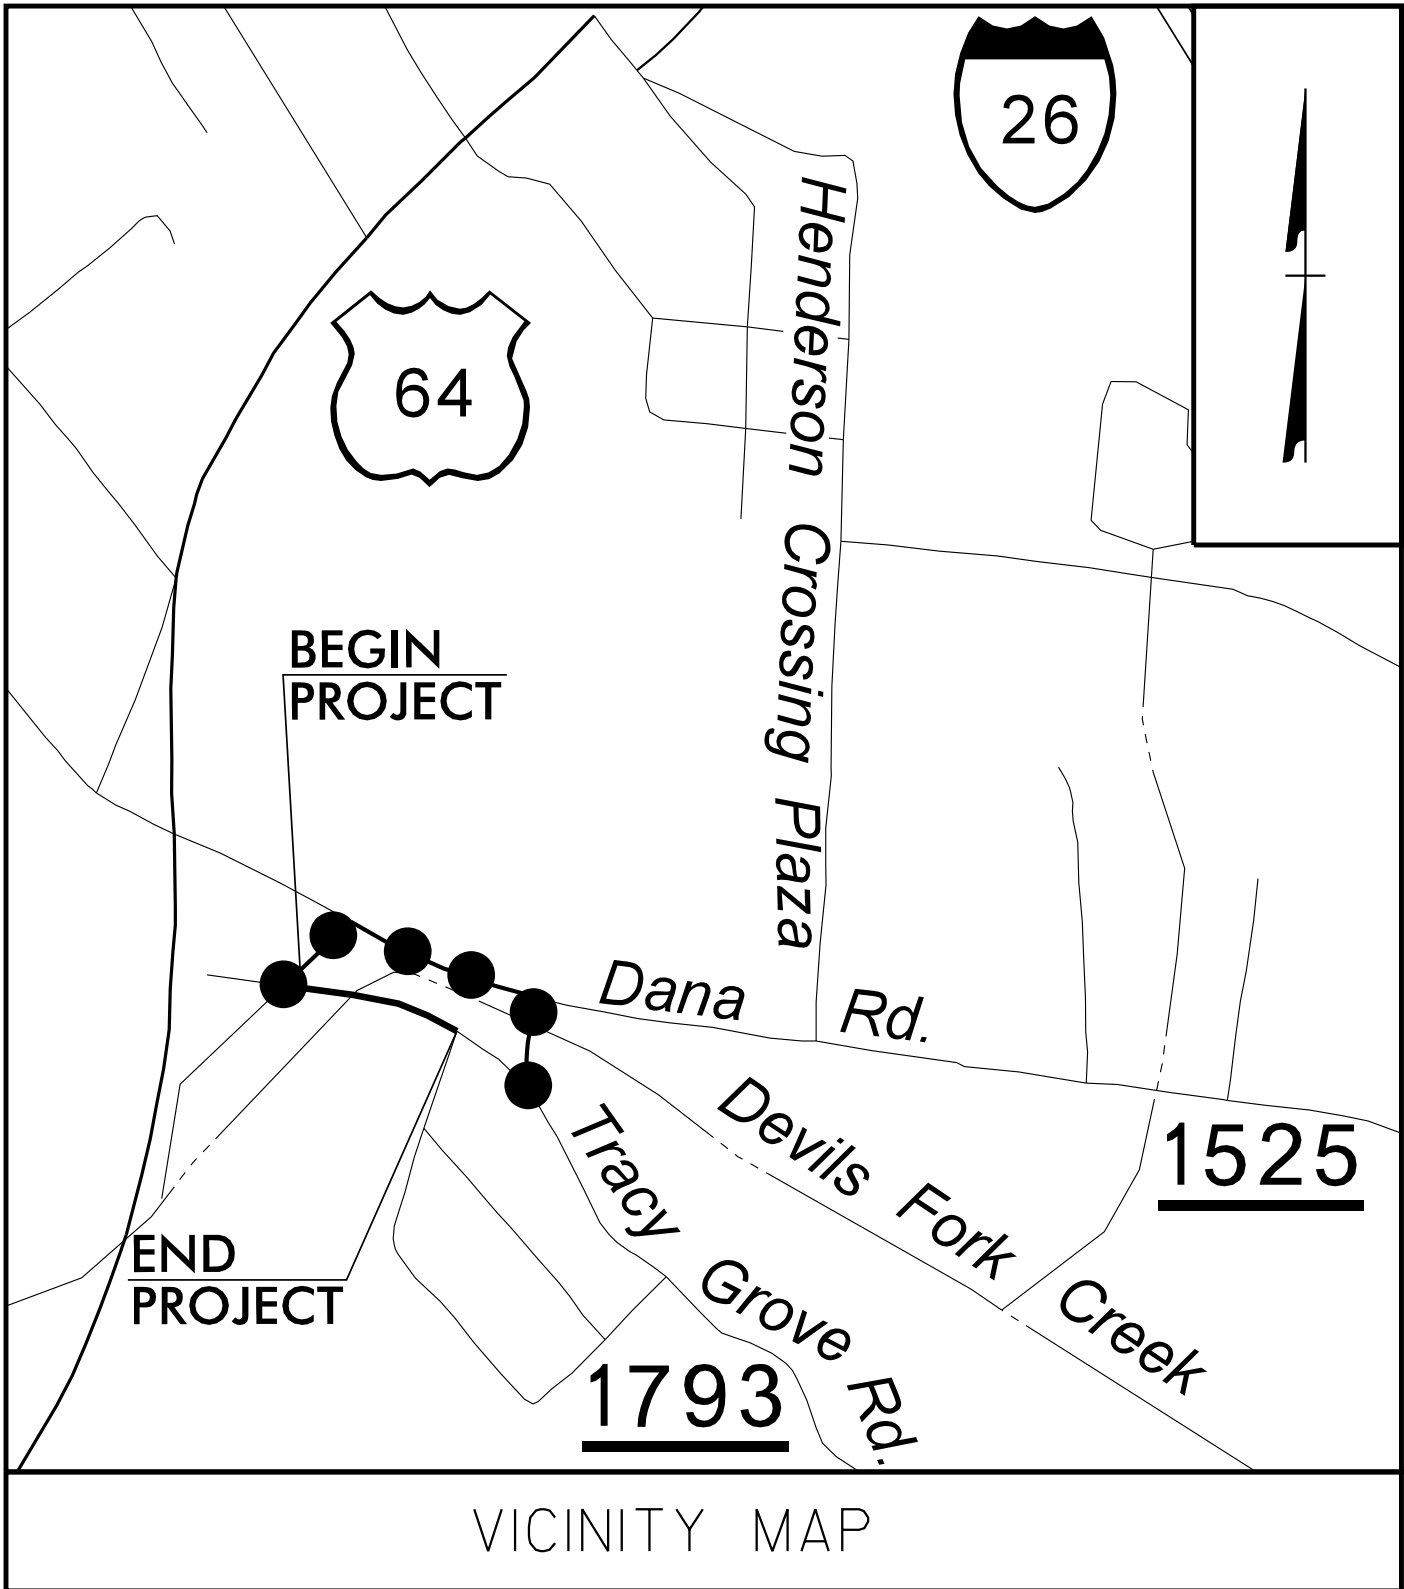



STATE OF NORTH CAROLINA
DIVISION OF HIGHWAYS

TRANSPORTATION MANAGEMENT PLAN

HENDERSON COUNTY

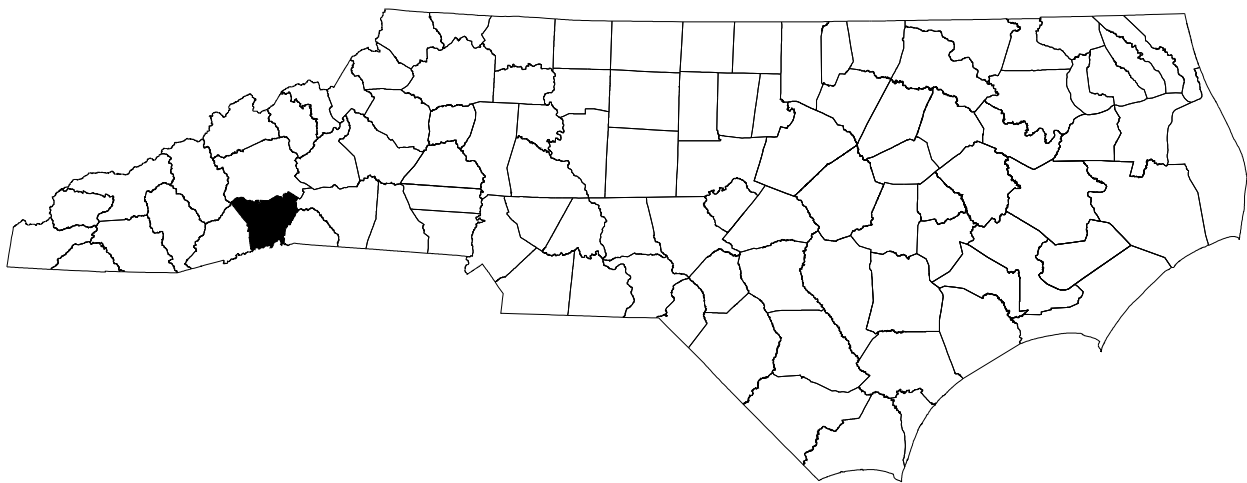

LOCATION: BRIDGE NO. 440350 OVER DEVILS FORK CREEK
ON TRACY GROVE ROAD

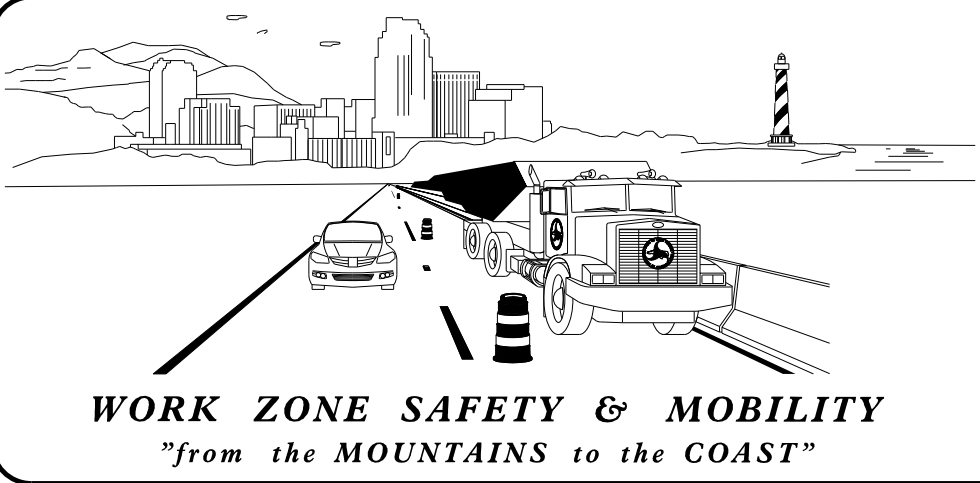


PLANS PREPARED BY:

COLTON M. RIDDLE, PE
PROJECT ENGINEER

DANE FREDDE
PROJECT DESIGN ENGINEER

NCDOT CONTACTS:

JARED BOND, P.E.
NCDOT PROJECT MANAGER

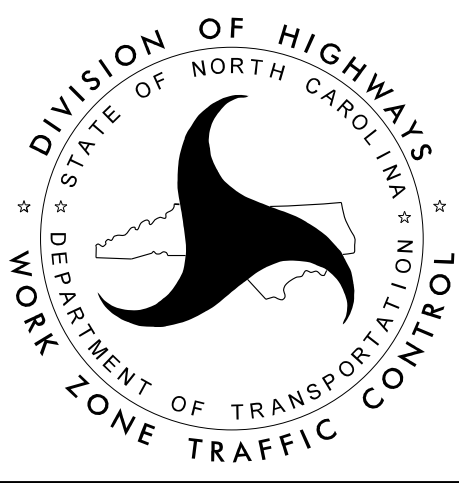


INDEX OF SHEETS

SHEET NO.	TITLE
TMP-1	TITLE SHEET, VICINITY MAP, AND INDEX OF SHEETS
TMP-1A	LIST OF APPLICABLE ROADWAY STANDARD DRAWINGS, LEGEND, GENERAL/LOCAL NOTES, MANAGEMENT STRATEGIES, AND PHASING NOTES
TMP-2	SPECIAL SIGN DESIGN
TMP-3	TEMPORARY TRAFFIC CONTROL DETAIL
TMP-4	SHELL GAS STATION ACCESS TRAFFIC CONTROL DETAIL


DOCUMENT NOT CONSIDERED FINAL
UNLESS ALL SIGNATURES COMPLETED



JOHNSON, MIRMIRAN, & THOMPSON, INC.
108 Asheville Commerce Parkway,
Candler NC, 28715
License No. C-3097

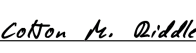APPROVED: 
DATE: 8/13/2026

SEAL

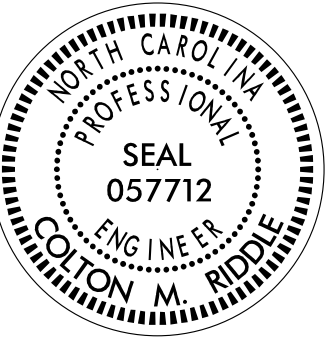

TIP PROJECT: B-5929 CONTRACT: DN01162