


09.08/25

6/16/2026 4:27:46 PM
...\\B5929_Env_EC-TSH & LEGEND.dgn
User:traynor


TIP PROJECT: B-5929

CONTRACT:

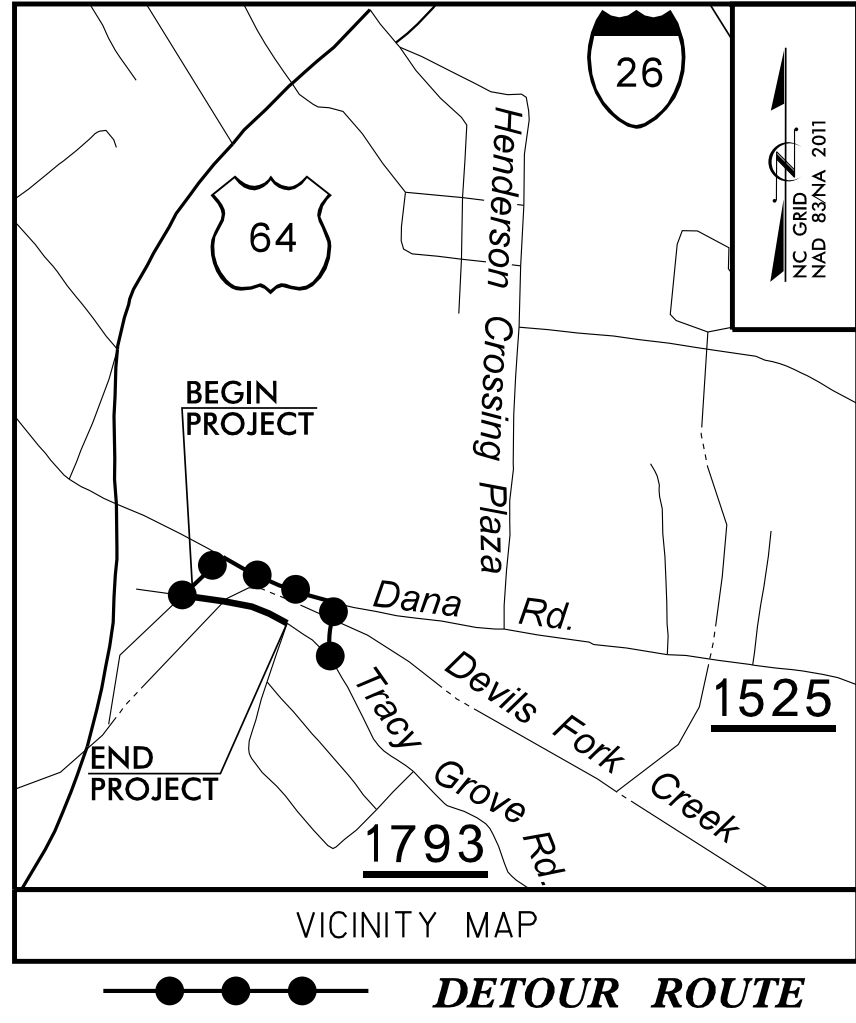

STATE OF NORTH CAROLINA
DIVISION OF HIGHWAYS
PLAN FOR PROPOSED
HIGHWAY EROSION CONTROL
HENDERSON COUNTY

LOCATION: BRIDGE NO. 440350 OVER DEVILS FORK CREEK
ON TRACY GROVE ROAD
TYPE OF WORK: GRADING, PAVING, DRAINAGE AND STRUCTURES

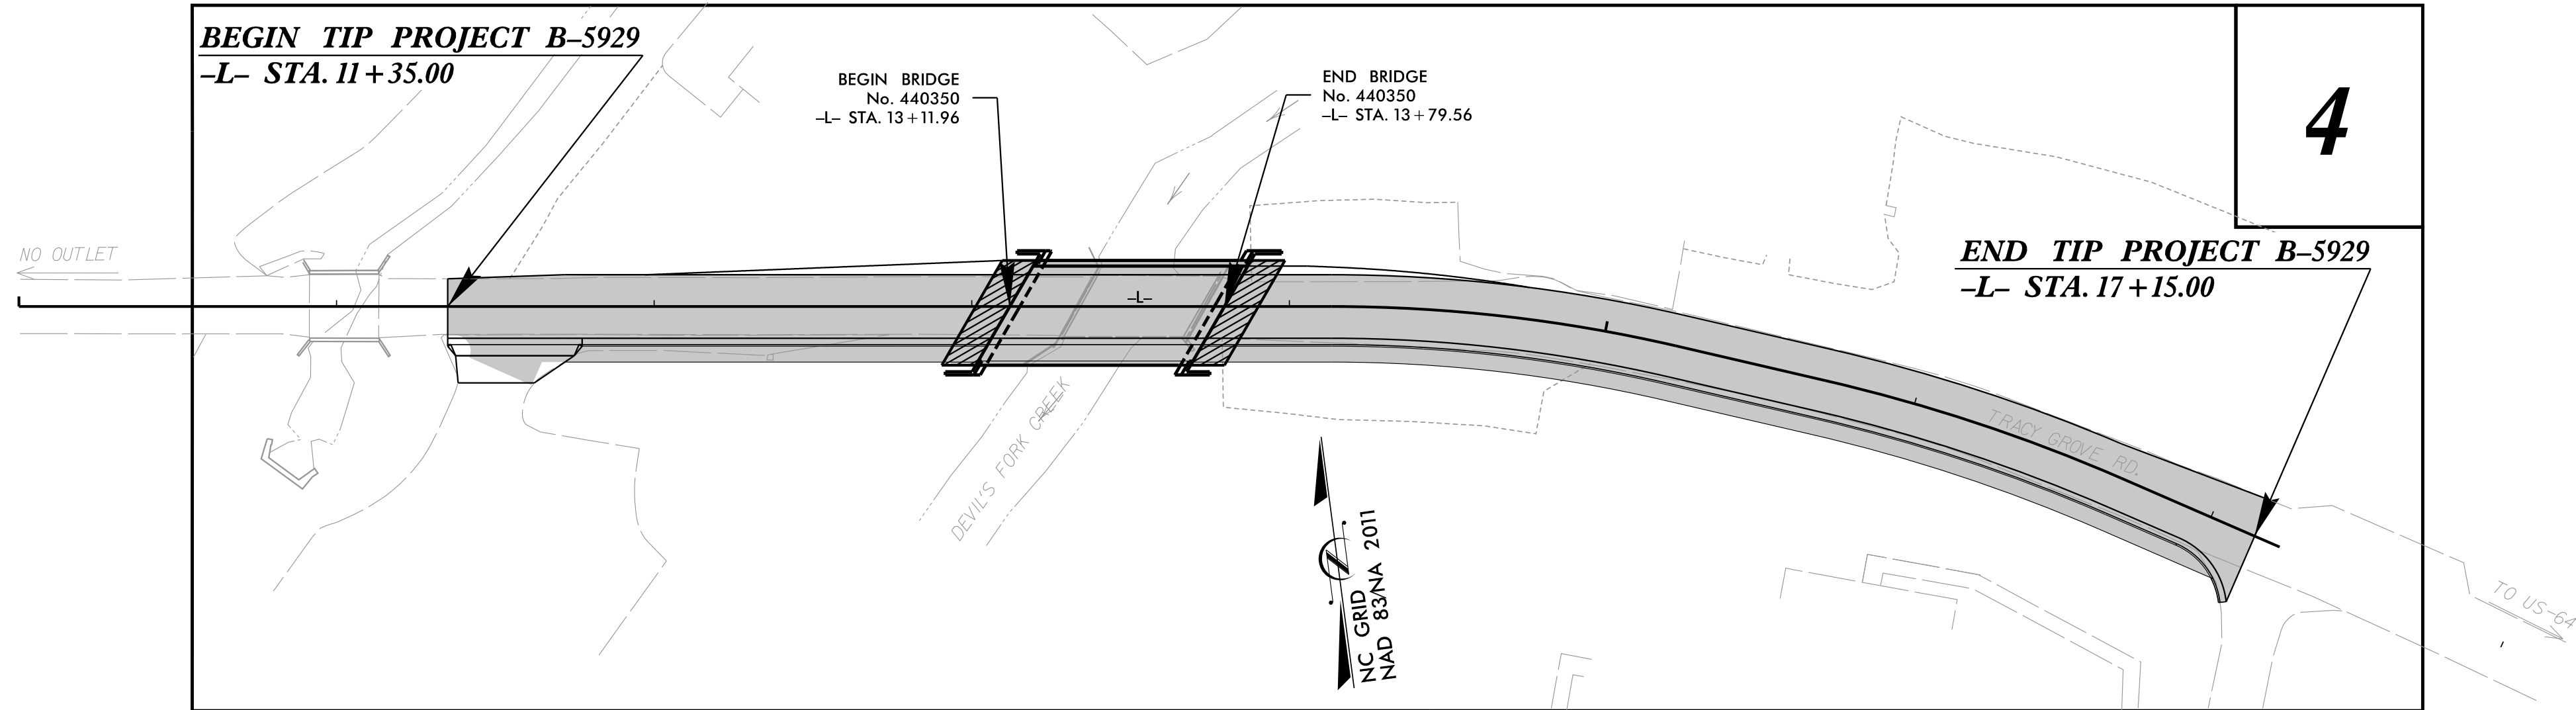

NOTES: ANY DEVIATION FROM OPTIONS GIVEN WILL
REQUIRE PRIOR APPROVAL BY ENGINEER.

ADDITIONAL EROSION CONTROL DEVICES MAY
NEED TO BE INSTALLED AS DIRECTED BY THE
ENGINEER.

THIS PROJECT CONTAINS
EROSION CONTROL PLANS
FOR CLEARING AND
GRUBBING PHASE OF
CONSTRUCTION.

GRAPHIC SCALES



THESE EROSION AND SEDIMENT CONTROL
PLANS COMPLY WITH THE APPLICABLE REGULATIONS SET FORTH
BY THE NCG 010000 GENERAL STORMWATER CONSTRUCTION
PERMIT ISSUED BY THE NORTH CAROLINA DEPARTMENT OF
ENVIRONMENTAL QUALITY DIVISION OF ENERGY, MINERAL, AND
LAND RESOURCES.



Johnson, Mirmiran, & Thompson Inc.
2550 West Tyvola Road, Suite 120,
Charlotte, NC, 28217
License No: C-3097

Prepared in the Office of:

Johnson, Mirmiran, & Thompson Inc.
2550 West Tyvola Road, #120, Charlotte, NC, 28217
PHONE (704)-357-0488

Designed by:

OLIVIA SMITH
NAME

4687
LEVEL III CERTIFICATION NO.

Roadway Standard Drawings

The "Roadway Standard Drawings"- Roadway Design Unit - N. C.
Department of Transportation - Raleigh, N. C., dated January 2024
and the latest revision thereto are applicable to this project and by
reference hereby are considered a part of these plans.