Docusign Envelope ID: 12F6F15B-BAA1-8339-82A6-9482E643EE0A

6/28/24

REVISIONS

| PROJECT REFERENCE NO. | SHEET NO. |
|---|---|
| B-5929 | UC-4A |

Johnson, Mirmiran, & Thompson Inc.
2550 West Tyvola Road, Suite 120,
Charlotte, NC, 28217
License No: C-3097

# STRUCTURE 440350
# HENDERSON COUNTY

| | |
|---|---|
| DESIGNED BY: | ELM |
| DRAWN BY: | ELM |
| CHECKED BY: | MUP |
| APPROVED BY: | MUP |
| REVISED: | |

NORTH CAROLINA
DEPARTMENT OF
TRANSPORTATION

UTILITIES ENGINEERING SEC.
PHONE:(919)707-6690
FAX:(919)250-4151

SEAL
029212
MARIE UMPHLETT PEEDIN

Signed by:
Marie U Peedin
9EA43D0356A74F5...
8/13/2026 | 10:34:32 AM EDT

UTILITY CONSTRUCTION
PLANS ONLY

# UTILITY CONSTRUCTION

***DOCUMENT NOT CONSIDERED FINAL UNLESS ALL SIGNATURES COMPLETED***

30 15 0 30 60
HORIZONTAL (1″=30′)

10 5 0 10 20
VERTICAL (1″=10′)

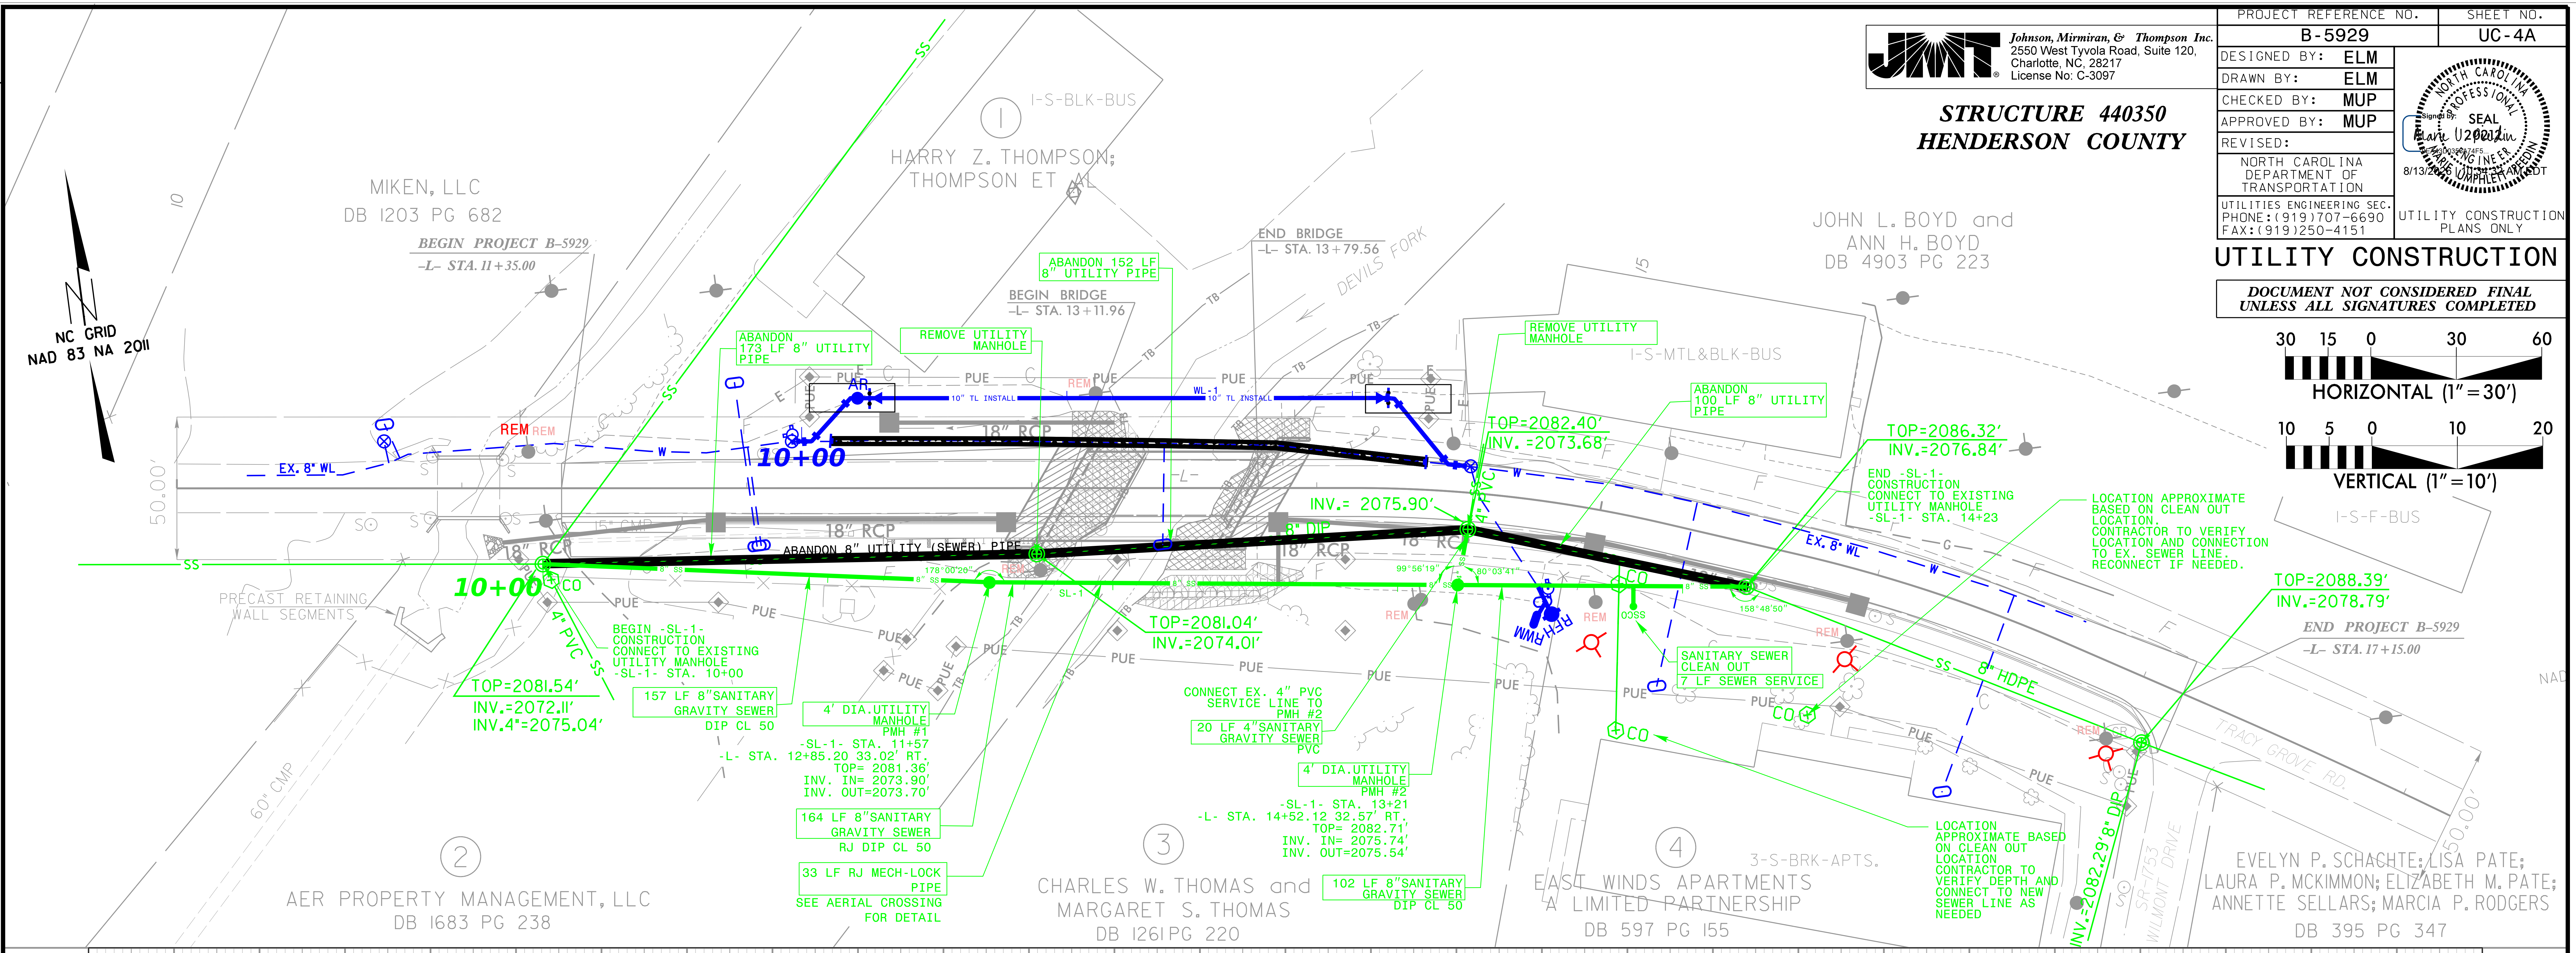

## SEWER LINE -SL-1- PROFILE

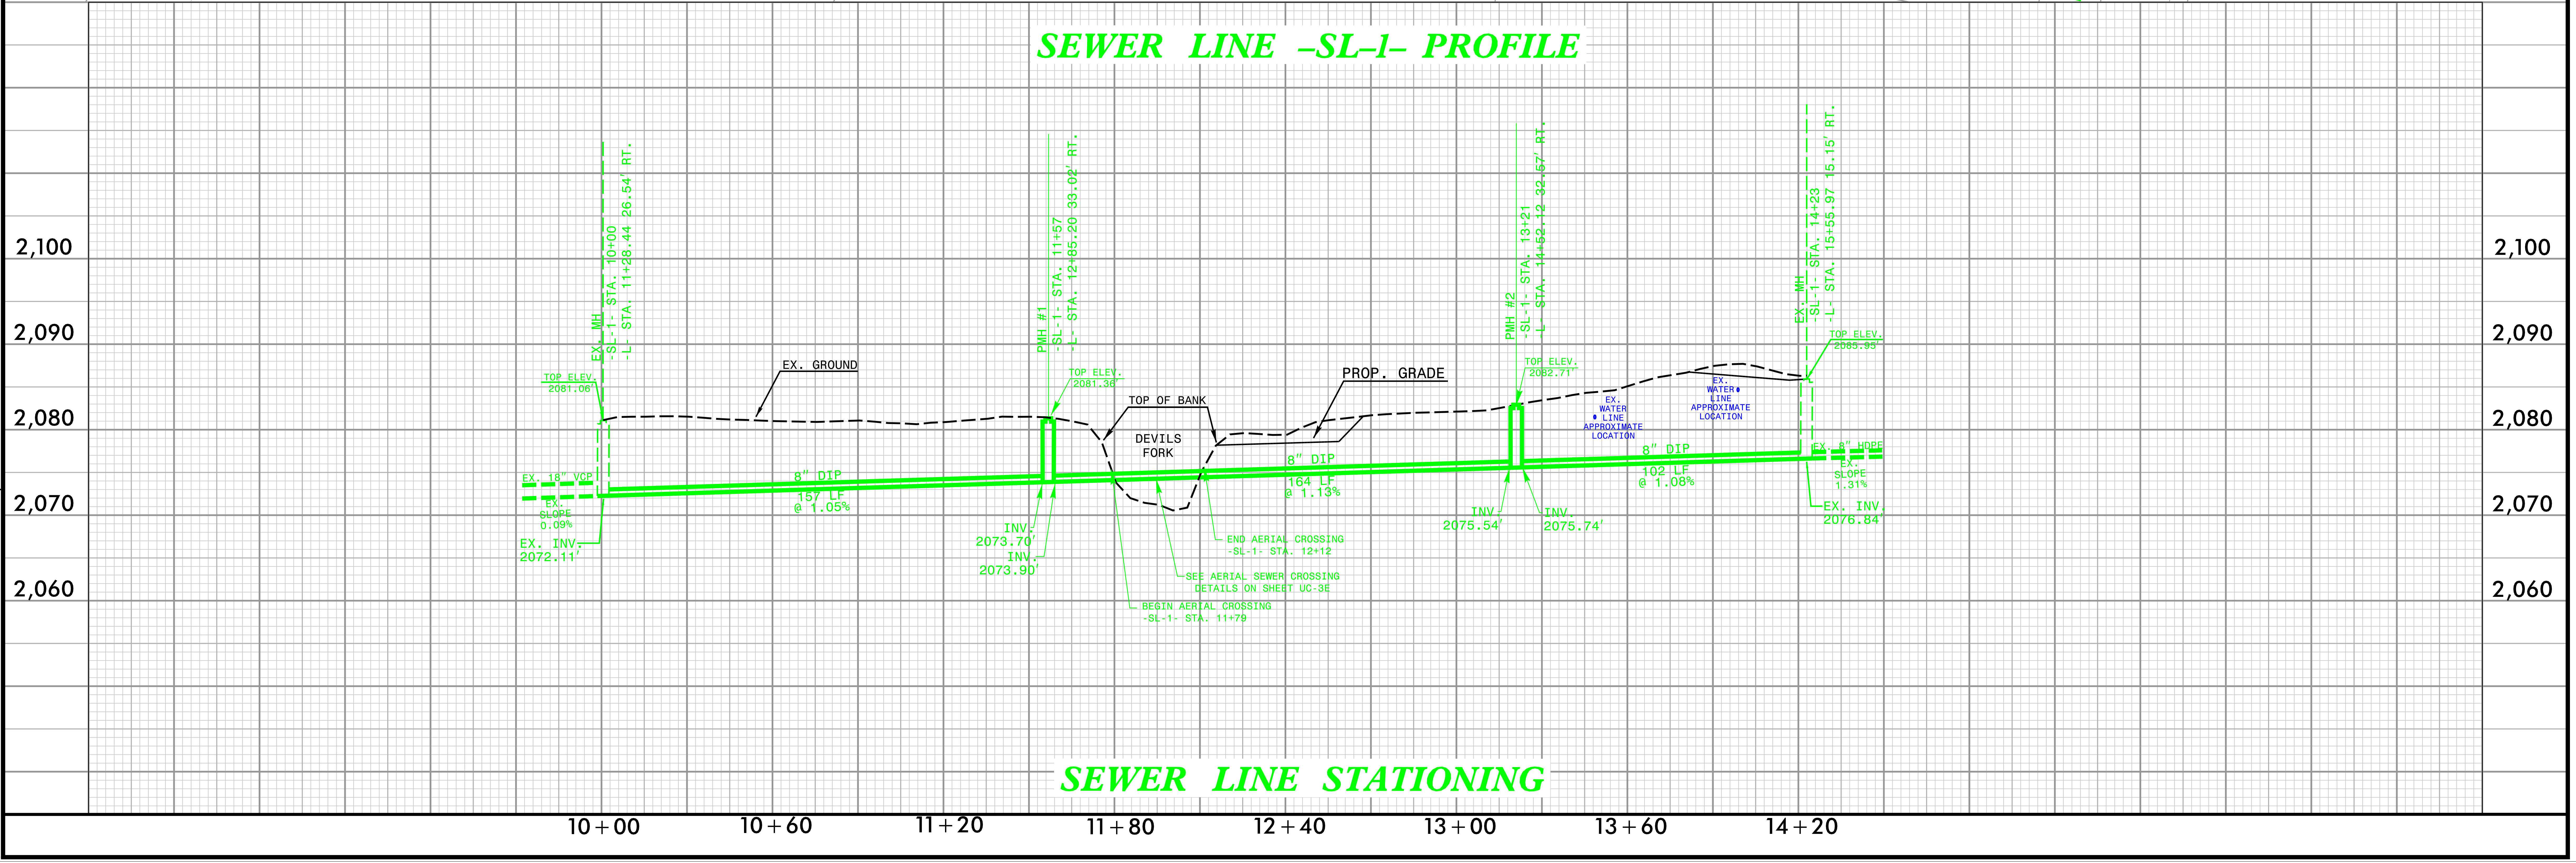

## SEWER LINE STATIONING