




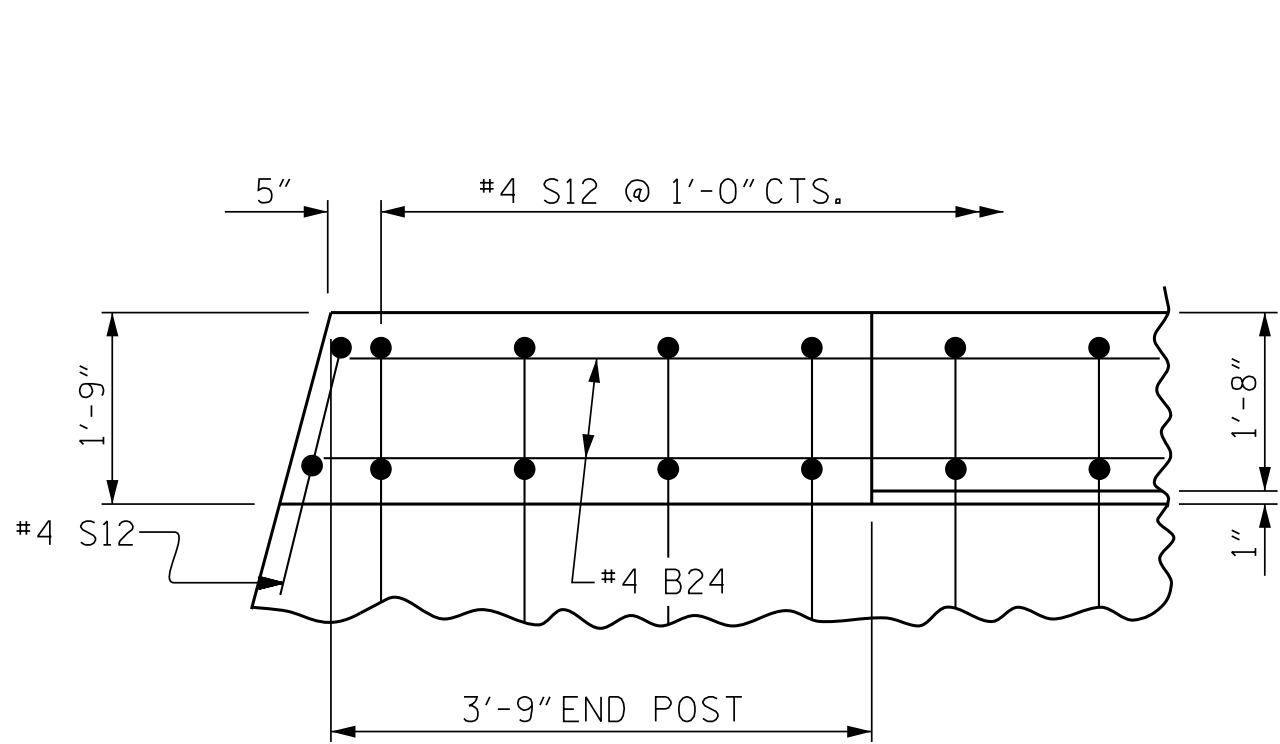


PLAN OF CURB

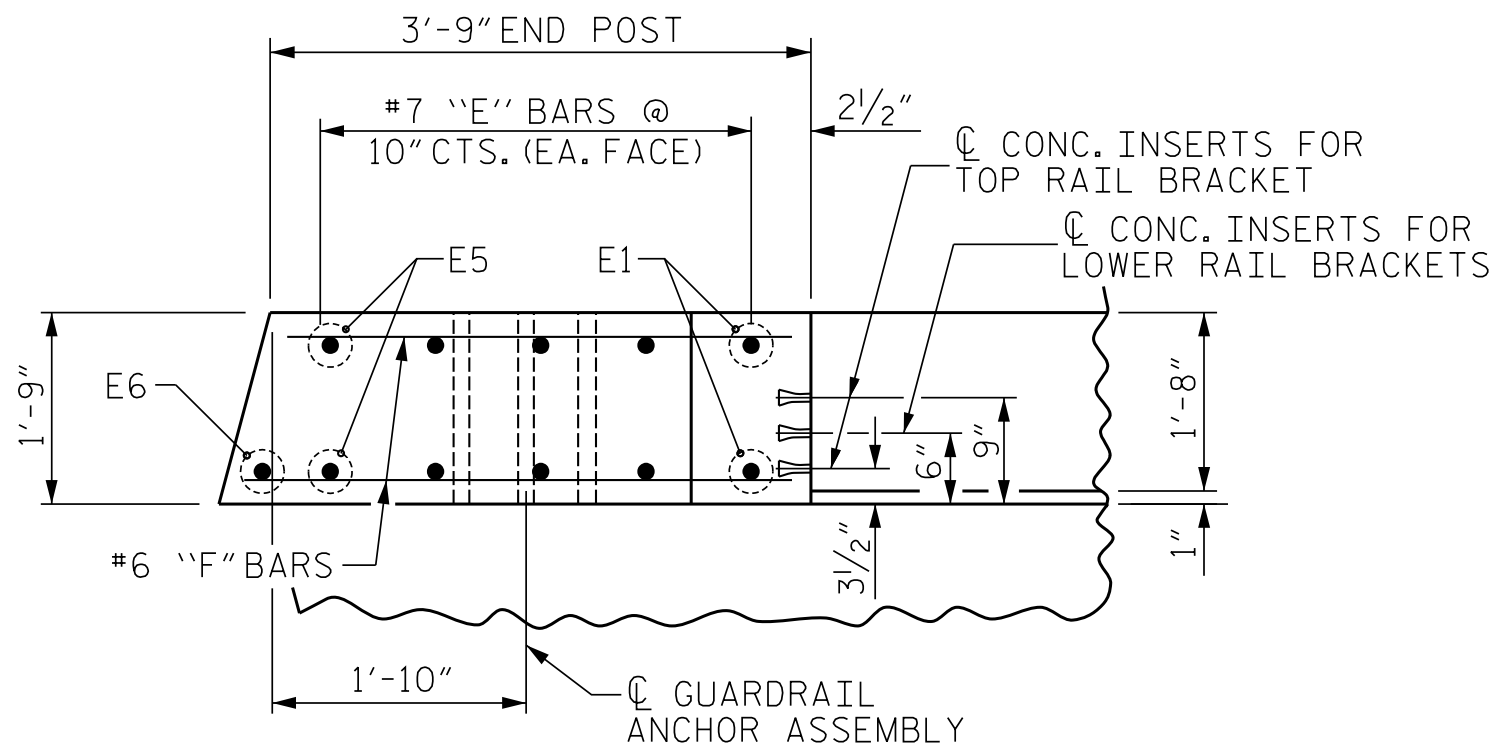

PLAN OF END POST

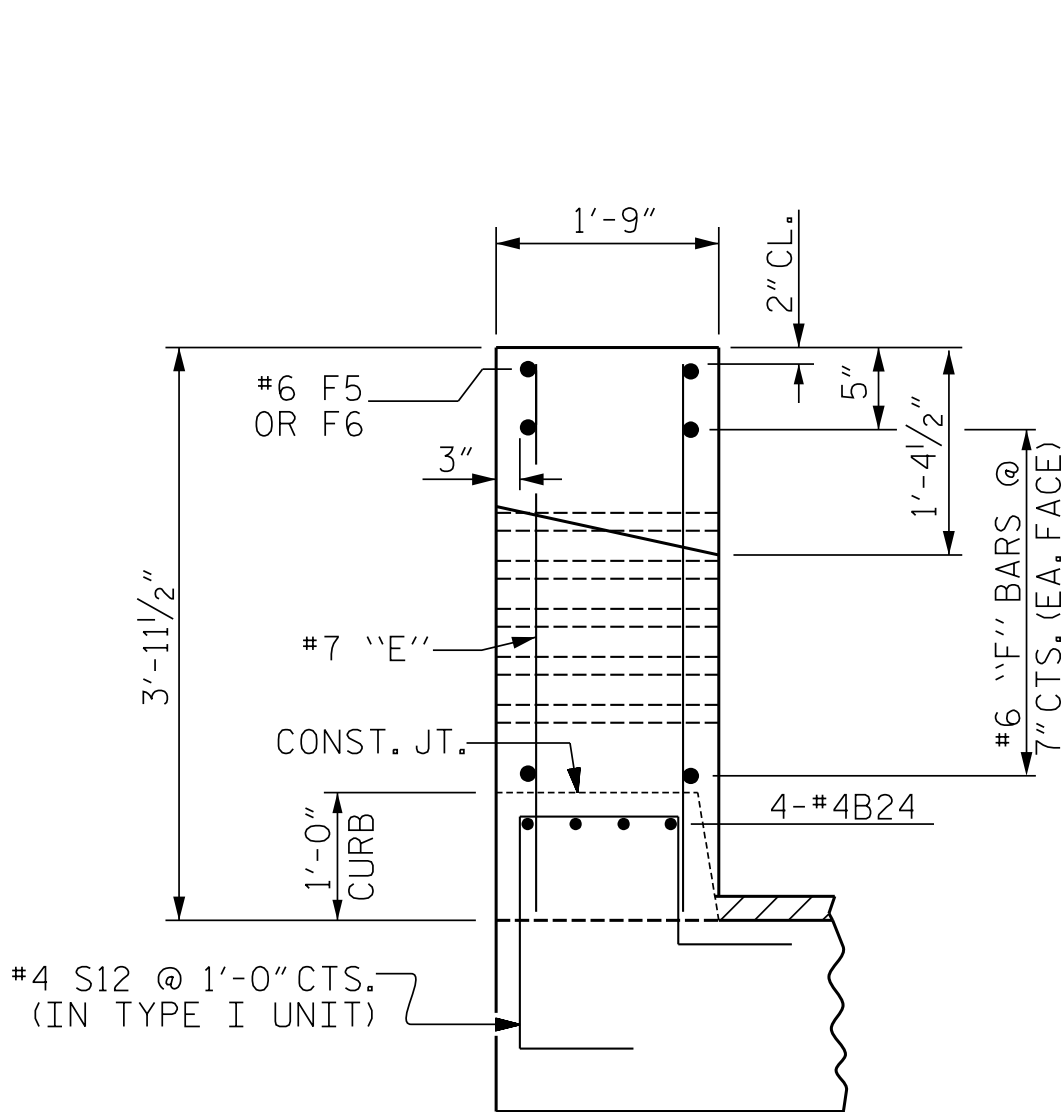

END VIEW

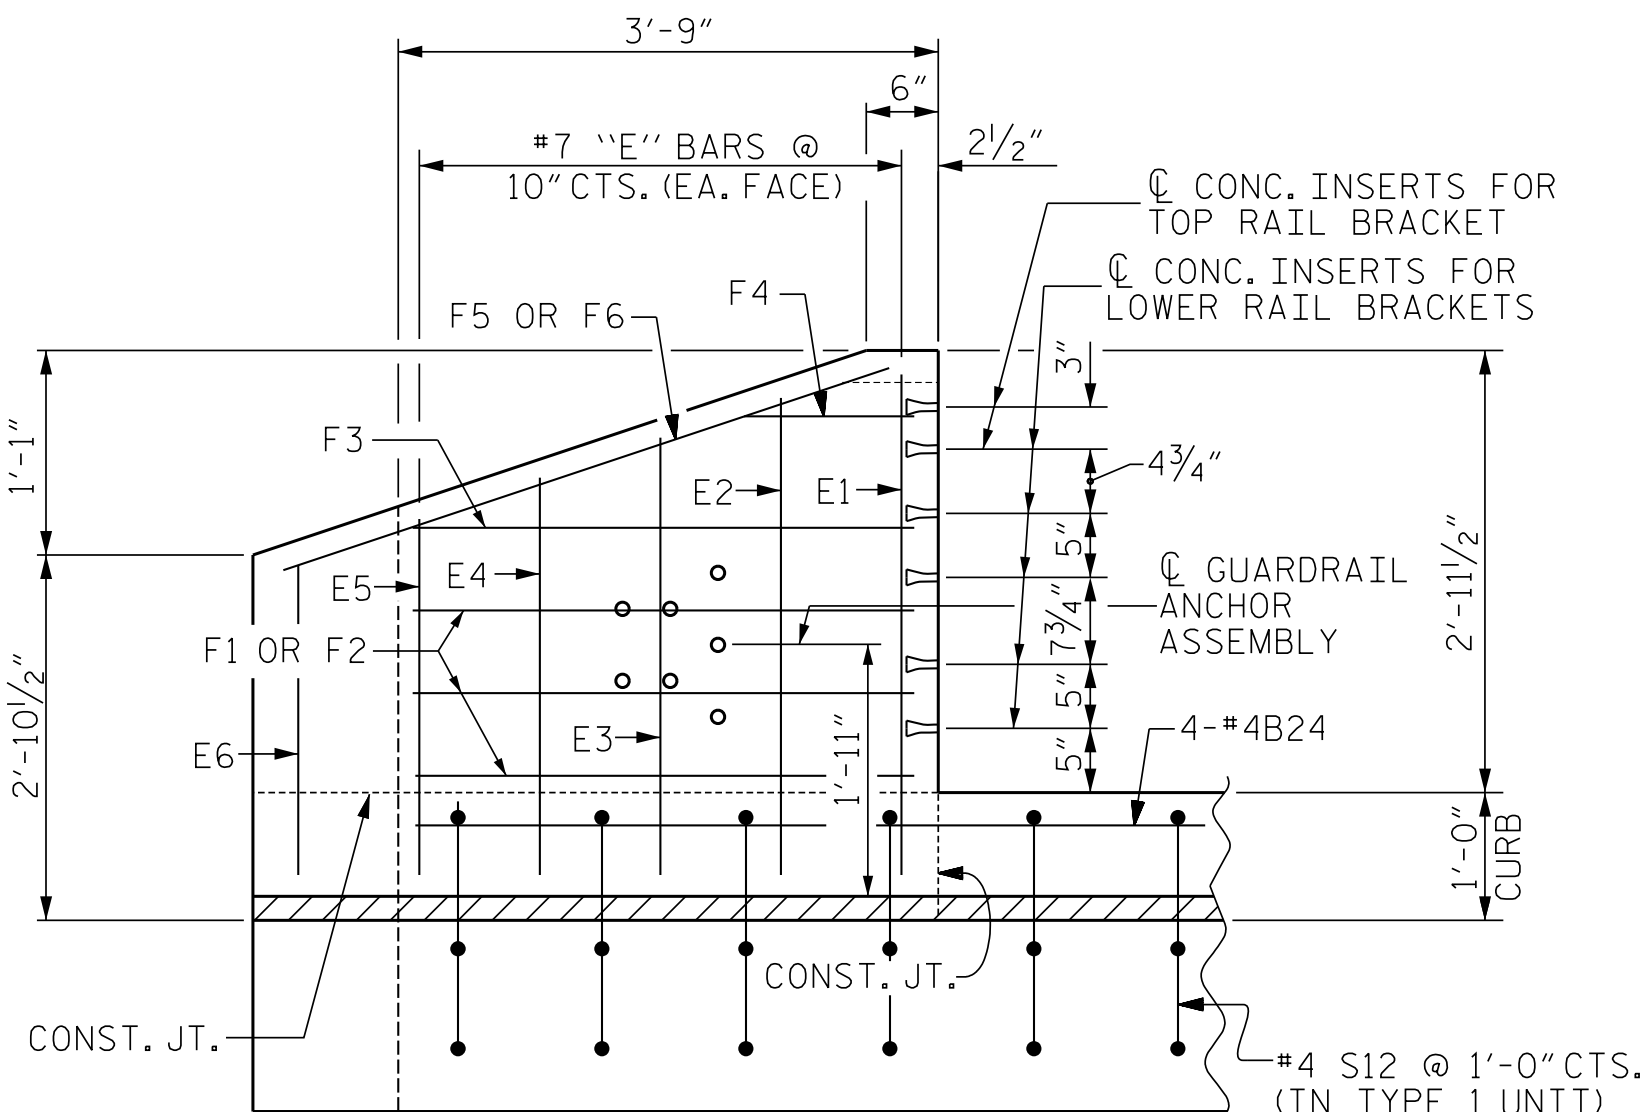

ELEVATION


CURB AND END POST FOR 42" OREGON RAIL

BILL OF MATERIAL					
CURB AND 2 END POSTS					
BAR	NO.	SIZE	TYPE	LENGTH	WEIGHT
* B24	12	#4	STR	22'-11"	184
* E1	4	#7	STR	3'-7"	29
* E2	4	#7	STR	3'-5"	28
* E3	4	#7	STR	3'-3"	27
* E4	4	#7	STR	3'-0"	25
* E5	4	#7	STR	2'-10"	23
* E6	2	#7	STR	2'-8"	11
* F1	6	#6	STR	4'-3"	38
* F2	6	#6	STR	3'-5"	31
* F3	4	#6	STR	3'-3"	20
* F4	4	#6	STR	1'-1"	7
* F5	2	#6	STR	4'-3"	13
* F6	2	#6	STR	3'-3"	10
* EPOXY COATED REINFORCING STEEL					446
CLASS AA CONCRETE					5.9 C.Y.

THE REINFORCING STEEL AND CONCRETE IN THE CURBS AND END POSTS ARE INCLUDED IN THE LIN. FT. PRICE FOR 42" OREGON RAIL.

PROJECT NO. B-5929
HENDERSON COUNTY
STATION: 13+45.76 -L-

SHEET 3 OF 3

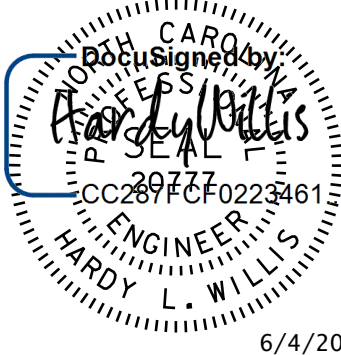

STATE OF NORTH CAROLINA DEPARTMENT OF TRANSPORTATION RALEIGH					
CONCRETE CURB AND END POSTS FOR 42" OREGON RAIL					
REVISIONS					
NO.	BY:	DATE:	NO.	BY:	DATE:
1			3		
2			4		
SHEET NO. S-10					TOTAL SHEETS 25