

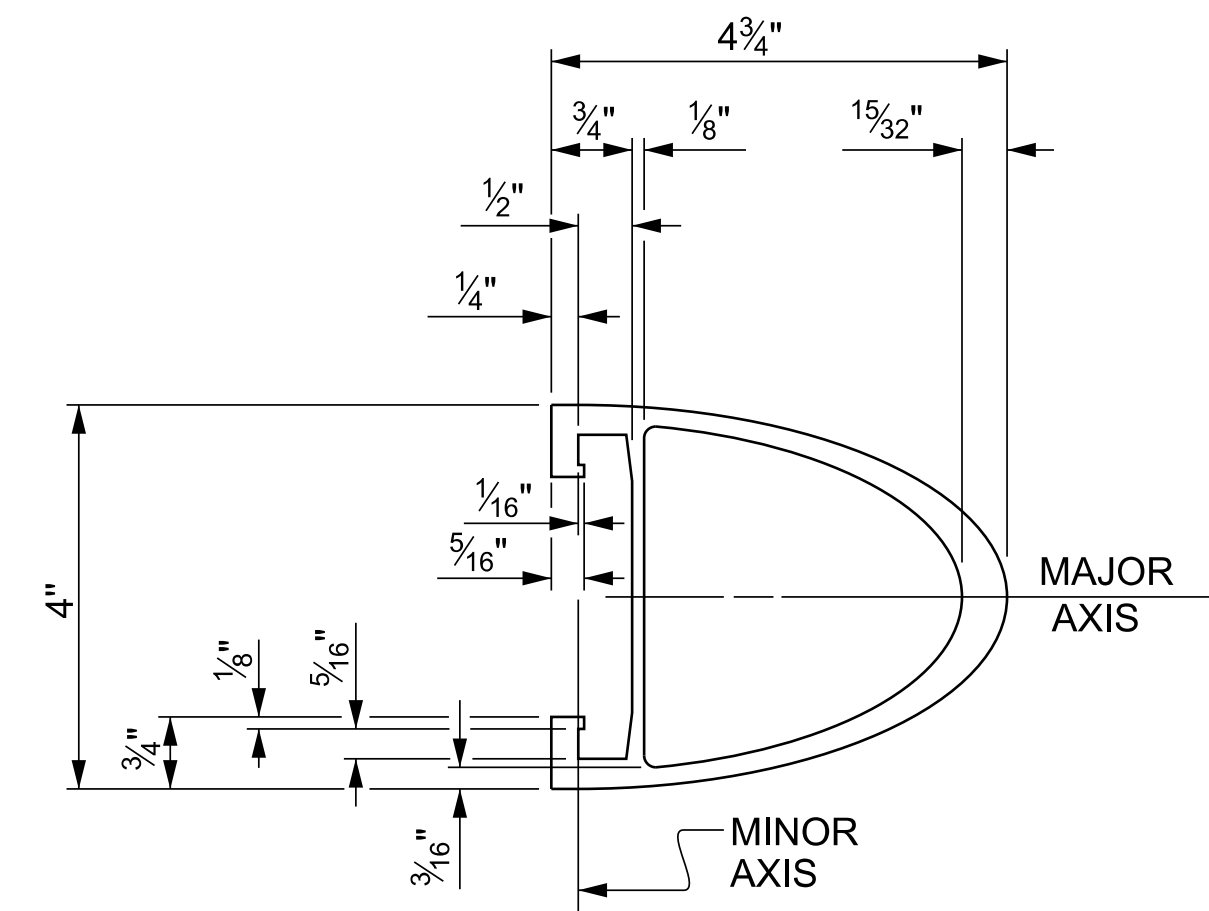


[illegible]


BOTTOM RAIL EXPANSION BAR

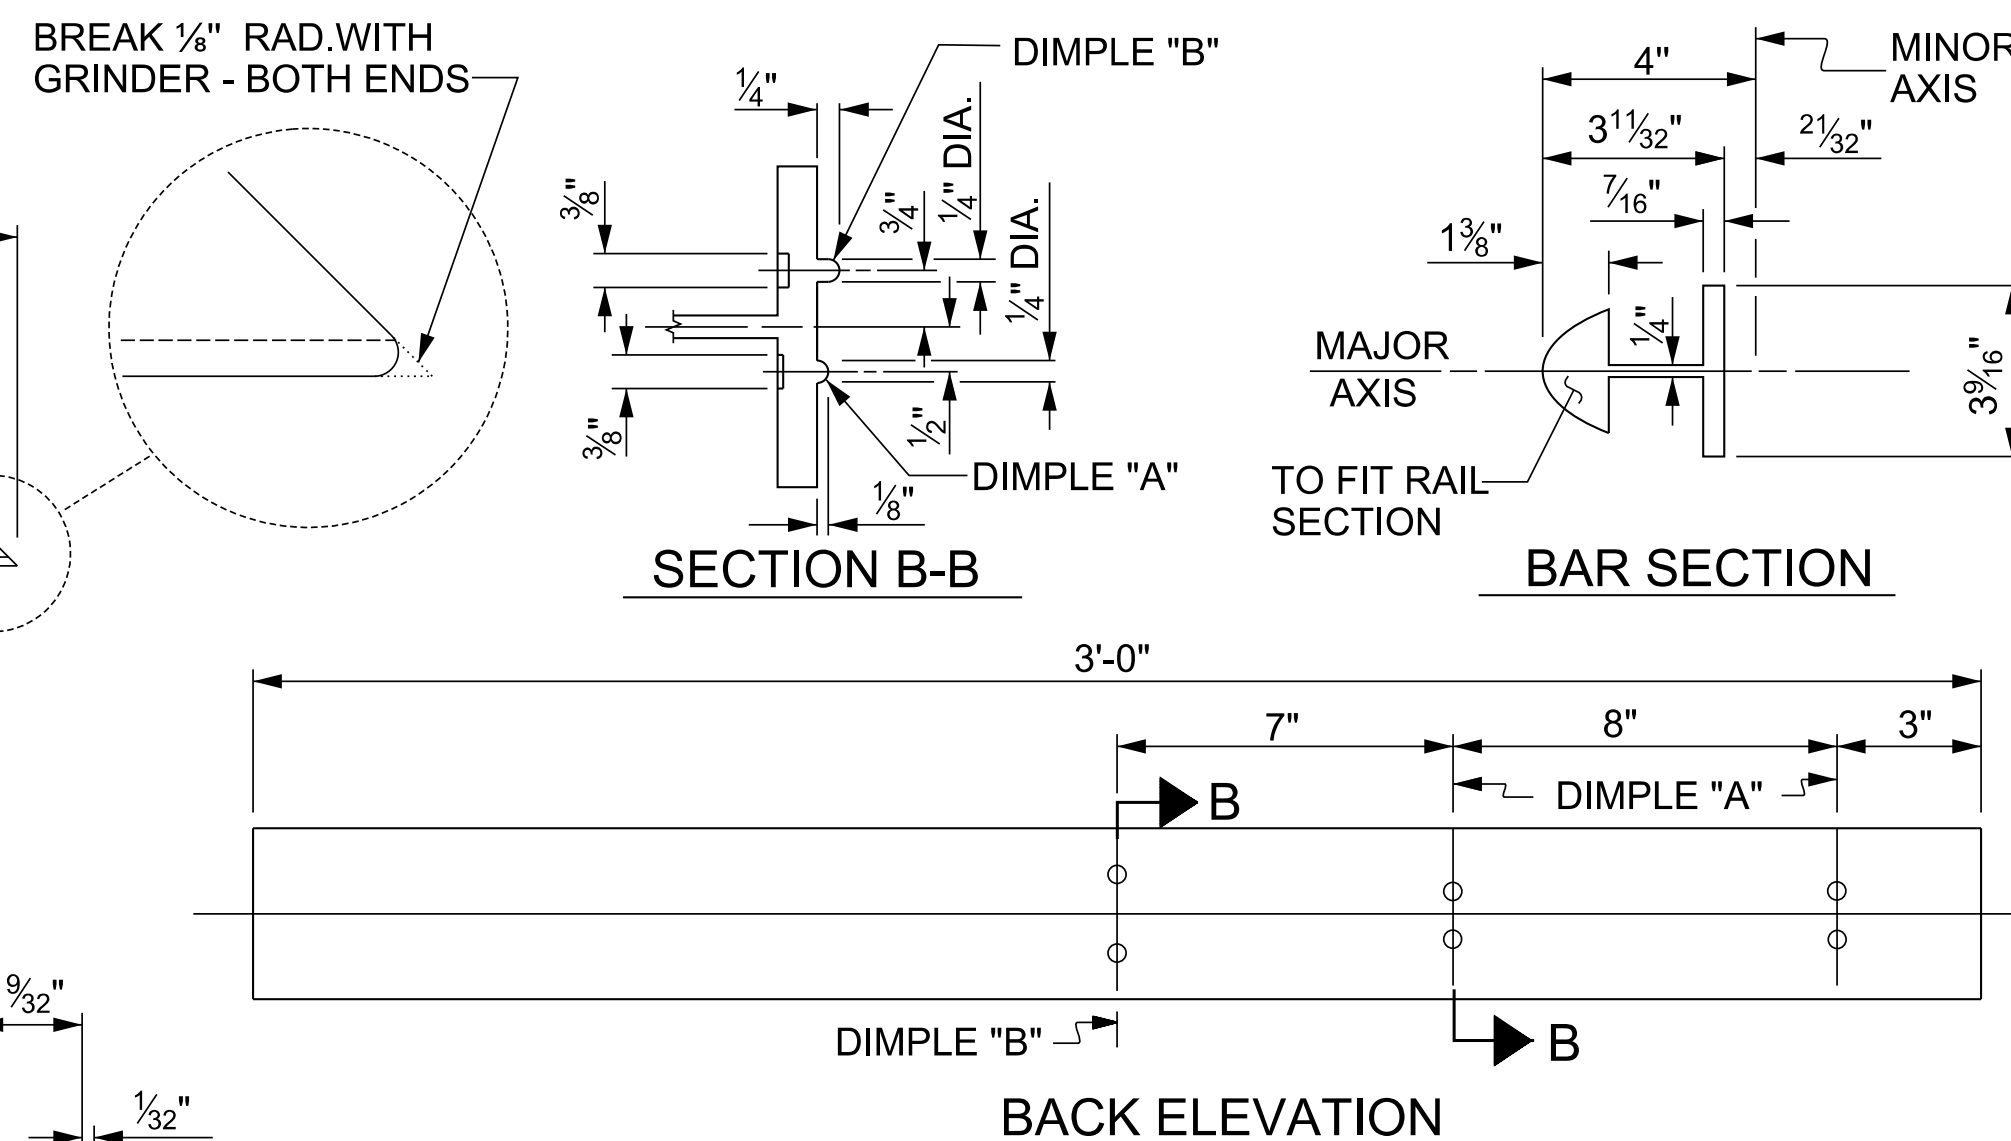

TOP & MIDDLE RAIL EXPANSION BAR

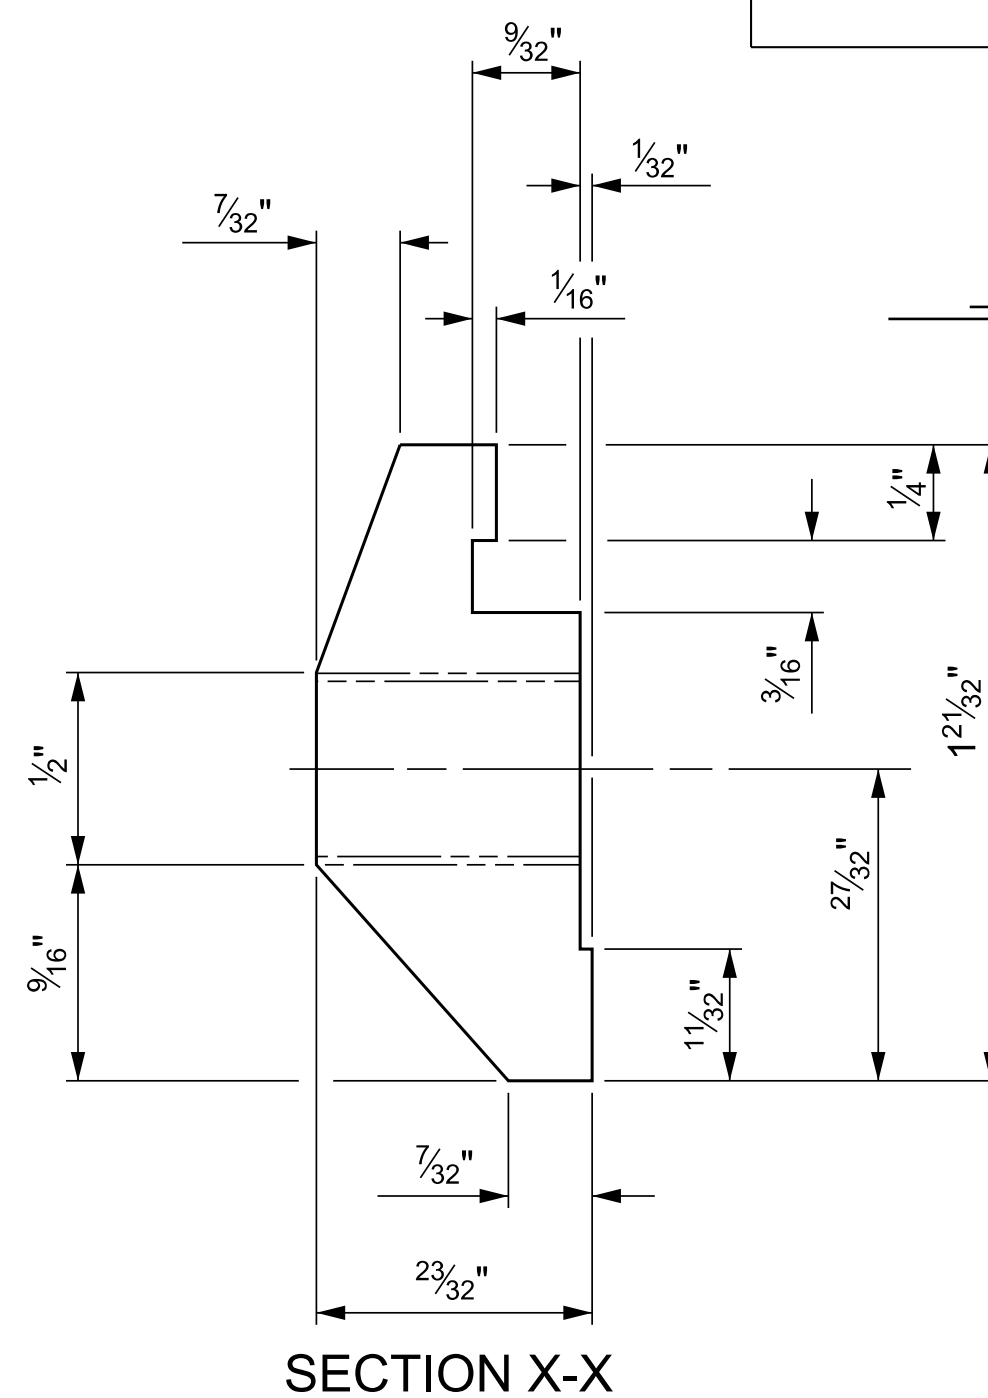

TOP RAIL SHOWN
(MIDDLE & BOTTOM RAIL ARE SIMILAR)

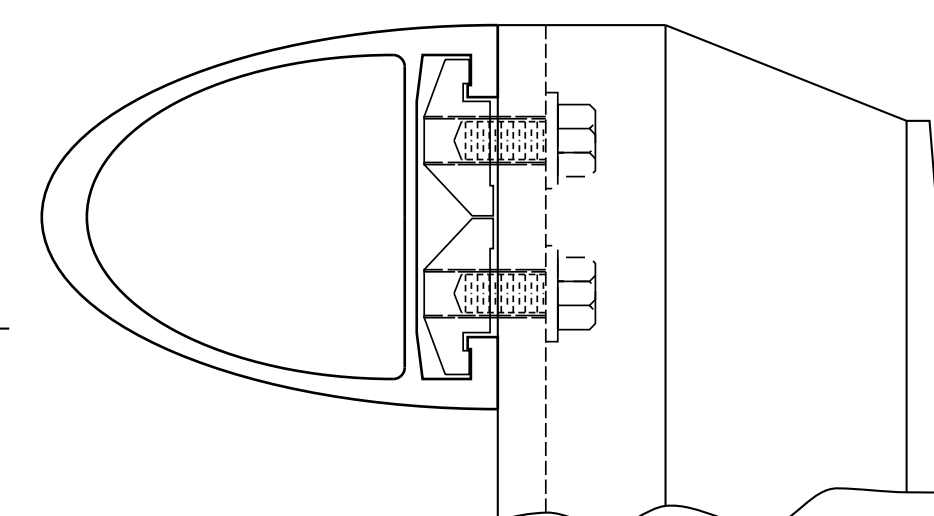

Johnson, Mirmiran, & Thompson Inc.
1318 Patton Ave Suite F,
Asheville, NC, 28806
License No: C-3097

PROJECT NO. B-5929
HENDERSON COUNTY
 STATION: 13+45.76 -L-

SHEET 2 OF 4

STATE OF NORTH CAROLINA
DEPARTMENT OF TRANSPORTATION
RALEIGH

STANDARD

3 BAR METAL RAIL

5/29/2026
#####DCN#####
RMoore?

REVISIONS						SHEET NO. S-13
NO.	BY:	DATE:	NO.	BY:	TOTAL DATE:	
1			3			TOTAL SHEETS 25
2			4			

DOCUMENT NOT CONSIDERED
FINAL UNLESS ALL
SIGNATURES COMPLETED

6/4/202

STD. NO. BMR6