




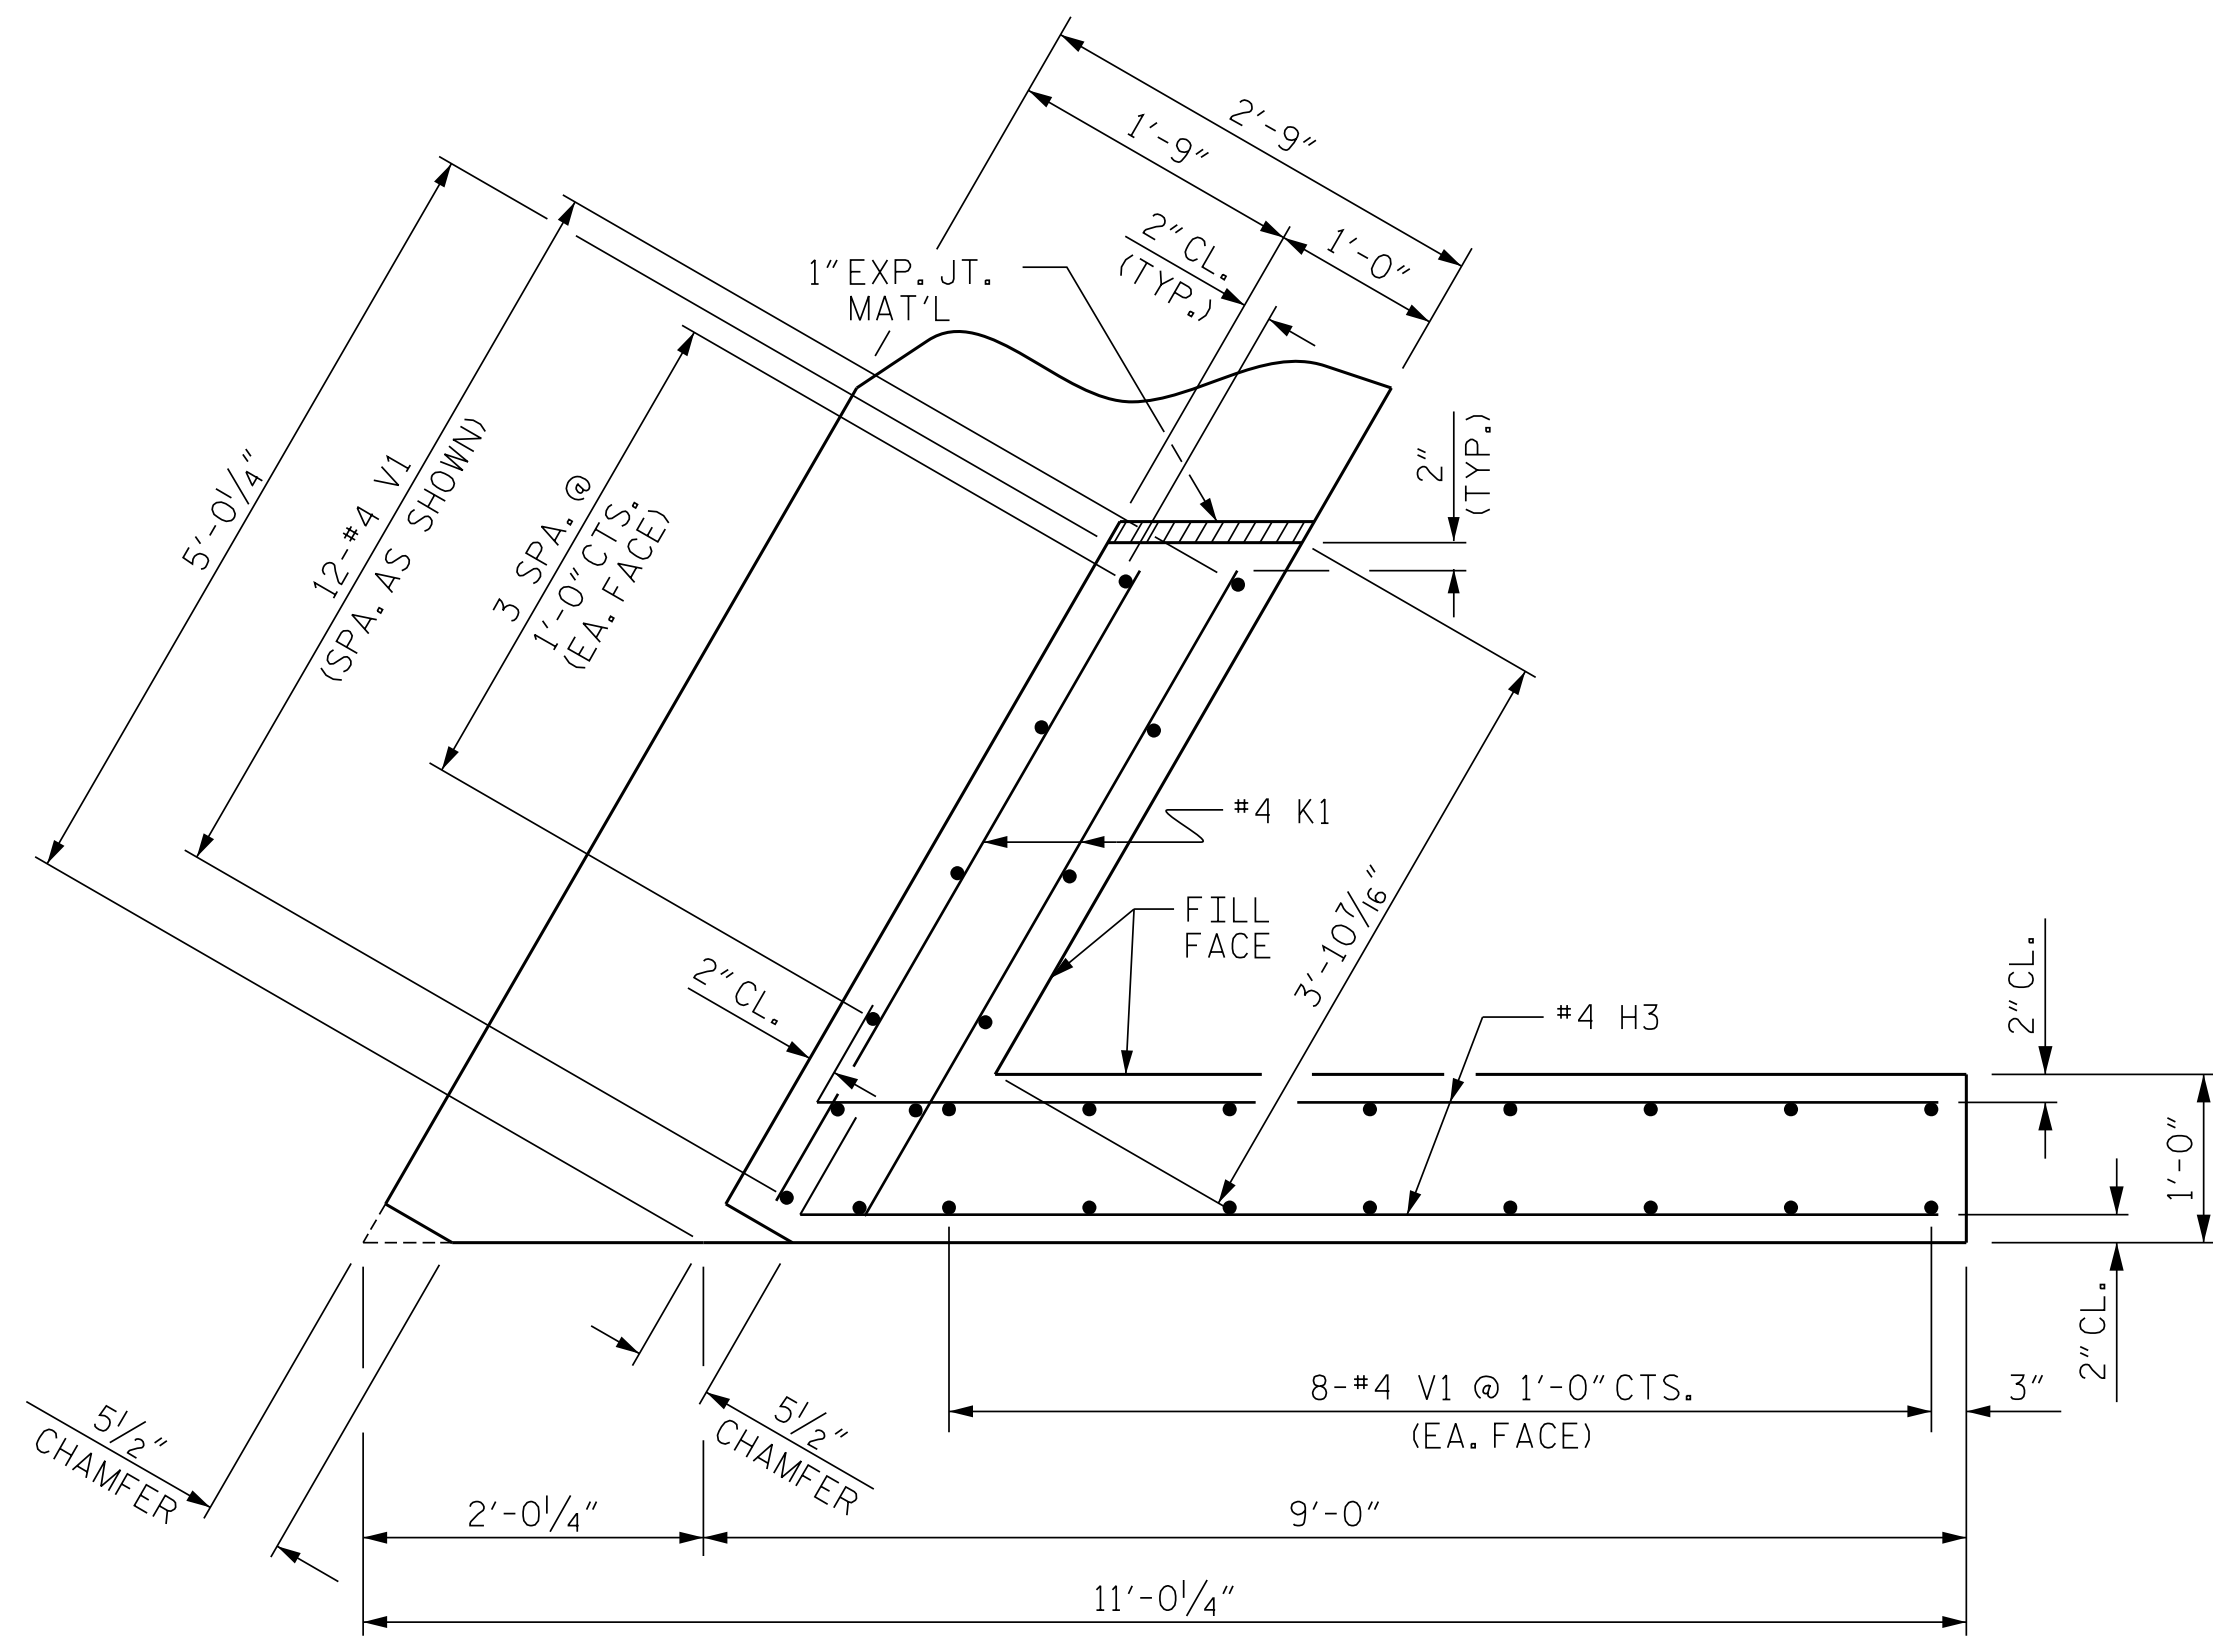


PLAN OF WING (W4)

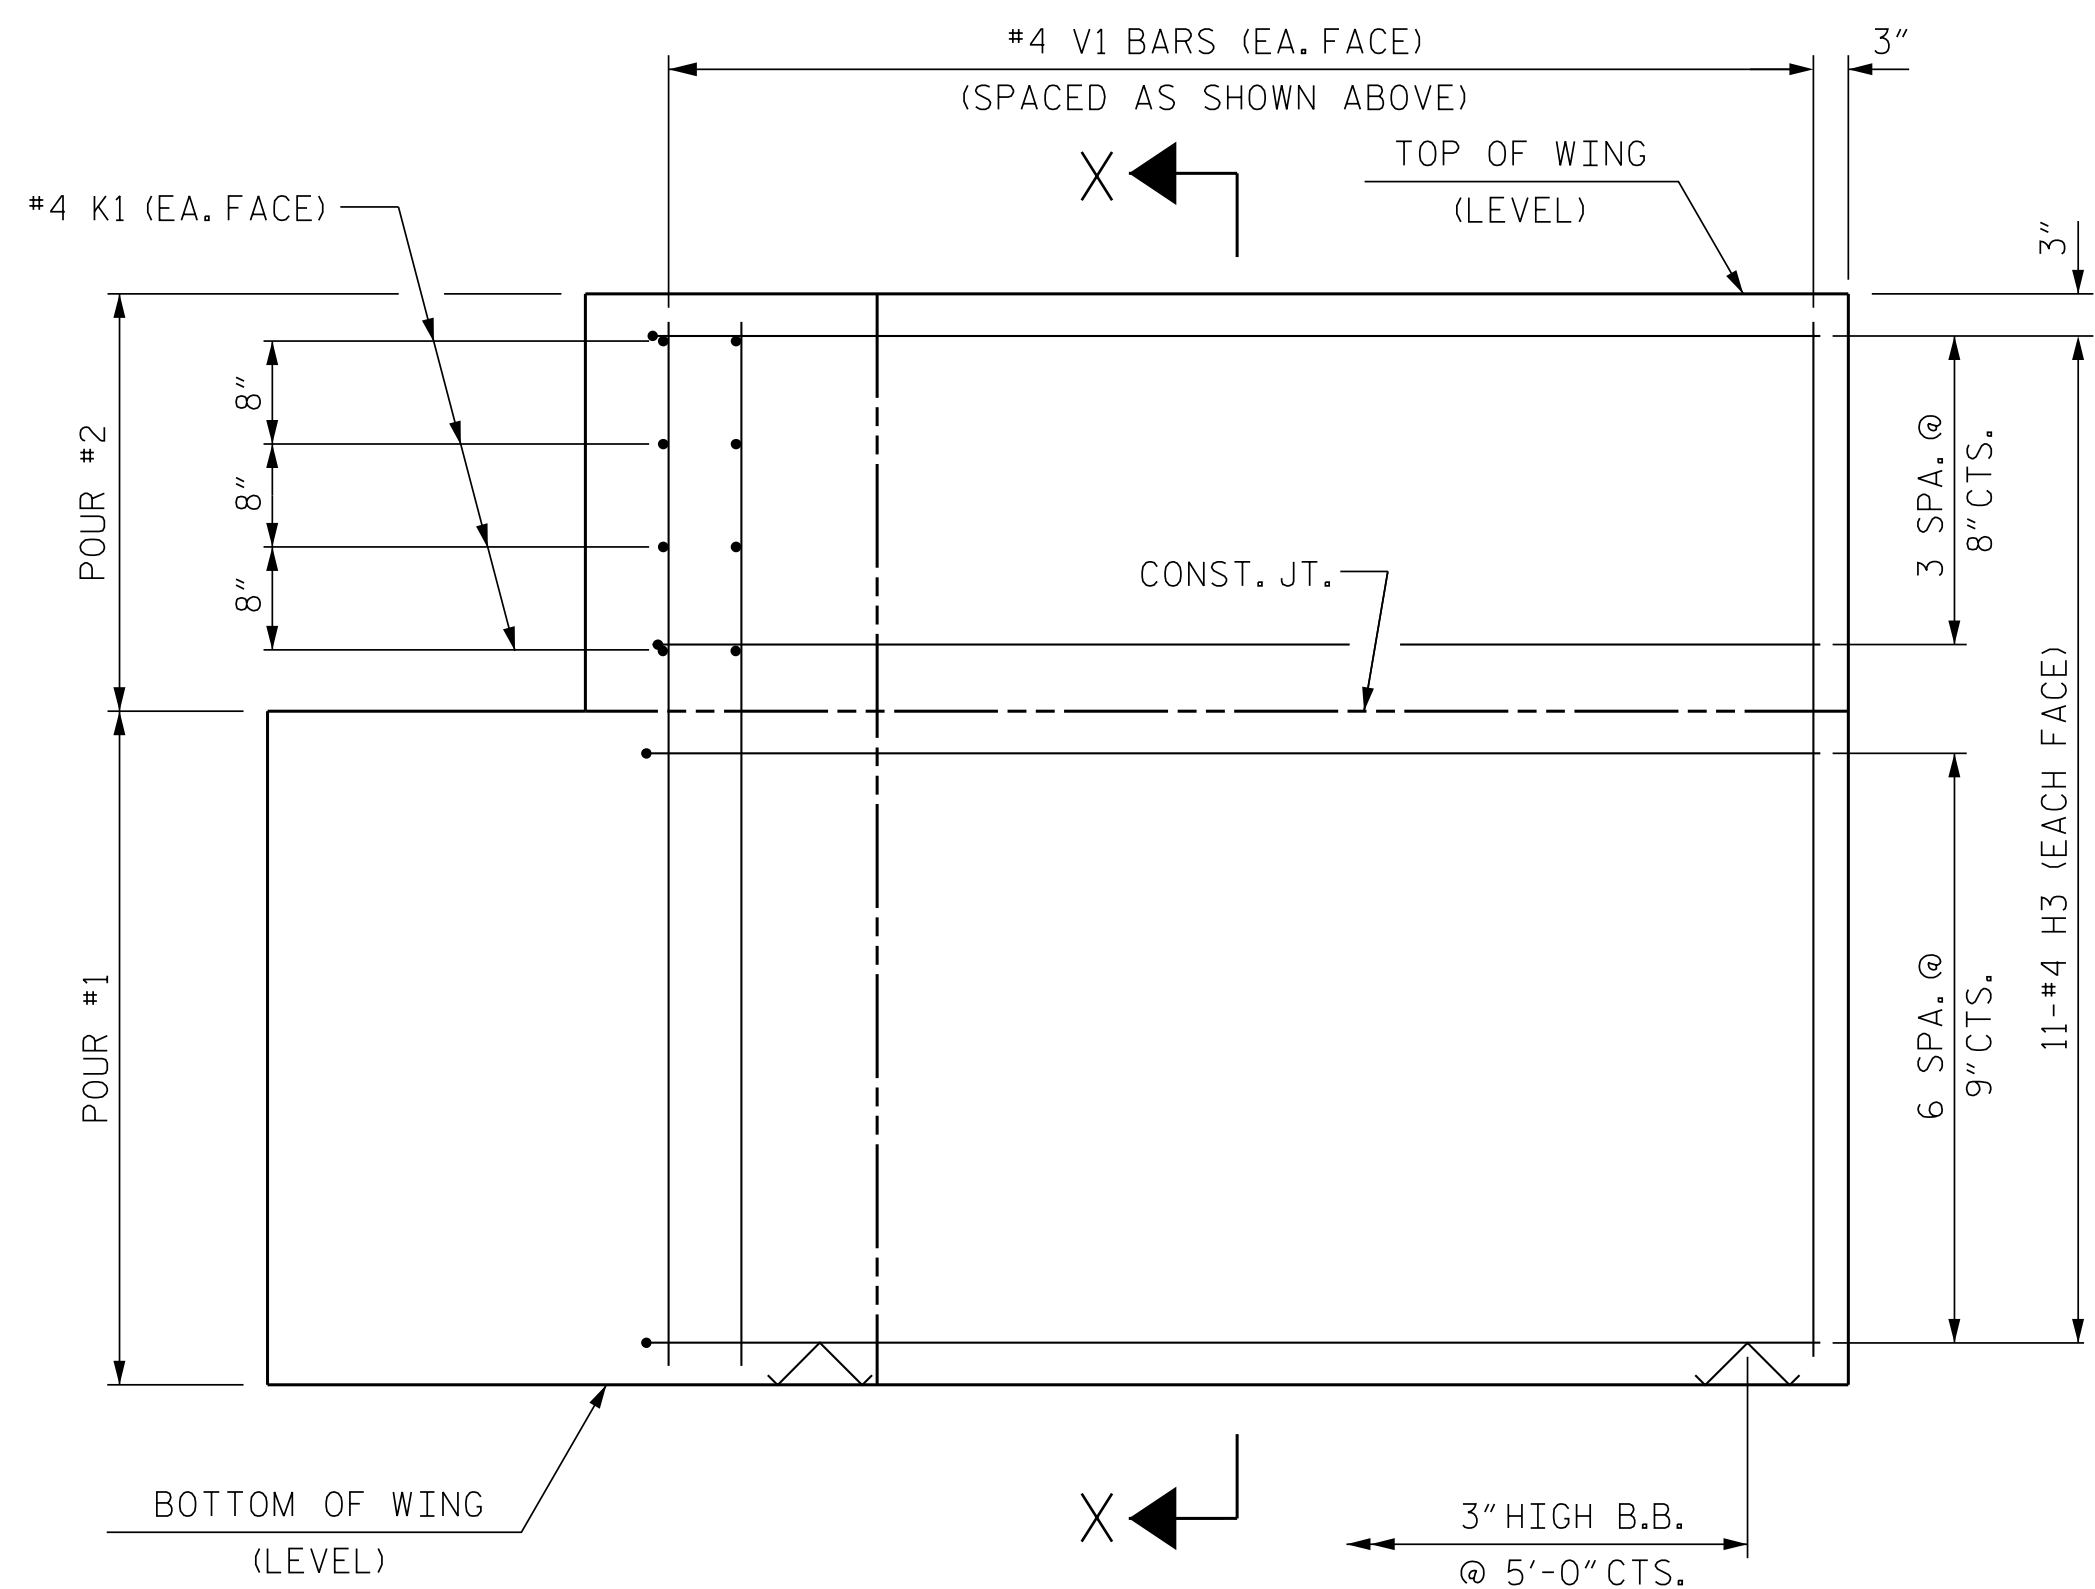


ELEVATION OF WING (W4)

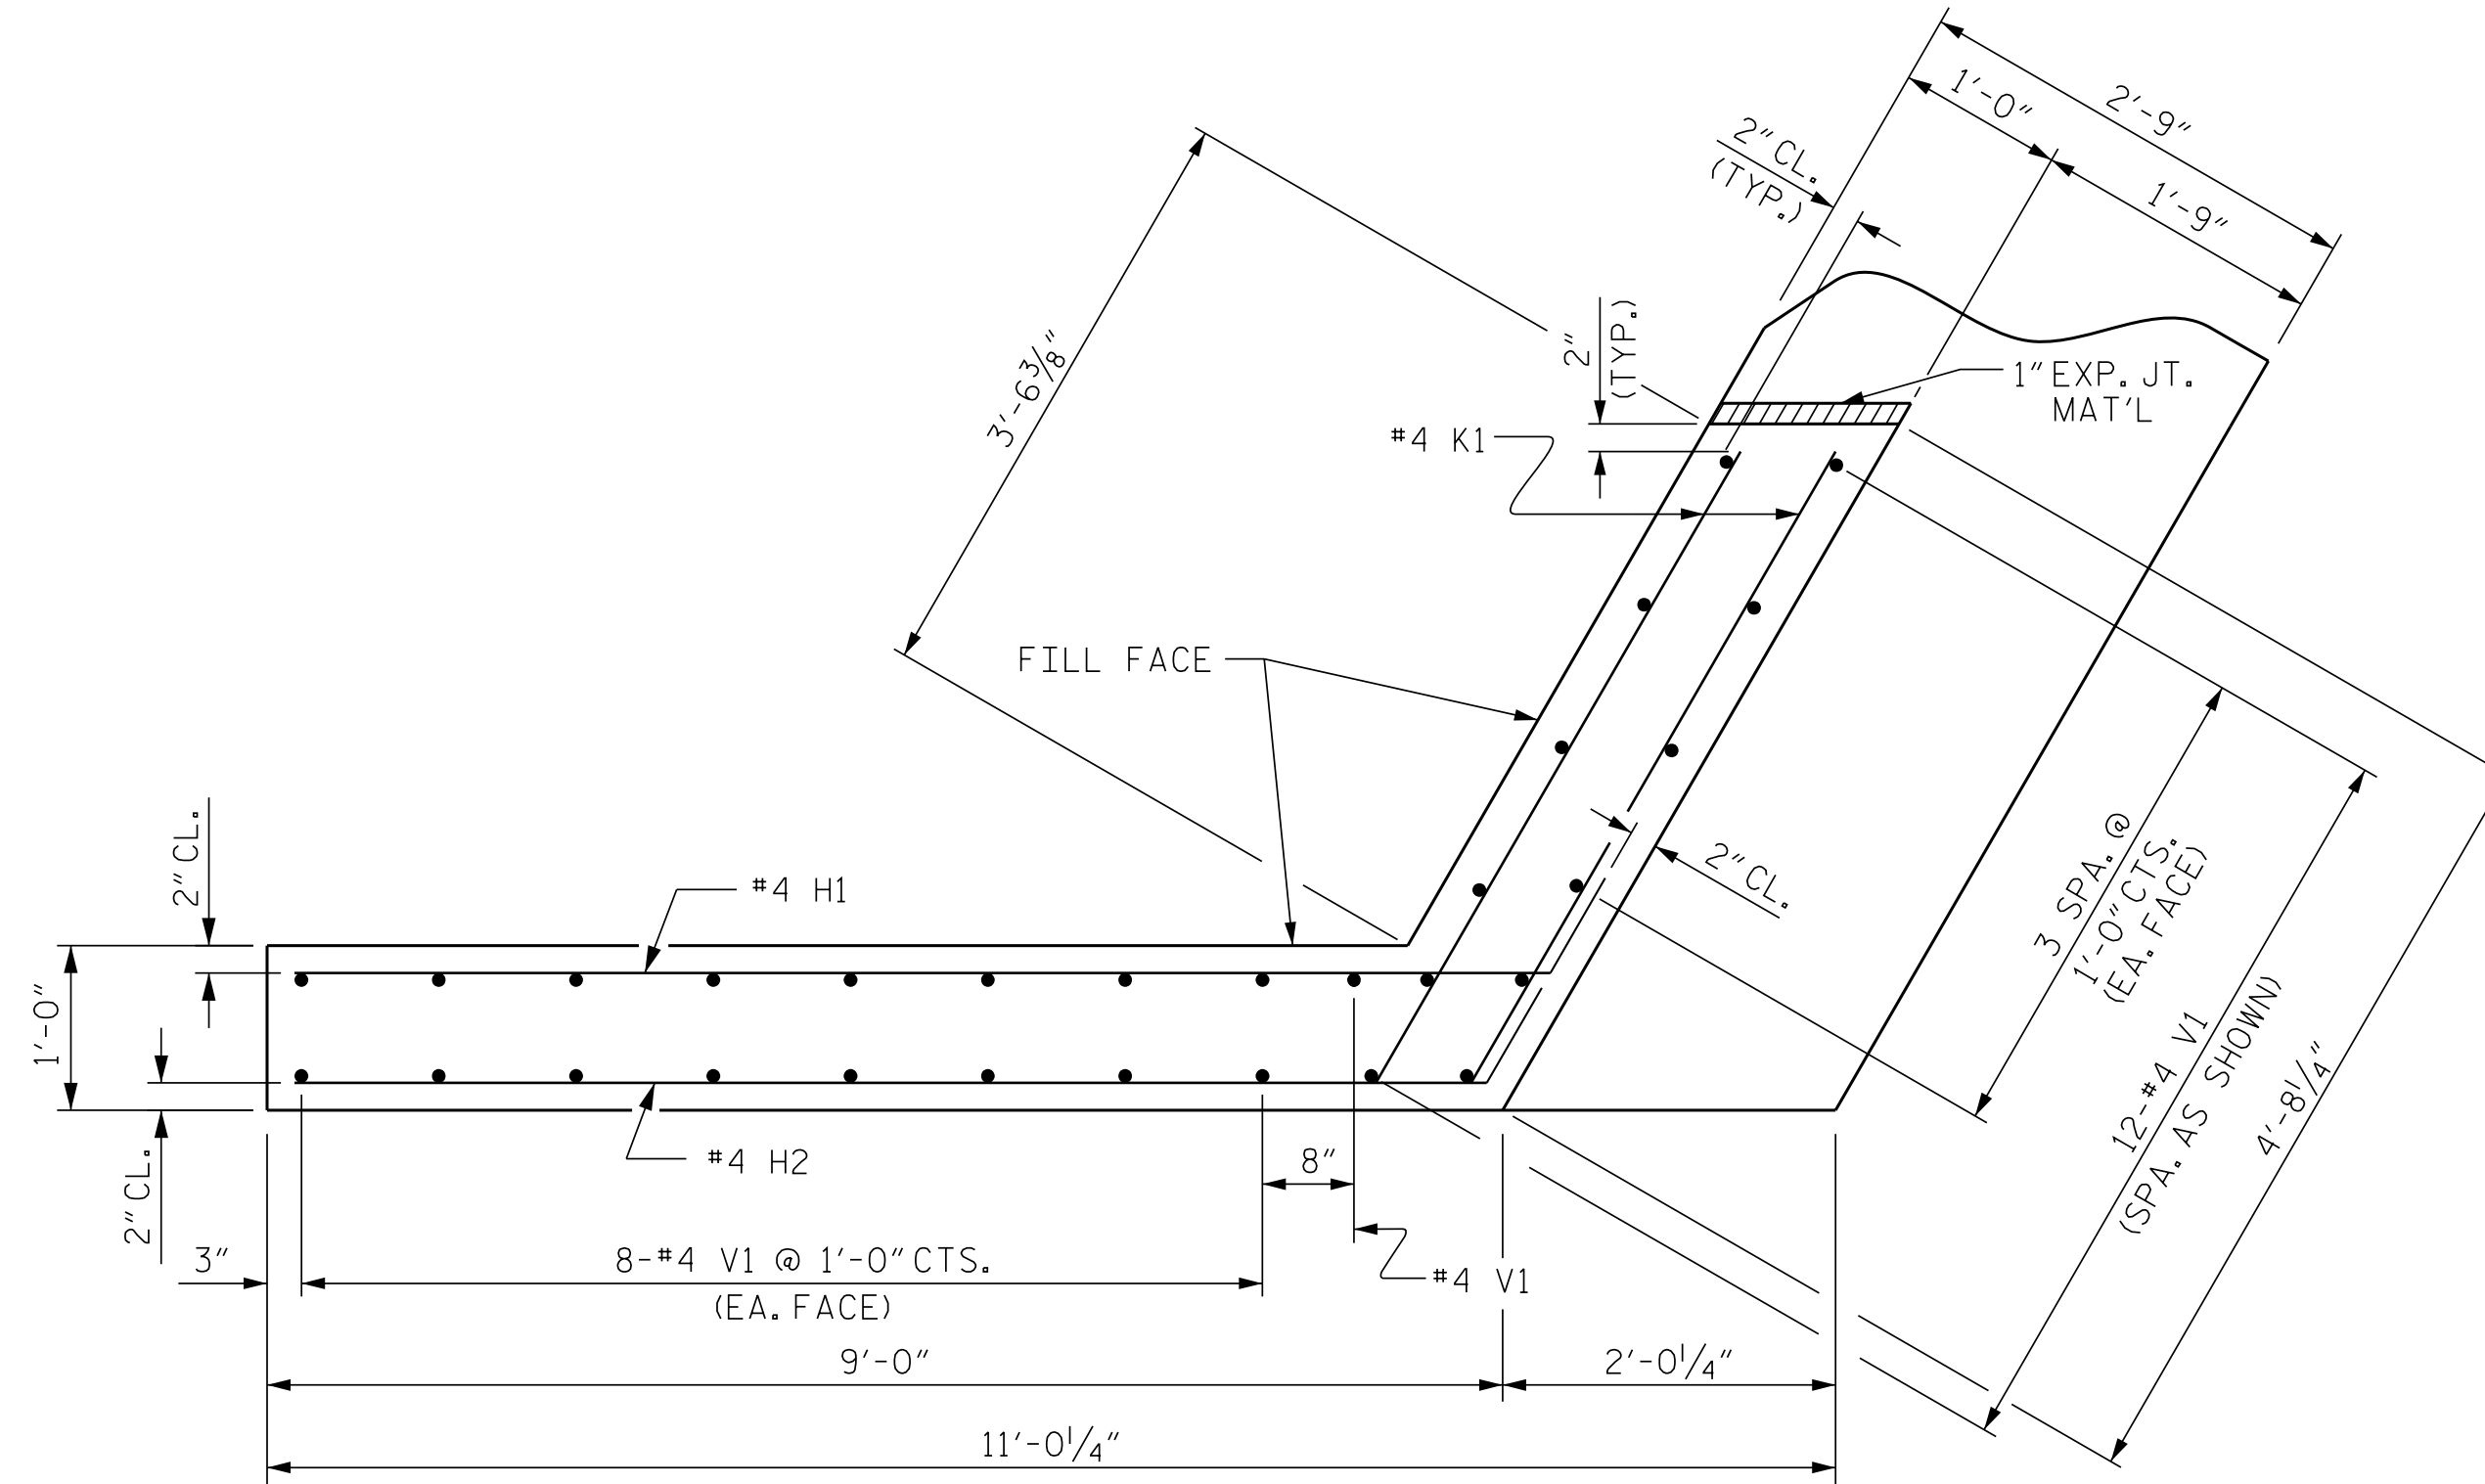


PLAN OF WING (W3)

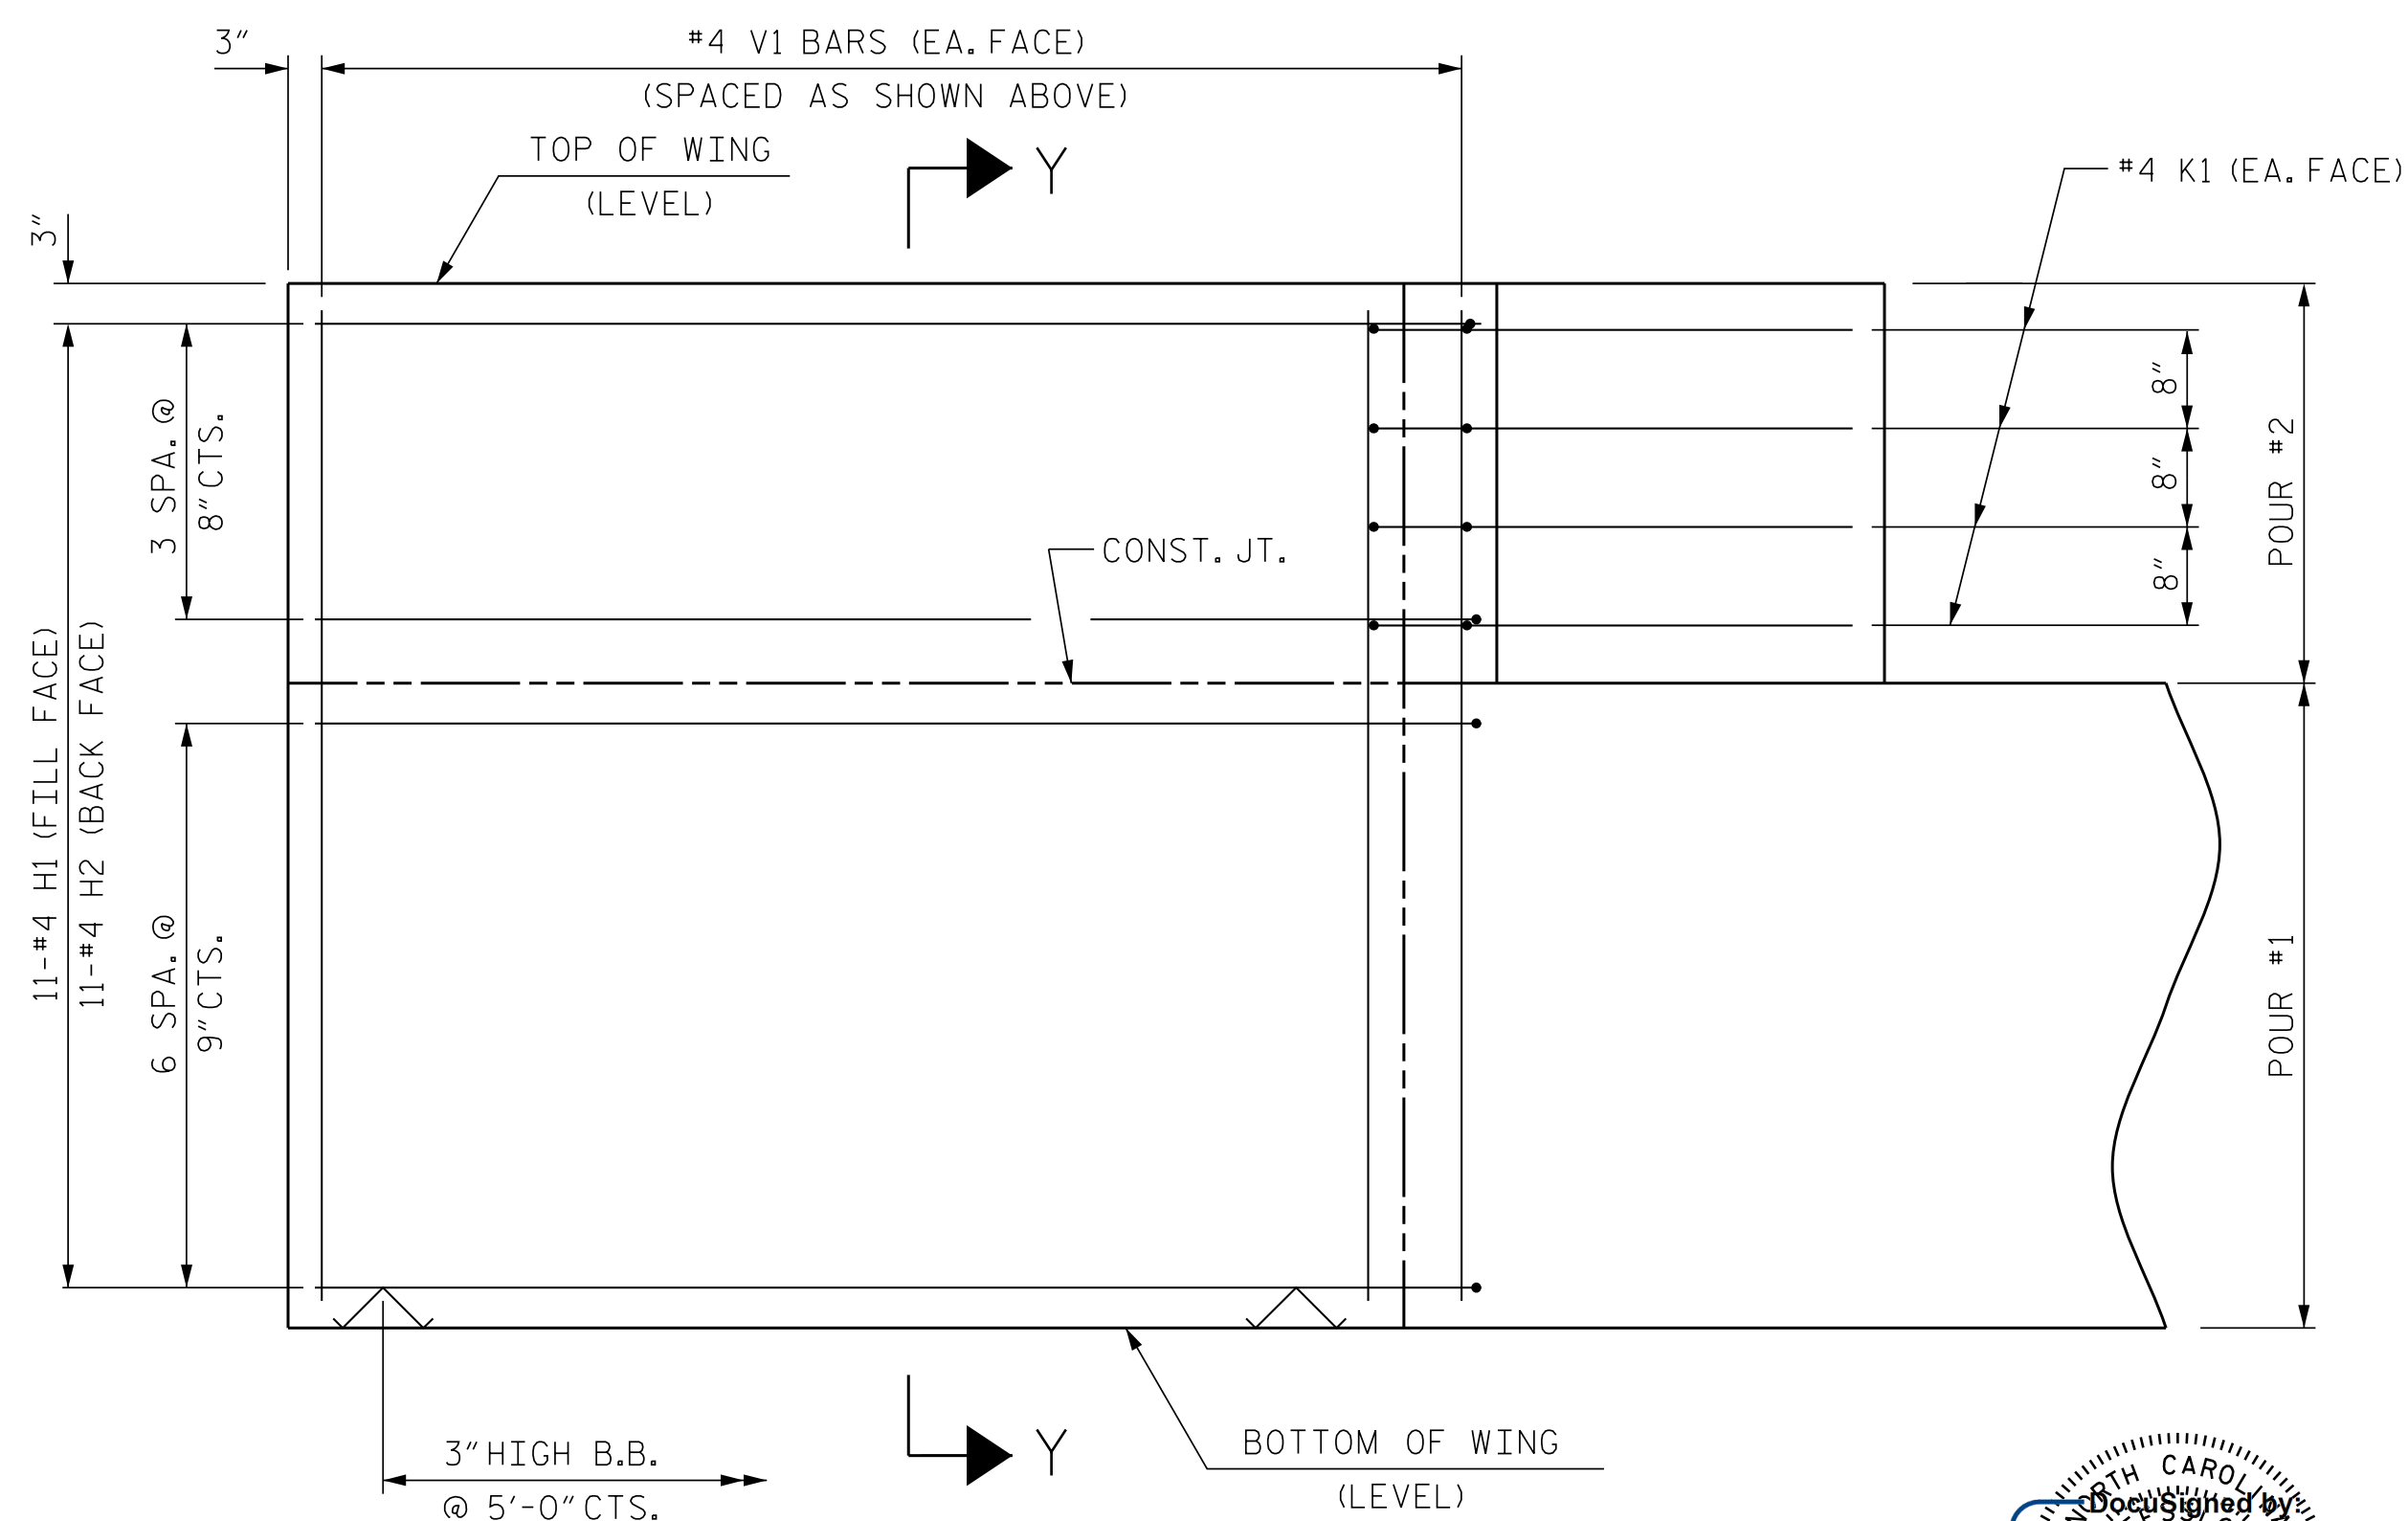

ELEVATION OF WING (W3)

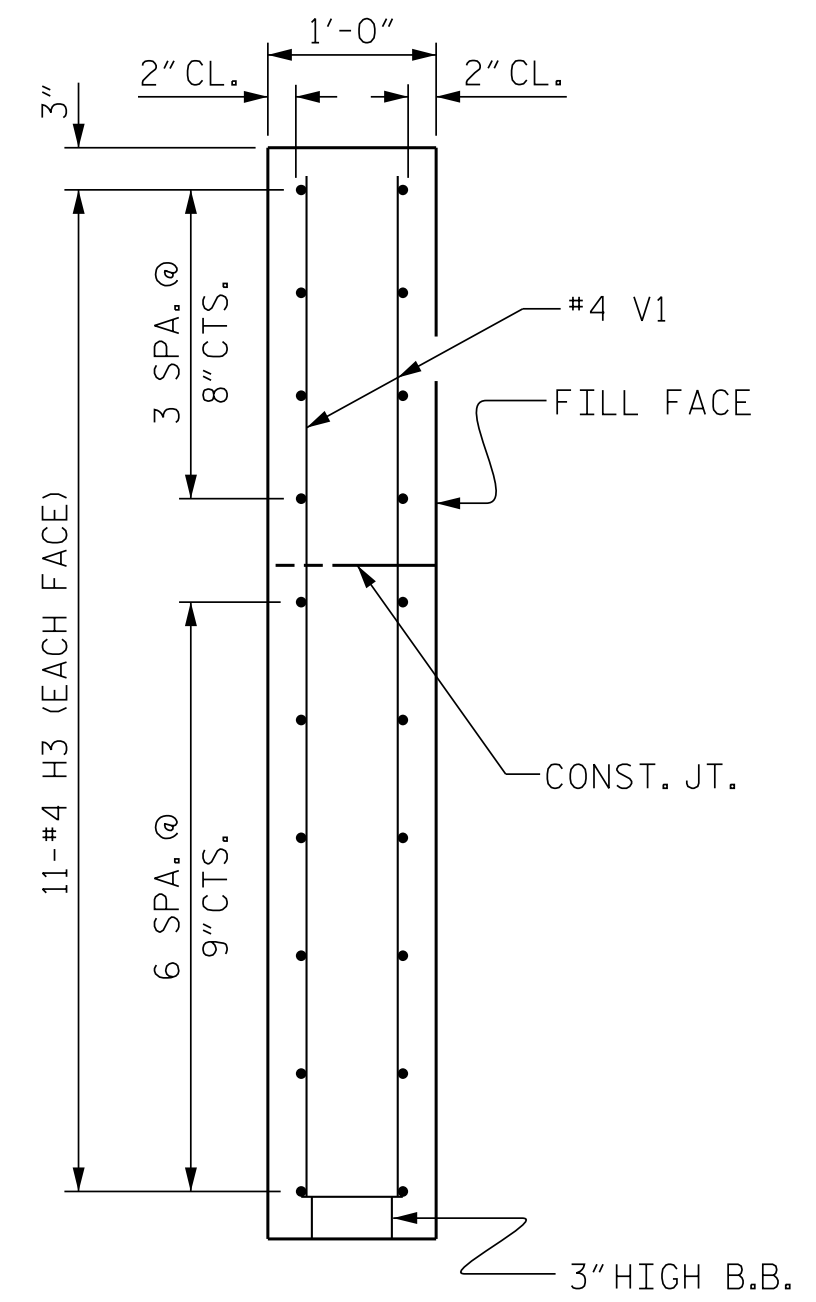

SECTION X-X

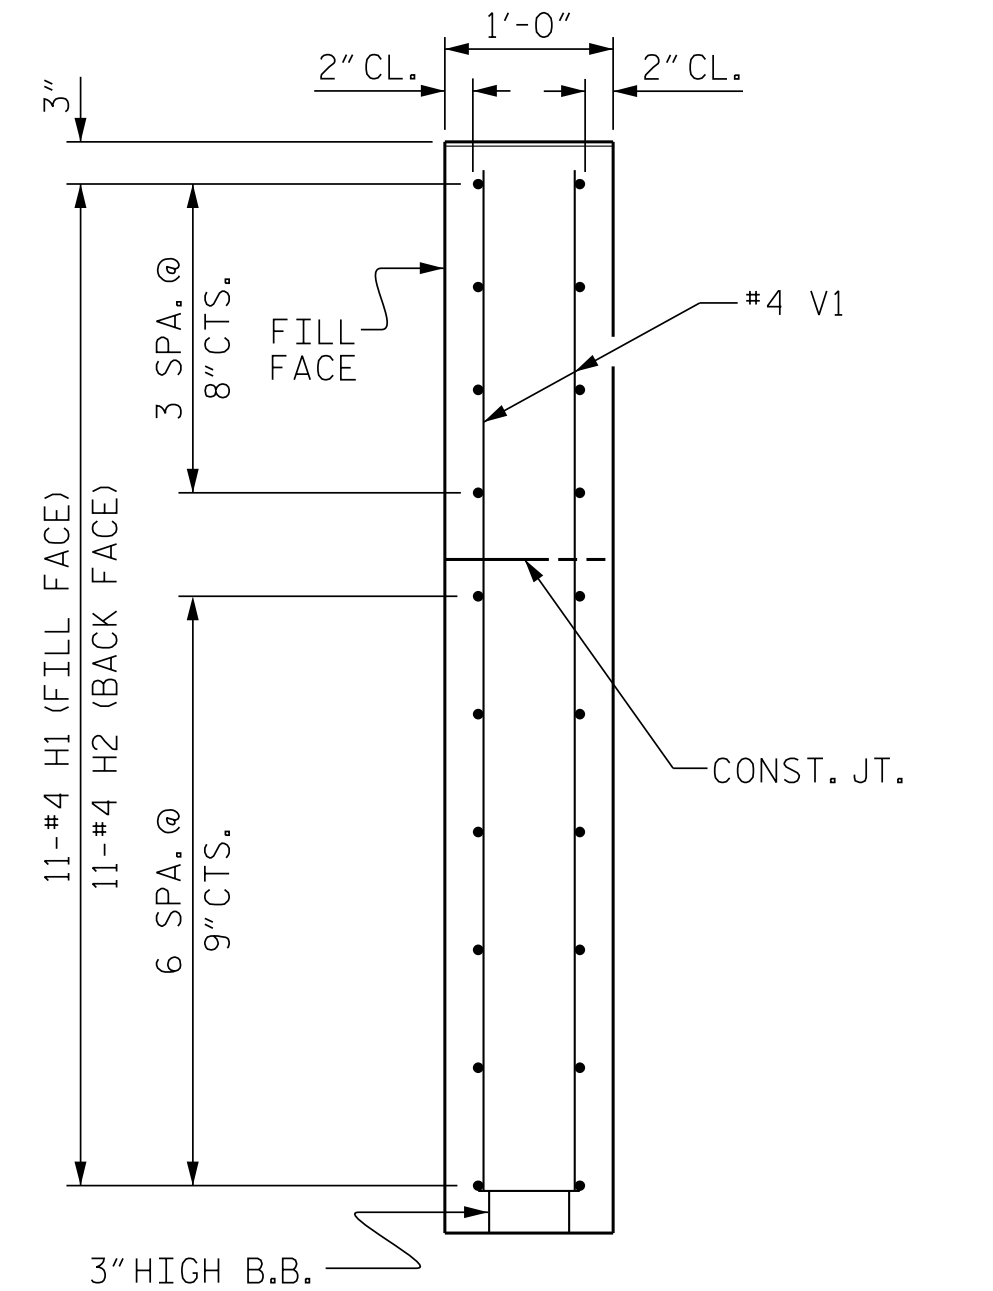

SECTION Y-Y

PROJECT NO. B-5929
 HENDERSON COUNTY
 STATION: 13+45.76 -L-

SHEET 2 OF 3

STATE OF NORTH CAROLINA
 DEPARTMENT OF TRANSPORTATION
 RALEIGH

SUBSTRUCTURE
 END BENT No. 2
 WING DETAILS

REVISIONS						SHEET NO.
NO.	BY:	DATE:	NO.	BY:	DATE:	
1			3			S-21
2			4			TOTAL SHEETS 25

JMT Johnson, Mirmiran, & Thompson Inc.
 1318 Patton Ave Suite F,
 Asheville, NC 28806
 License No: C-3097

DOCUMENT NOT CONSIDERED
 FINAL UNLESS ALL
 SIGNATURES COMPLETED

DESIGNED BY
 HARDY L. WILLIAMS
 6/4/2026

ASSEMBLED BY : WC DATE : 6-2017
 CHECKED BY : RTS DATE : 7-2017
 DRAWN BY : WJH 12/II
 CHECKED BY : AAC 12/II
 REV. 4/15 MAA/TMG

WING DETAILS

STD. NO. EB_33_120S4