This electronic collection of documents is provided for the convenience of the user and is Not a Certified Document –

The documents contained herein were originally issued and sealed by the individuals whose names and license numbers appear on each page, on the dates appearing with their signature on that page.
This file or an individual page shall not be considered a certified document.

9/22/2025

PROJ. REFERENCE NO.	SHEET NO.
DF18314.2045121	X-0

BEARWALLOW
CROSS SECTION INDEX

-Y1-	X-1 THRU X-4
-EL3-	X-5 THRU X-30
-EL6-	X-31 THRU X-49
-EL8-	X-51 THRU X-57
-EL9-	X-58 THRU X-62
-EL12-	X-63 THRU X-86
-L13-	X-87 THRU X-105
-EL14-	X-106 THRU X-108
-EL16-	X-109 THRU X-118

K:\RAL_Roadway\011036679 - Bearwallow\Roadway\XSC\011036679_rdy_xpl_Y1.dgn

9/22/2025

0 2.5 5	PROJ. REFERENCE NO.	SHEET NO.
	DF18314.20451.21	X-1

EOP 0.005 0.033 EOP

2711.63

10+30.00

2712.09

10+25.00

2714.95

10+00.00

-Y1-

2725
2720
2715
2710
2705

50 40 30 20 10 0 10 20 30 40 50 60

K:\RAL_Roadway\011036679 - Beanwellow\Roadway\XS\011036679_rdy_xs1_Y1.dgn

9/22/2025

0 2.5 5	PROJ. REFERENCE NO.	SHEET NO.
	DF18314.2045121	X-2

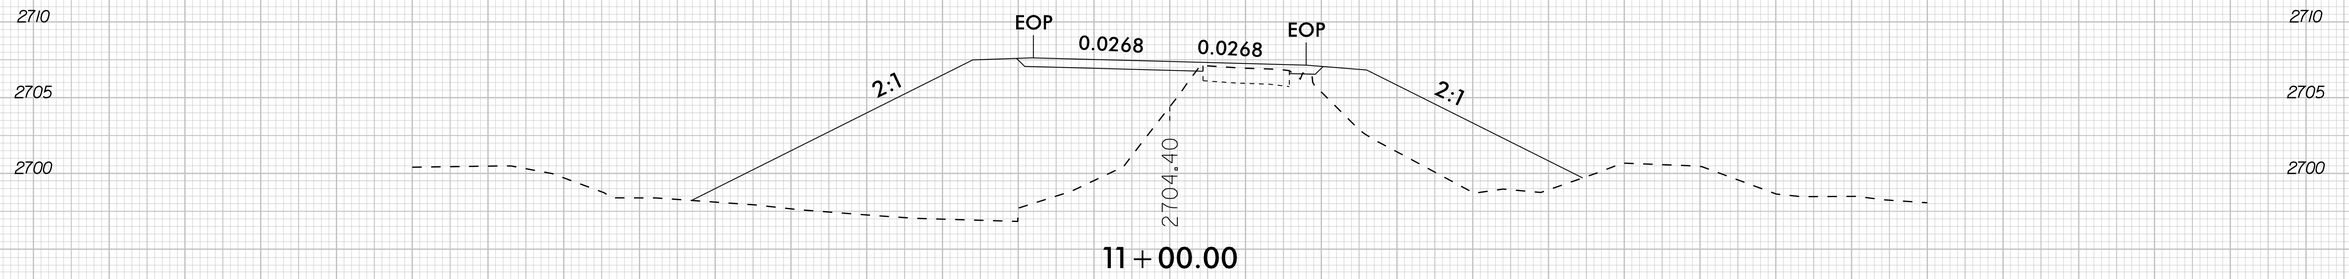

11+00.00

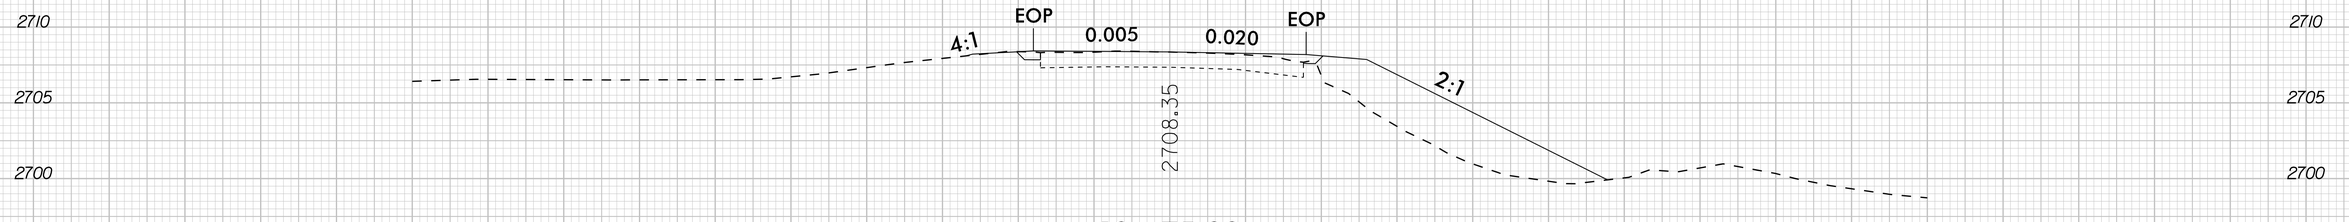

10+75.00

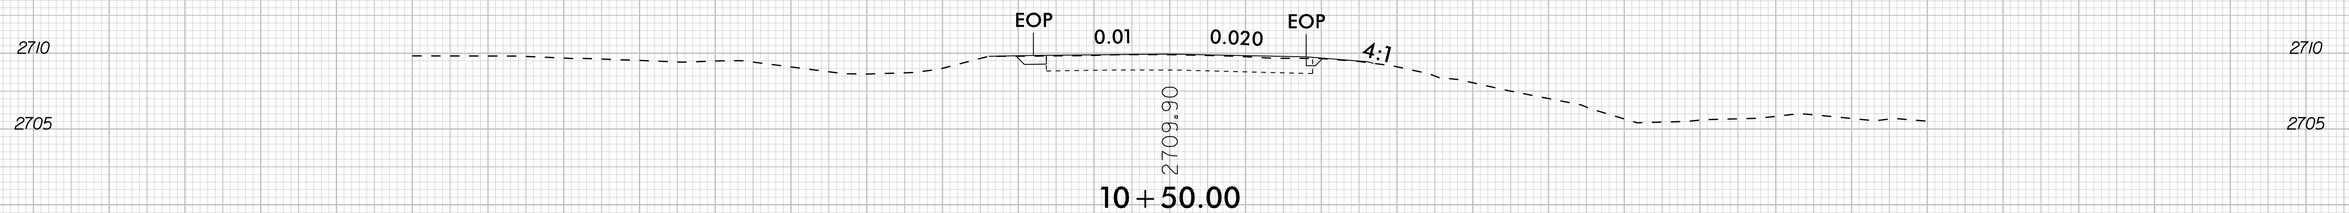

10+50.00

-Y/-

50 40 30 20 10 0 10 20 30 40 50 60

K:\RAL_Roadway\0II036679 - Bearwallow\Roadway\XSC\0II036679_rdy_xsl_Y1.dgn

9/22/2025

0 2.5 5	PROJ. REFERENCE NO.	SHEET NO.
	DF18314.2045121	X-3

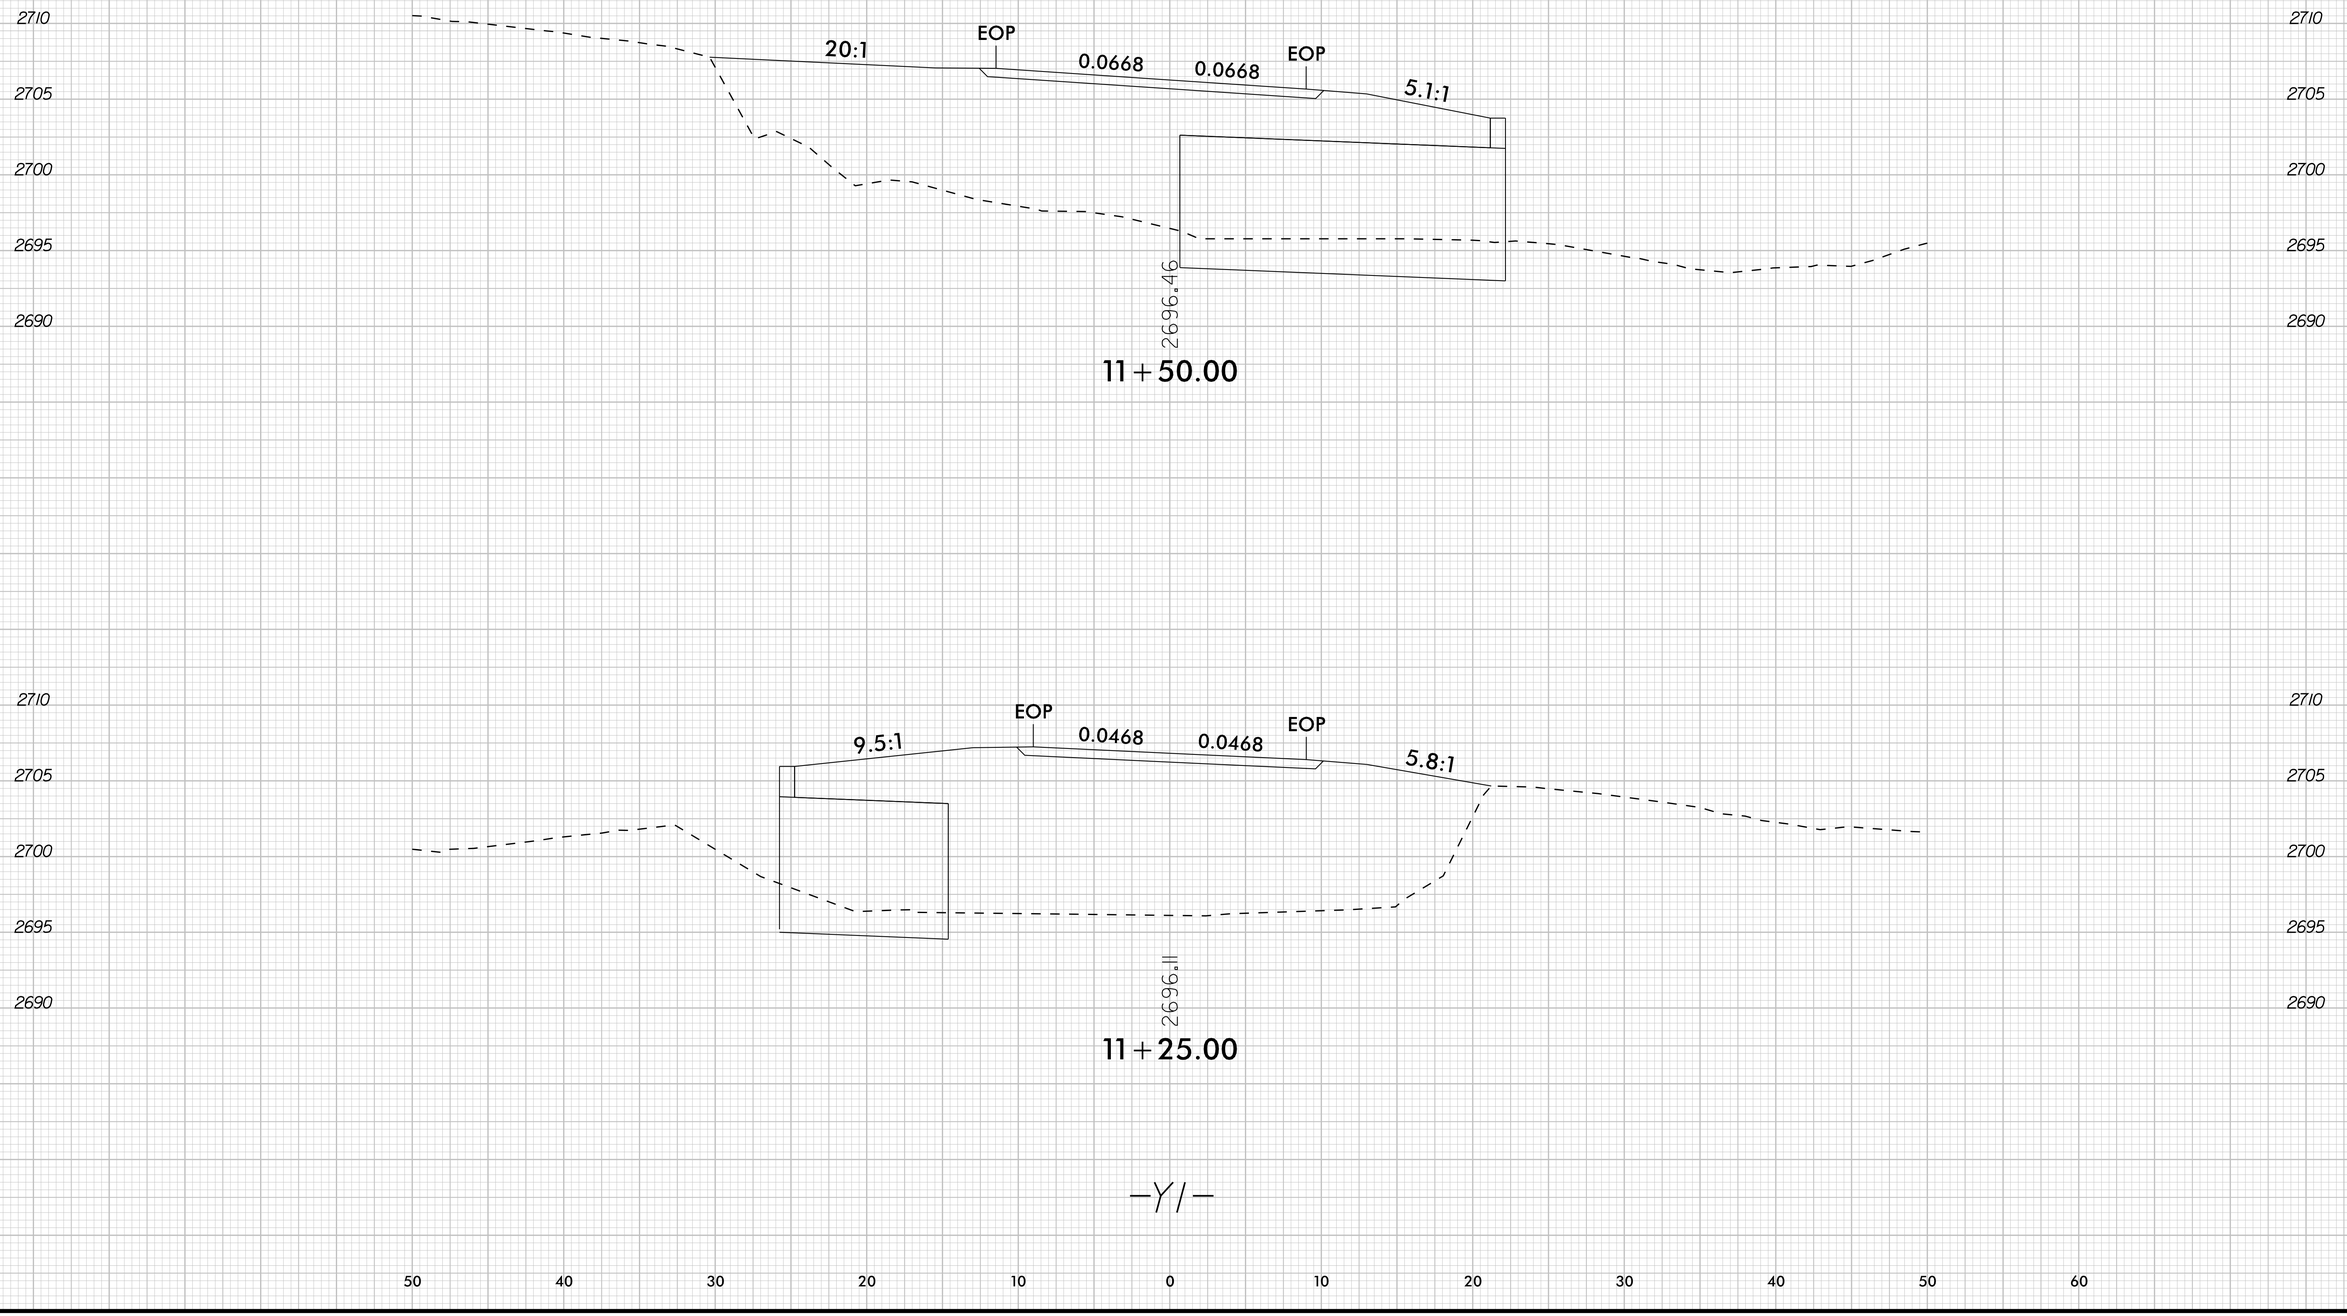

K:\RAL_Roadway\DII036679 - Bearwallow\Roadway\XSC\DII036679_rdy_xpl_Y1.dgn

9/22/2025

0 2.5 5	PROJ. REFERENCE NO.	SHEET NO.
	DF18314.2045121	X-4

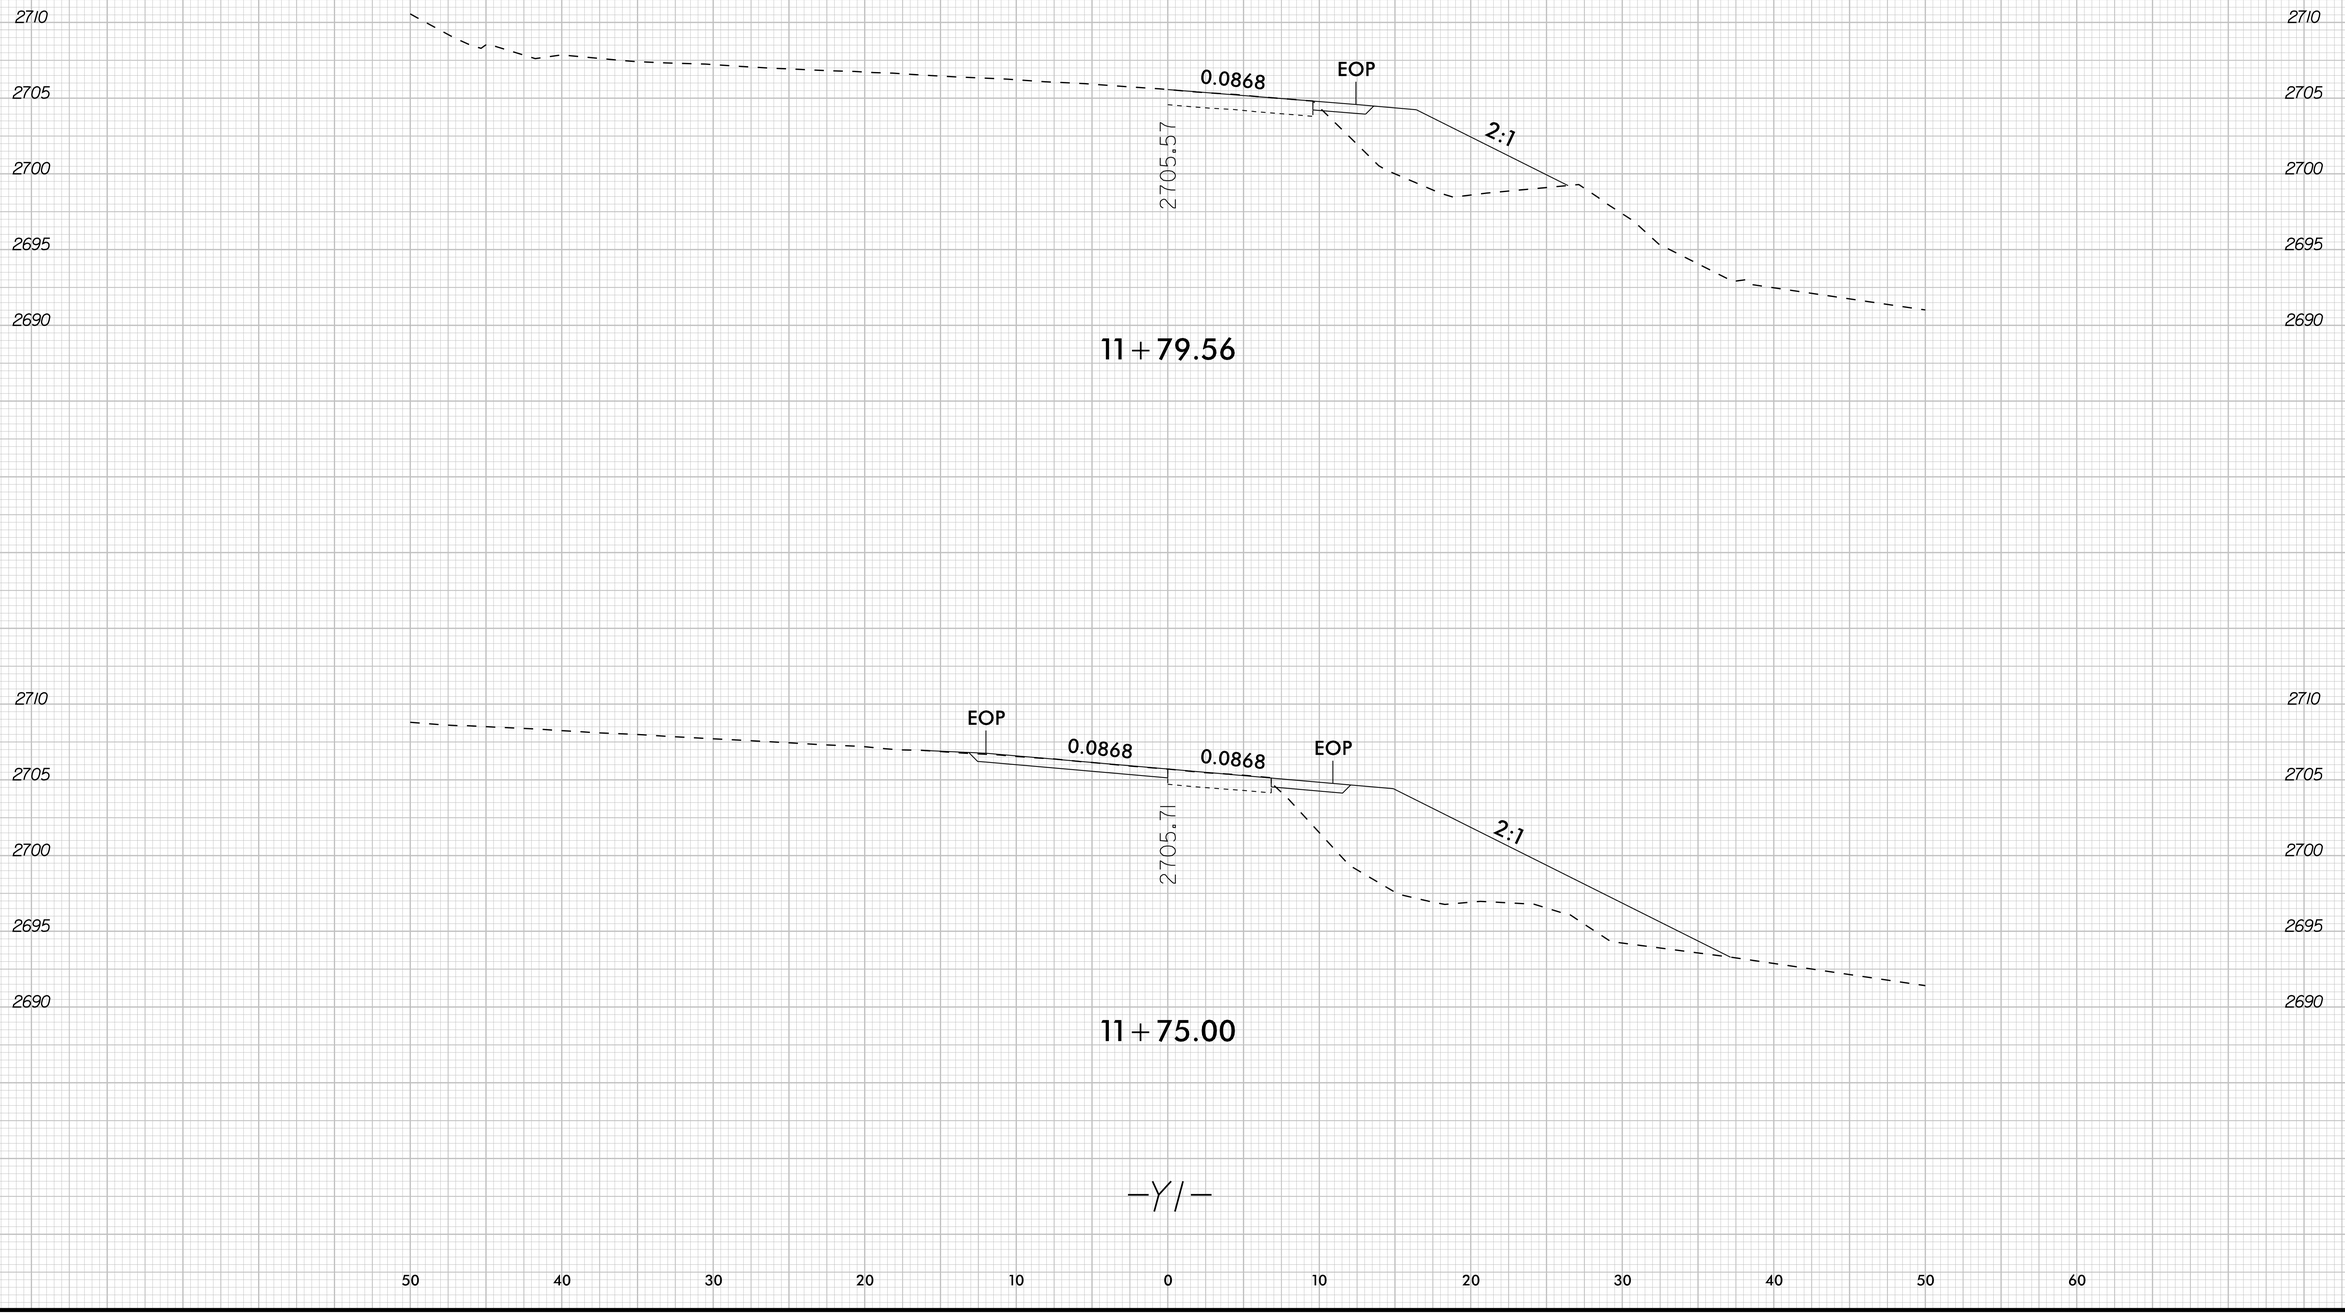

K:\RAL_Roadway\DII\036679 - Bearwallow\Roadway\XSC\DII036679_rdy_xpl_Y1.dgn

9/22/2025

0 2.5 5	PROJ. REFERENCE NO.	SHEET NO.
	DF18314.20451.21	X-5

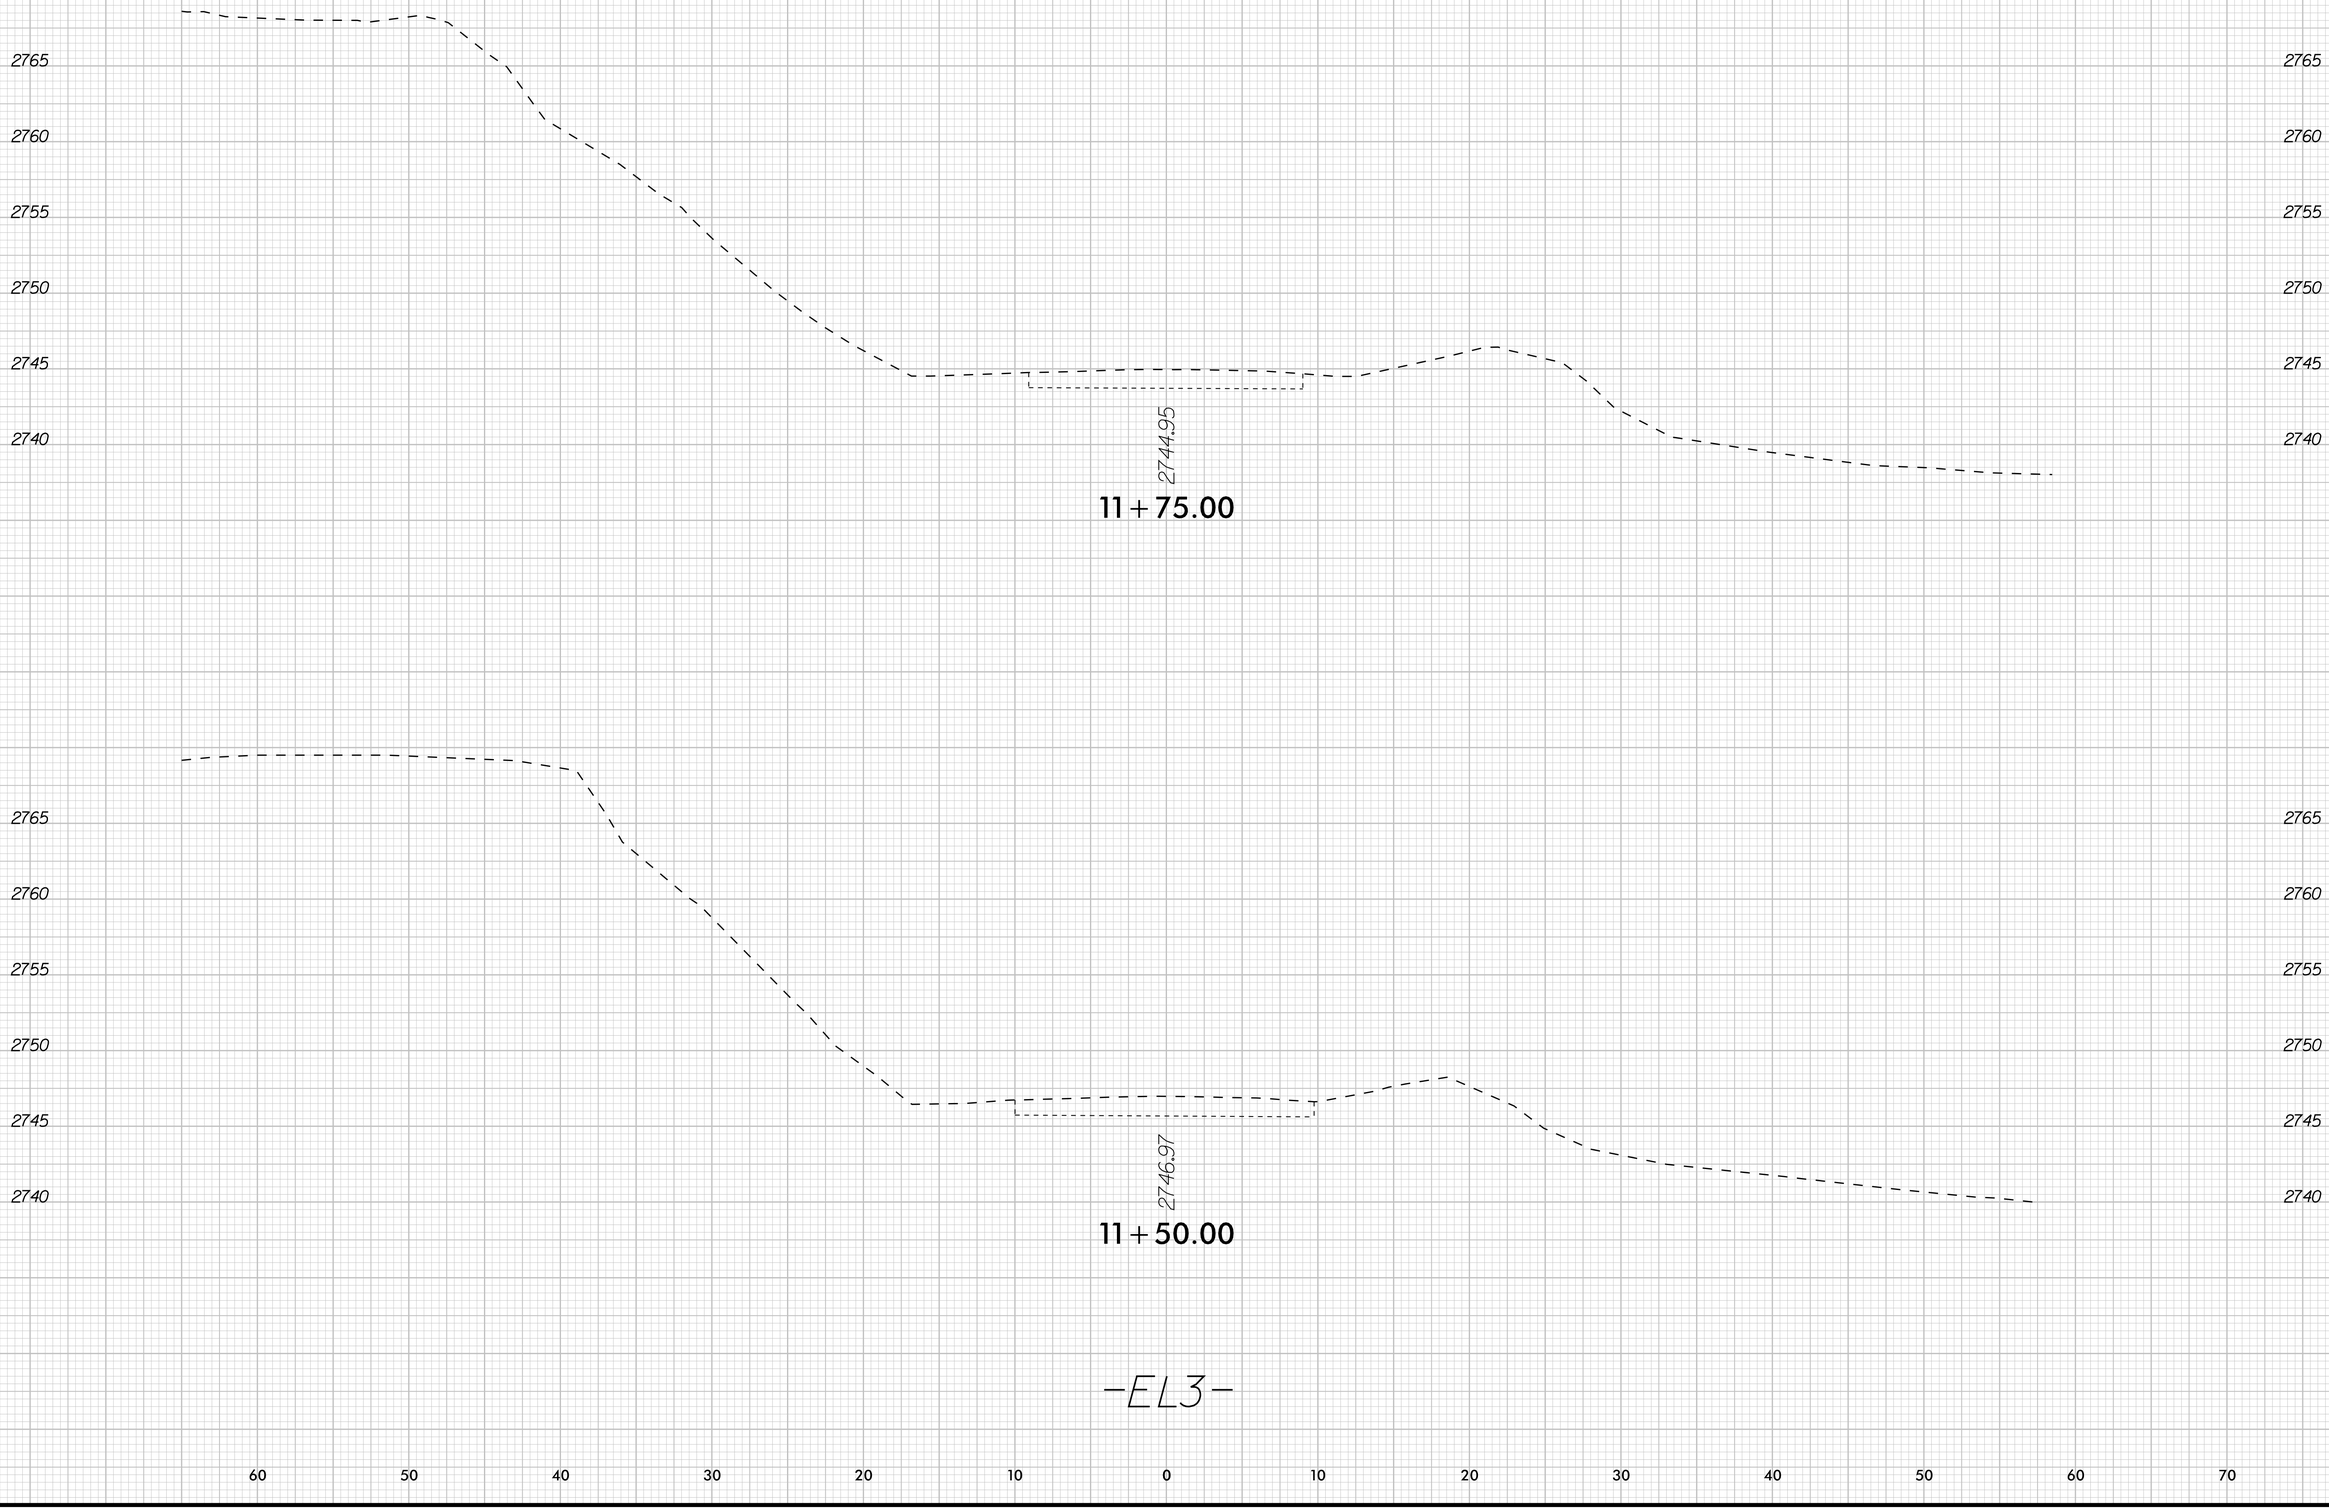

9/22/2025

0 2.5 5	PROJ. REFERENCE NO.	SHEET NO.
	DF18314.2045121	X-6

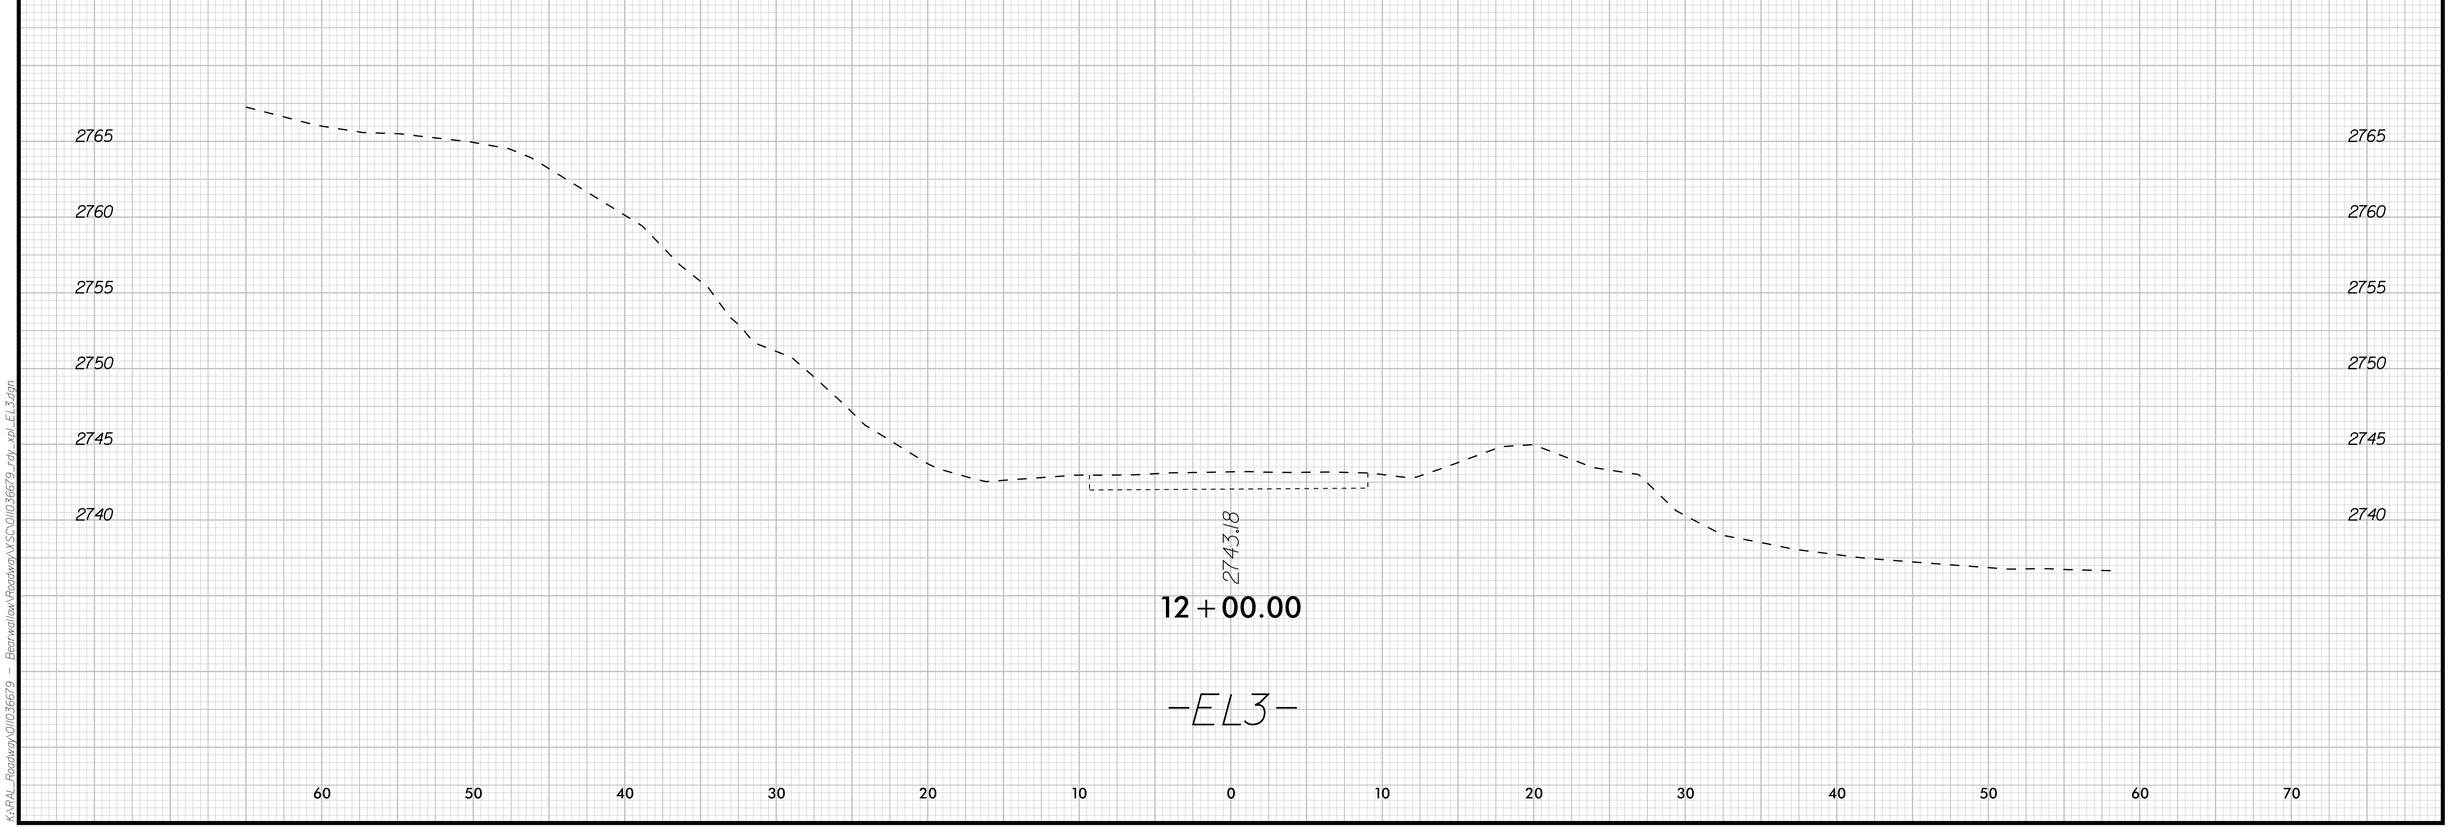

K:\RAL_Roadway\DII036679 - Bearwallow\Roadway\XSC\DII036679_rdy_xpl_EL3.dgn

9/22/2025

0 2.5 5	PROJ. REFERENCE NO.	SHEET NO.
	DF18314.2045121	X-7

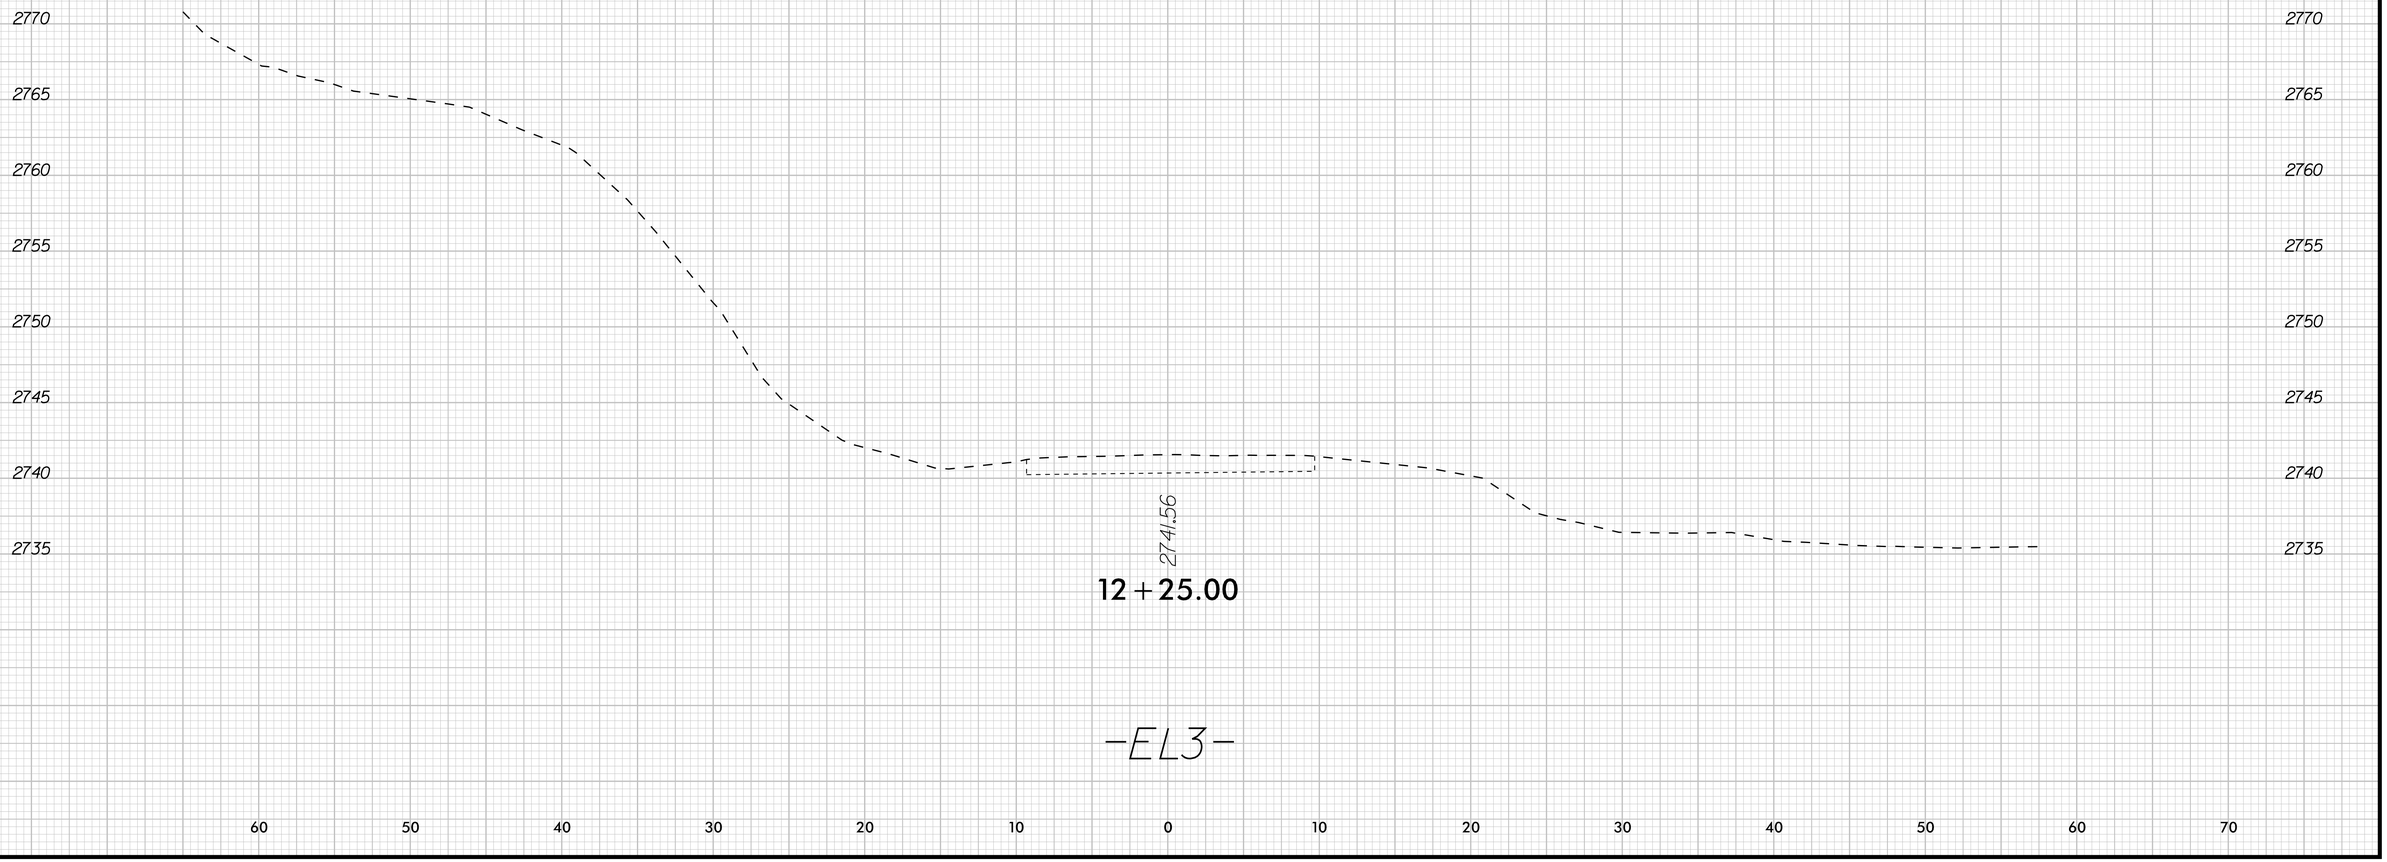

K:\PAL_Roadway\DI\036679 - Bearwallow\Roadway\XSC\DI036679_rdy_xpl_EL3.dgn

9/22/2025

0 2.5 5	PROJ. REFERENCE NO.	SHEET NO.
	DF18314.2045121	X-8

2750
2745
2740
2735
2730

2738.43

12+75.00

2760
2755
2750
2745
2740
2735

2739.94

12+50.00

-EL3-

60 50 40 30 20 10 0 10 20 30 40 50 60 70

K:\RAL_Roadway\DII036679 - Bearwallow\Roadway\XSC\DII036679_rdy_xpl_EL3.dgn

9/22/2025

0 2.5 5	PROJ. REFERENCE NO.	SHEET NO.
	DF18314.2045121	X-9

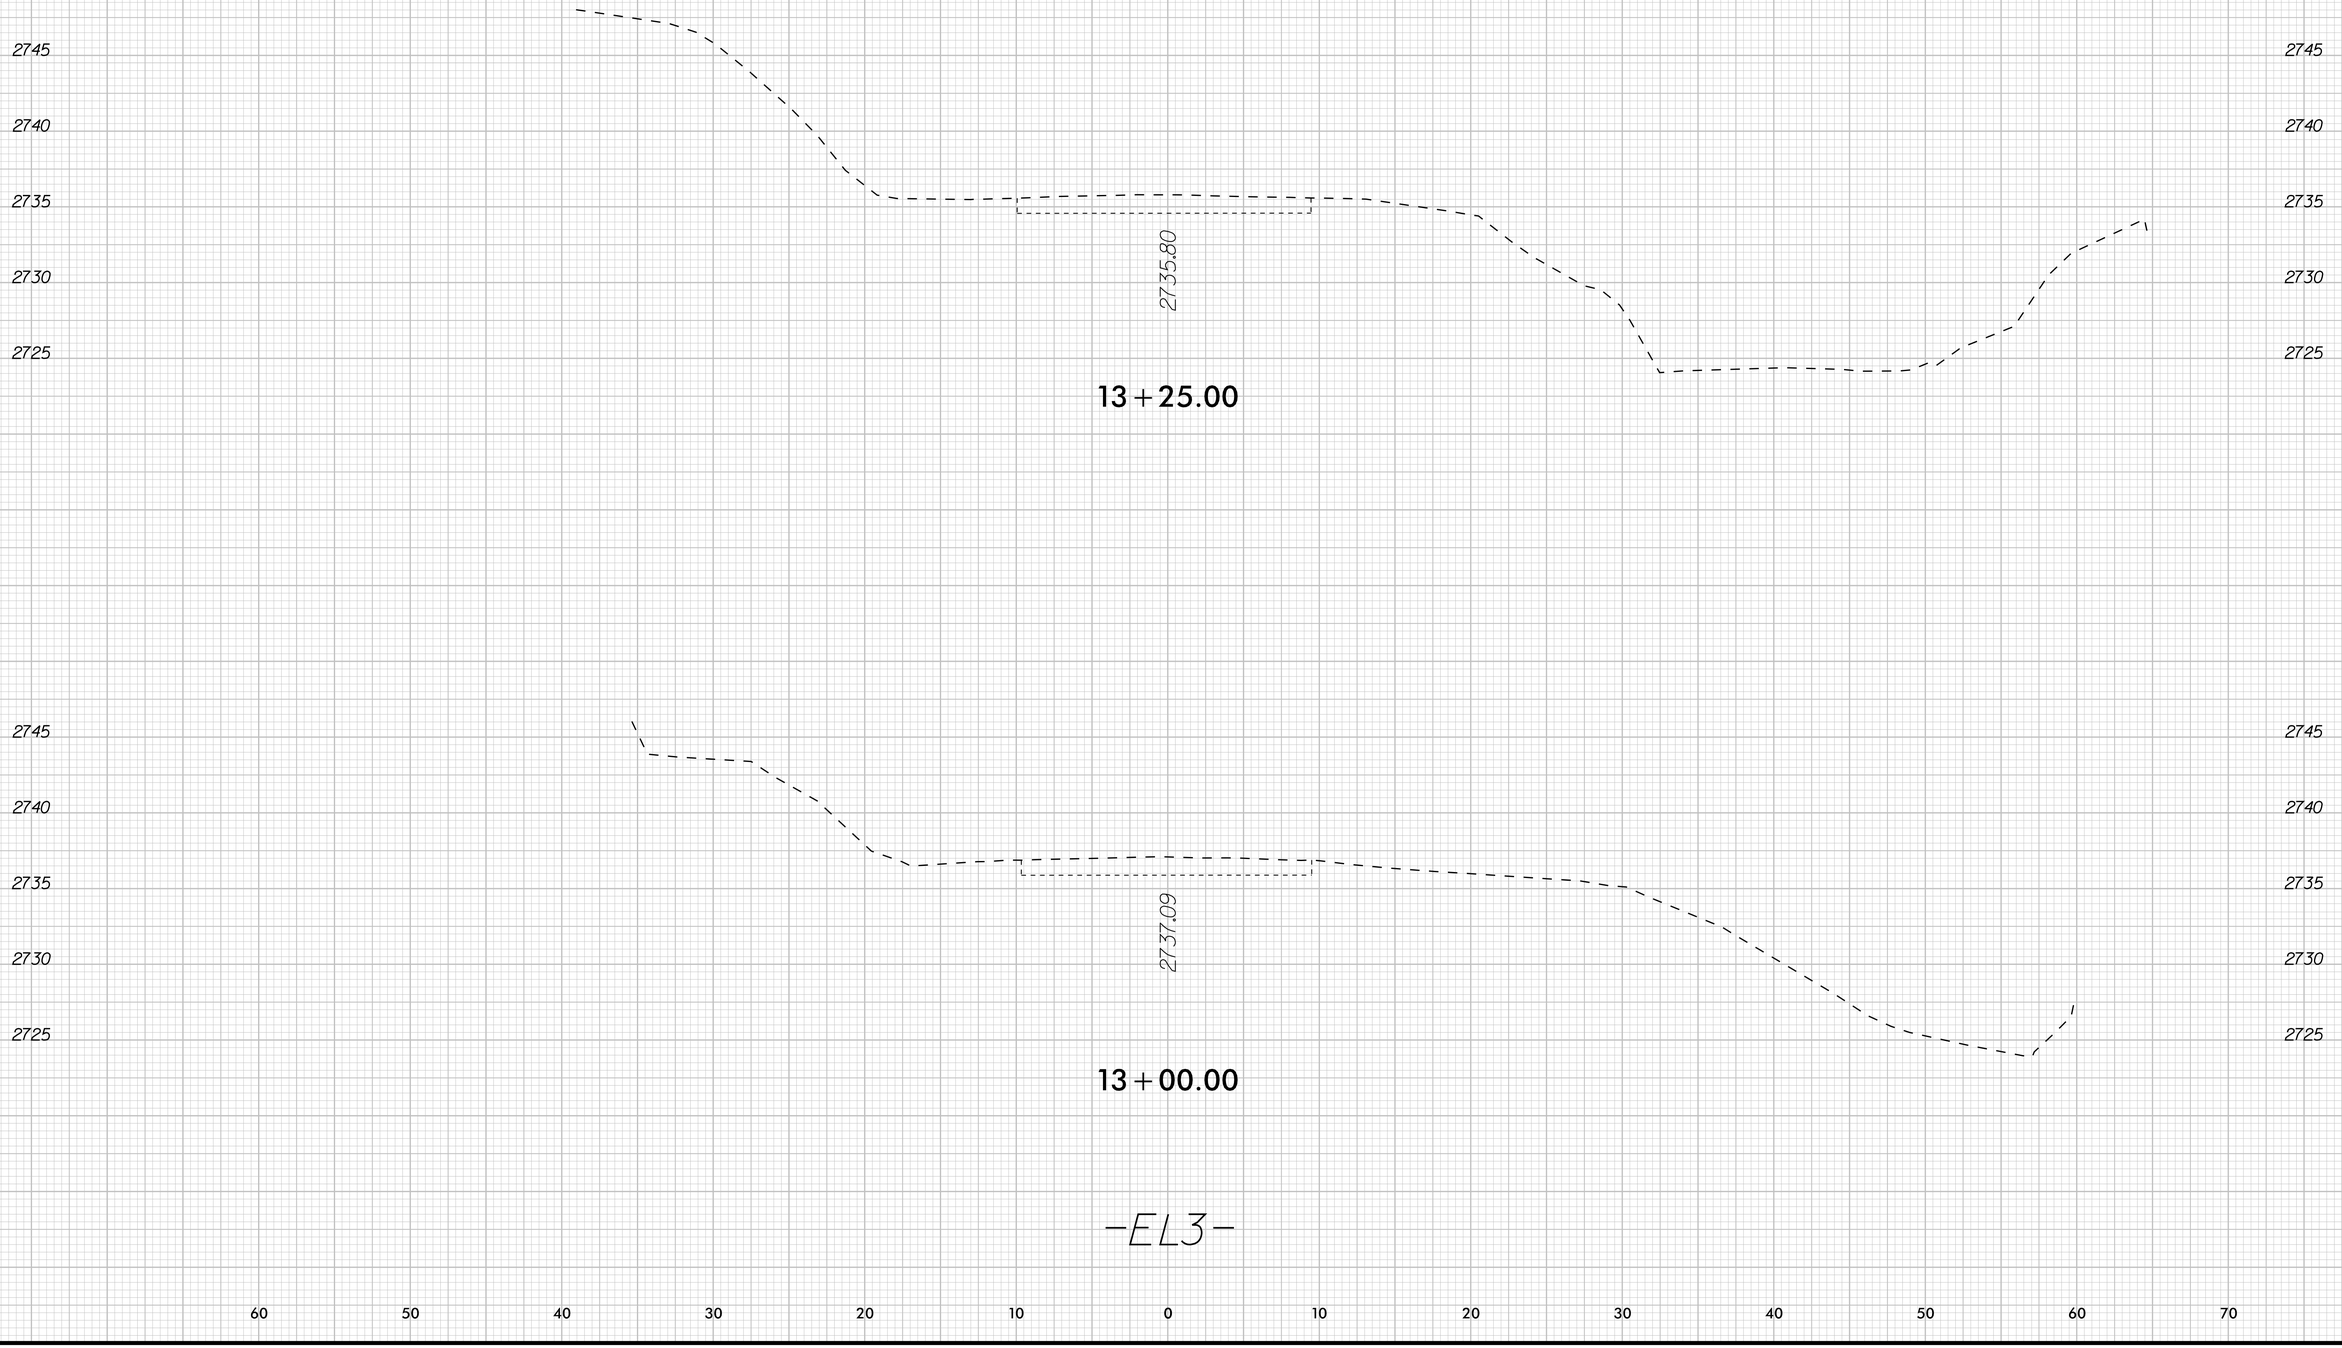

K:\RAL_Roadway\DII036679 - Bearwallow\Roadway\XSC\DII036679_rdy_xpl_EL3.dgn

9/22/2025

0 2.5 5	PROJ. REFERENCE NO.	SHEET NO.
	DF18314.2045121	X-10

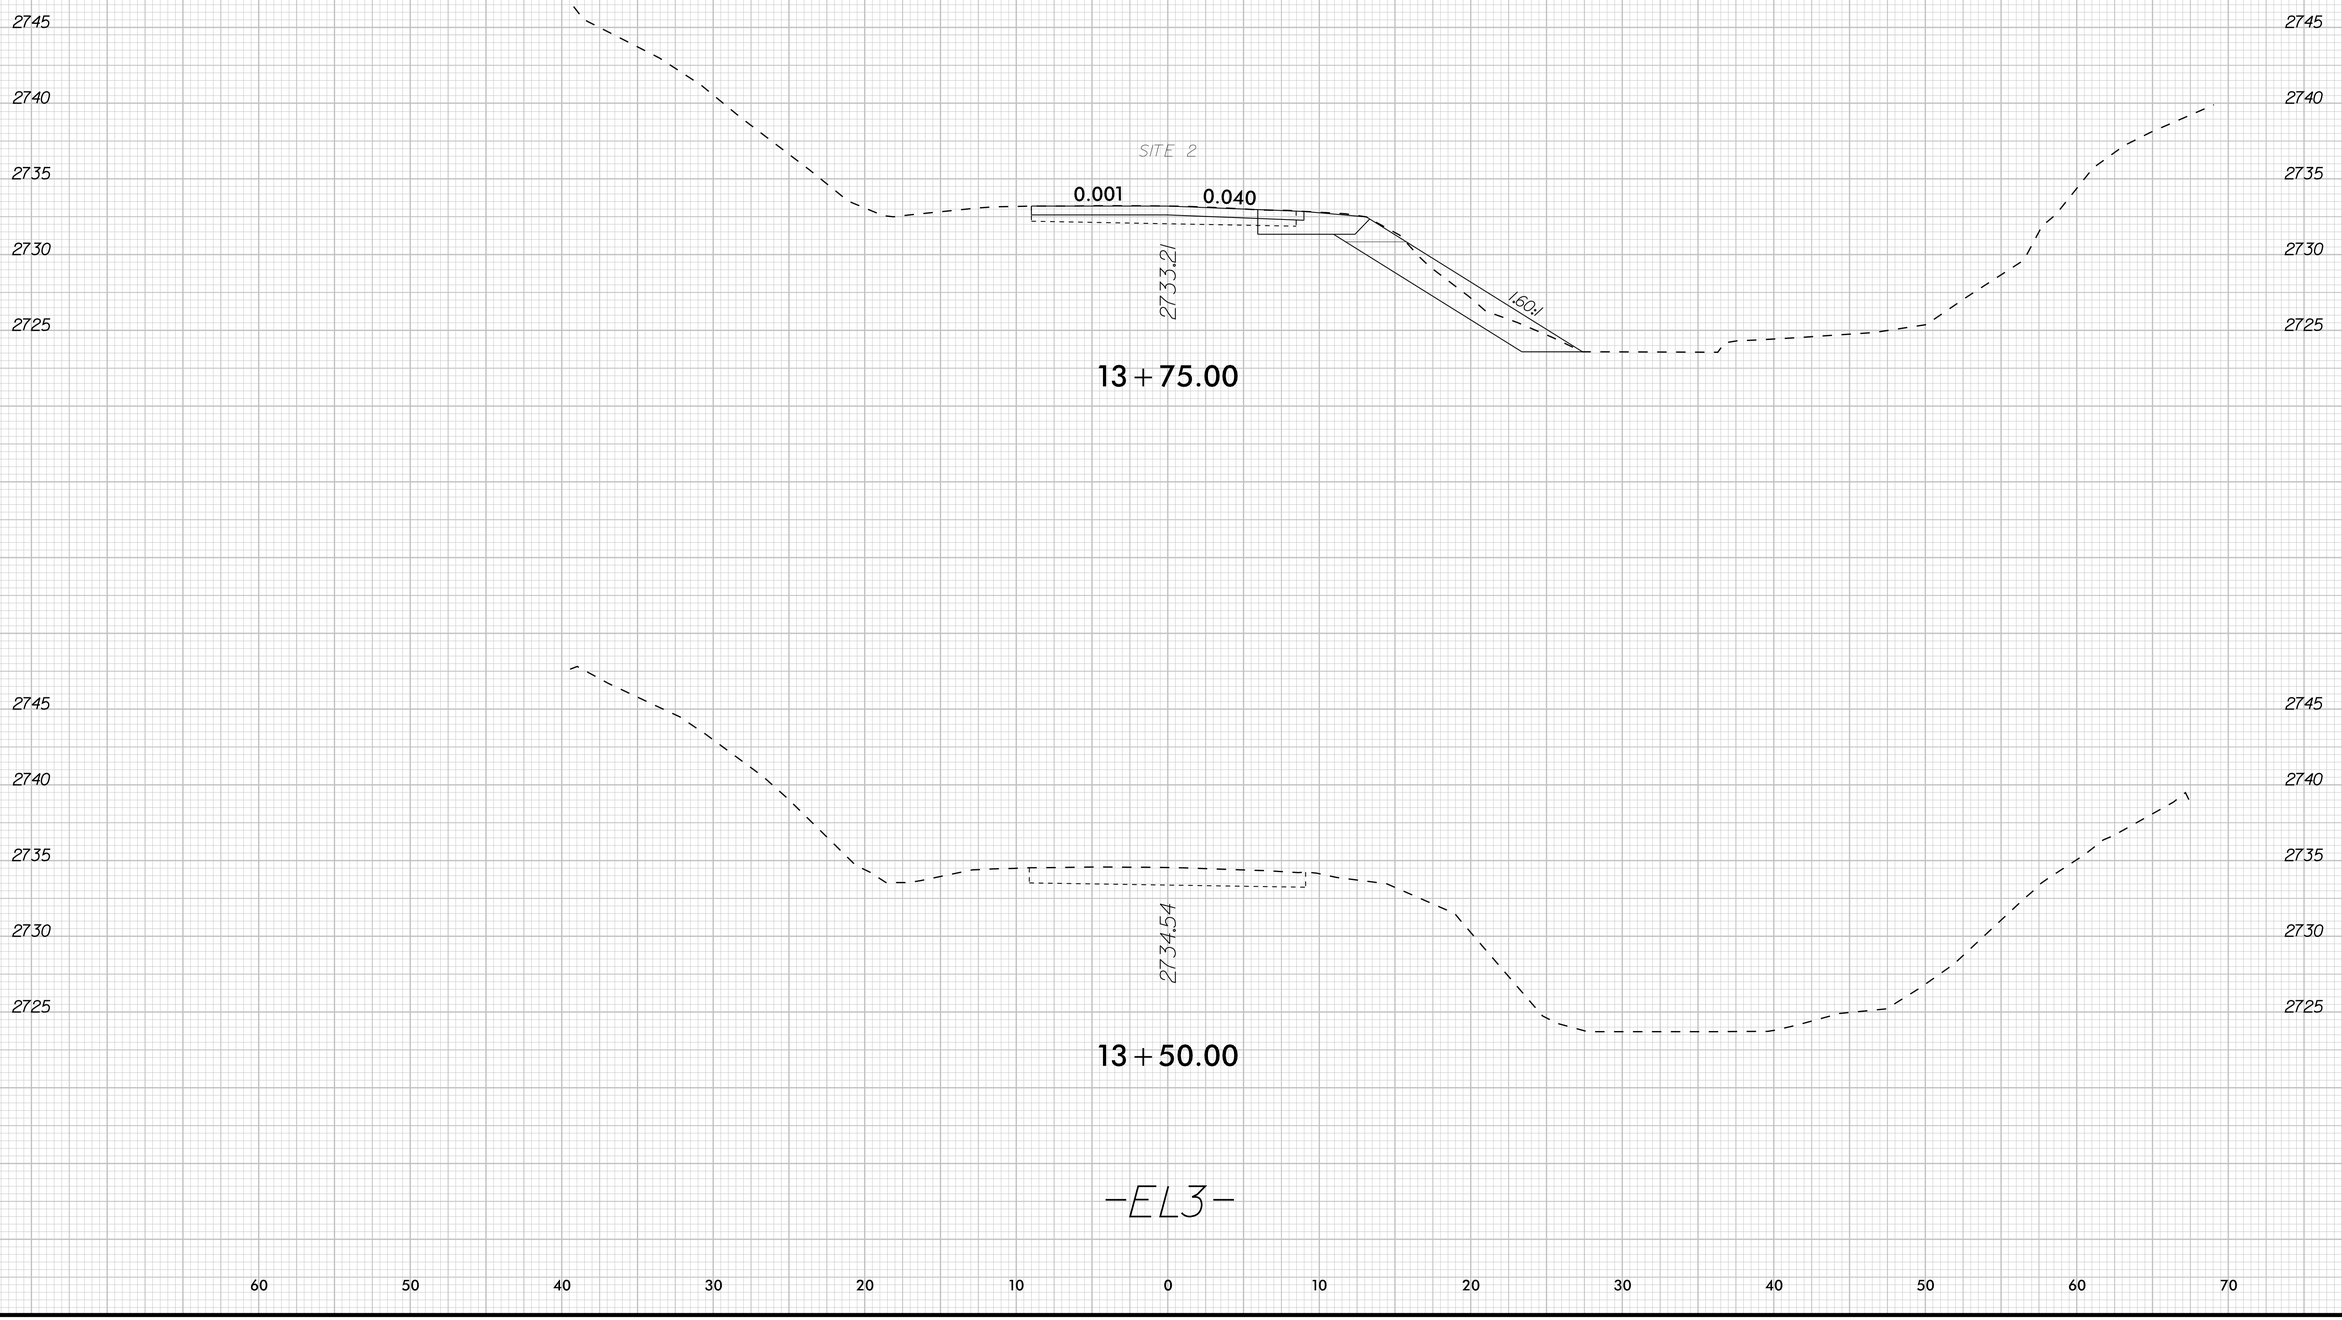

K:\RAL_Roadway\DII036679 - Bearwallow\Roadway\XSC\DII036679_rdy_xpl_EL3.dgn

9/22/2025

0 2.5 5	PROJ. REFERENCE NO.	SHEET NO.
	DF18314.2045121	X-11

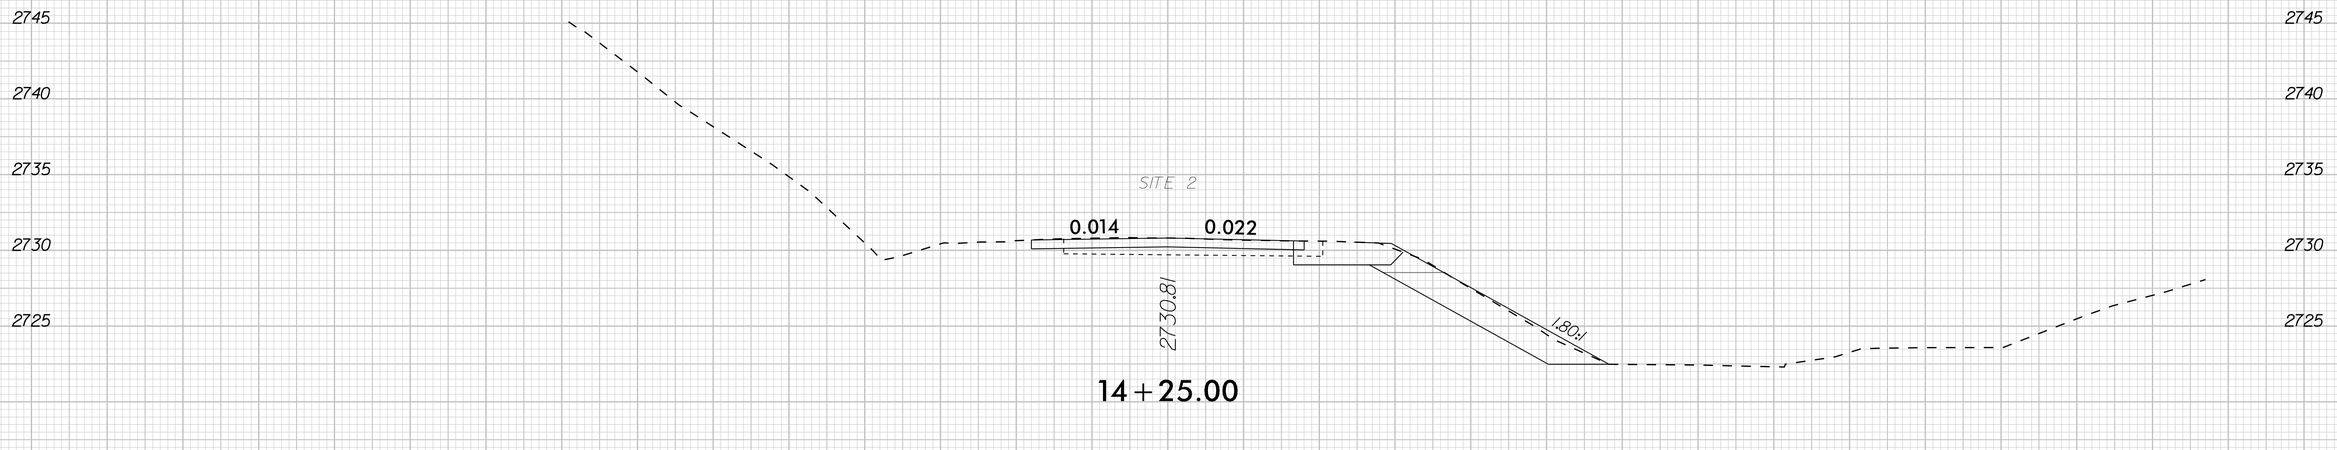

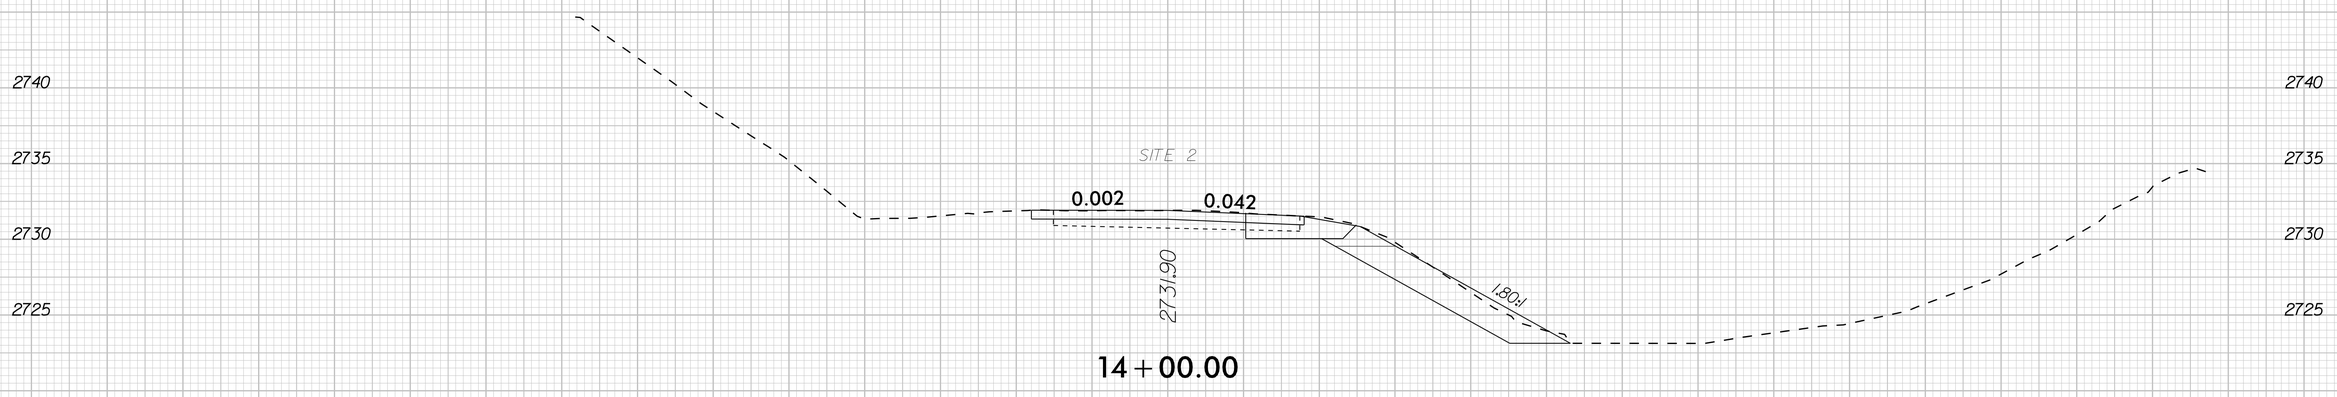

-EL3-

60 50 40 30 20 10 0 10 20 30 40 50 60 70

K:\RAL_Roadway\DII036679 - Bearwallow\Roadway\XSC\DII036679_rdy_xpl_EL3.dgn

9/22/2025

0 2.5 5	PROJ. REFERENCE NO.	SHEET NO.
	DF183142045121	X-12

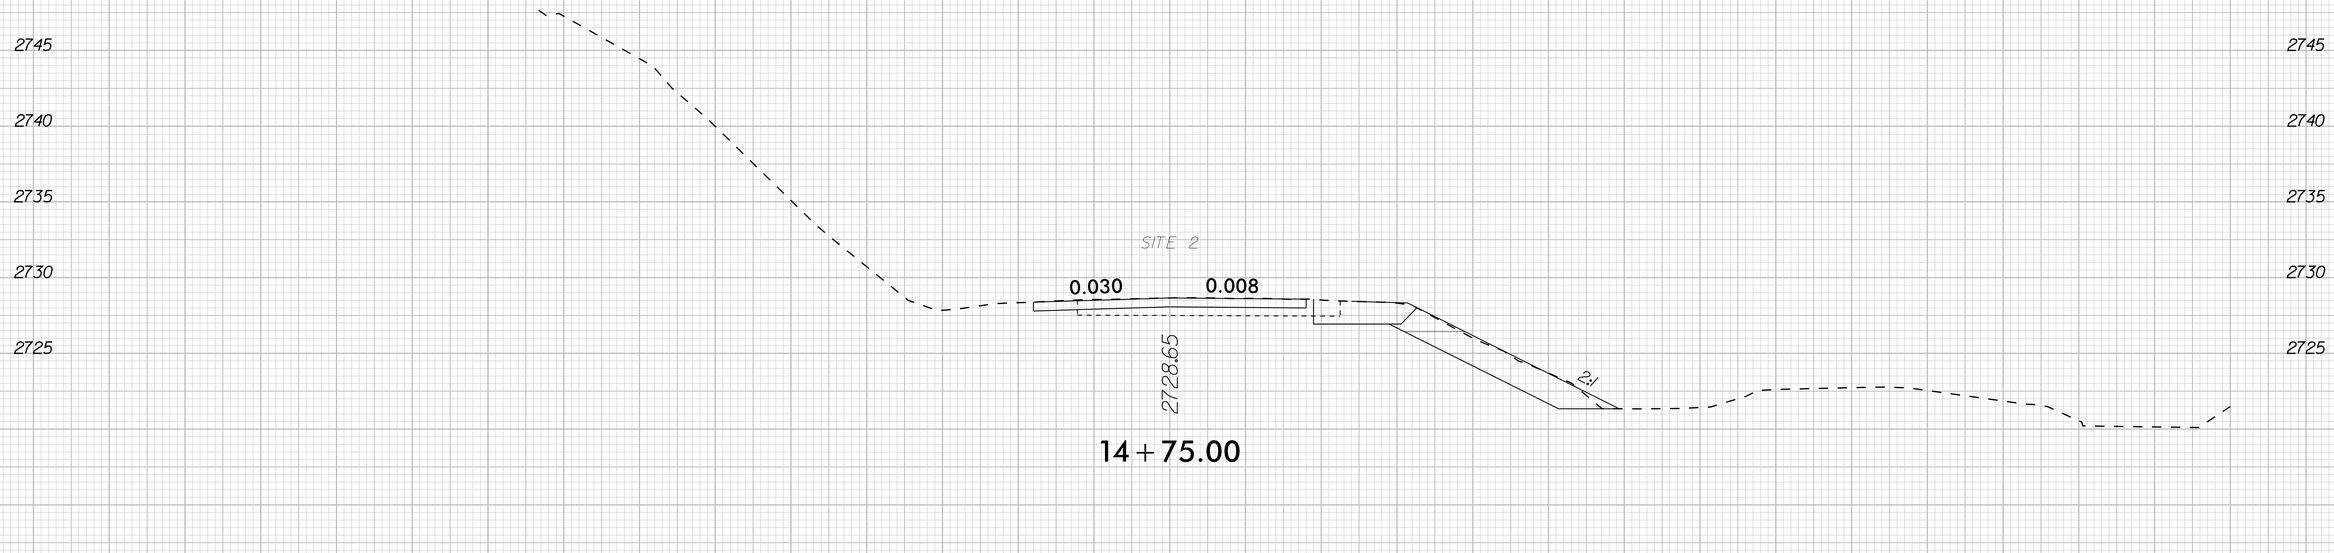

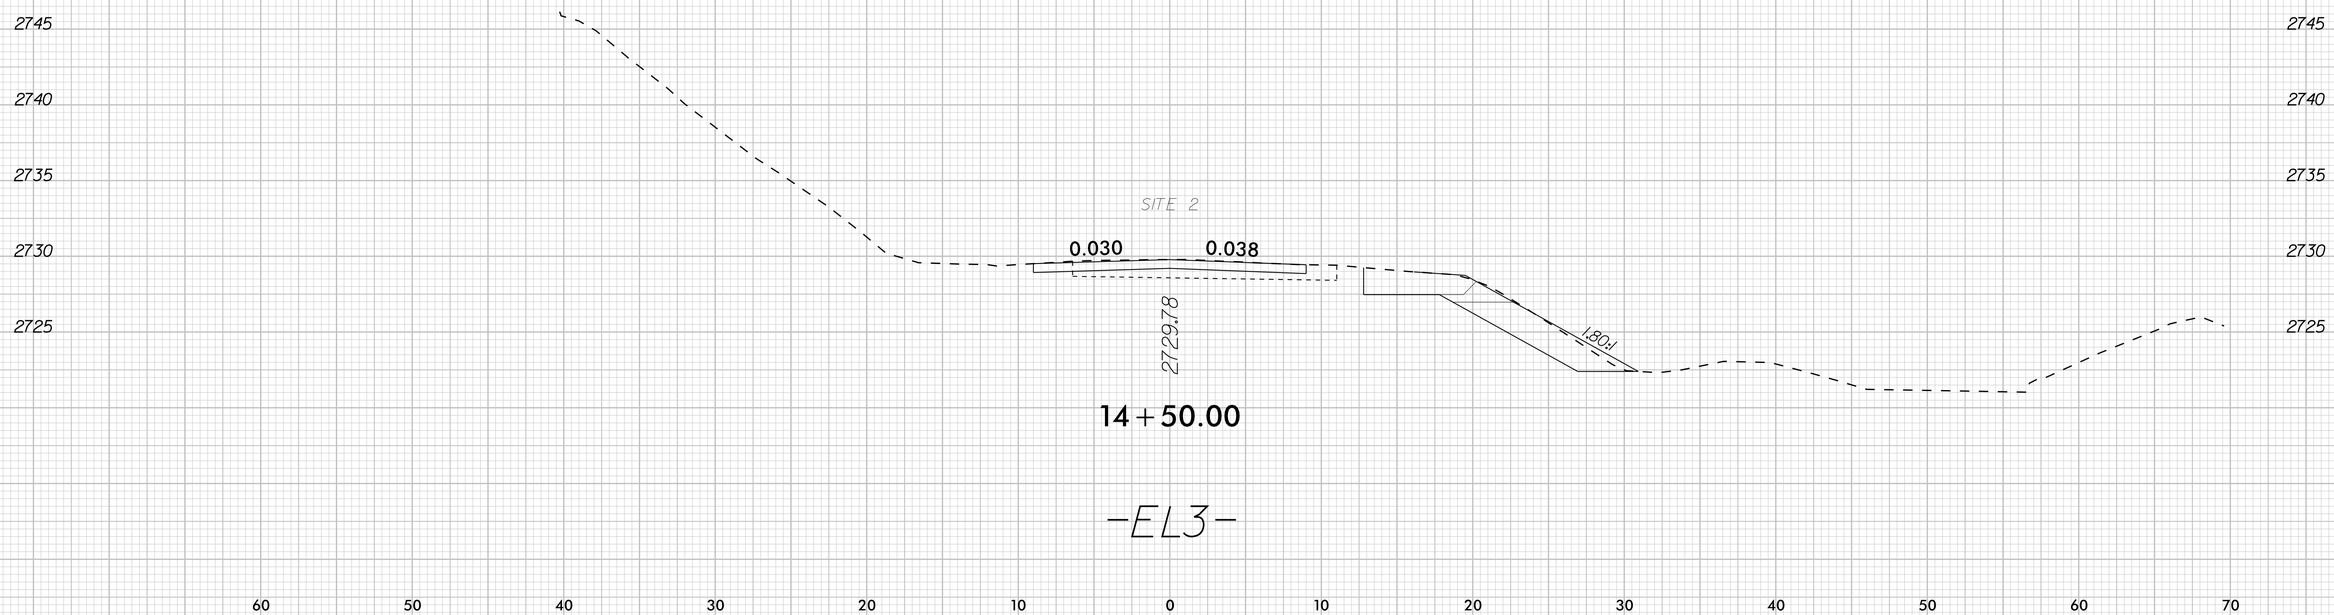

-EL3-

K:\RAL_Roadway\DII036679 - Bearwallow\Roadway\XSC\DII036679_rdy_xpl_EL3.dgn

9/22/2025

0 2.5 5	PROJ. REFERENCE NO.	SHEET NO.
	DF18314.2045121	X-13

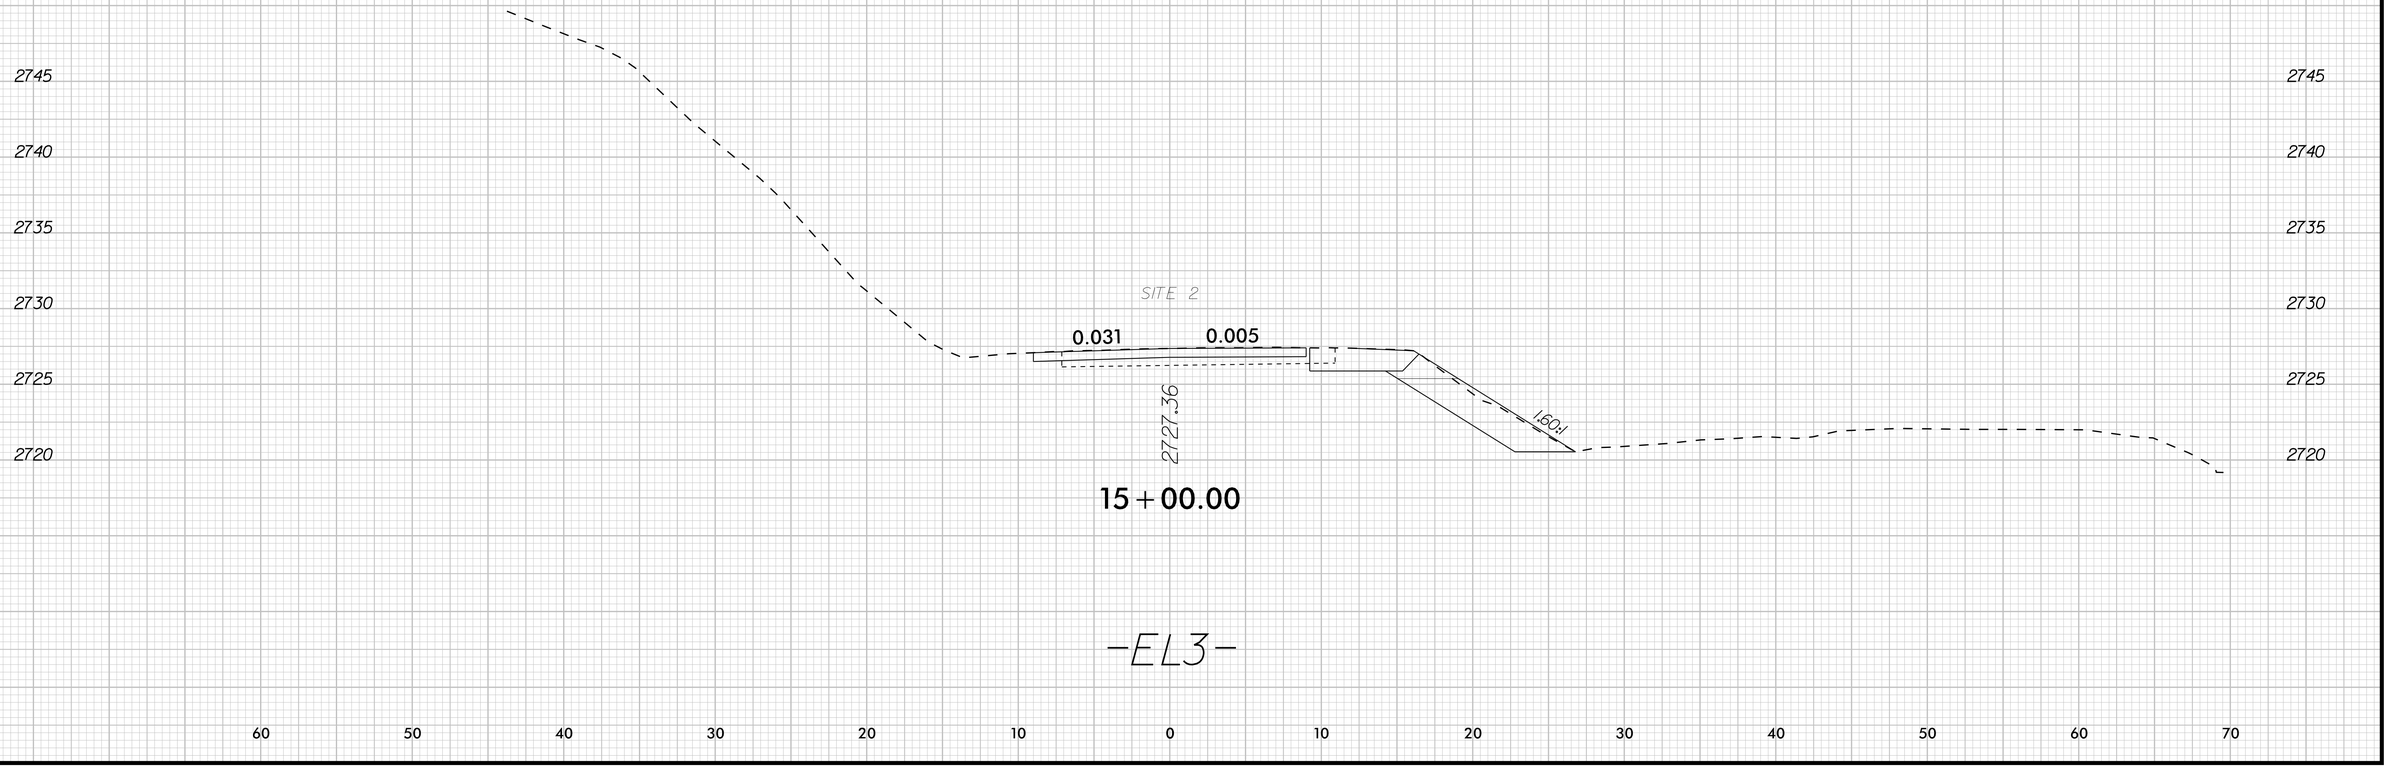

K:\RAL_Roadway\DII036679 - Bearwallow\Roadway\XSC\DII036679_rdy_xpl_EL3.dgn

9/22/2025

0 2.5 5	PROJ. REFERENCE NO.	SHEET NO.
	DF18314.2045121	X-14

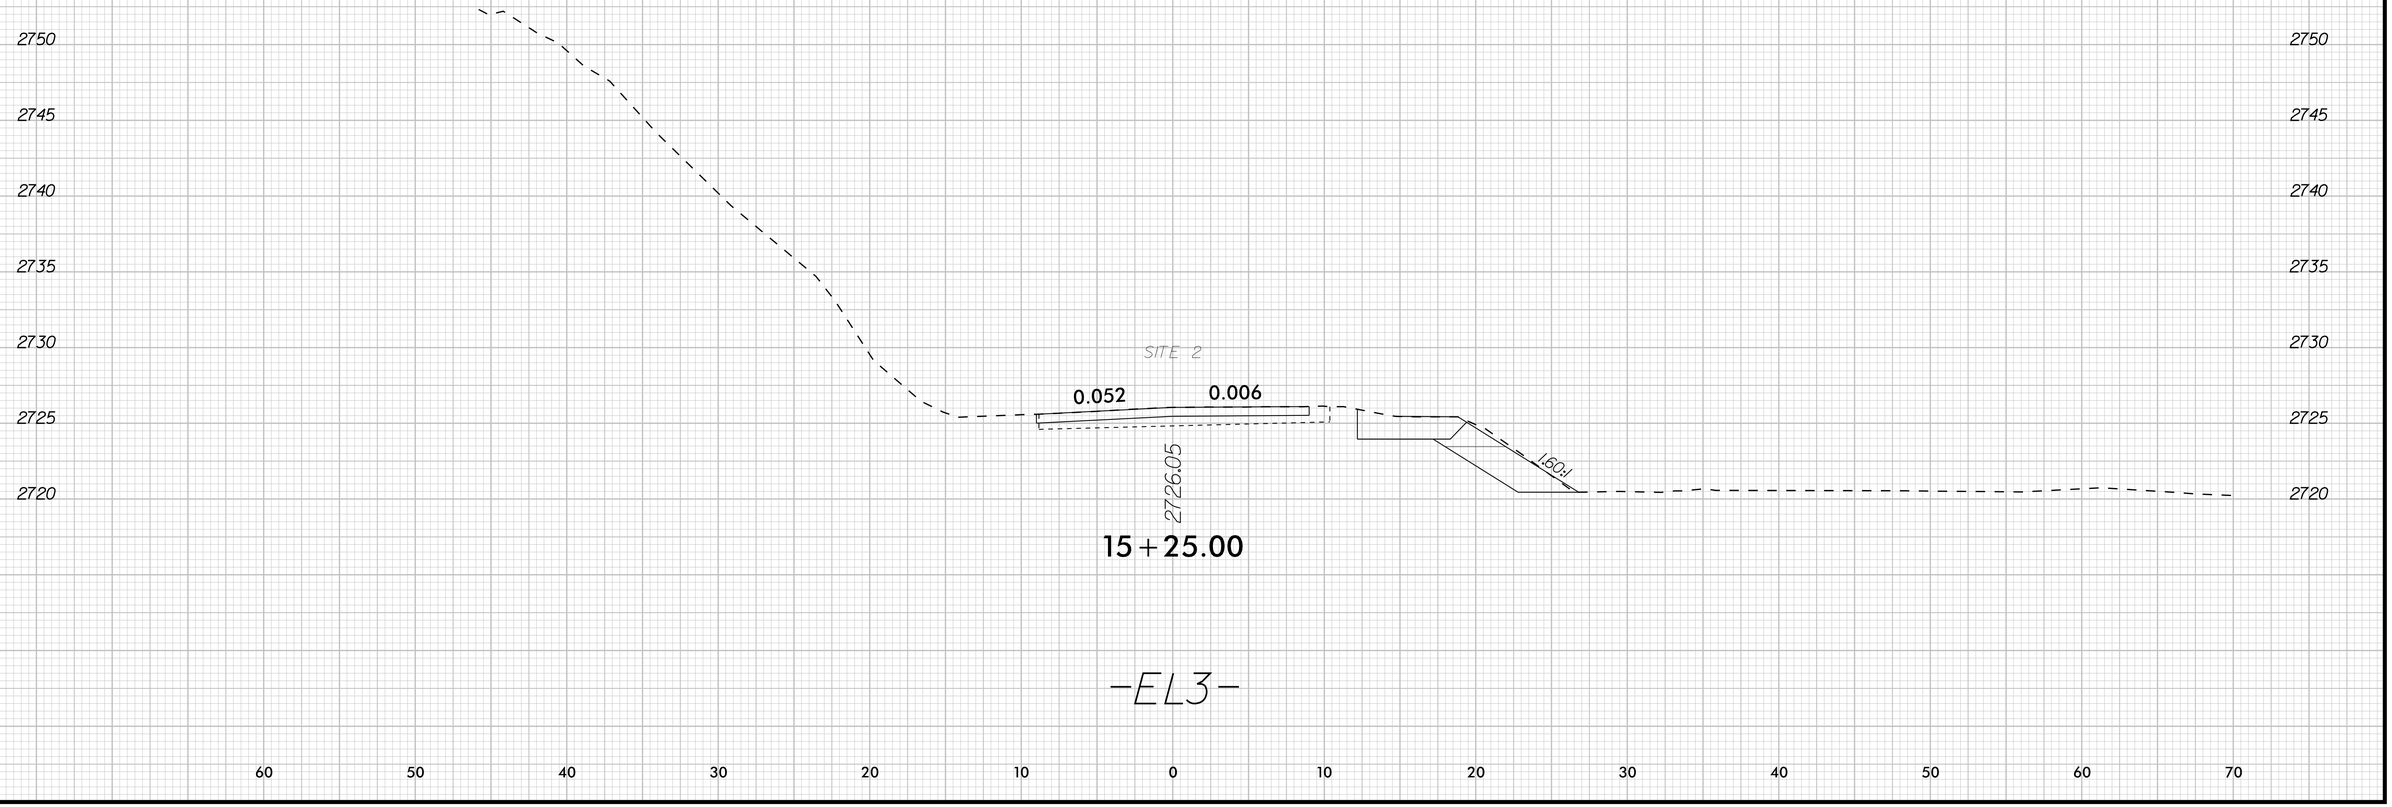

-EL3-

K:\RAL_Roadway\DII036679 - Bearwallow\Roadway\XSC\DII036679_rdy_xpl_EL3.dgn

9/22/2025

0 2.5 5	PROJ. REFERENCE NO.	SHEET NO.
	DF18314.2045121	X-15

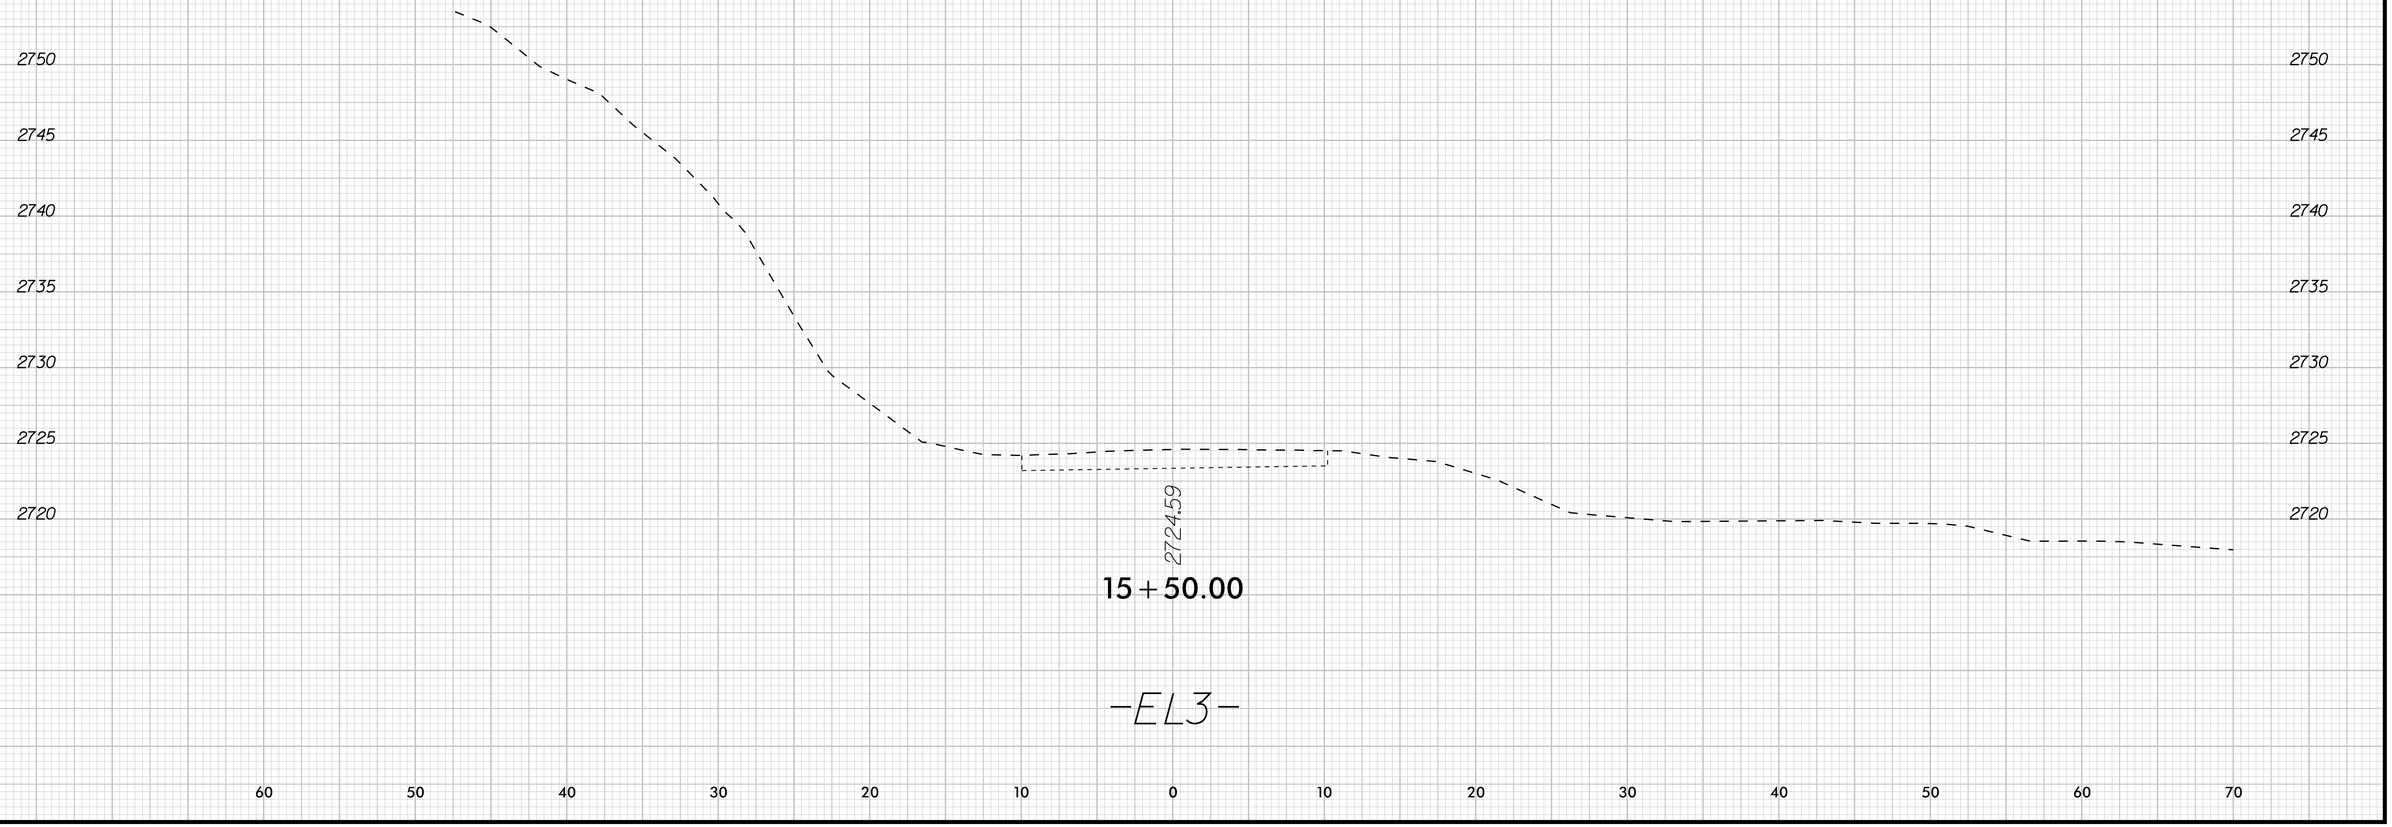

K:\RAL_Roadway\DII036679 - Bearwallow\Roadway\XSC\DII036679_rdy_xpl_EL3.dgn

9/22/2025

0 2.5 5	PROJ. REFERENCE NO.	SHEET NO.
	DF18314.2045121	X-16

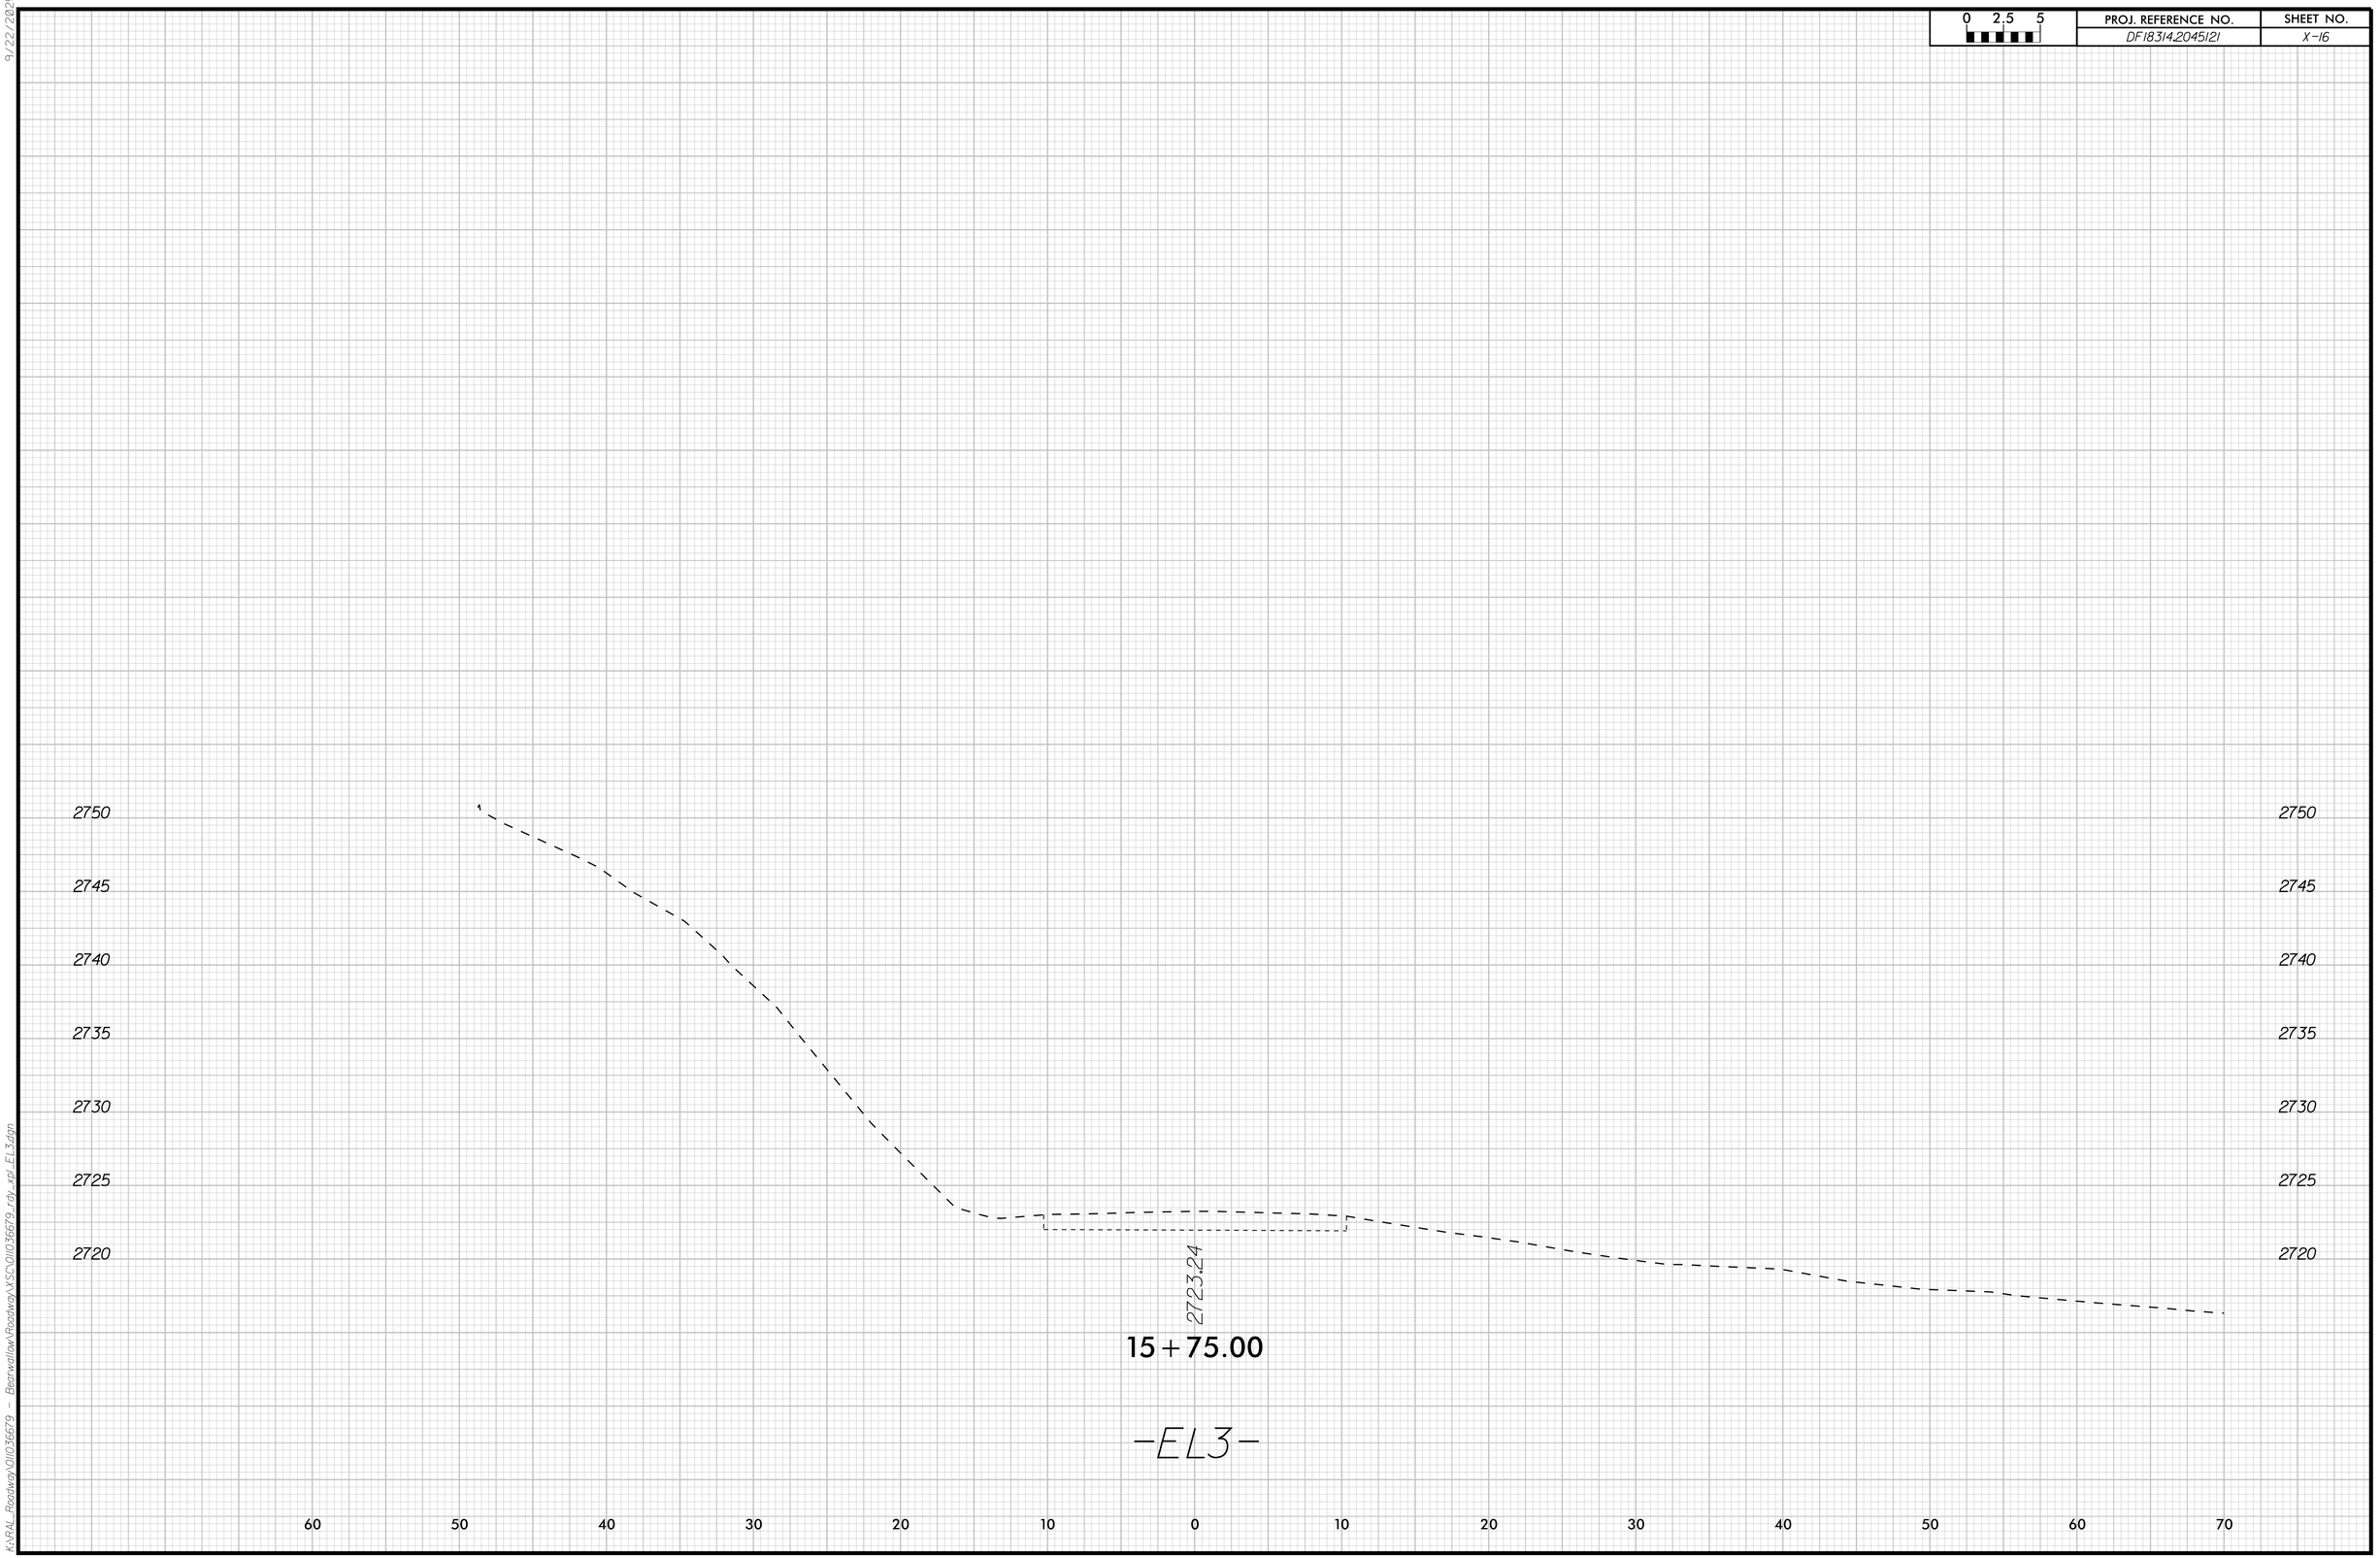

K:\RAL_Roadway\DII036679 - Bearwallow\Roadway\XSC\DII036679_rdy_xpl_EL3.dgn

9/22/2025

0 2.5 5	PROJ. REFERENCE NO.	SHEET NO.
	DF18314.2045121	X-17

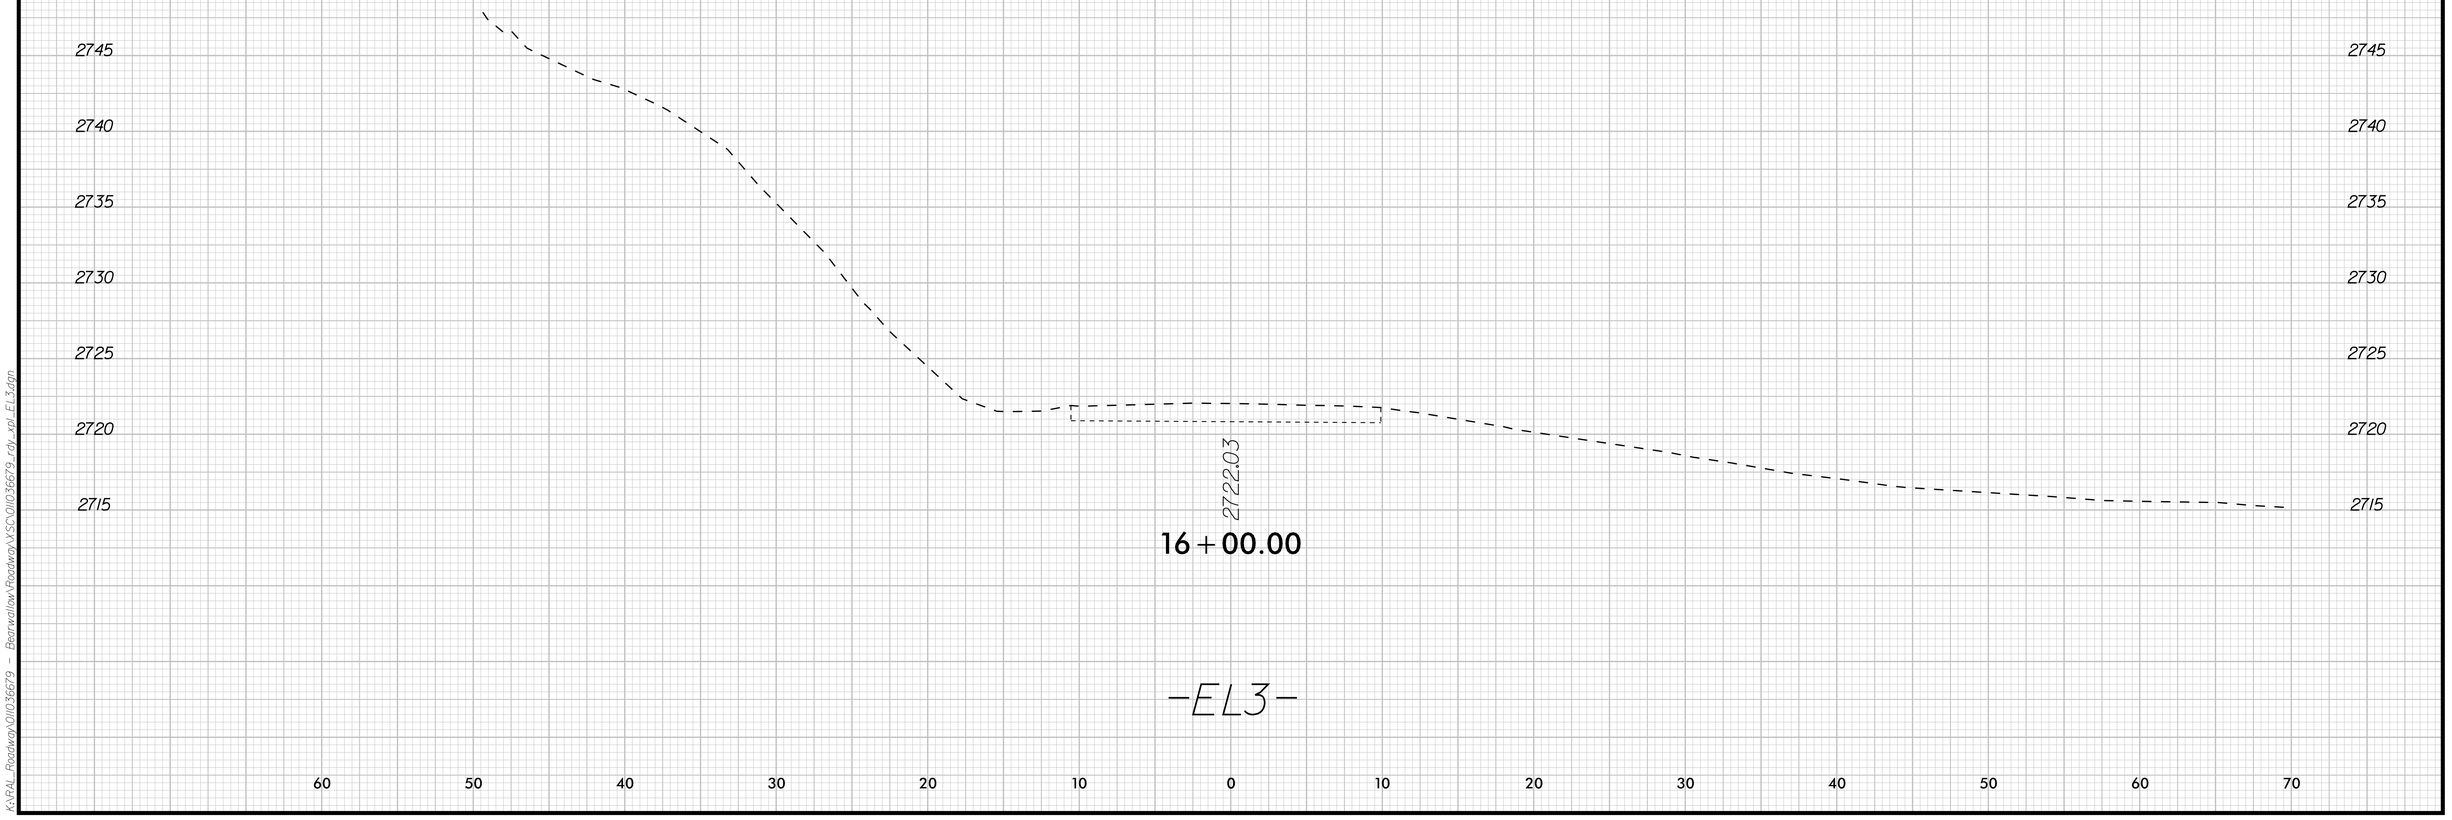

-EL3-

K:\PAL_Roadway\DII036679 - Bearwallow\Roadway\VSC\DII036679_rdy_xpl_EL3.dgn

9/22/2025

0 2.5 5	PROJ. REFERENCE NO.	SHEET NO.
	DF18314.2045121	X-18

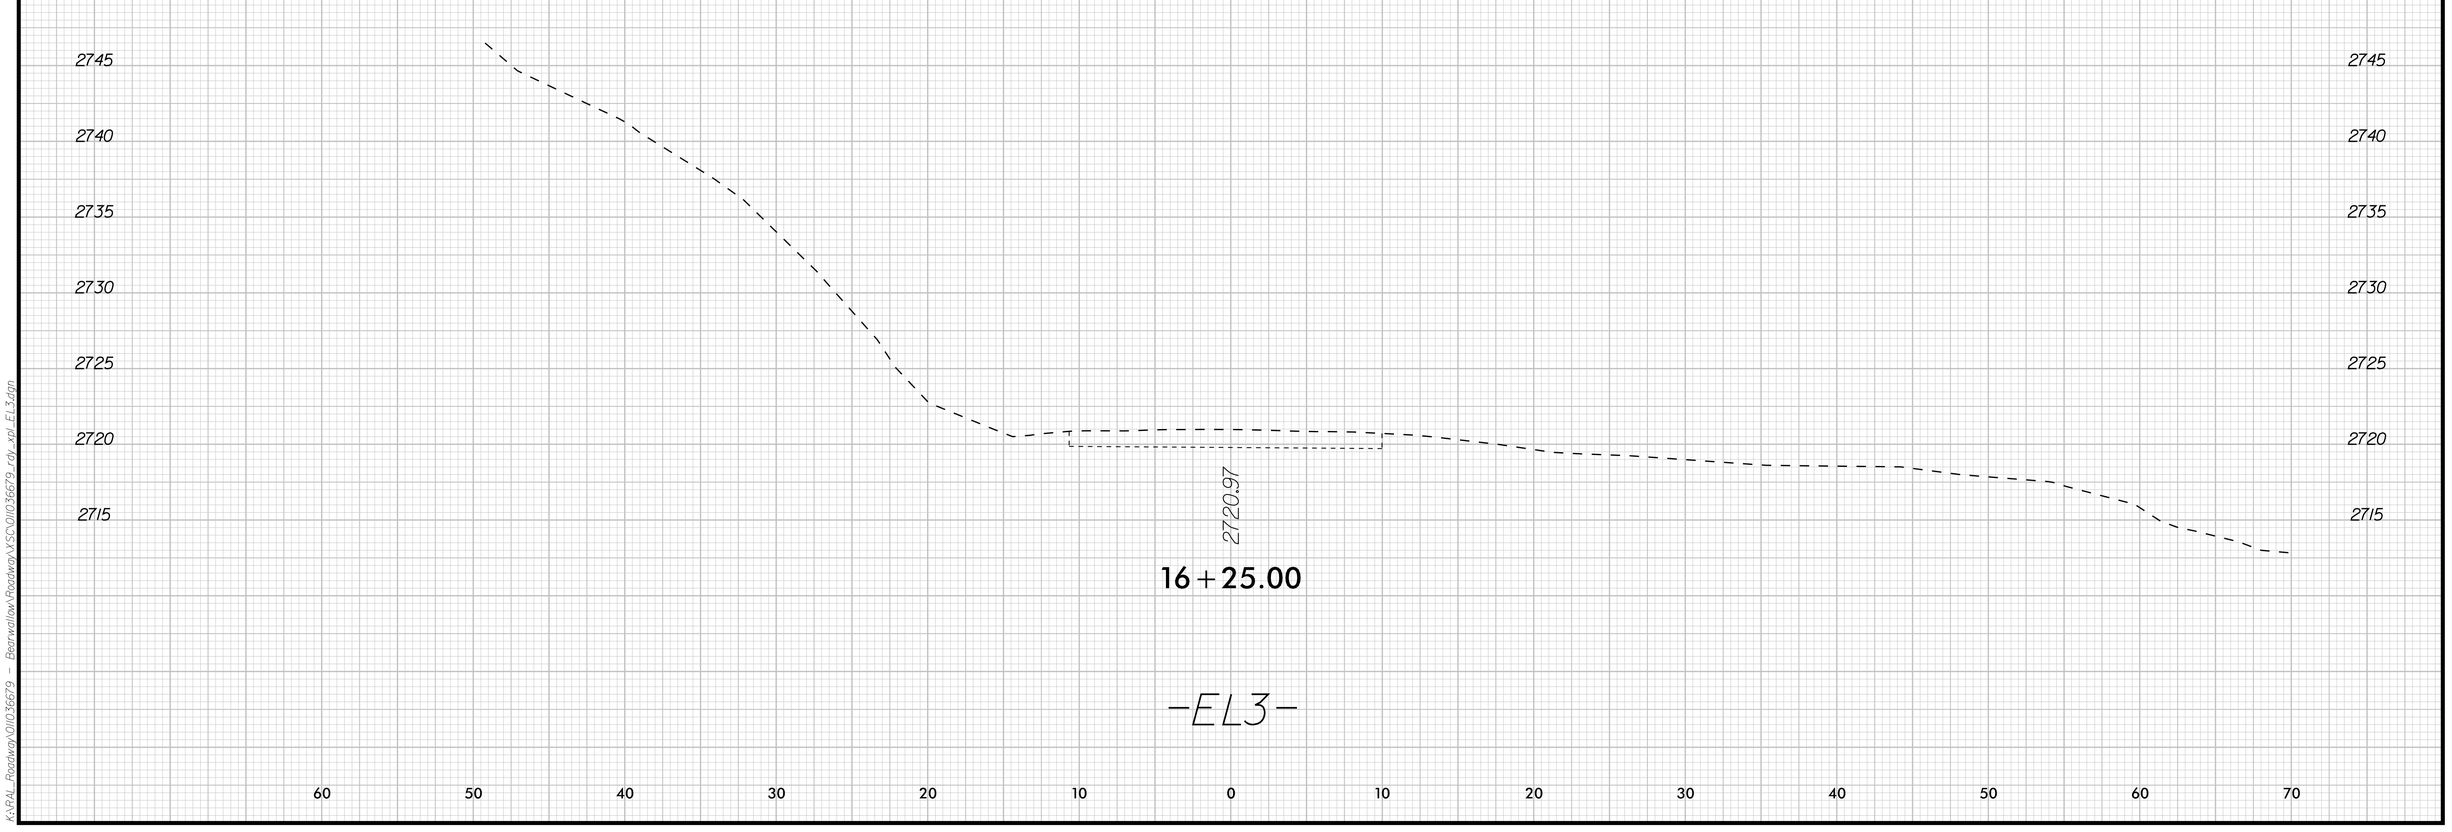

K:\RAL_Roadway\DII036679 - Bearwallow\Roadway\XSC\DII036679_rdy_xpl_EL3.dgn

9/22/2025

0 2.5 5	PROJ. REFERENCE NO.	SHEET NO.
	DF18314.2045121	X-19

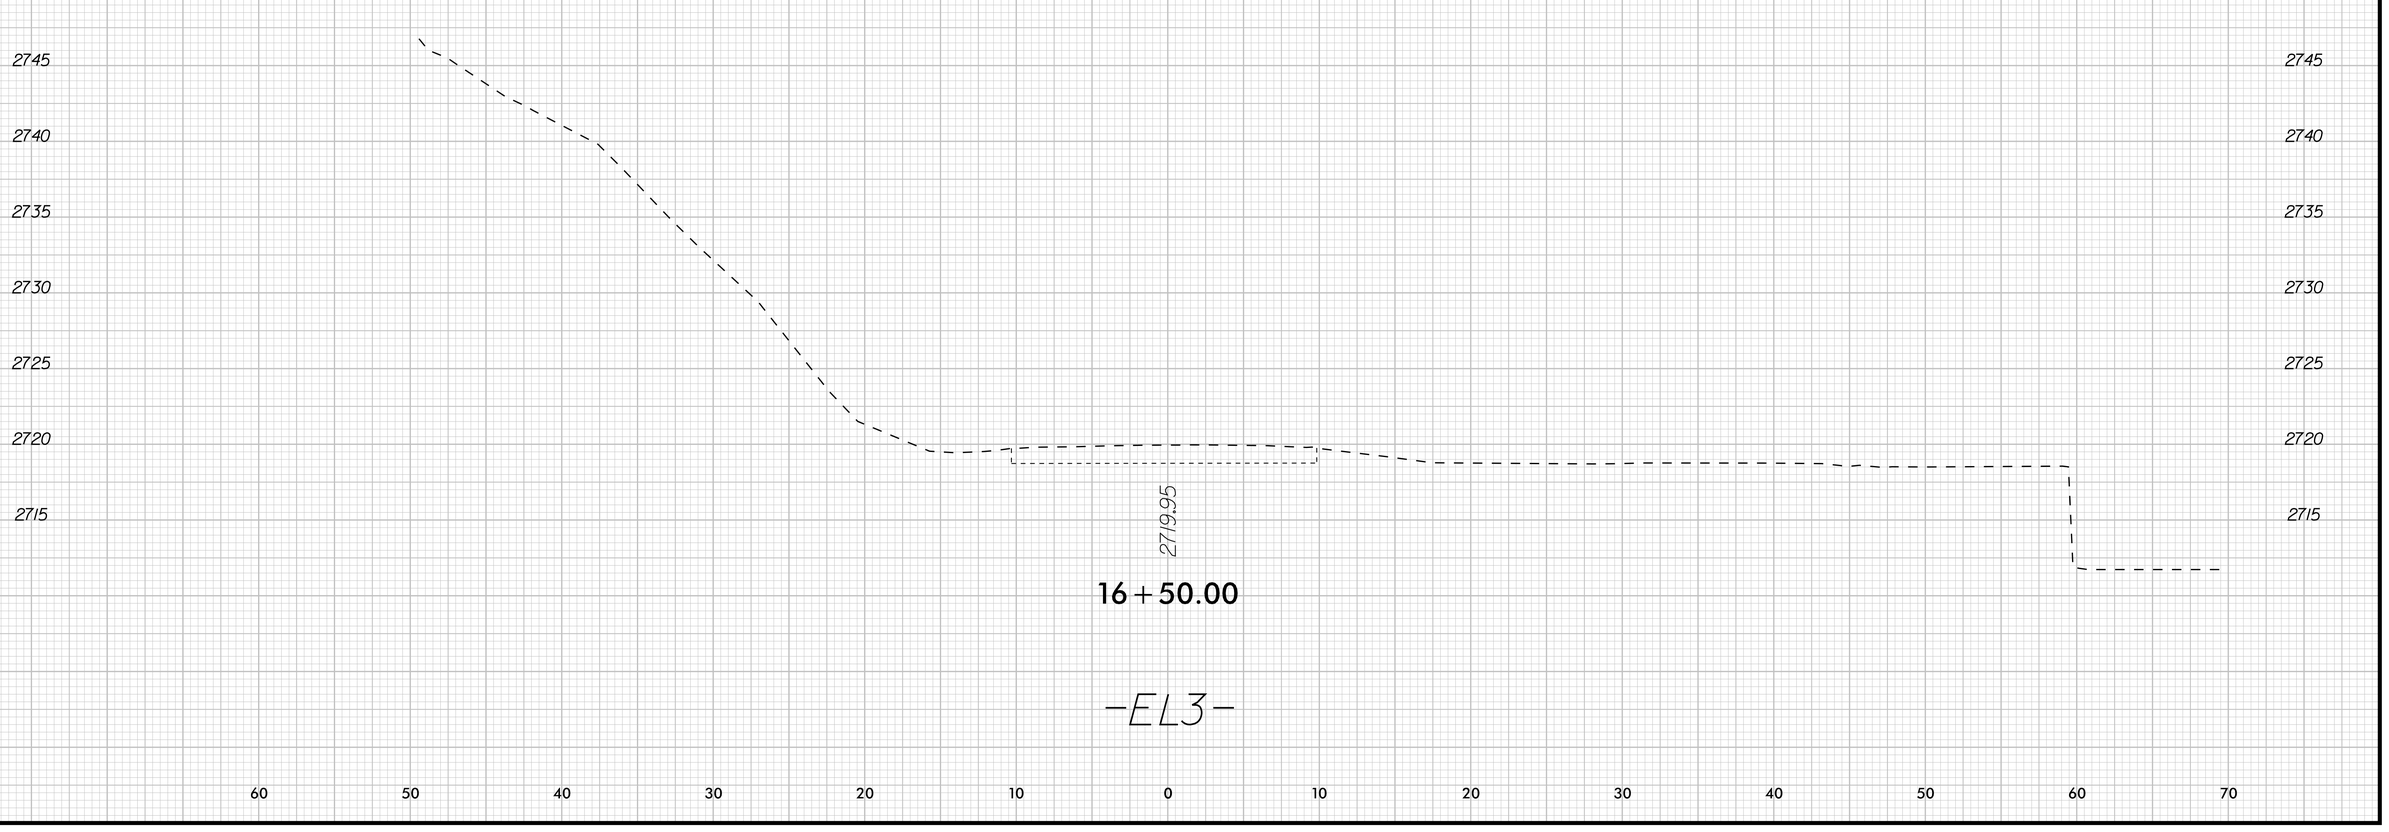

K:\RAL_Roadway\DII036679 - Bearwallow\Roadway\XSC\DII036679_rdy_xpl_EL3.dgn

9/22/2025

0 2.5 5	PROJ. REFERENCE NO.	SHEET NO.
	DF18314.2045121	X-20

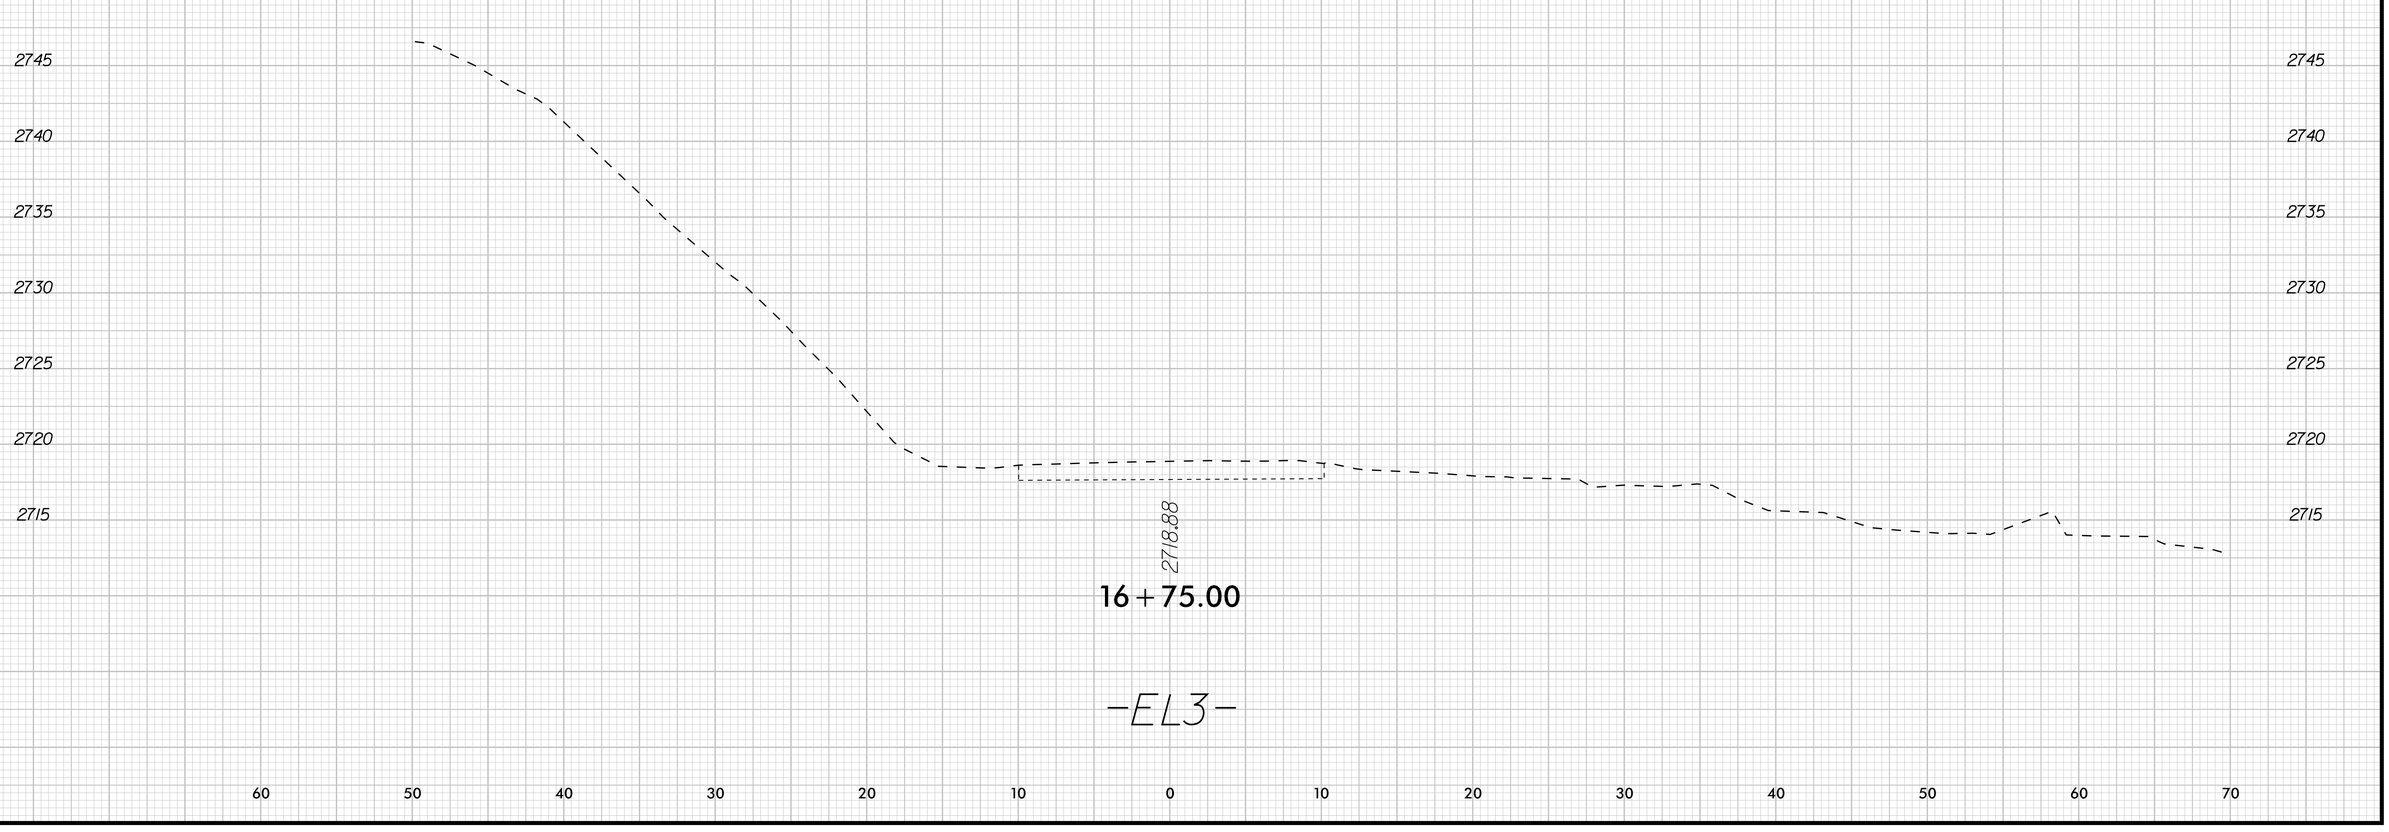

K:\RAL_Roadway\DII036679 - Bearwallow\Roadway\XSC\DII036679_rdy_xpl_EL3.dgn

9/22/2025

0 2.5 5	PROJ. REFERENCE NO.	SHEET NO.
	DF18314.2045121	X-21

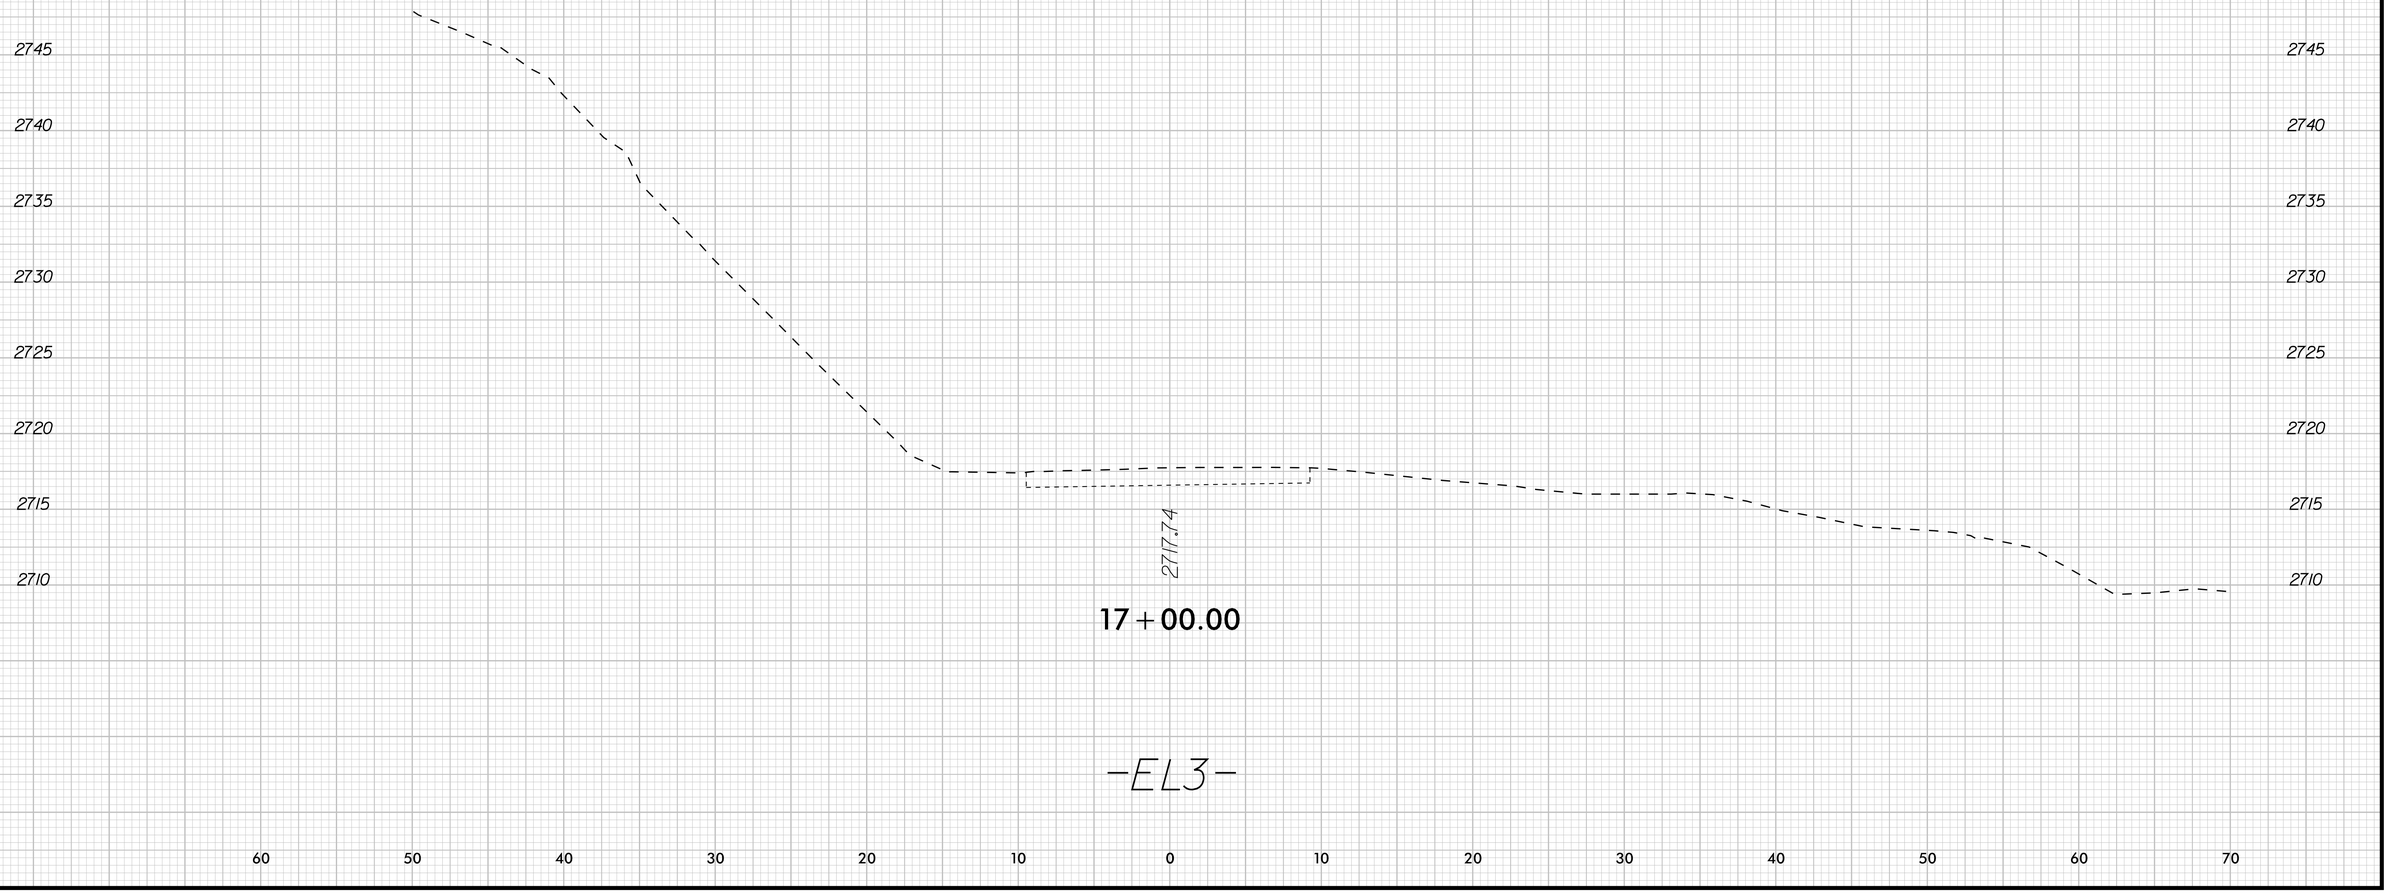

K:\RAL_Roadway\DII036679 - Bearwallow\Roadway\XSC\DII036679_rdy_xpl_EL3.dgn

9/22/2025

0 2.5 5	PROJ. REFERENCE NO.	SHEET NO.
	DF18314.2045121	X-22

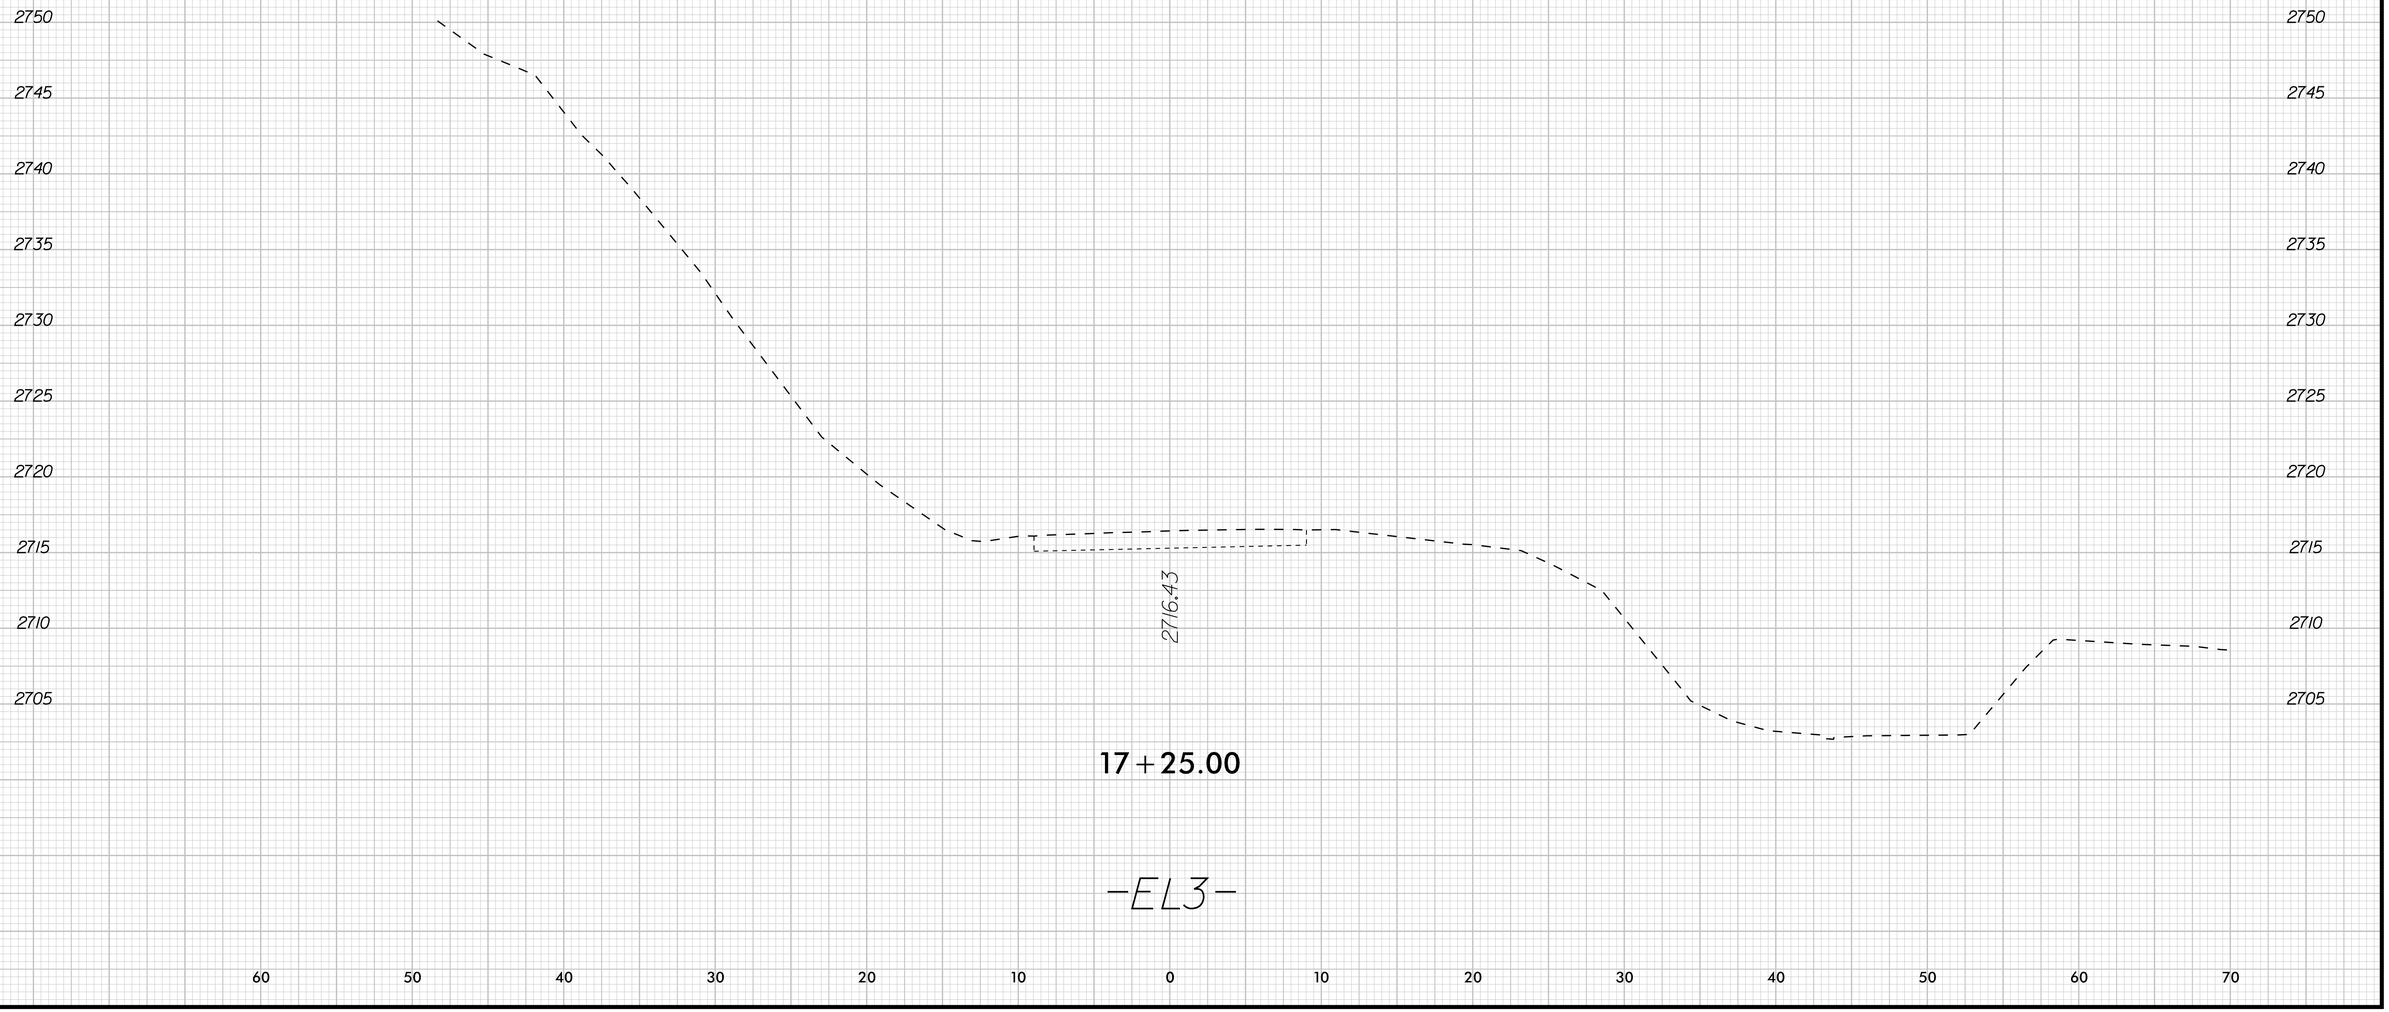

K:\RAL_Roadway\DII036679 - Bearwallow\Roadway\XSC\DII036679_rdy_xpl_EL3.dgn

9/22/2025

0 2.5 5	PROJ. REFERENCE NO.	SHEET NO.
	DF18314.2045121	X-23

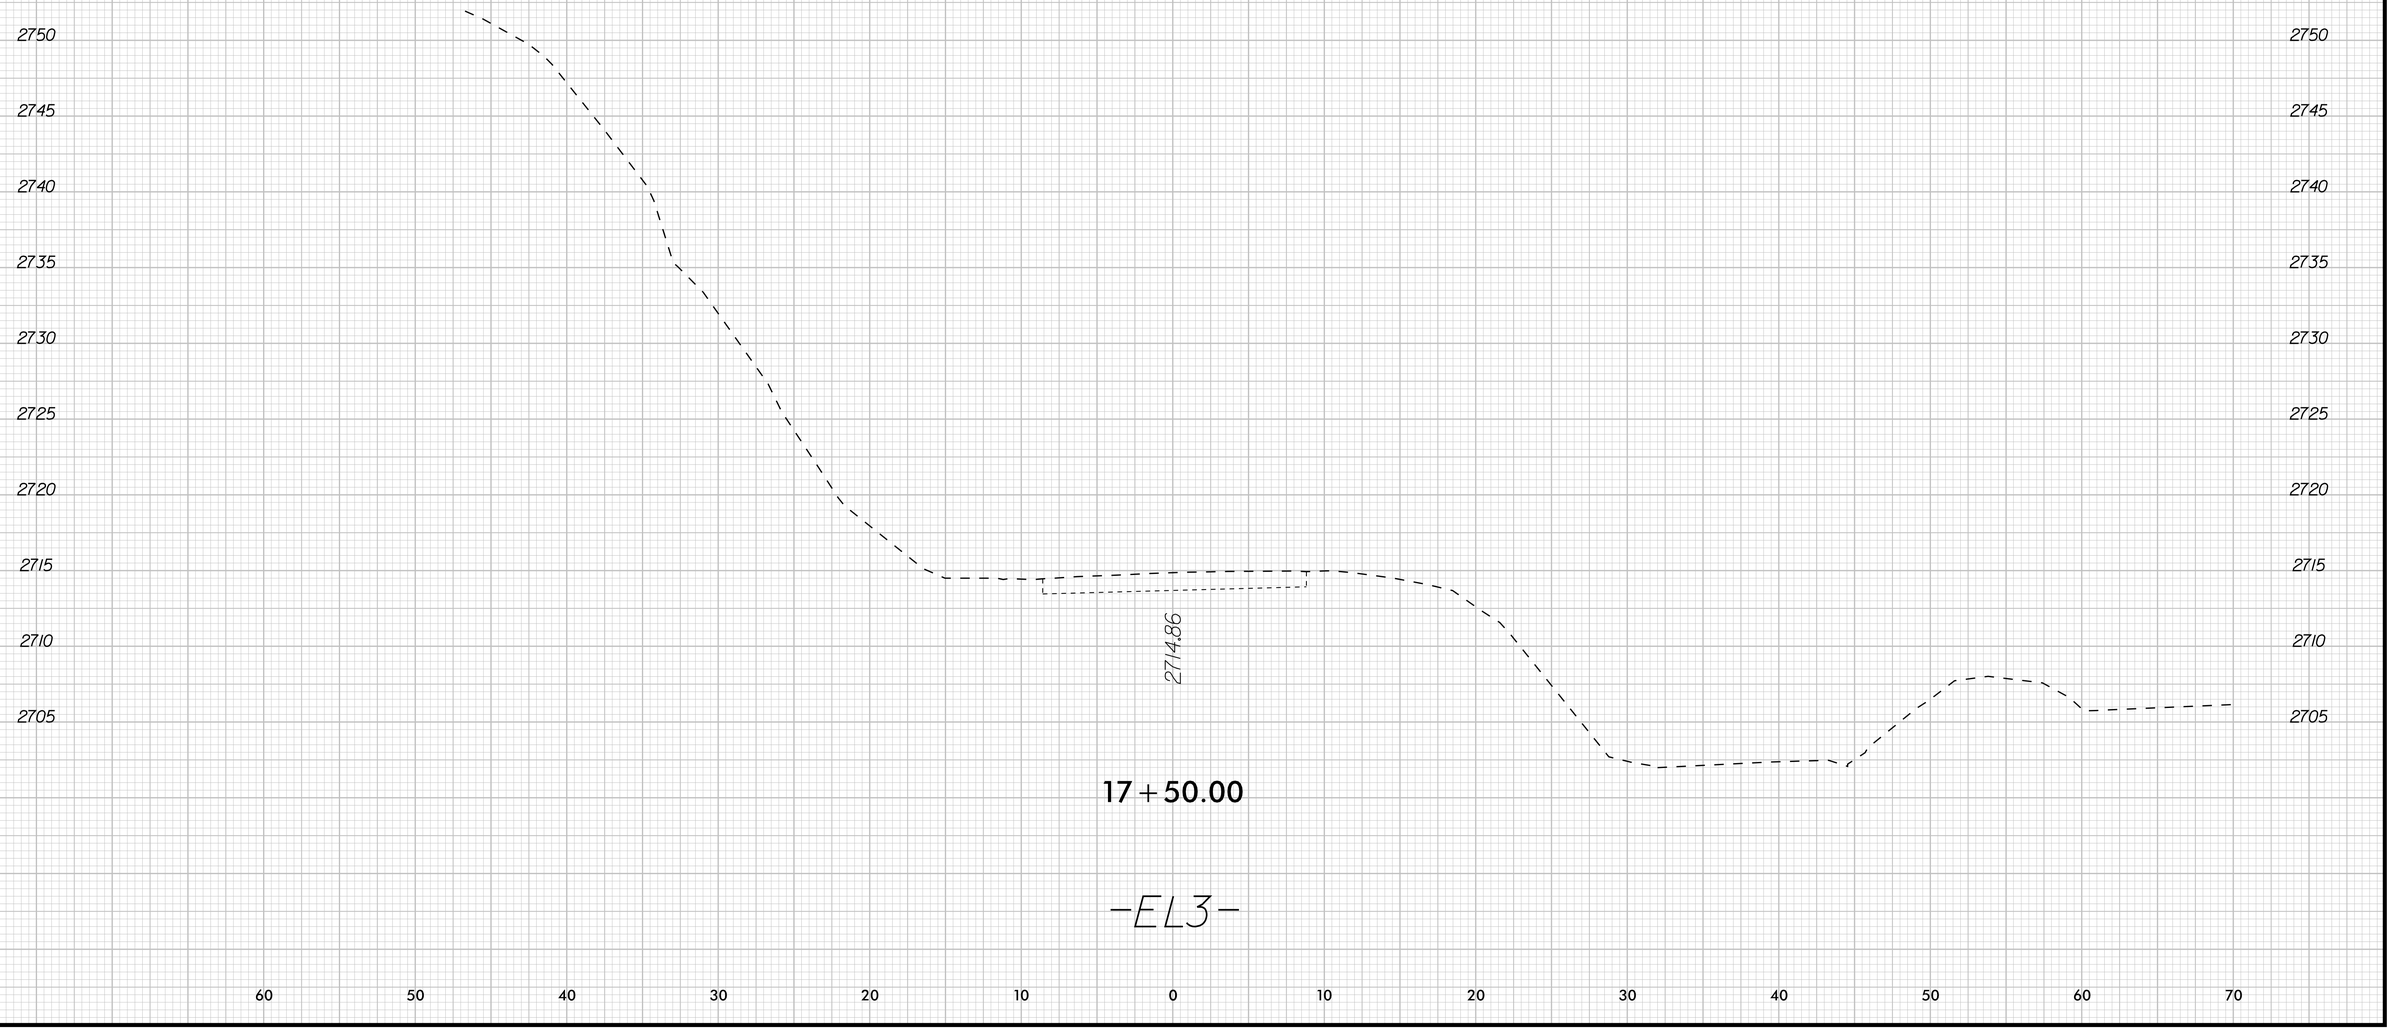

9/22/2025

0 2.5 5	PROJ. REFERENCE NO.	SHEET NO.
	DF18314.2045121	X-24

2750
2745
2740
2735
2730
2725
2720
2715
2710
2705

2712.94

17+75.00

-EL3-

60 50 40 30 20 10 0 10 20 30 40 50 60 70

K:\PAL_Roadway\01\036679 - Bearwallow\Roadway\X-SC\01\036679_rdy_xpl_EL3.dgn

9/22/2025

0 2.5 5	PROJ. REFERENCE NO.	SHEET NO.
	DF18314.2045121	X-25

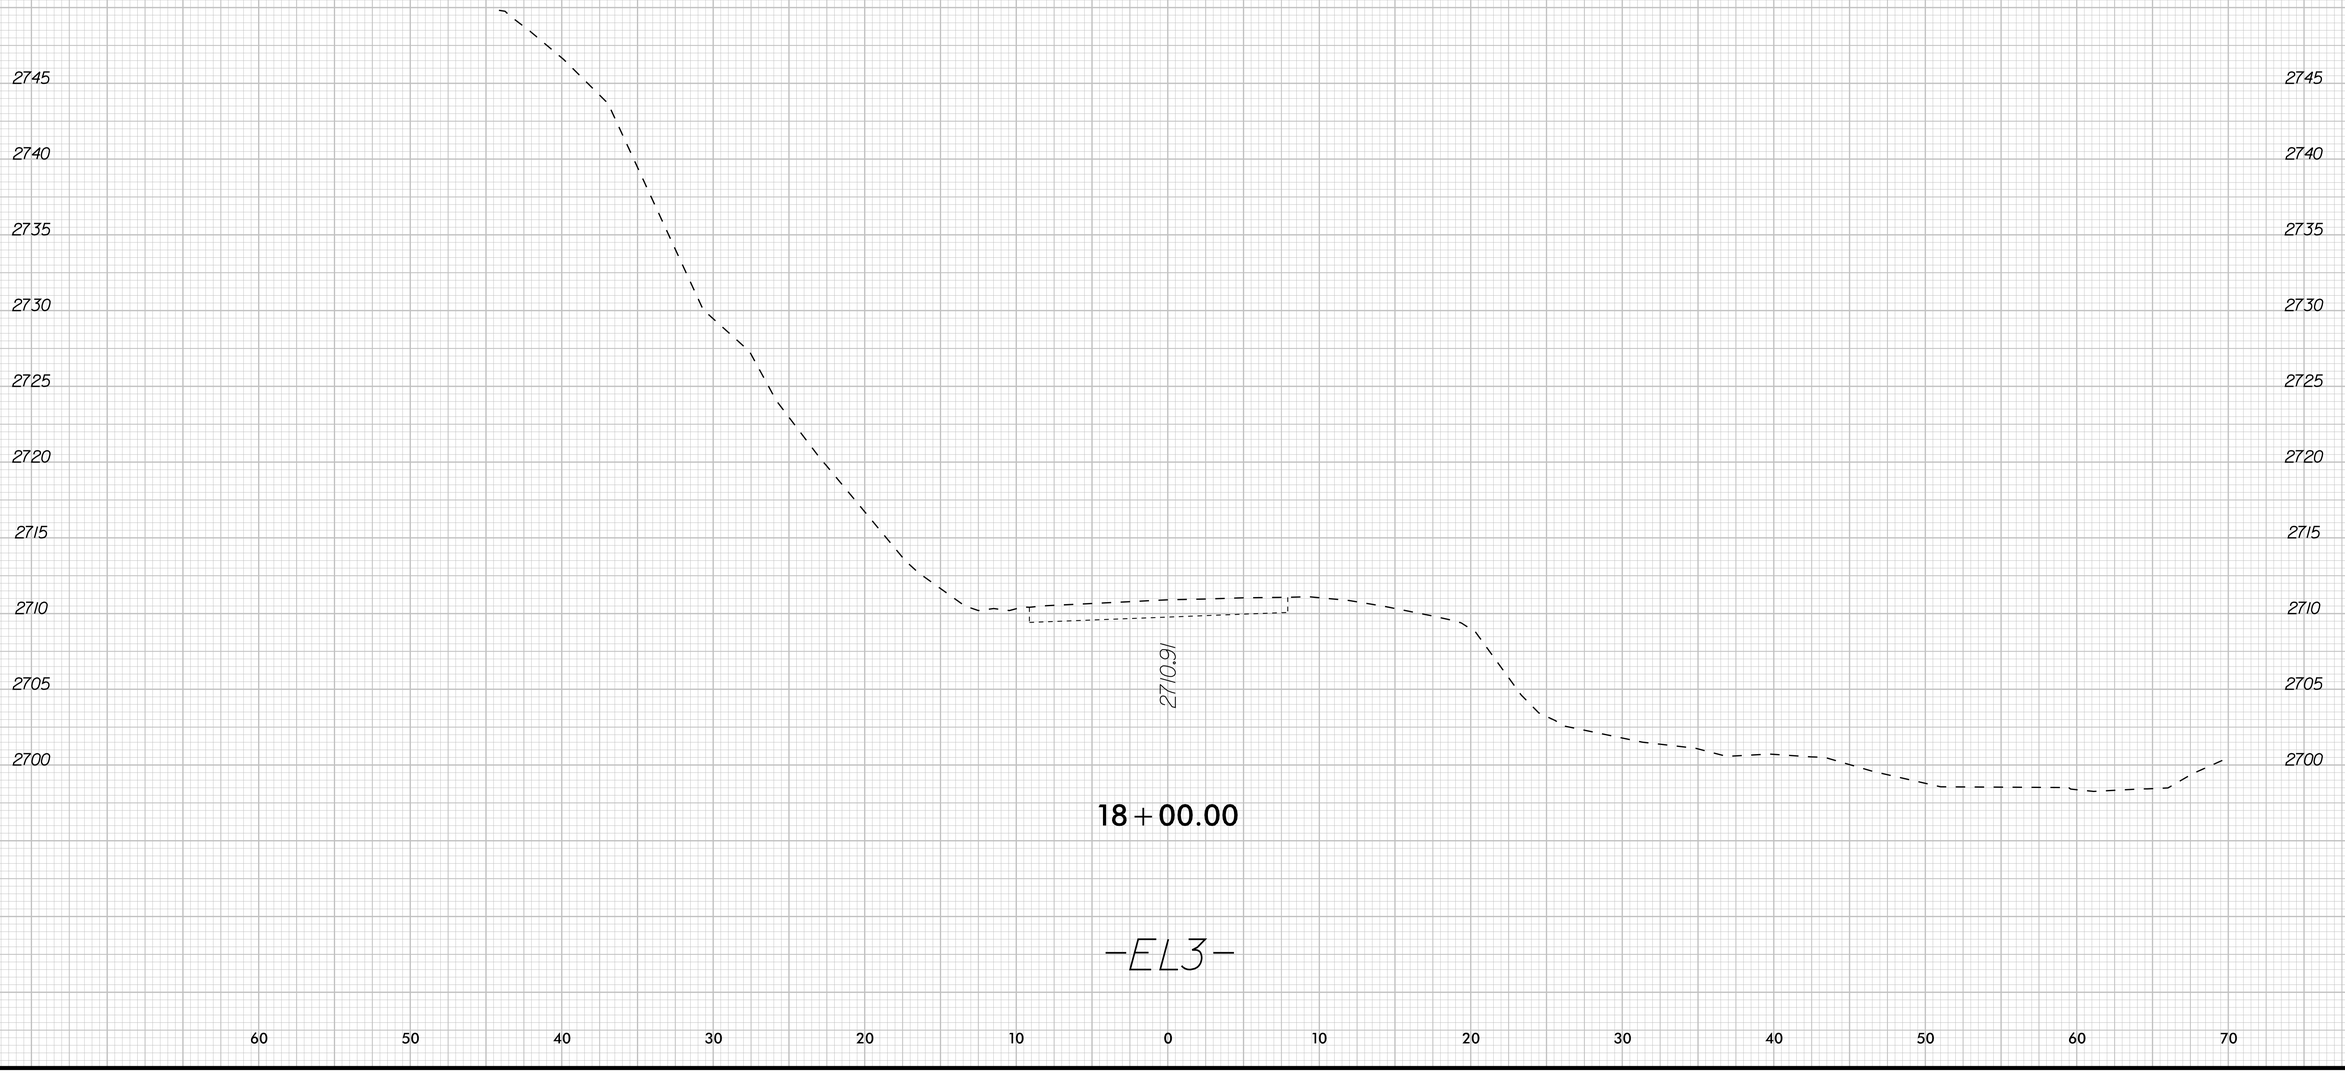

K:\RAL_Roadway\DII036679 - Bearwallow\Roadway\XSC\DII036679_rdy_xpl_EL3.dgn

9/22/2025

0 2.5 5	PROJ. REFERENCE NO.	SHEET NO.
	DF18314.2045121	X-26

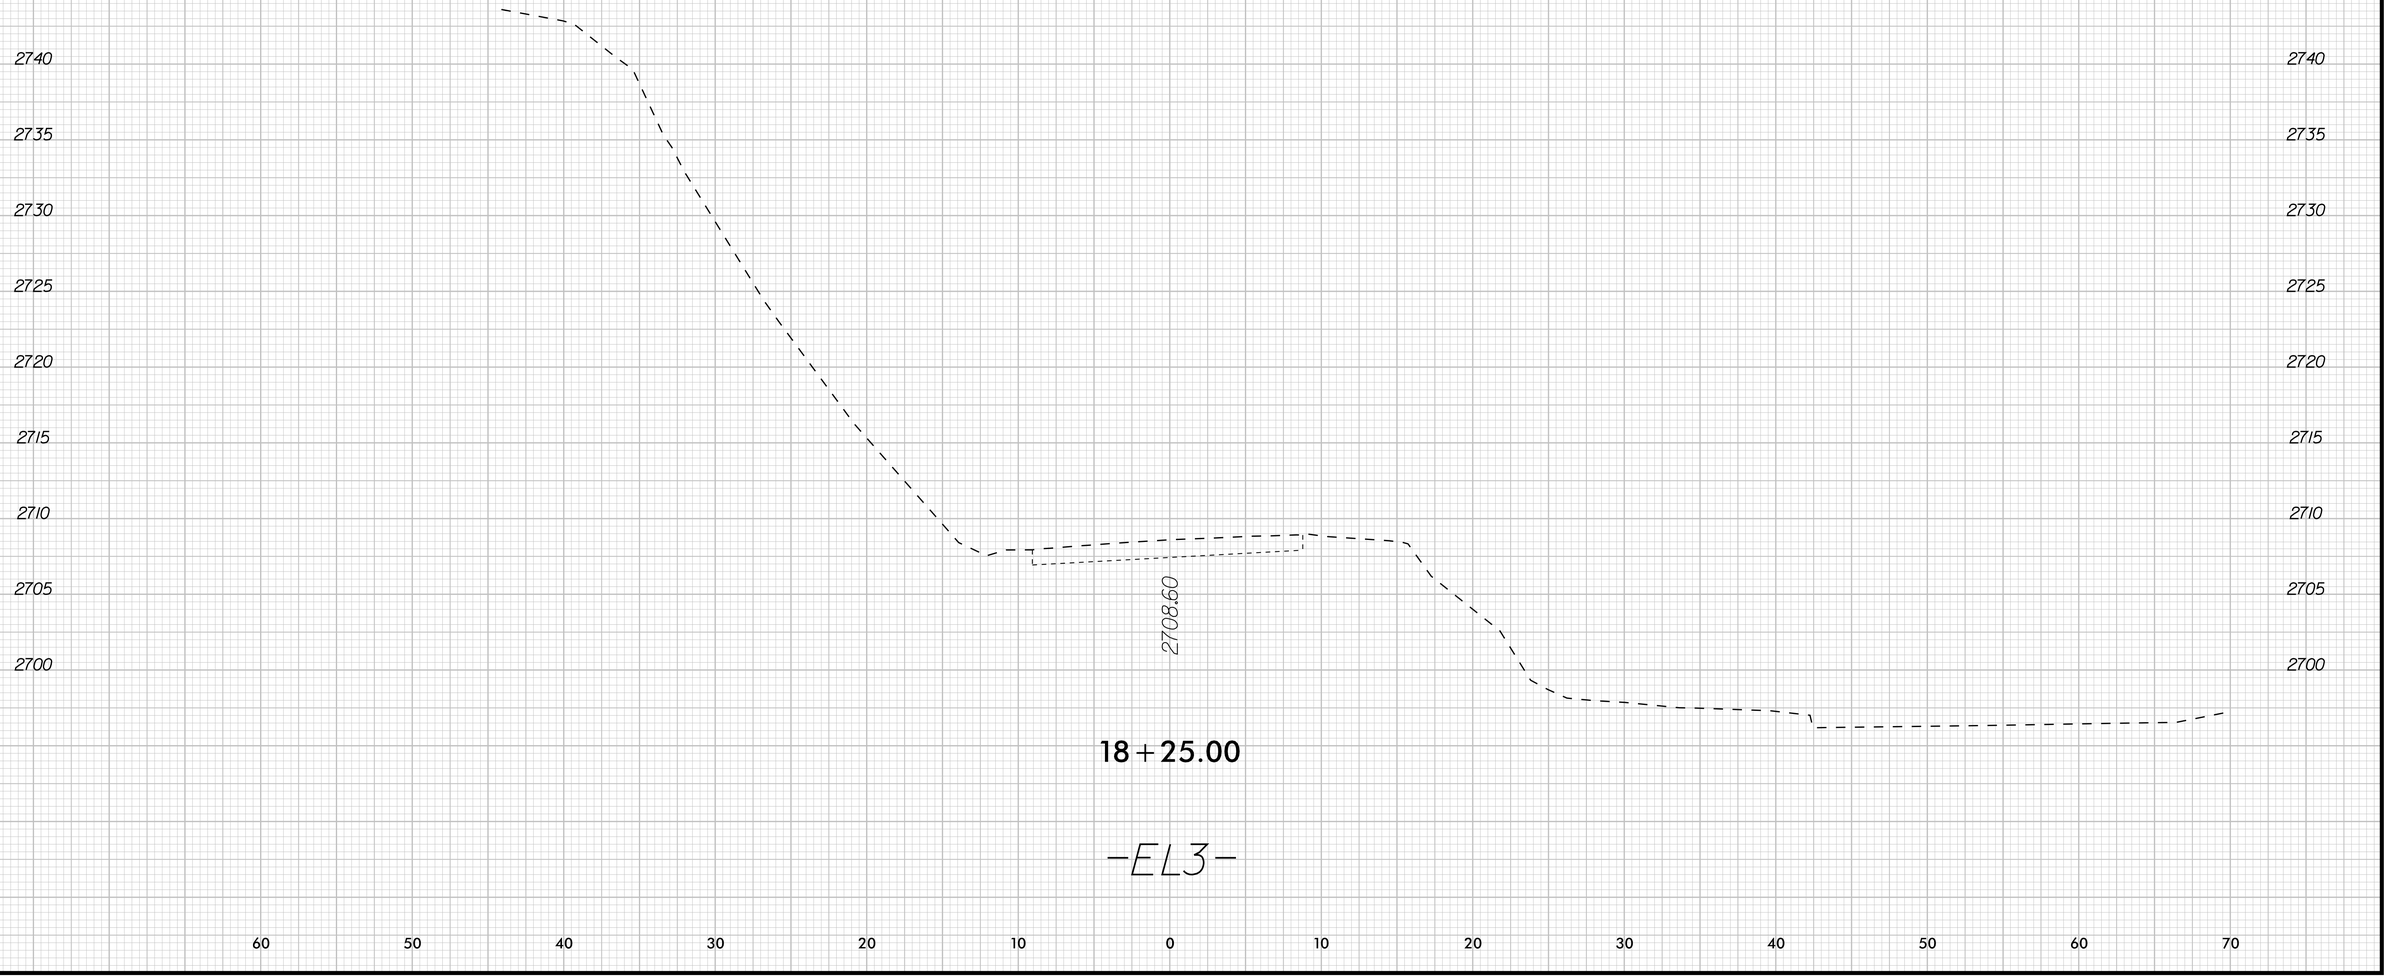

18+25.00

-EL3-

9/22/2025

0 2.5 5	PROJ. REFERENCE NO.	SHEET NO.
	DF18314.2045121	X-27

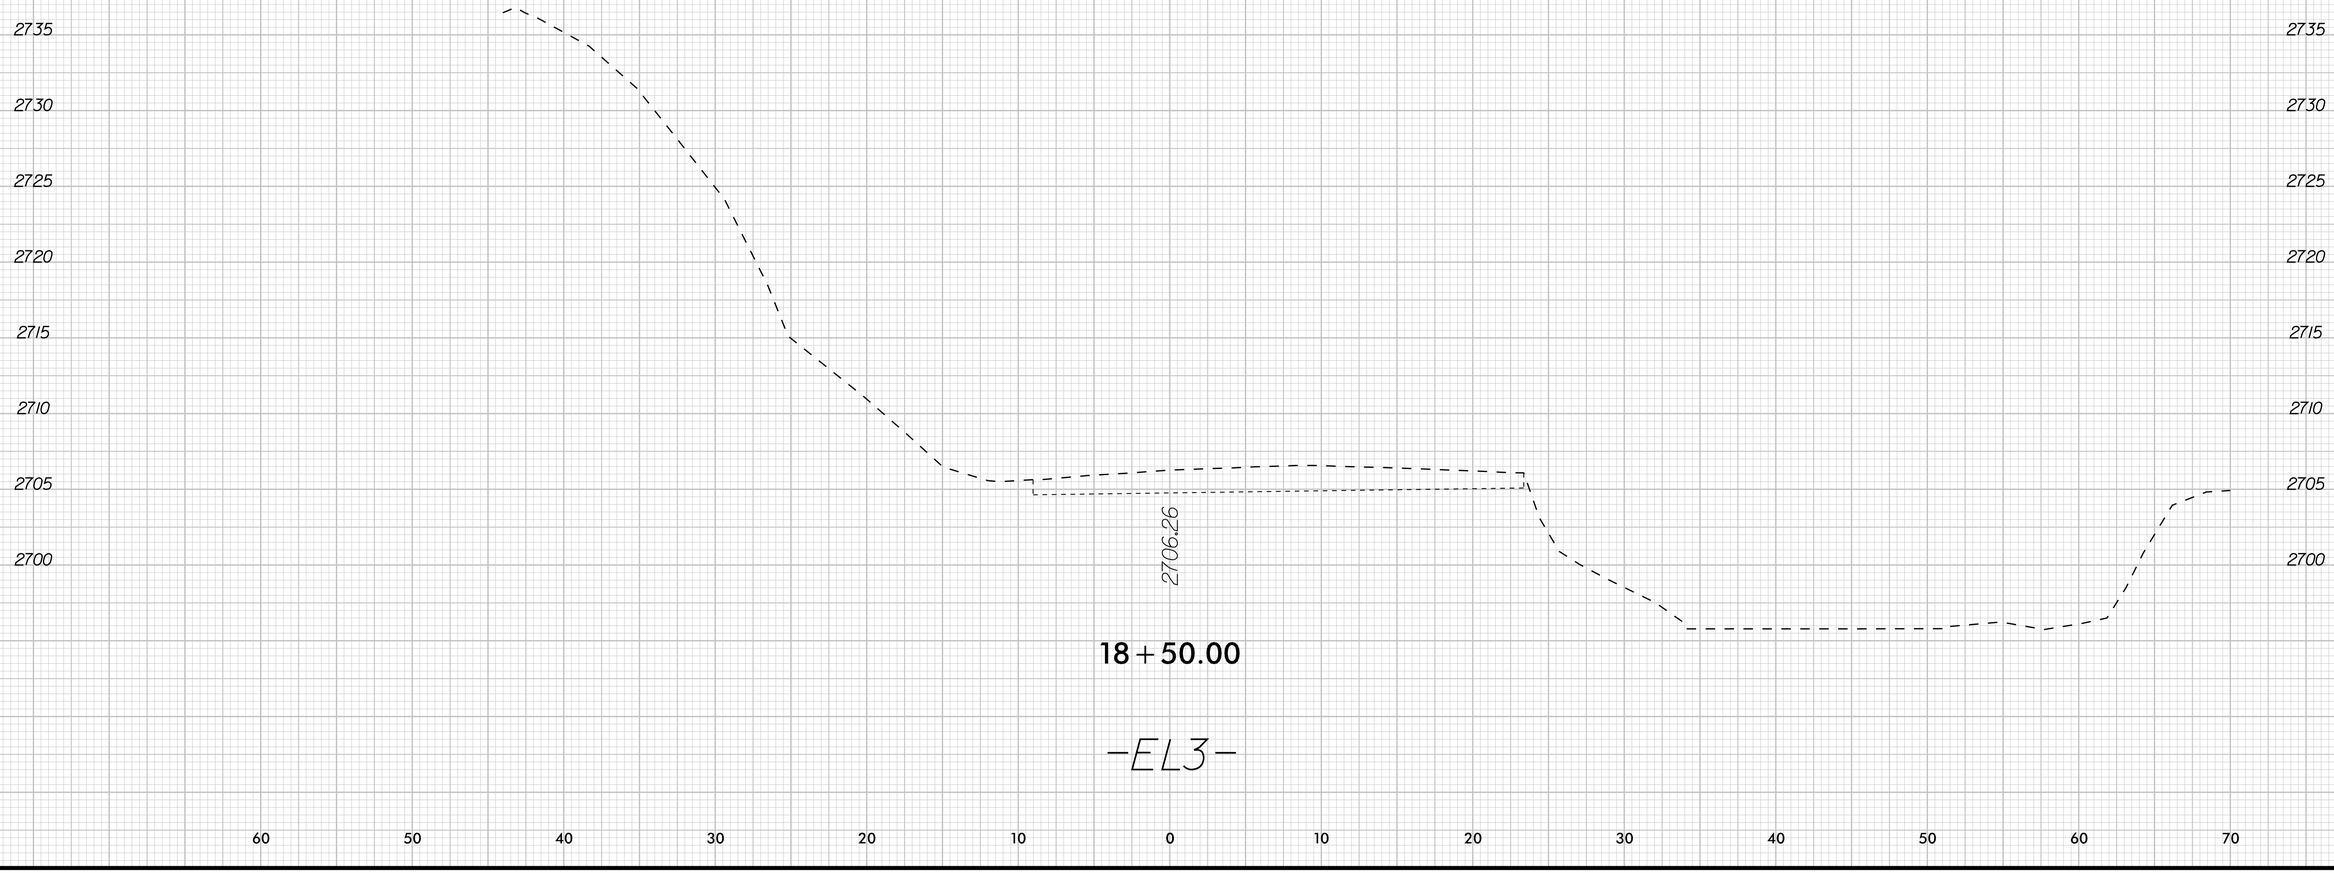

K:\RAL_Roadway\DII036679 - Bearwallow\Roadway\XSC\DII036679_rdy_xpl_EL3.dgn

9/22/2025

0 5 10	PROJ. REFERENCE NO.	SHEET NO.
	DF18314.2045121	X-28

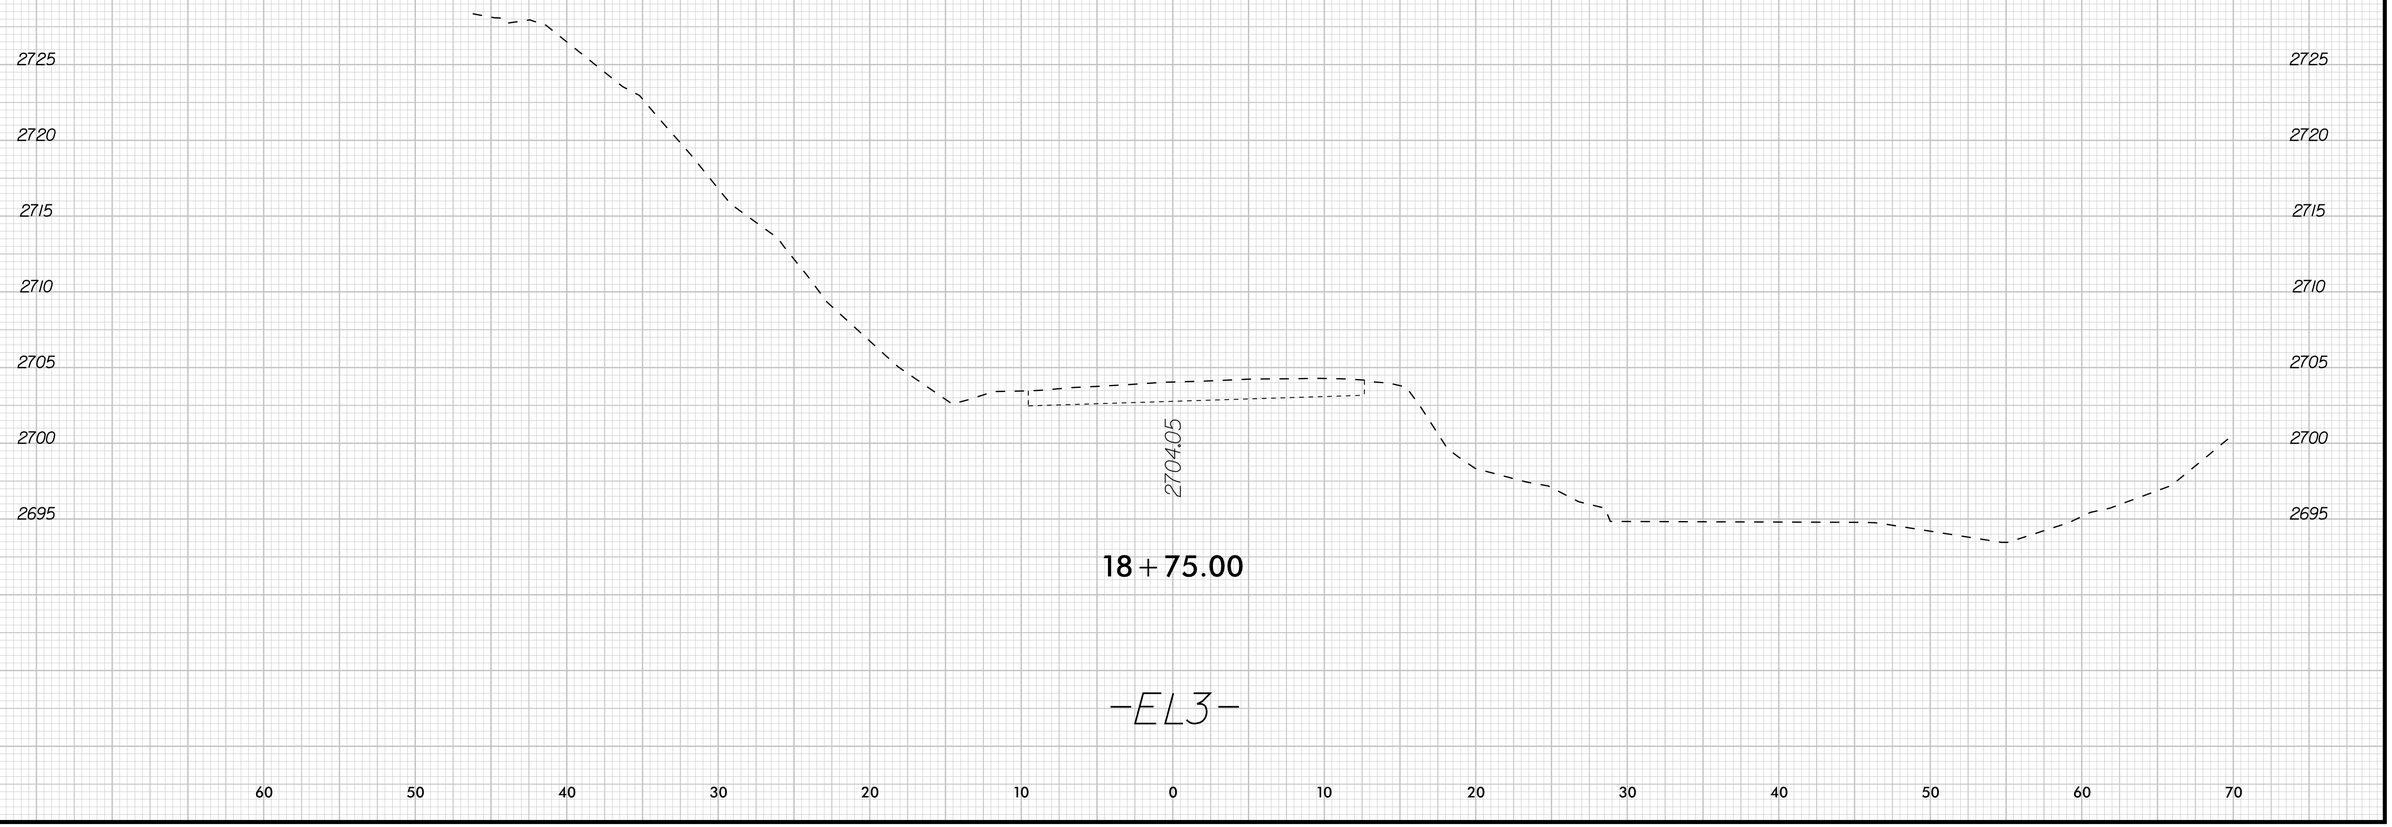

18+75.00

-EL3-

9/22/2025

0 5 10	PROJ. REFERENCE NO.	SHEET NO.
	DF18314.2045121	X-29

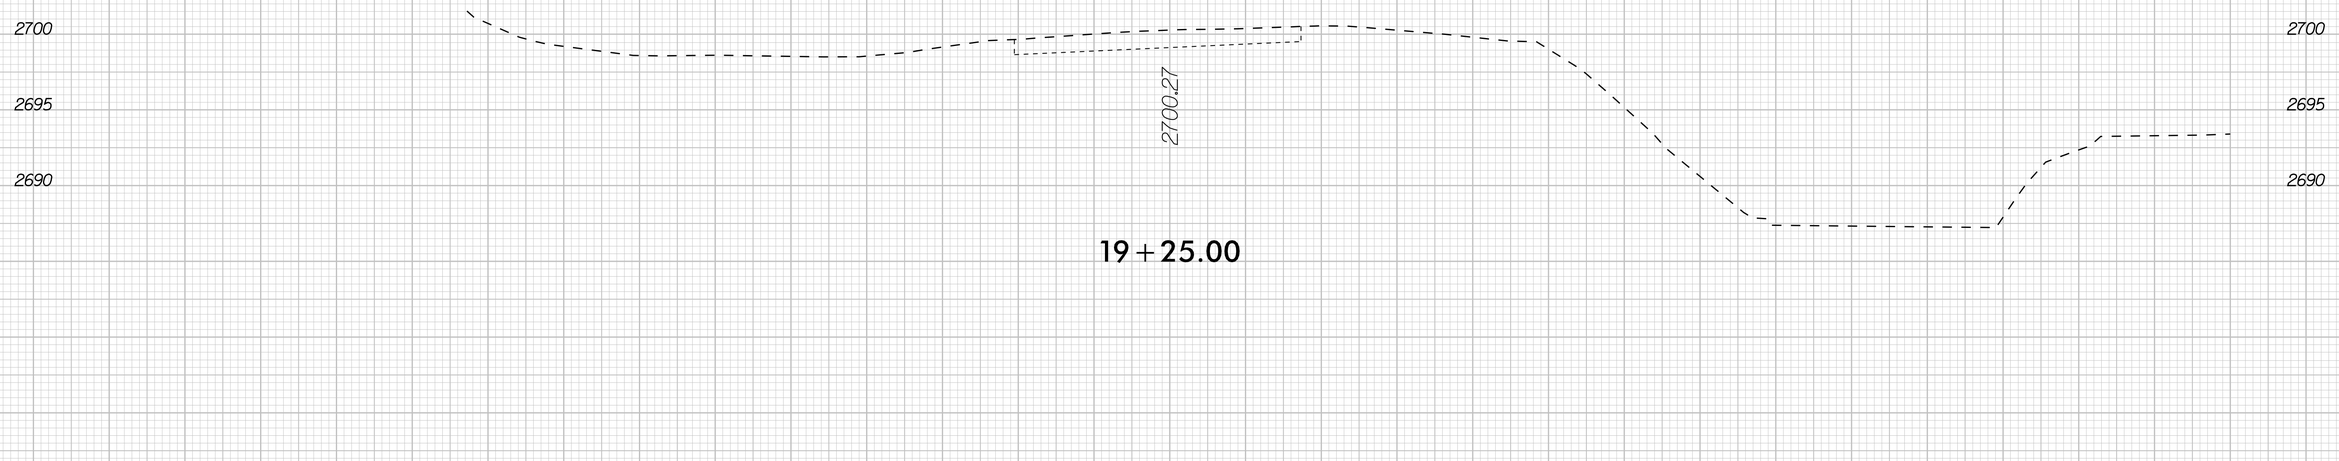

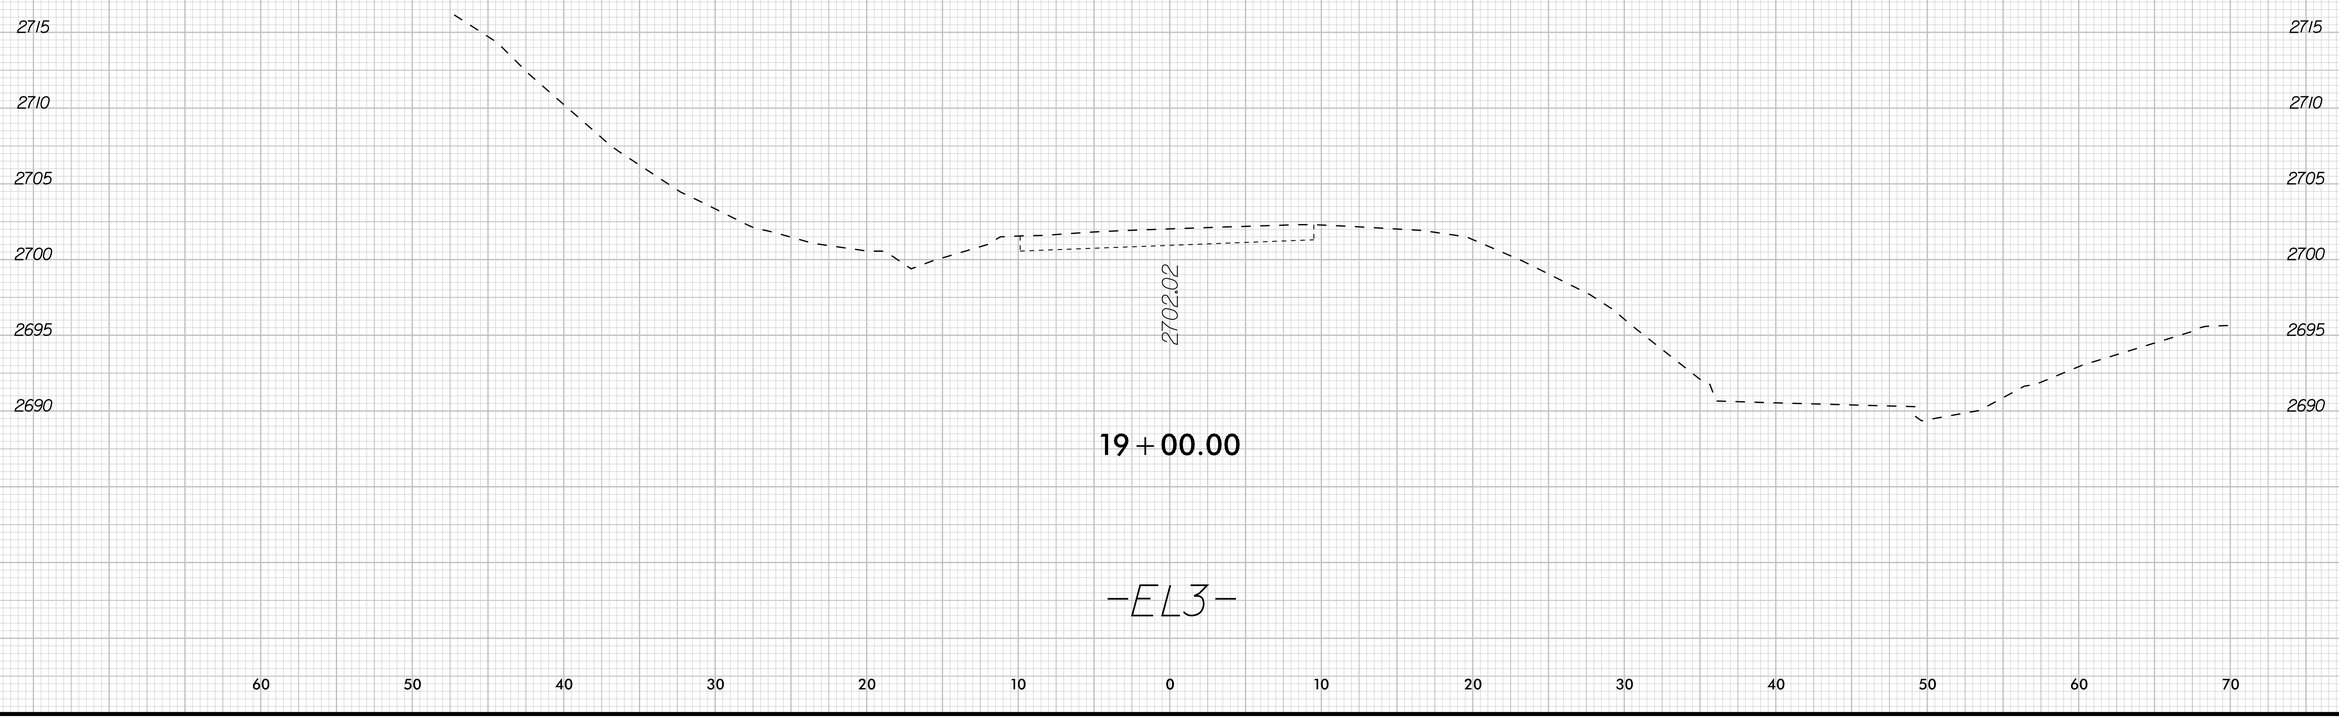

K:\RAL_Roadway\DII036679 - Bearwallow\Roadway\XSC\DII036679_rdy_xpl_EL3.dgn

9/22/2025

0 5 10	PROJ. REFERENCE NO.	SHEET NO.
	DF18314.2045121	X-30

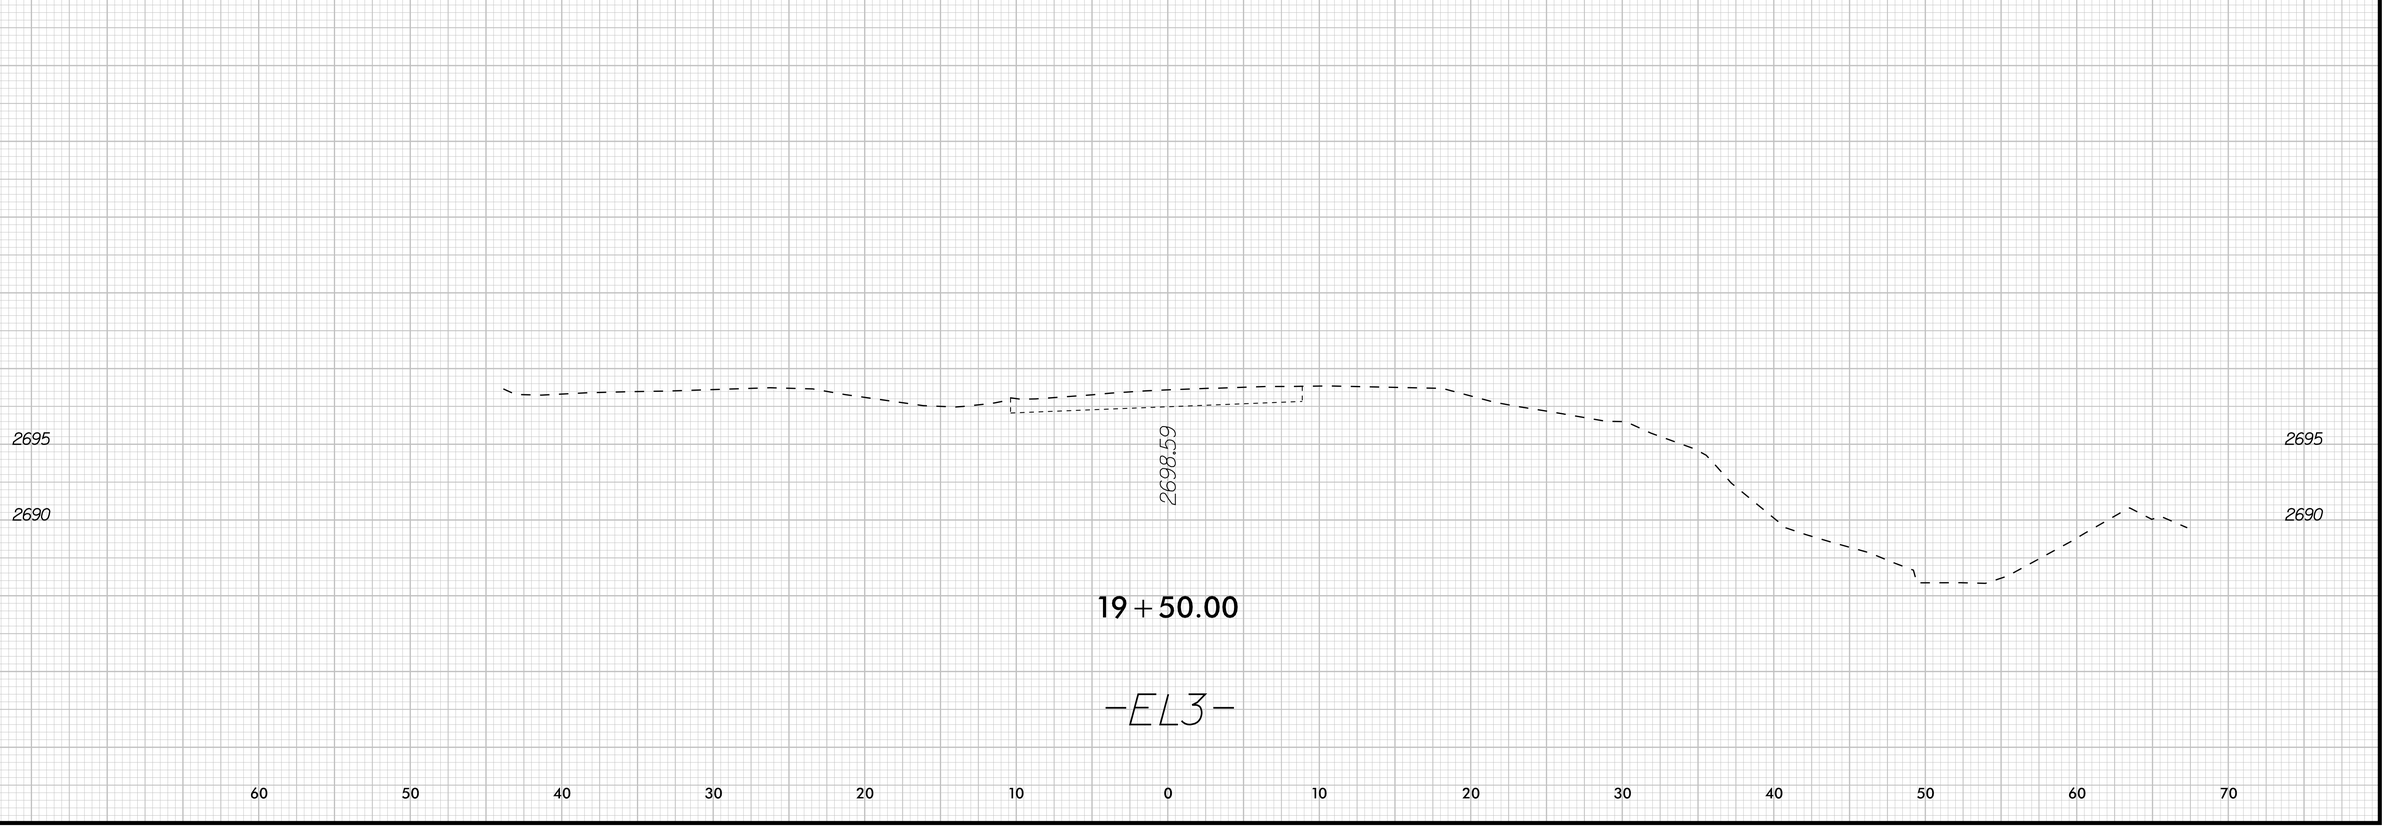

K:\RAL_Roadway\DII036679 - Bearwallow\Roadway\XSC\DII036679_rdy_xpl_EL3.dgn

9/22/2025

0 2.5 5	PROJ. REFERENCE NO.	SHEET NO.
	DF18314.20451.21	X-31

2920
2915
2910
2905
2900

2907.96

10+50.00

2910
2905
2900

2908.96

10+25.00

-EL6-

50 40 30 20 10 0 10 20 30 40 50 60 70 80 90

2920
2915
2910
2905
2900

2910
2905
2900

K:\RAL_Roadway\DII\036679 - Bearwallow\Roadway\XSC\DII036679_rdy_xpl_EL6.dgn

9/22/2025

0 2.5 5	PROJ. REFERENCE NO.	SHEET NO.
	DF18314.2045121	X-32

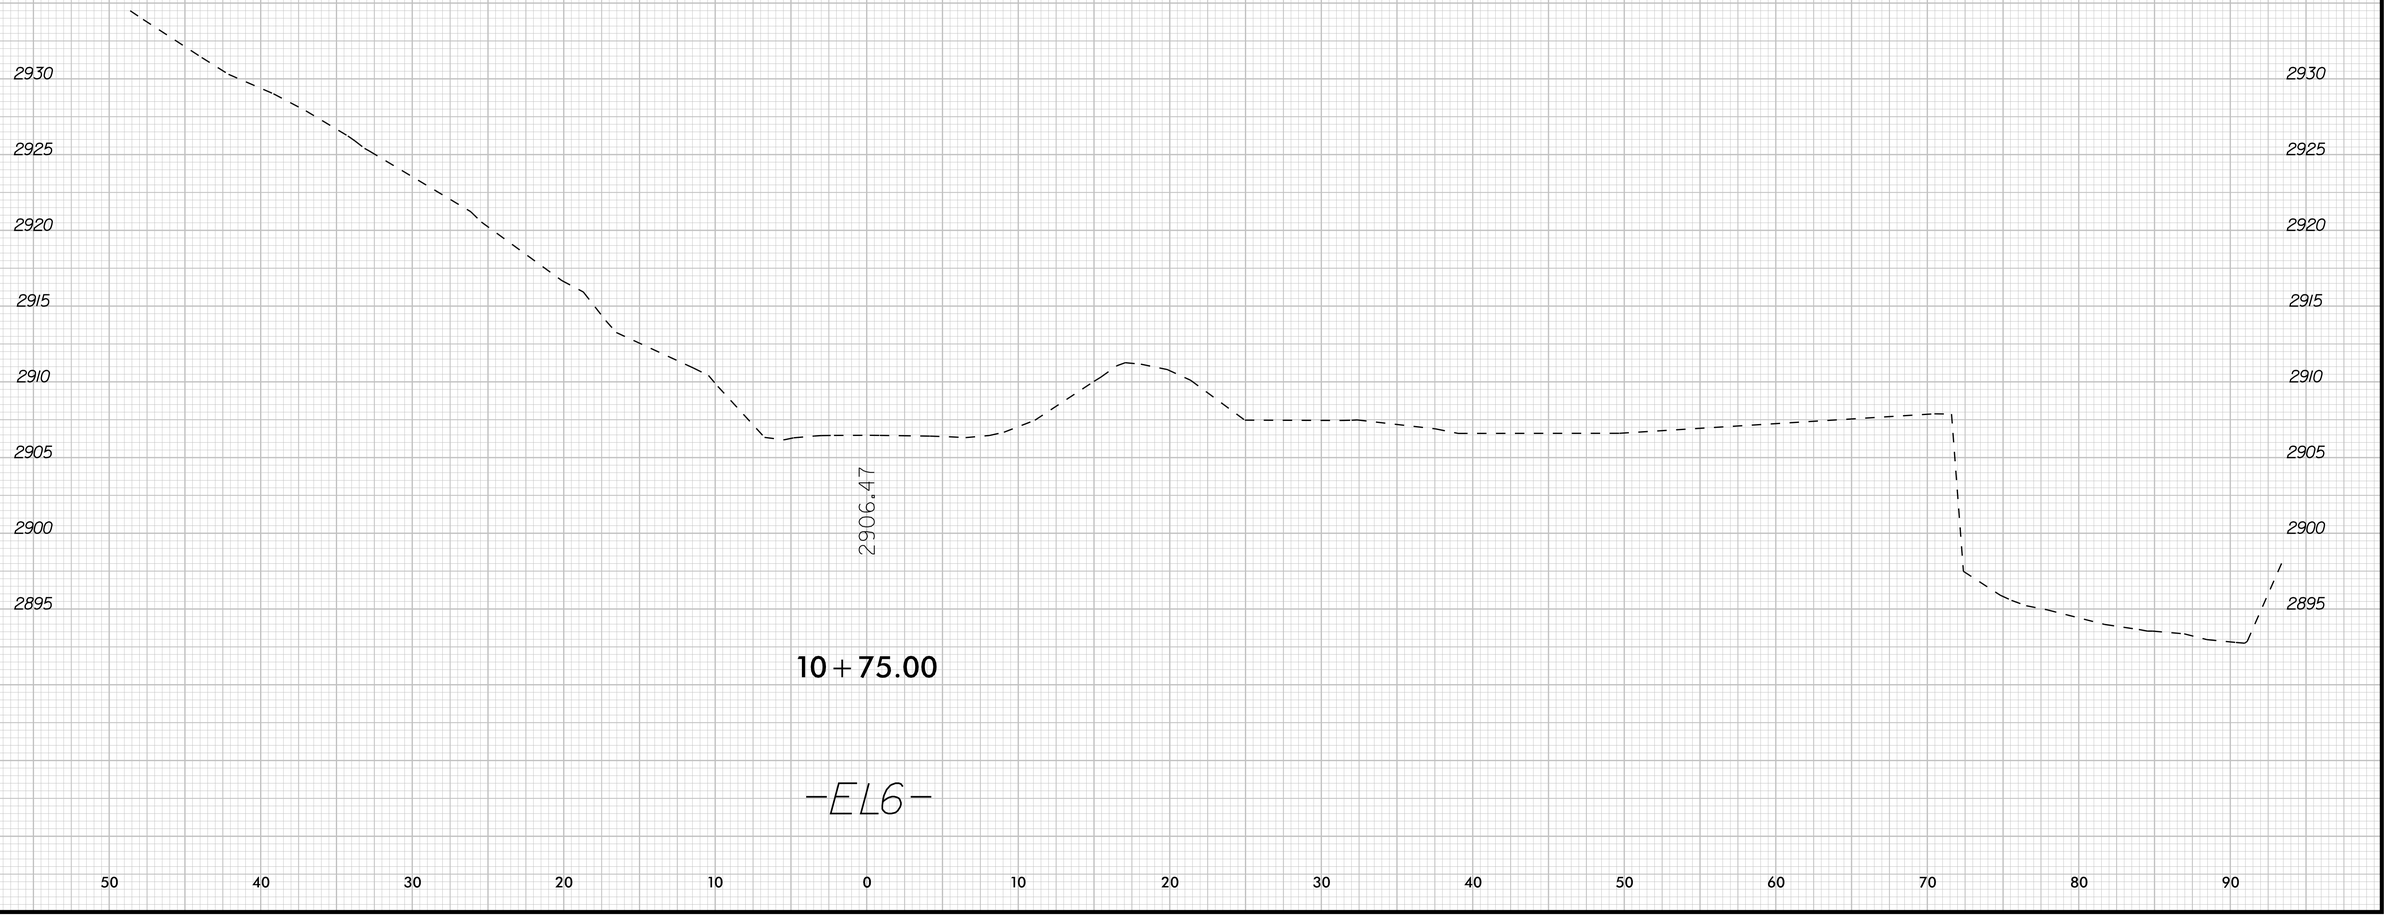

10+75.00

-EL6-

9/22/2025

0 2.5 5	PROJ. REFERENCE NO.	SHEET NO.
	DF18314.2045121	X-33

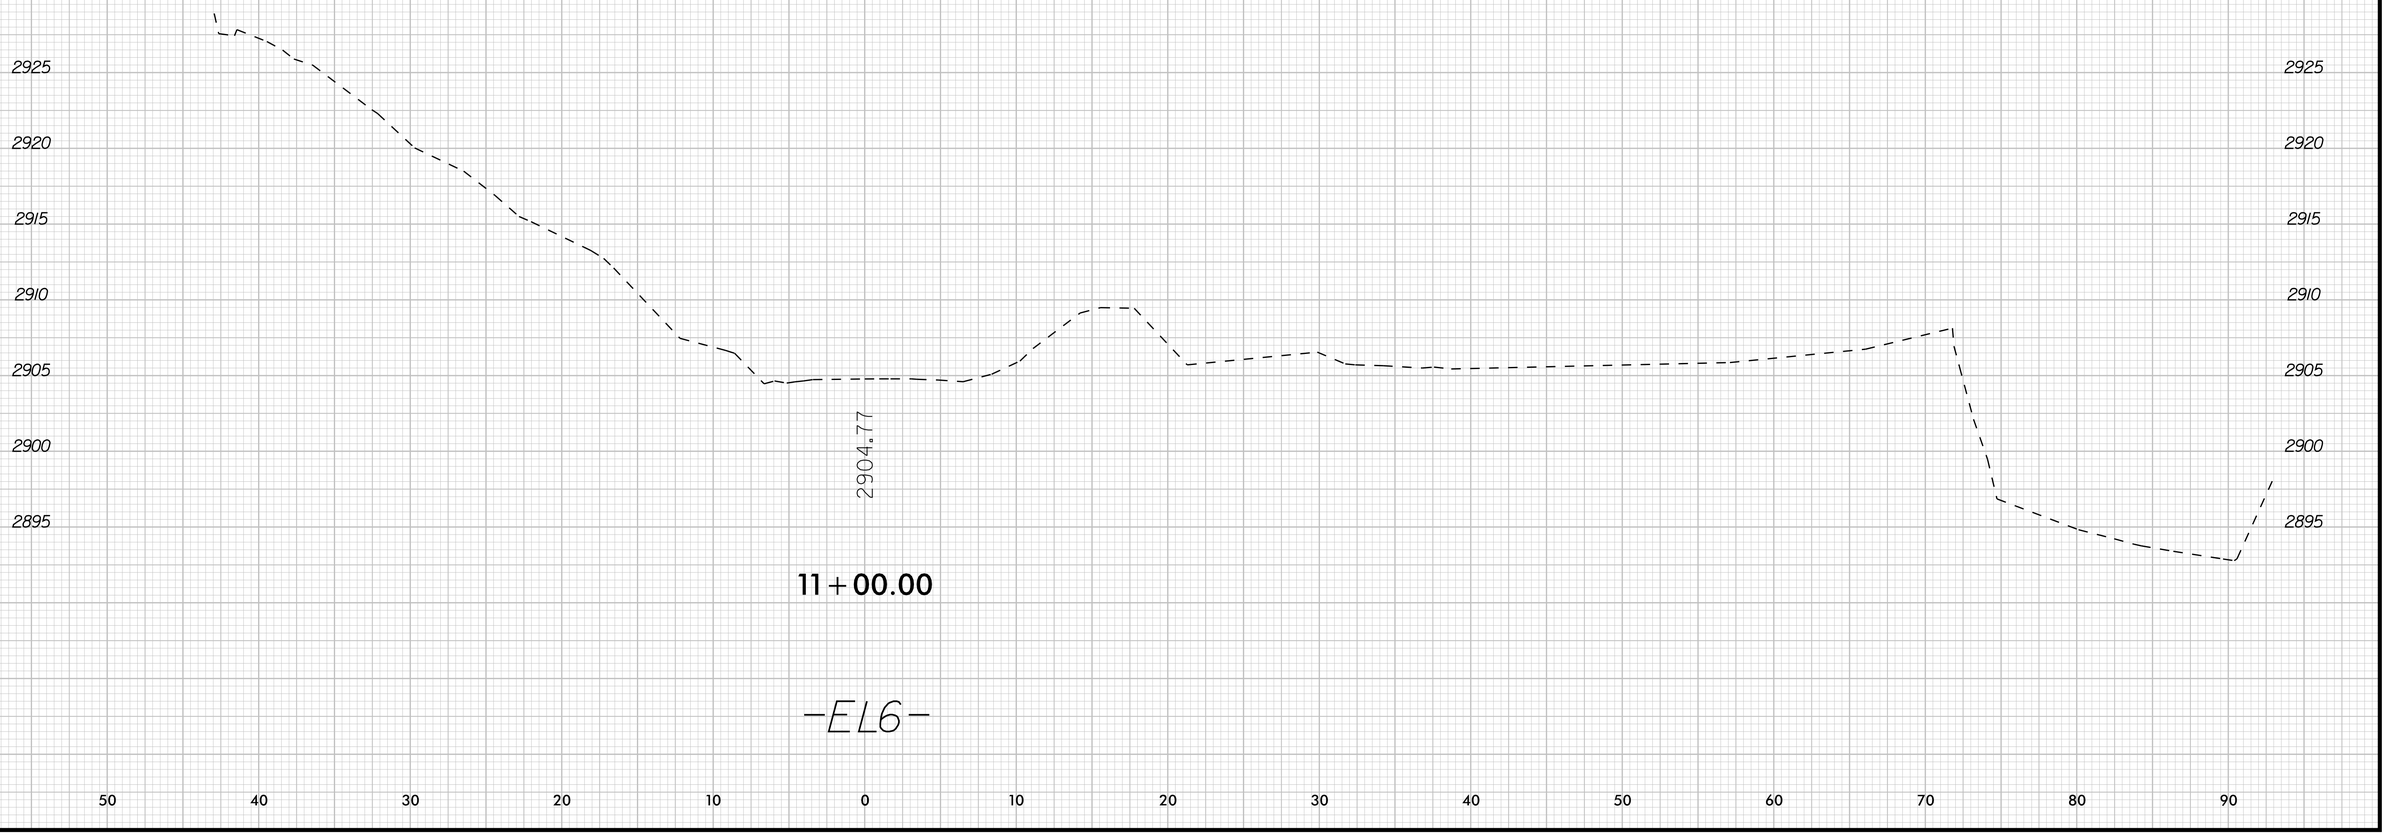

11+00.00

-EL6-

K:\RAL_Roadway\Oil\036679 - Bearwallow\Roadway\XSC\Oil036679_rdy_xpl_EL6.dgn

9/22/2025

0 2.5 5	PROJ. REFERENCE NO.	SHEET NO.
	DF18314.2045121	X-34

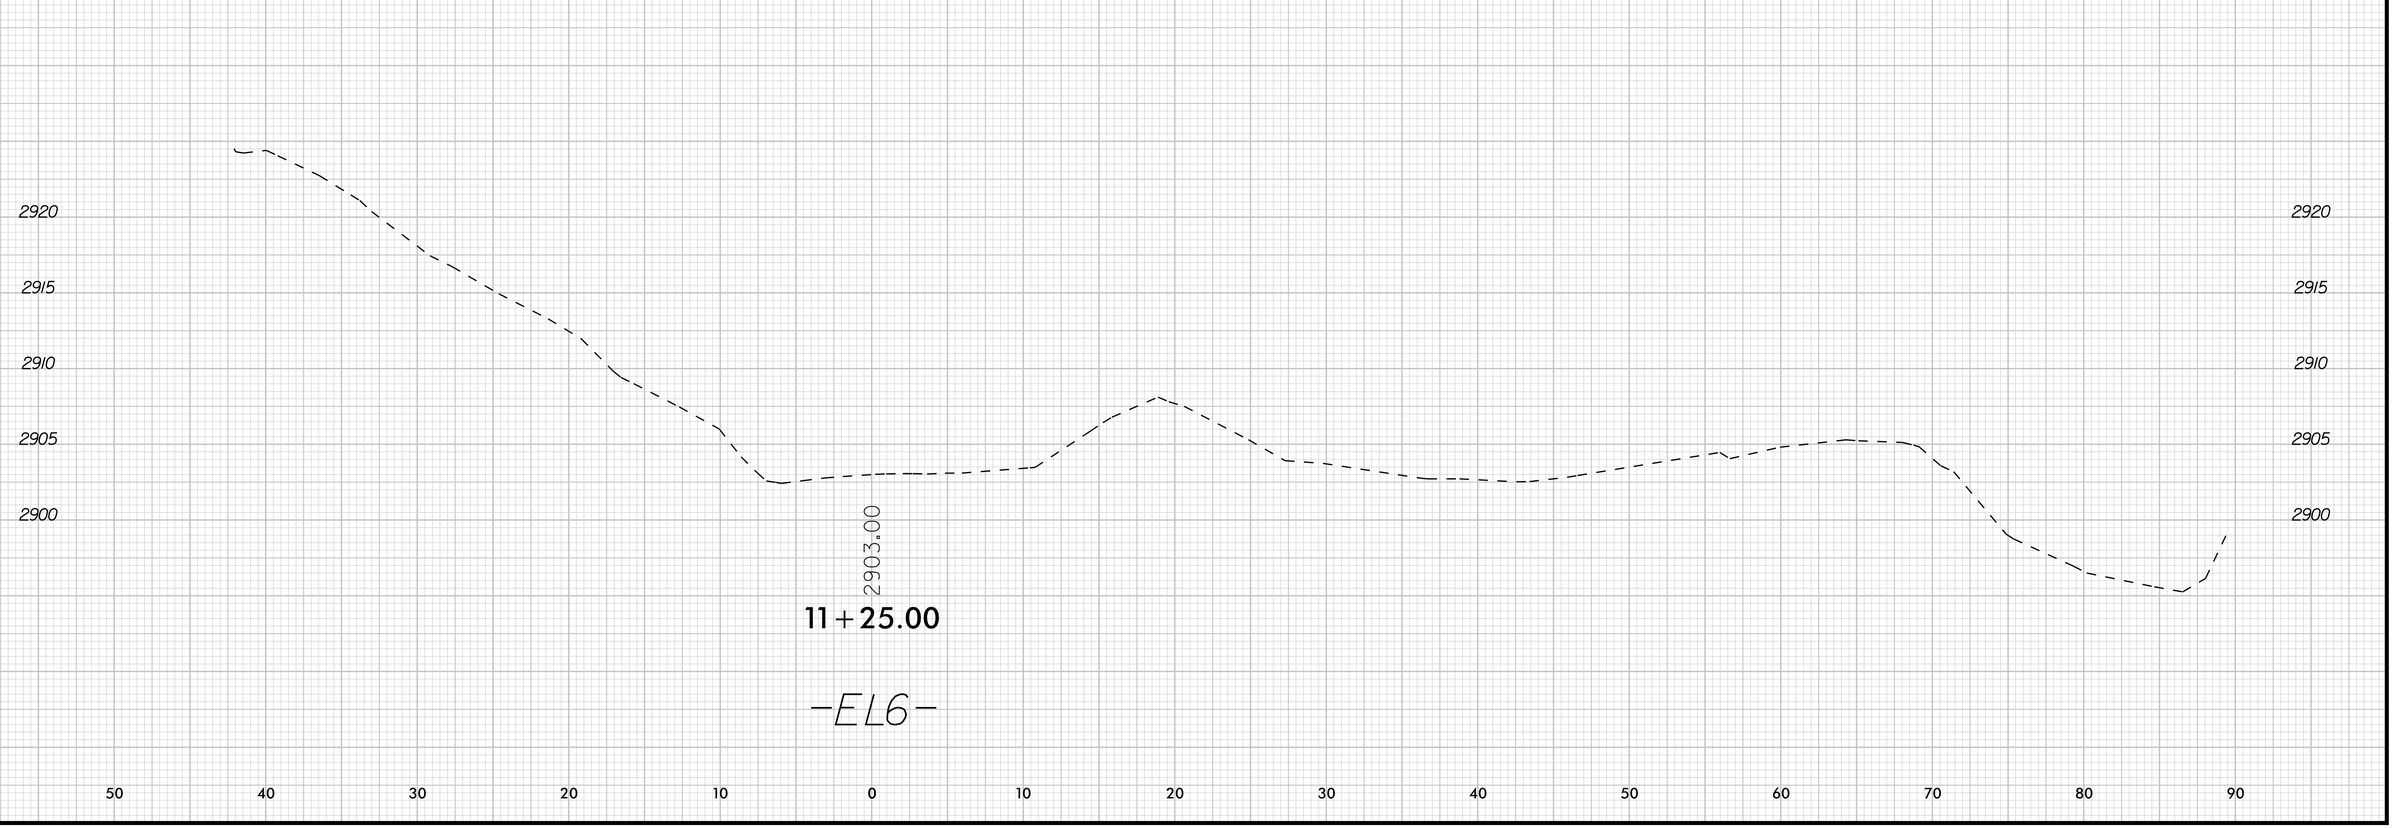

K:\RAL_Roadway\DII036679 - Bearwallow\Roadway\XSC\DII036679_rdy_xpl_EL6.dgn

9/22/2025

0 2.5 5	PROJ. REFERENCE NO.	SHEET NO.
	DF18314.2045121	X-35

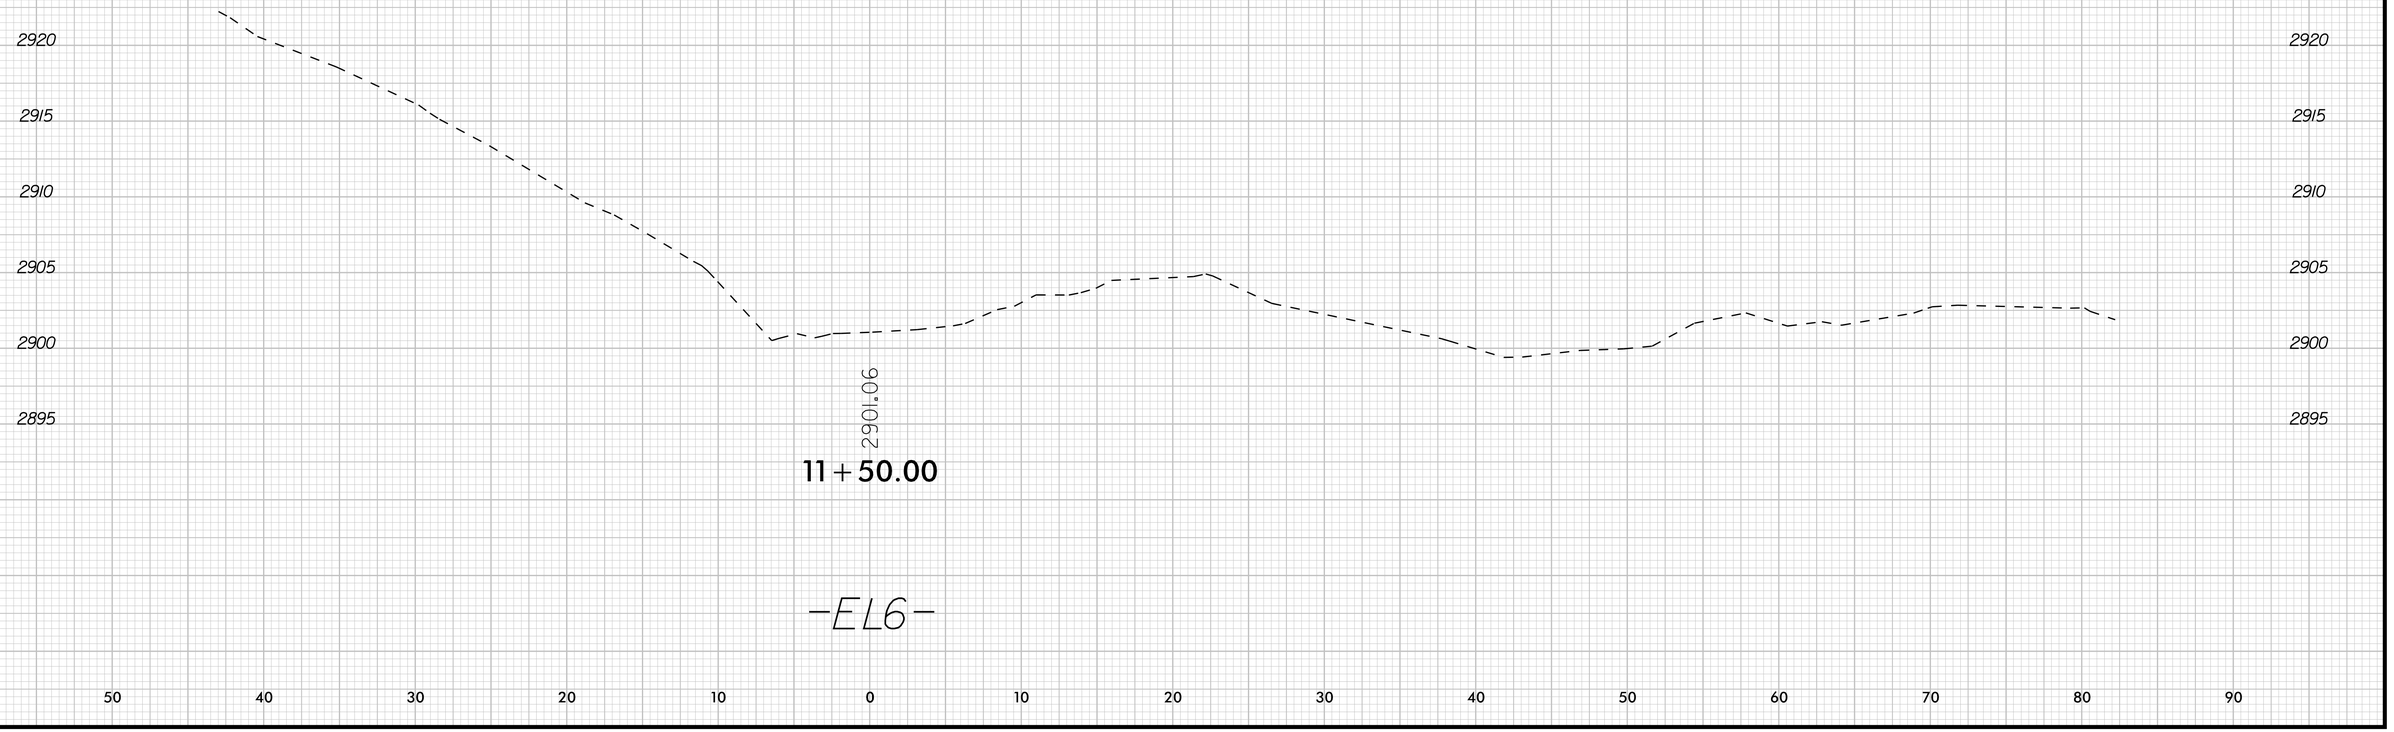

K:\RAL_Roadway\DII036679 - Bearwallow\Roadway\XSC\DII036679_rdy_xpl_EL6.dgn

9/22/2025

0 2.5 5	PROJ. REFERENCE NO.	SHEET NO.
	DF18314.2045121	X-36

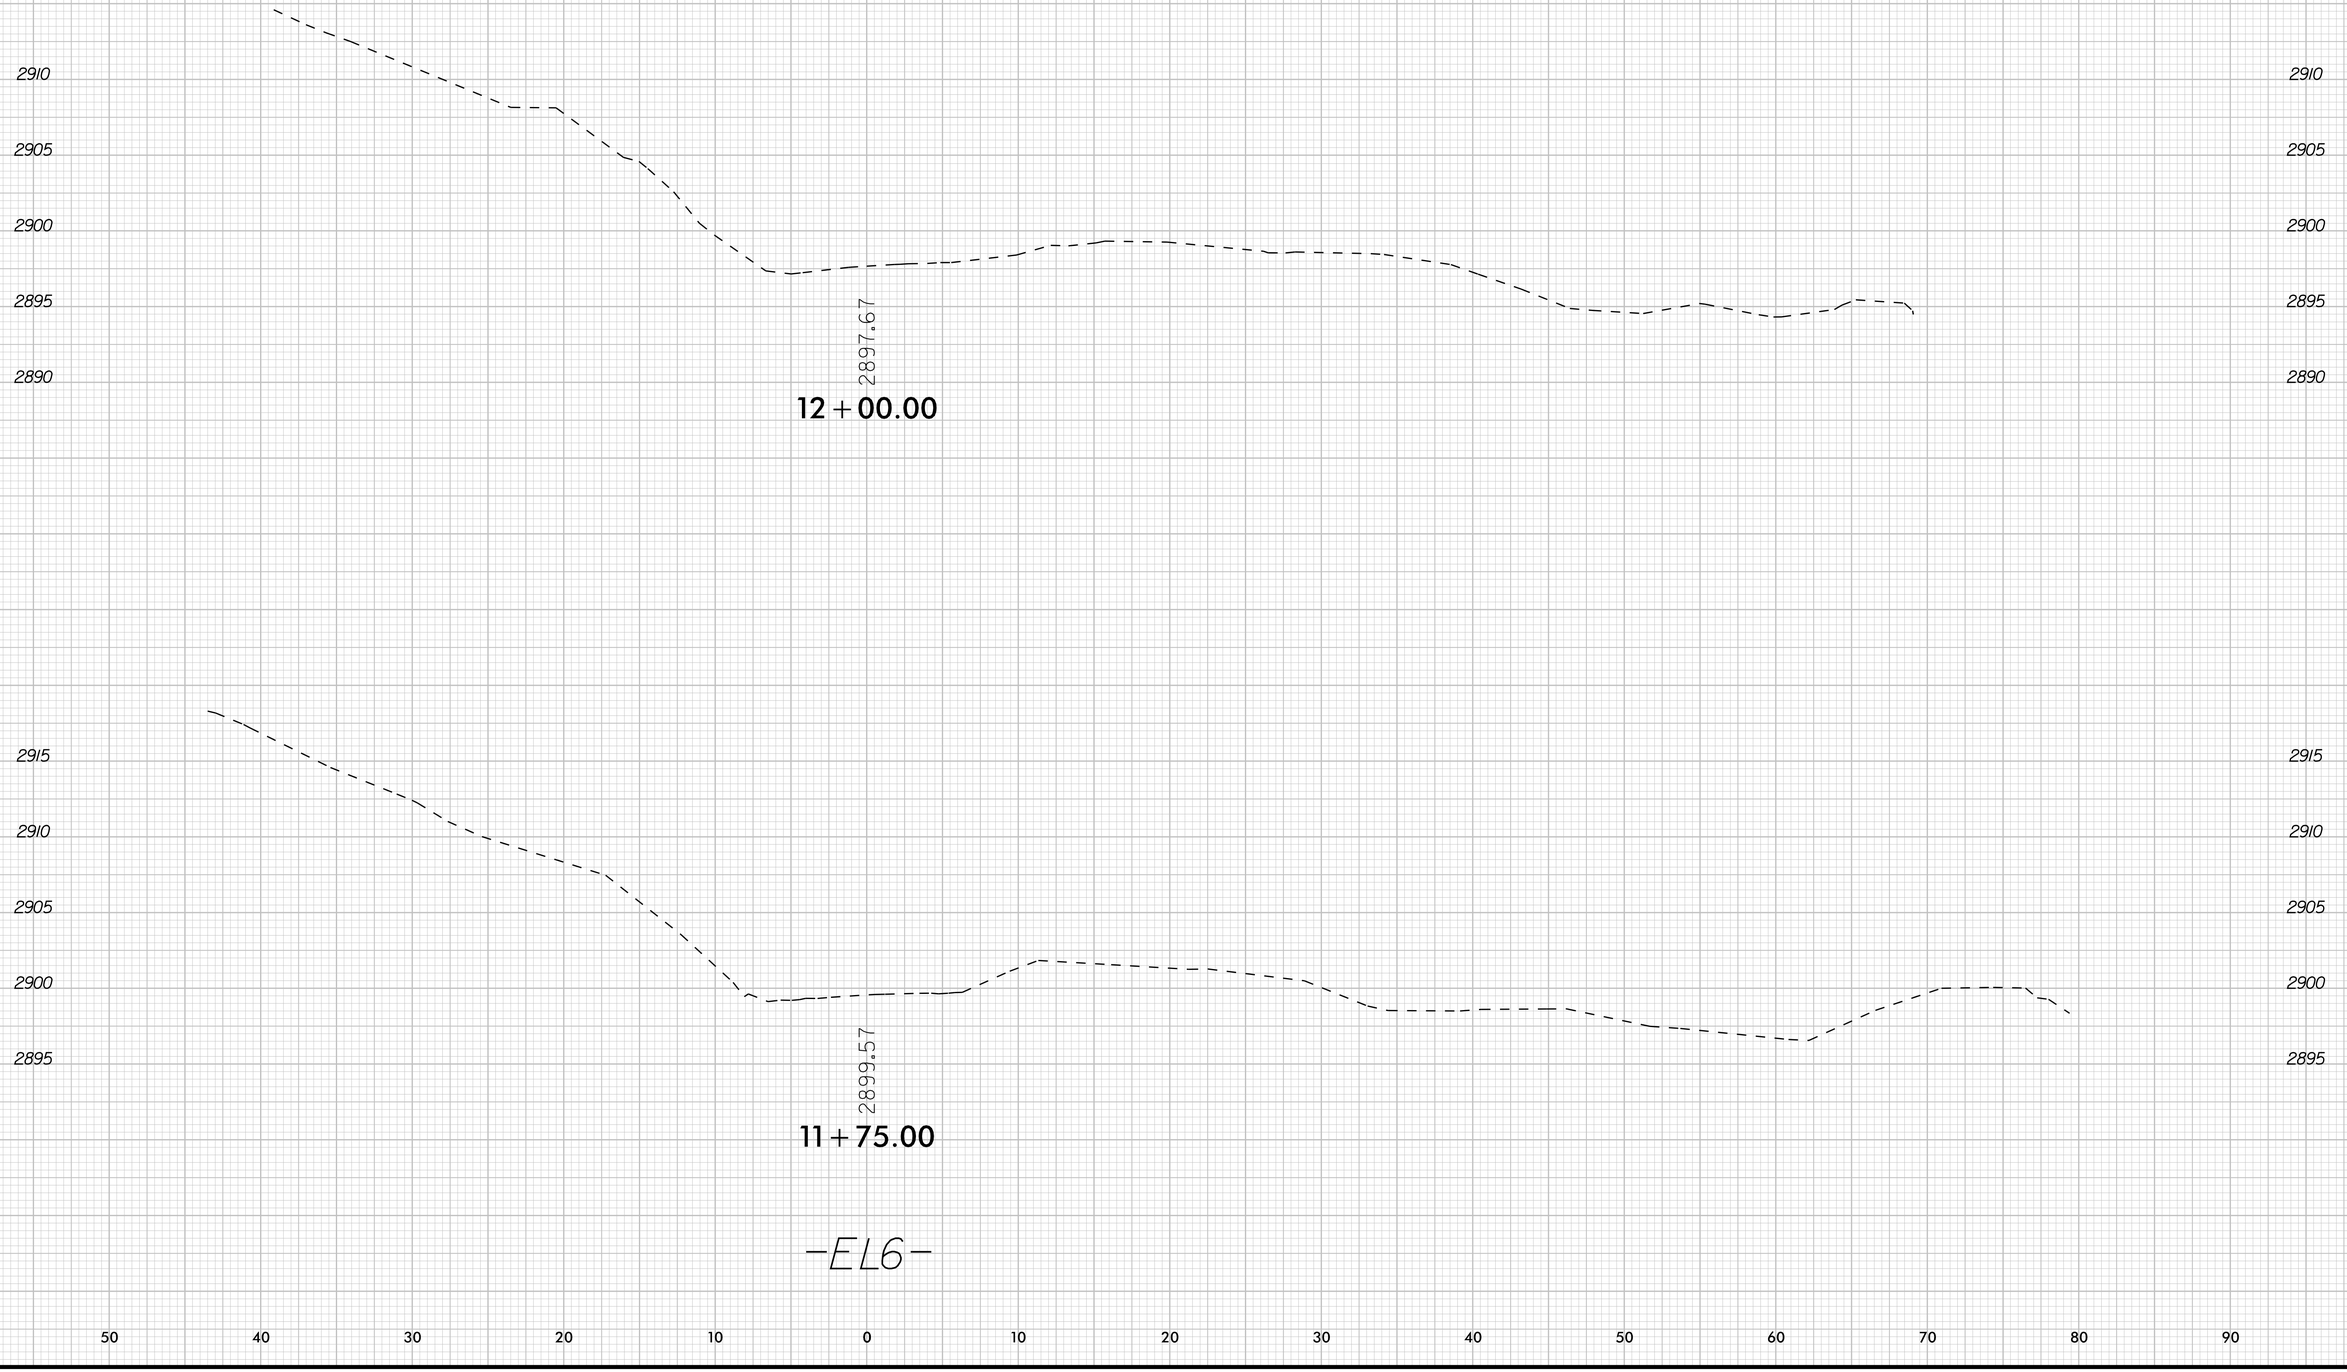

K:\RAL_Roadway\DII036679 - Bearwallow\Roadway\XSC\DII036679_rdy_xpl_EL6.dgn

9/22/2025

0 2.5 5	PROJ. REFERENCE NO.	SHEET NO.
	DF18314.2045121	X-37

K:\RAL_Roadway\01\036679 - Bearwallow\Roadway\X-SC\01\036679_rdy_xpl_EL6.dgn

9/22/2025

0 2.5 5	PROJ. REFERENCE NO.	SHEET NO.
	DF18314.2045121	X-38

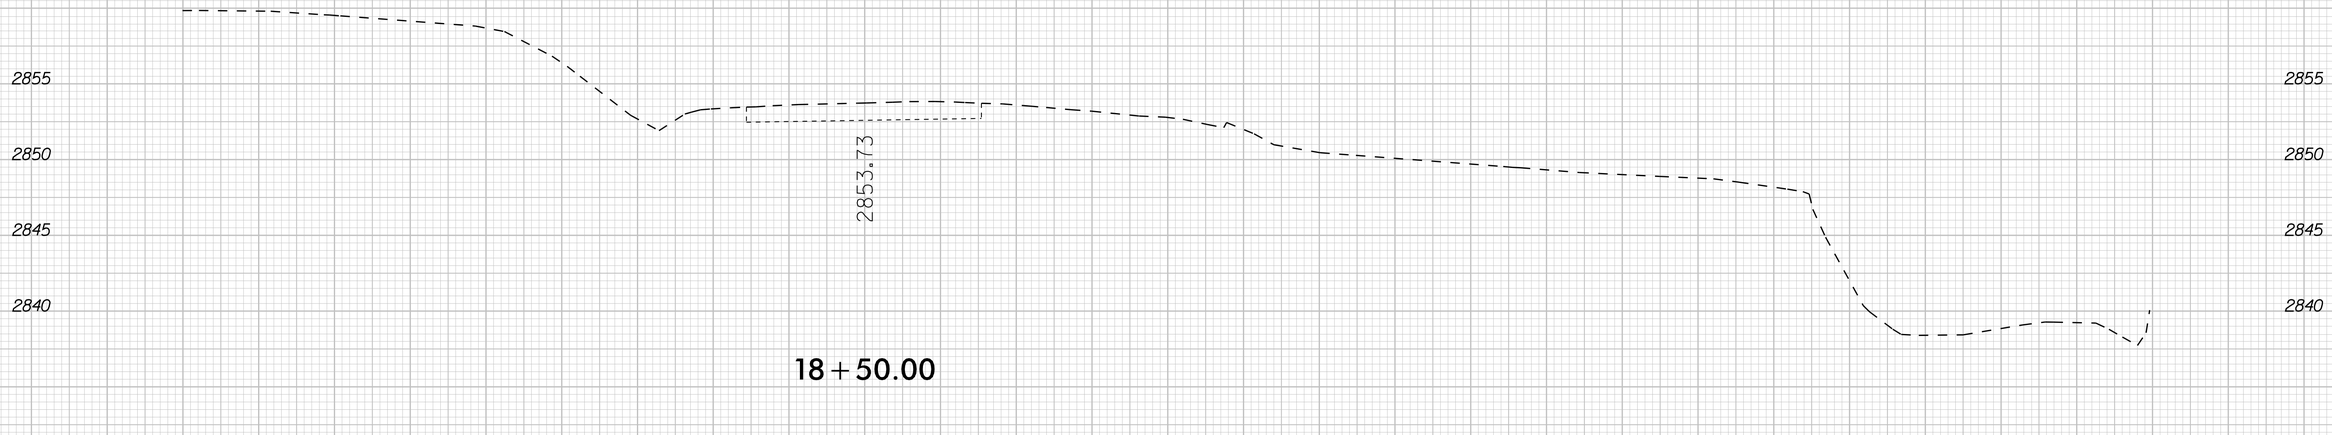

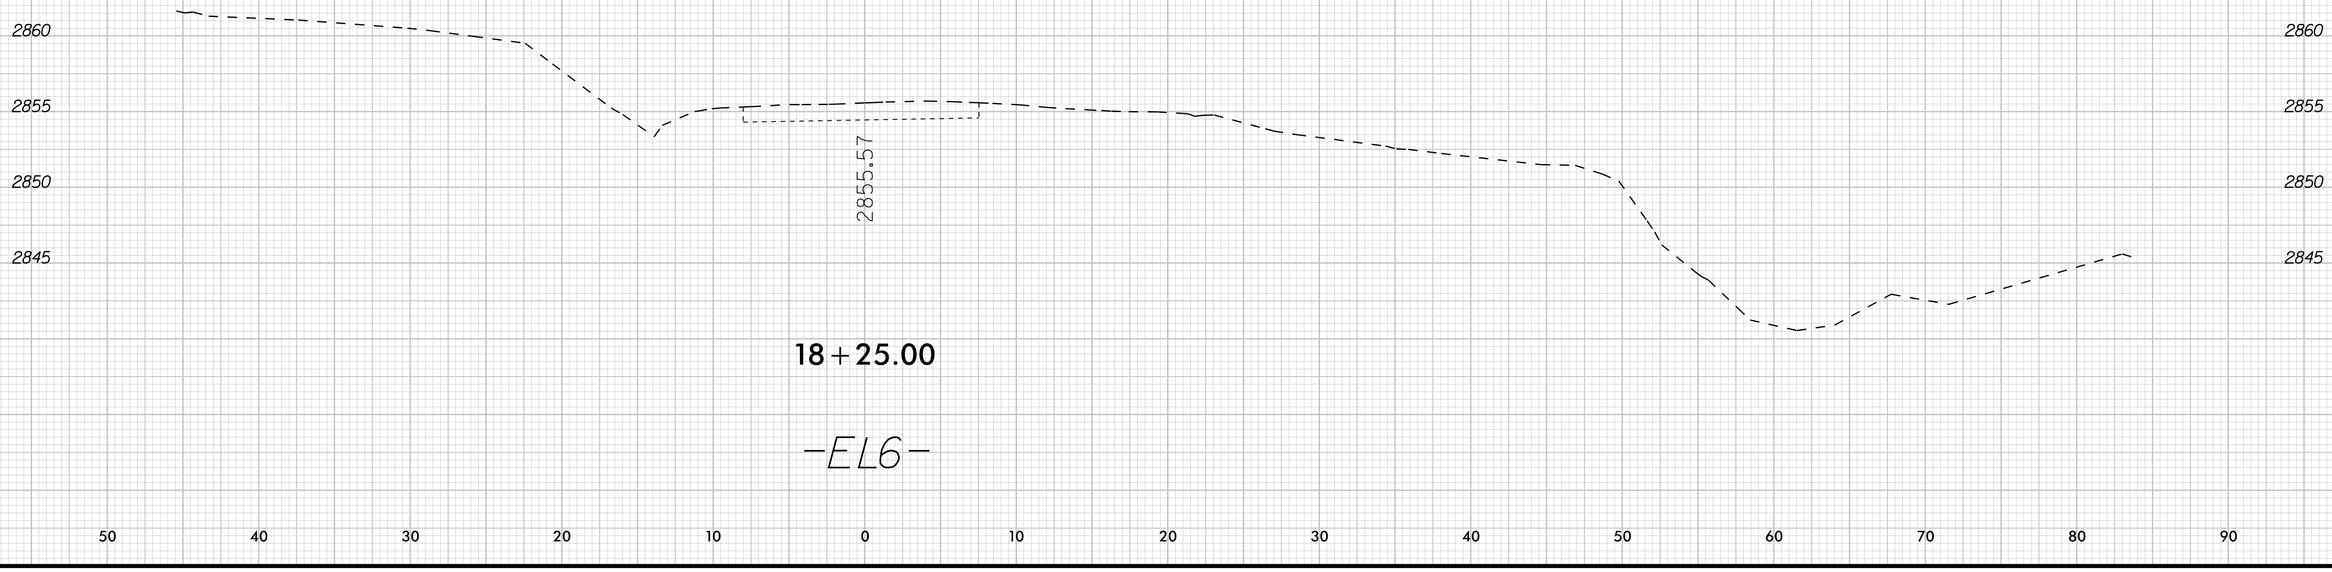

-EL6-

50 40 30 20 10 0 10 20 30 40 50 60 70 80 90

K:\RAL_Roadway\DII036679 - Bearwallow\Roadway\XSC\DII036679_rdy_xpl_EL6.dgn

9/22/2025

0 2.5 5	PROJ. REFERENCE NO.	SHEET NO.
	DF18314.2045121	X-39

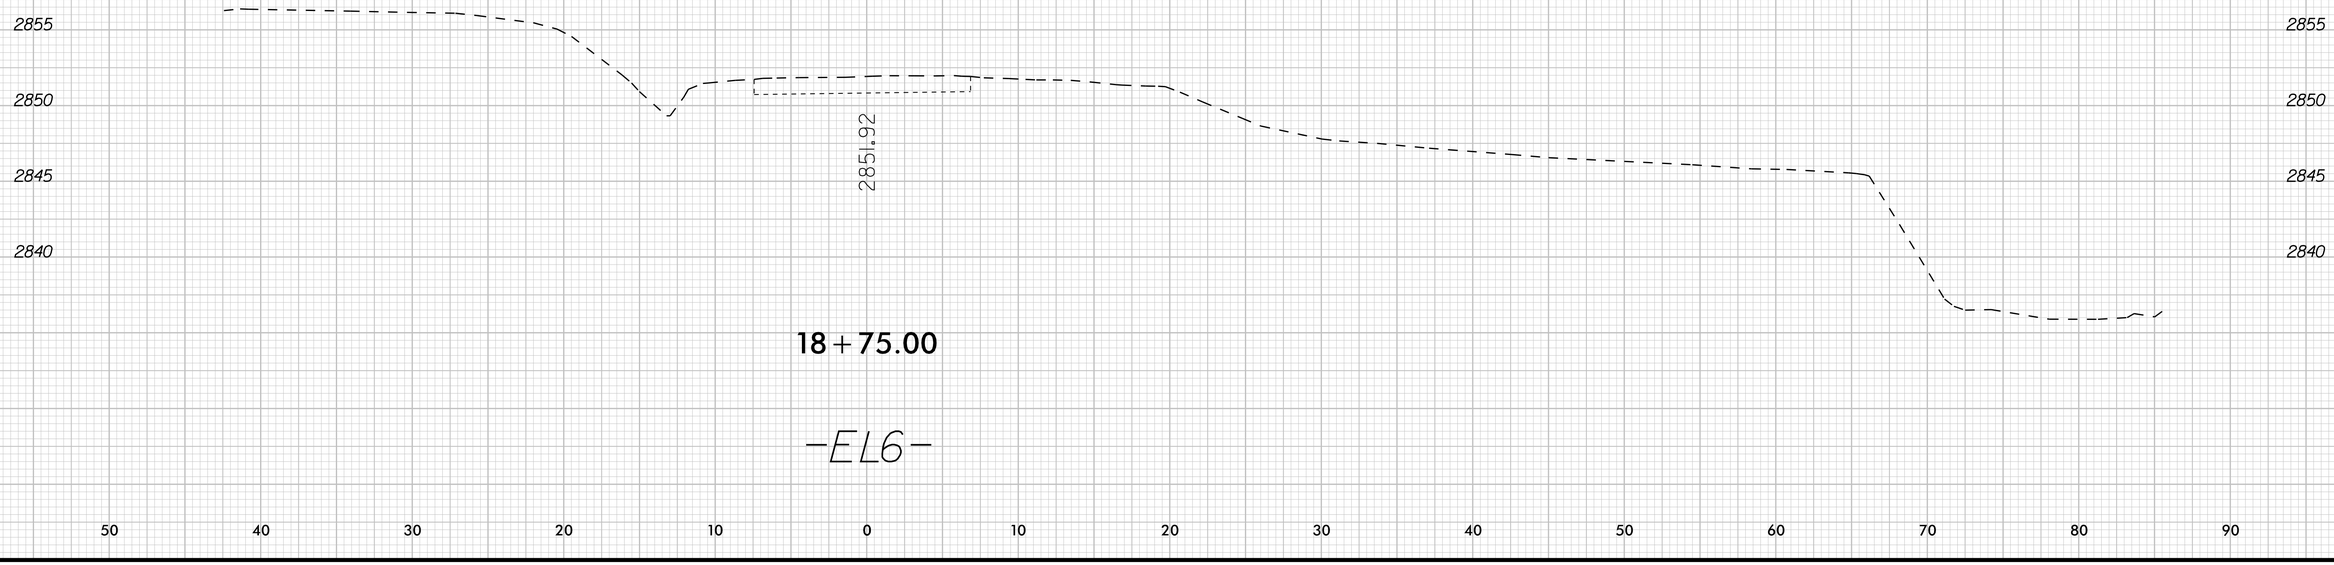

K:\RAL_Roadway\DII036679 - Bearwallow\Roadway\XSC\DII036679_rdy_xpl_EL6.dgn

9/22/2025

0 2.5 5	PROJ. REFERENCE NO.	SHEET NO.
	DF18314.2045121	X-40

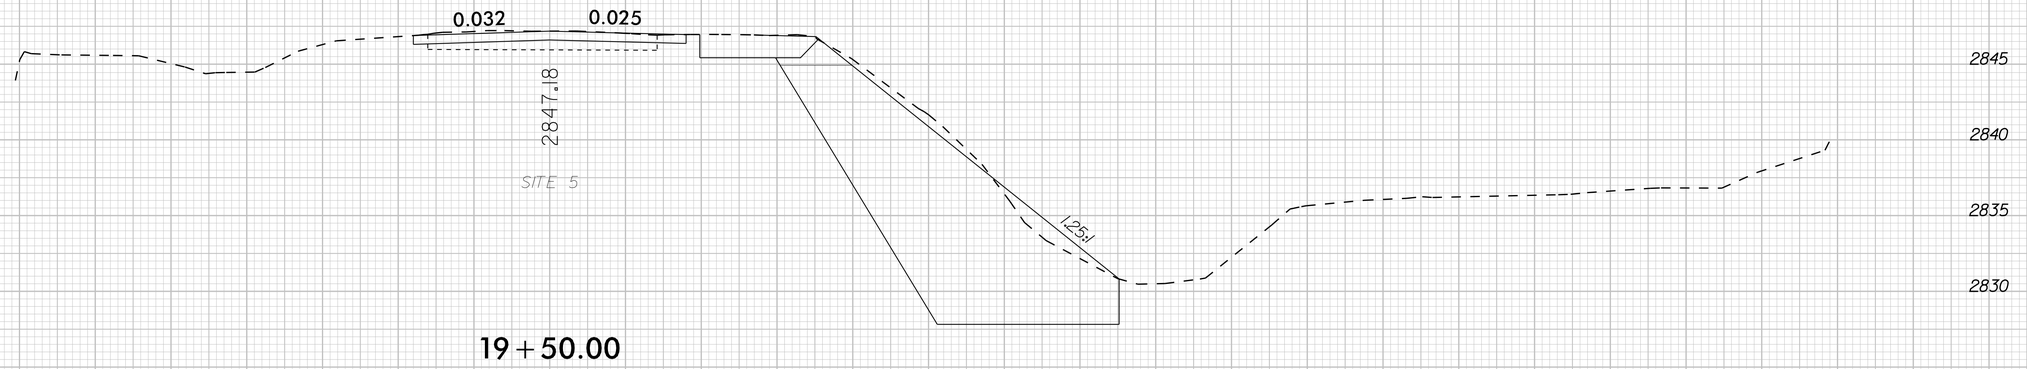

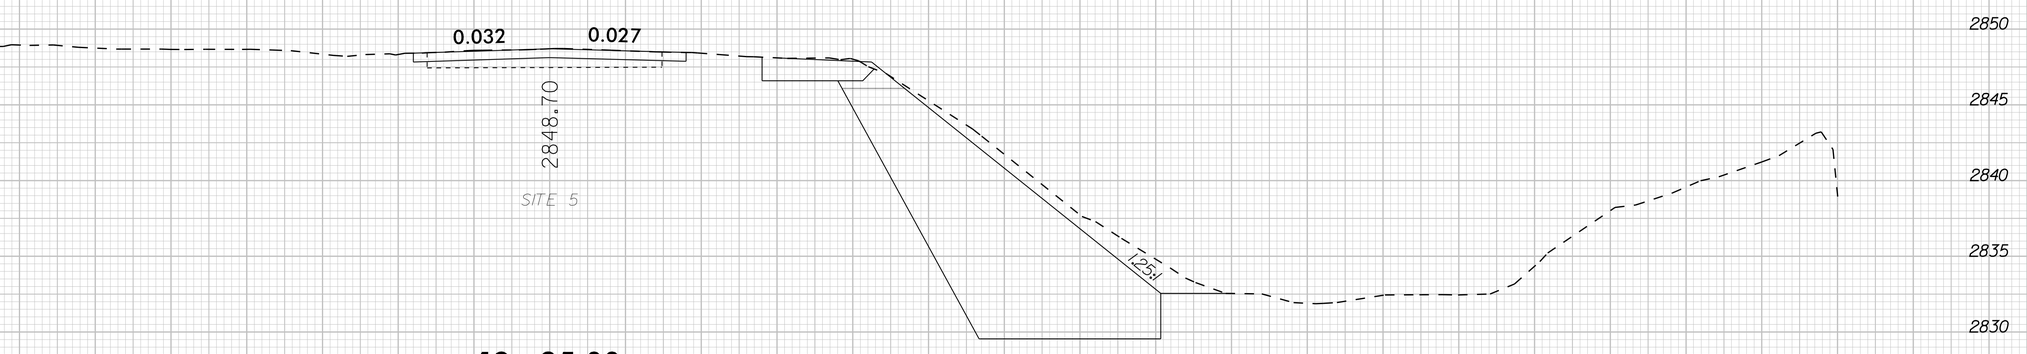

-EL6-

50 40 30 20 10 0 10 20 30 40 50 60 70 80 90

K:\RAL_Roadway\Oil\036679 - Bearwallow\Roadway\XSC\Oil036679_rdy_xpl_EL6.dgn

9/22/2025

0 2.5 5	PROJ. REFERENCE NO.	SHEET NO.
	DF18314.2045121	X-41

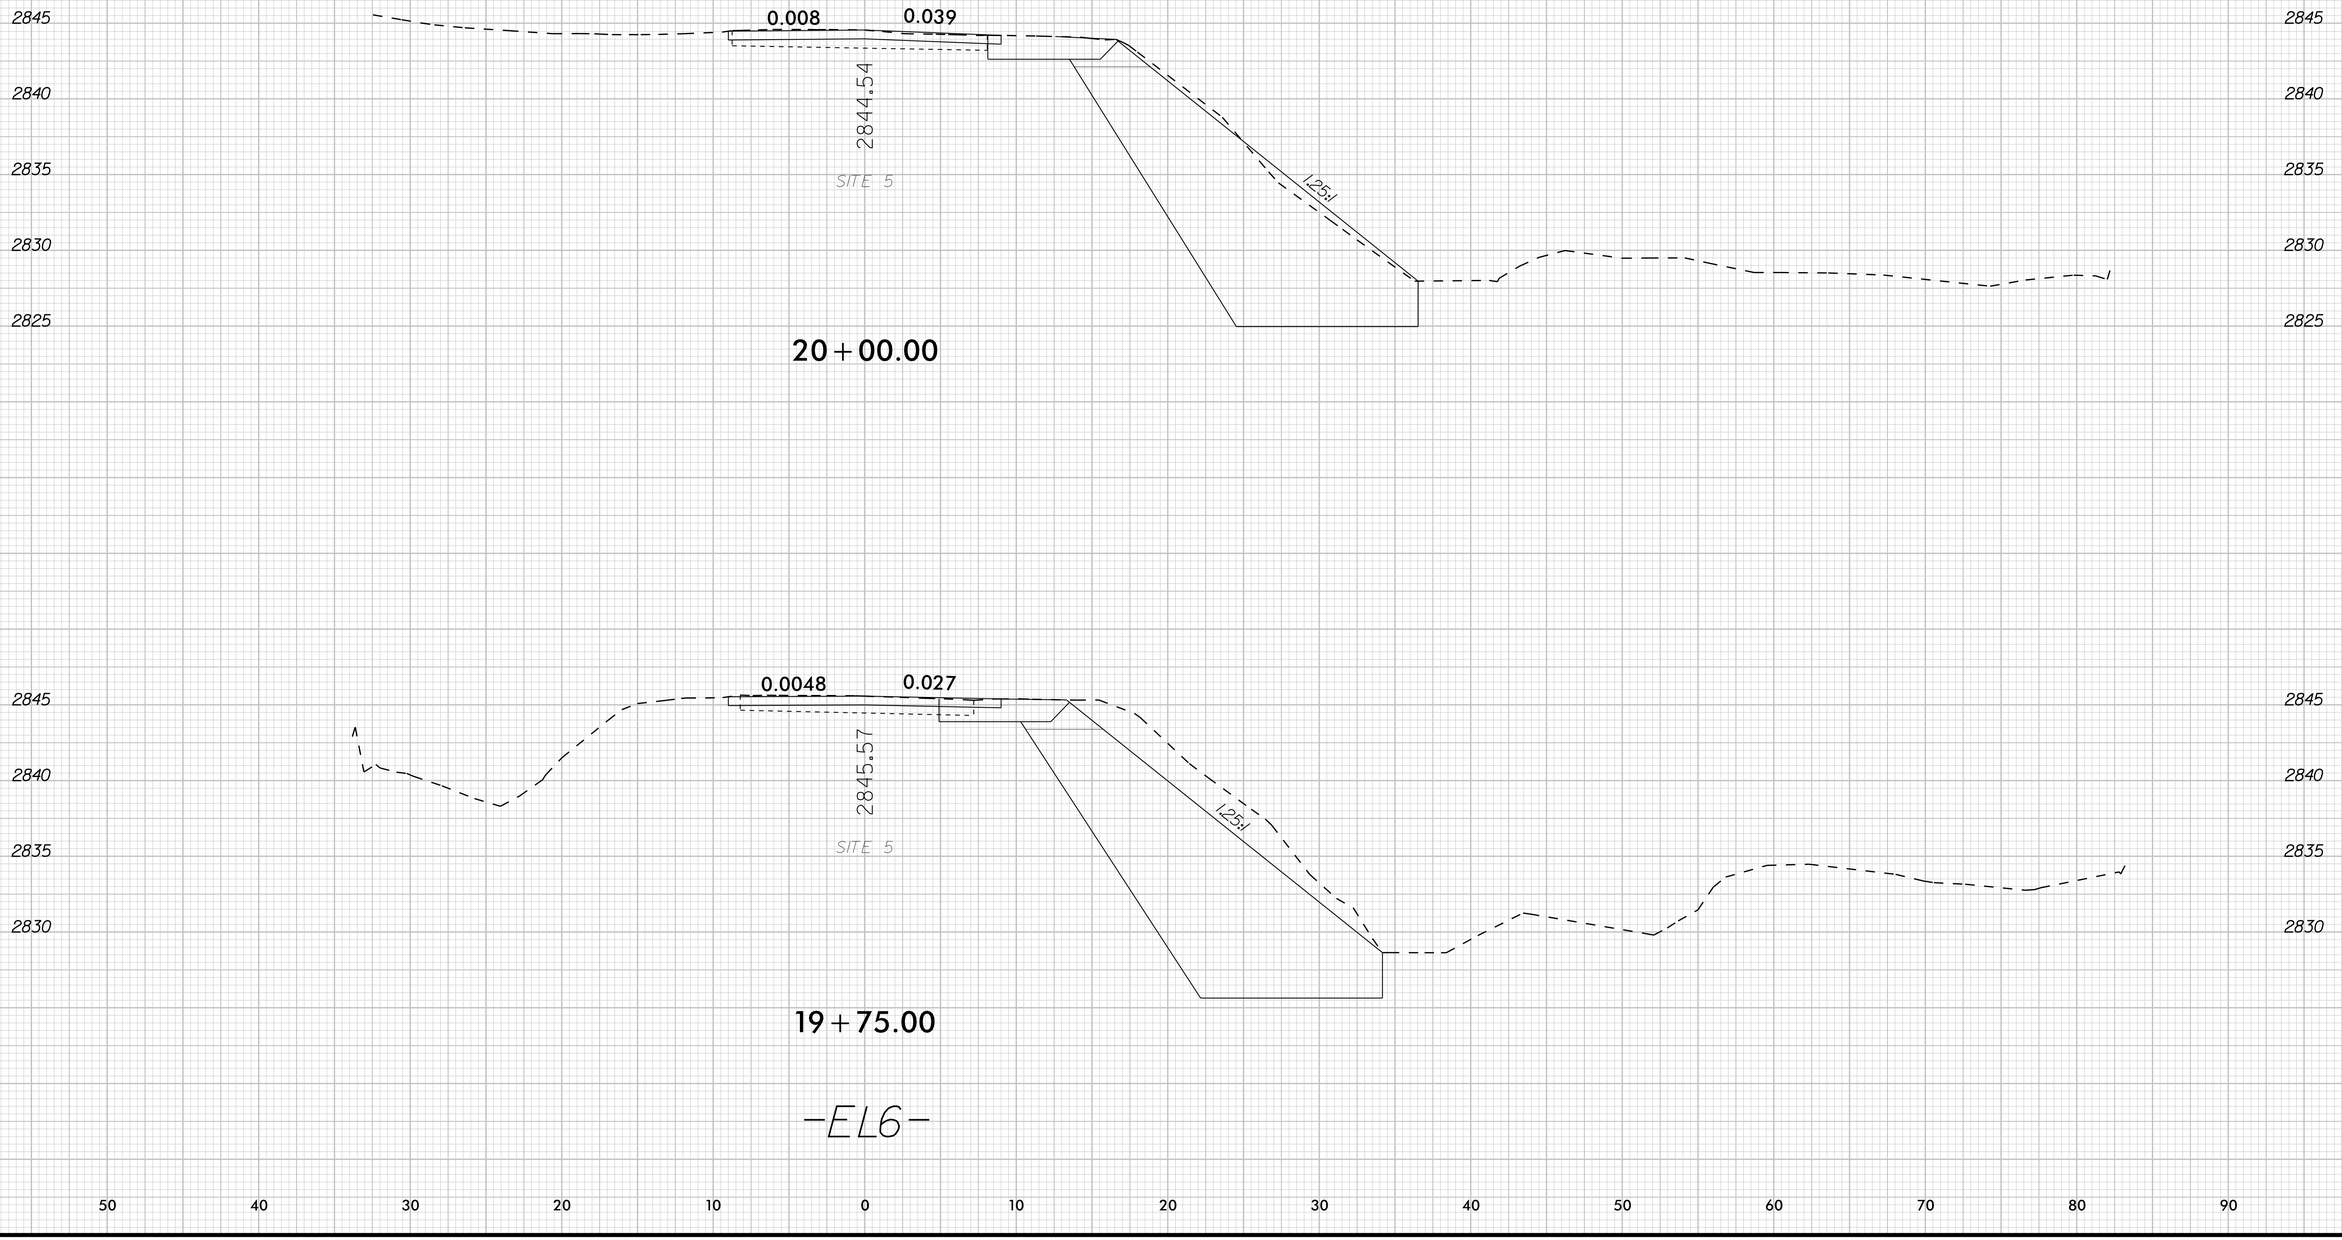

-EL6-

K:\RAL_Roadway\DII036679 - Bearwallow\Roadway\XSC\DII036679_rdy_xpl_EL6.dgn

9/22/2025

0 2.5 5	PROJ. REFERENCE NO.	SHEET NO.
	DF18314.2045121	X-42

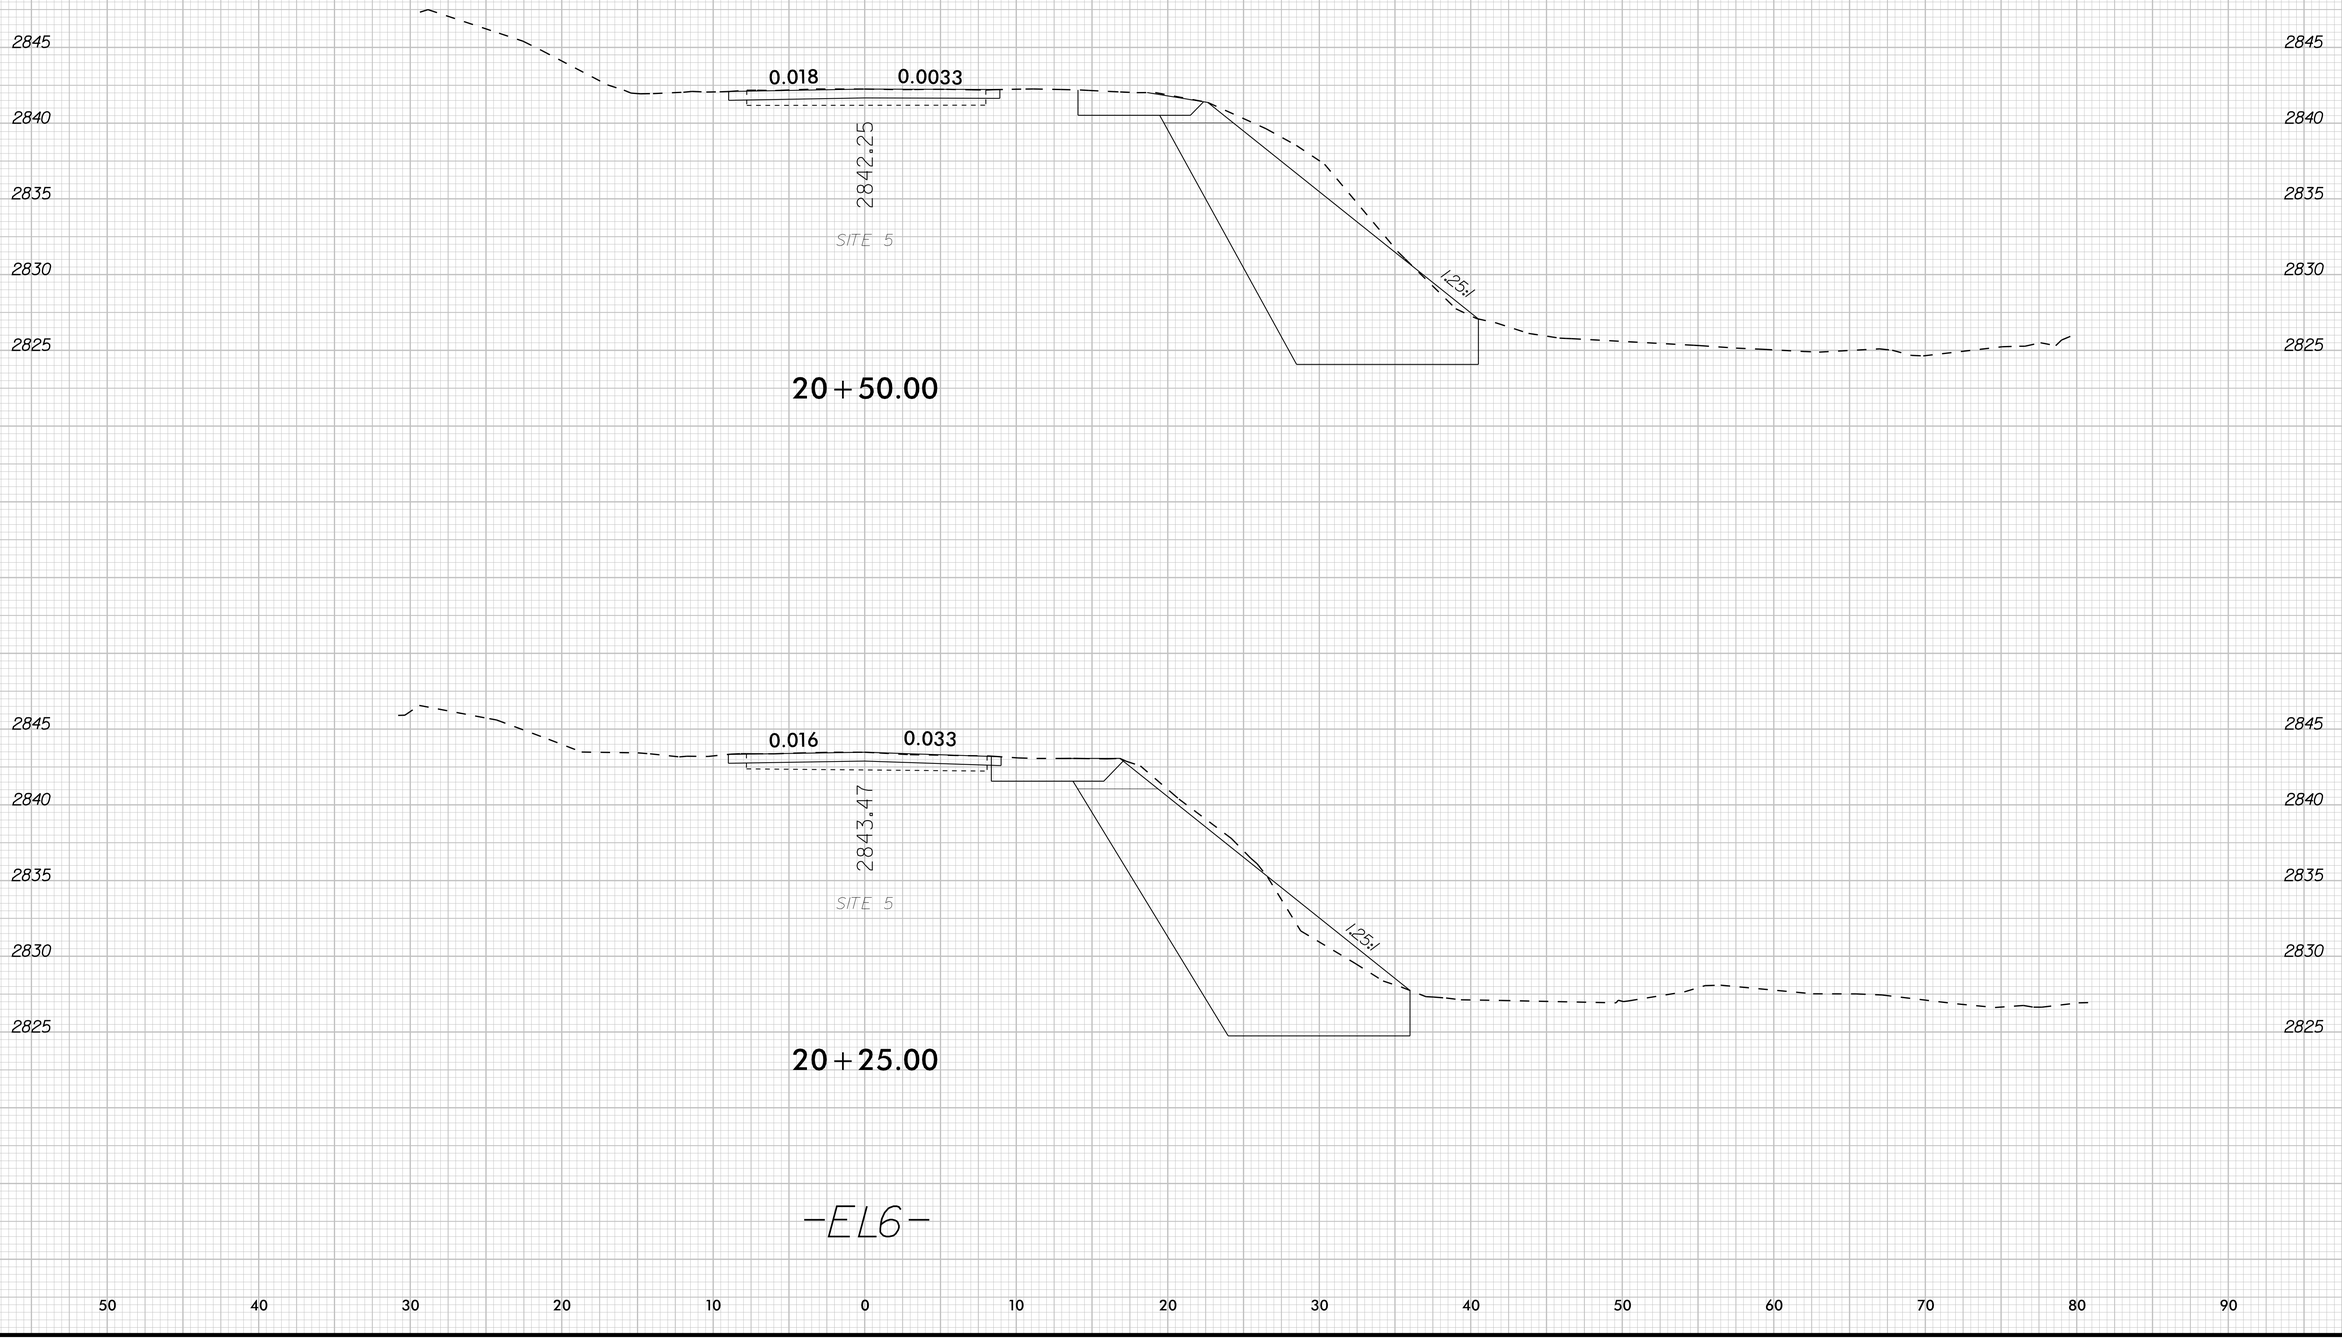

K:\RAL_Roadway\DII036679 - Bearwallow\Roadway\XSC\DII036679_rdy_xpl_EL6.dgn

9/22/2025

0 2.5 5	PROJ. REFERENCE NO.	SHEET NO.
	DF18314.2045121	X-43

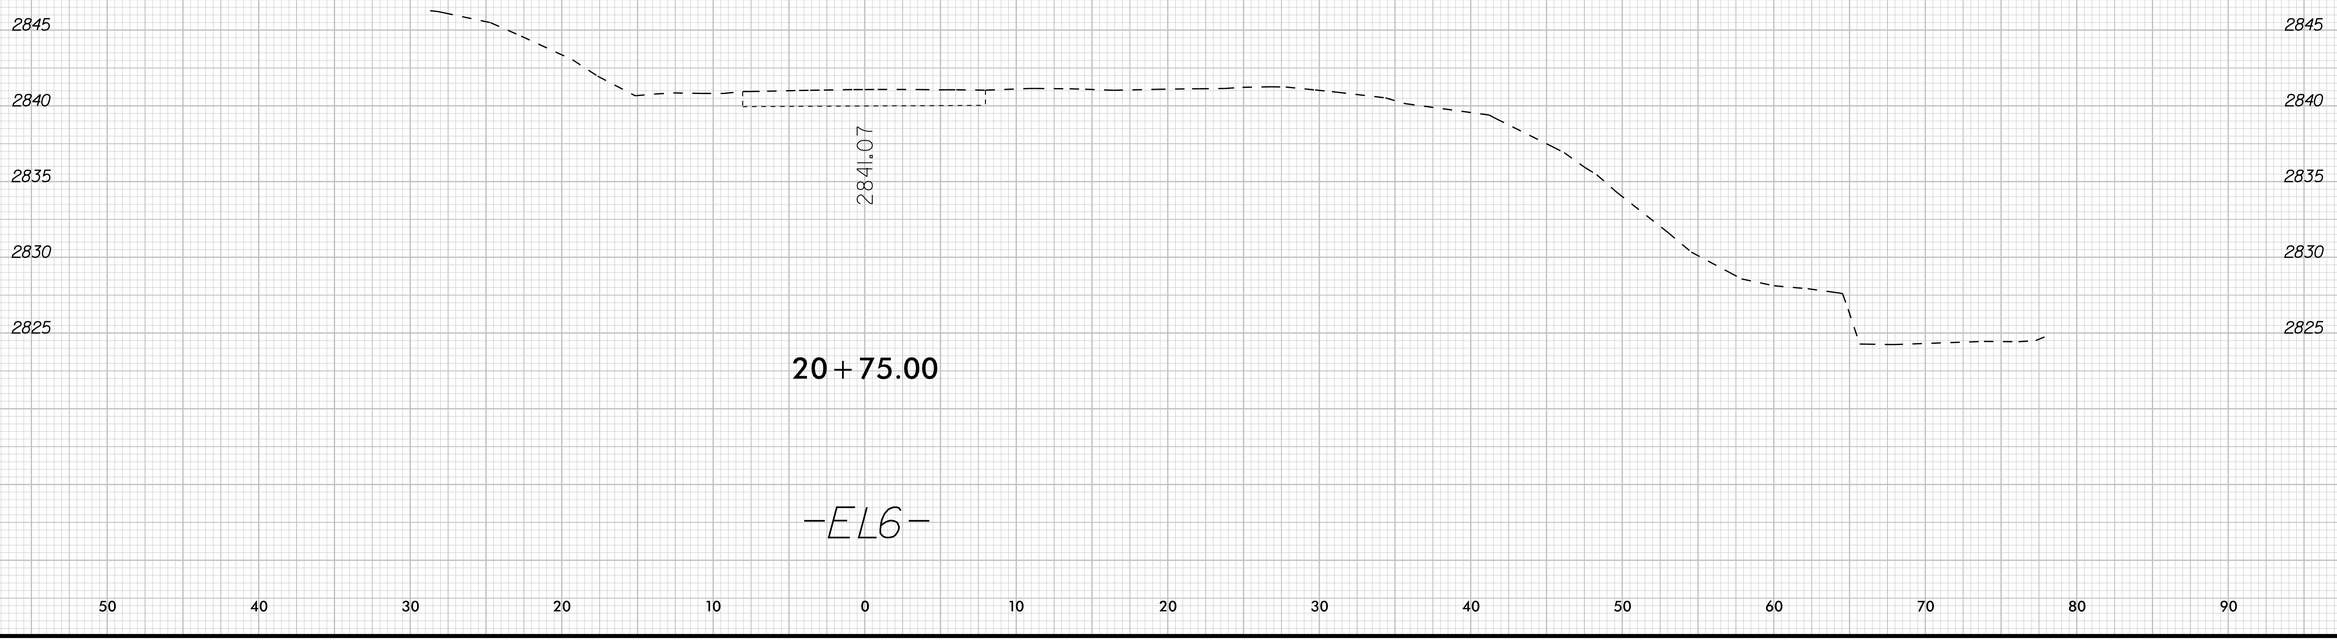

-EL6-

K:\RAL_Roadway\DII036679 - Bearwallow\Roadway\XSC\DII036679_rdy_xpl_EL6.dgn

9/22/2025

0 2.5 5	PROJ. REFERENCE NO.	SHEET NO.
	DF18314.2045121	X-44

2835
2830

2833.69

22+25.00

2835
2830

2835
2830

2834.99

22+00.00

2835
2830

2838.60

21+25.00

-EL6-

50 40 30 20 10 0 10 20 30 40 50 60 70 80 90

K:\RAL_Roadway\DII036679 - Bearwallow\Roadway\XSC\DII036679_rdy_xpl_EL6.dgn

9/22/2025

0 2.5 5	PROJ. REFERENCE NO.	SHEET NO.
	DF18314.2045121	X-45

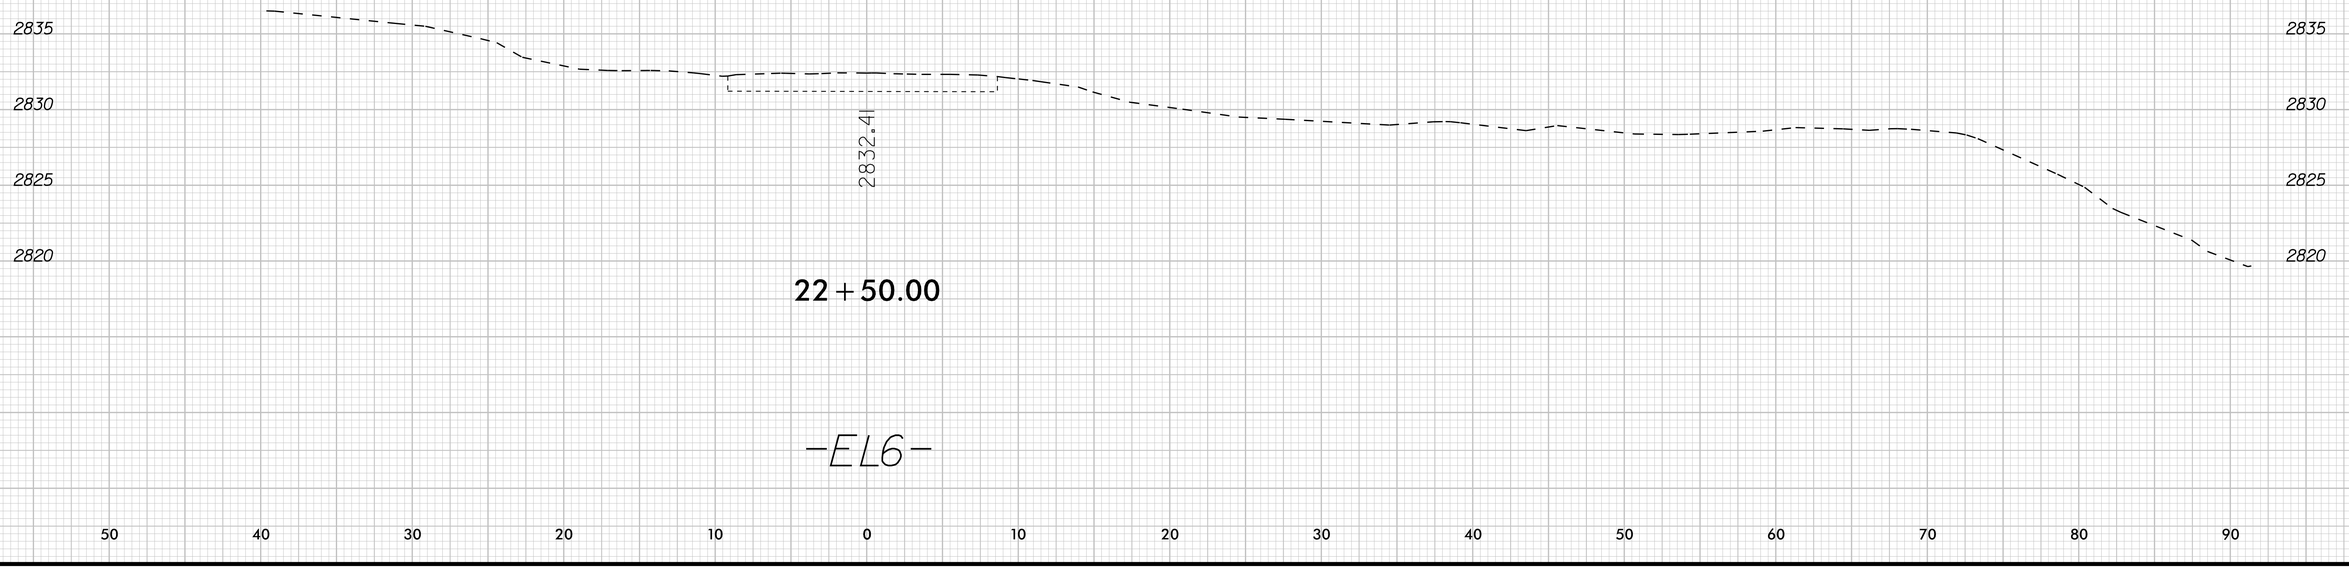

-EL6-

9/22/2025

0 2.5 5	PROJ. REFERENCE NO.	SHEET NO.
	DF18314.2045121	X-46

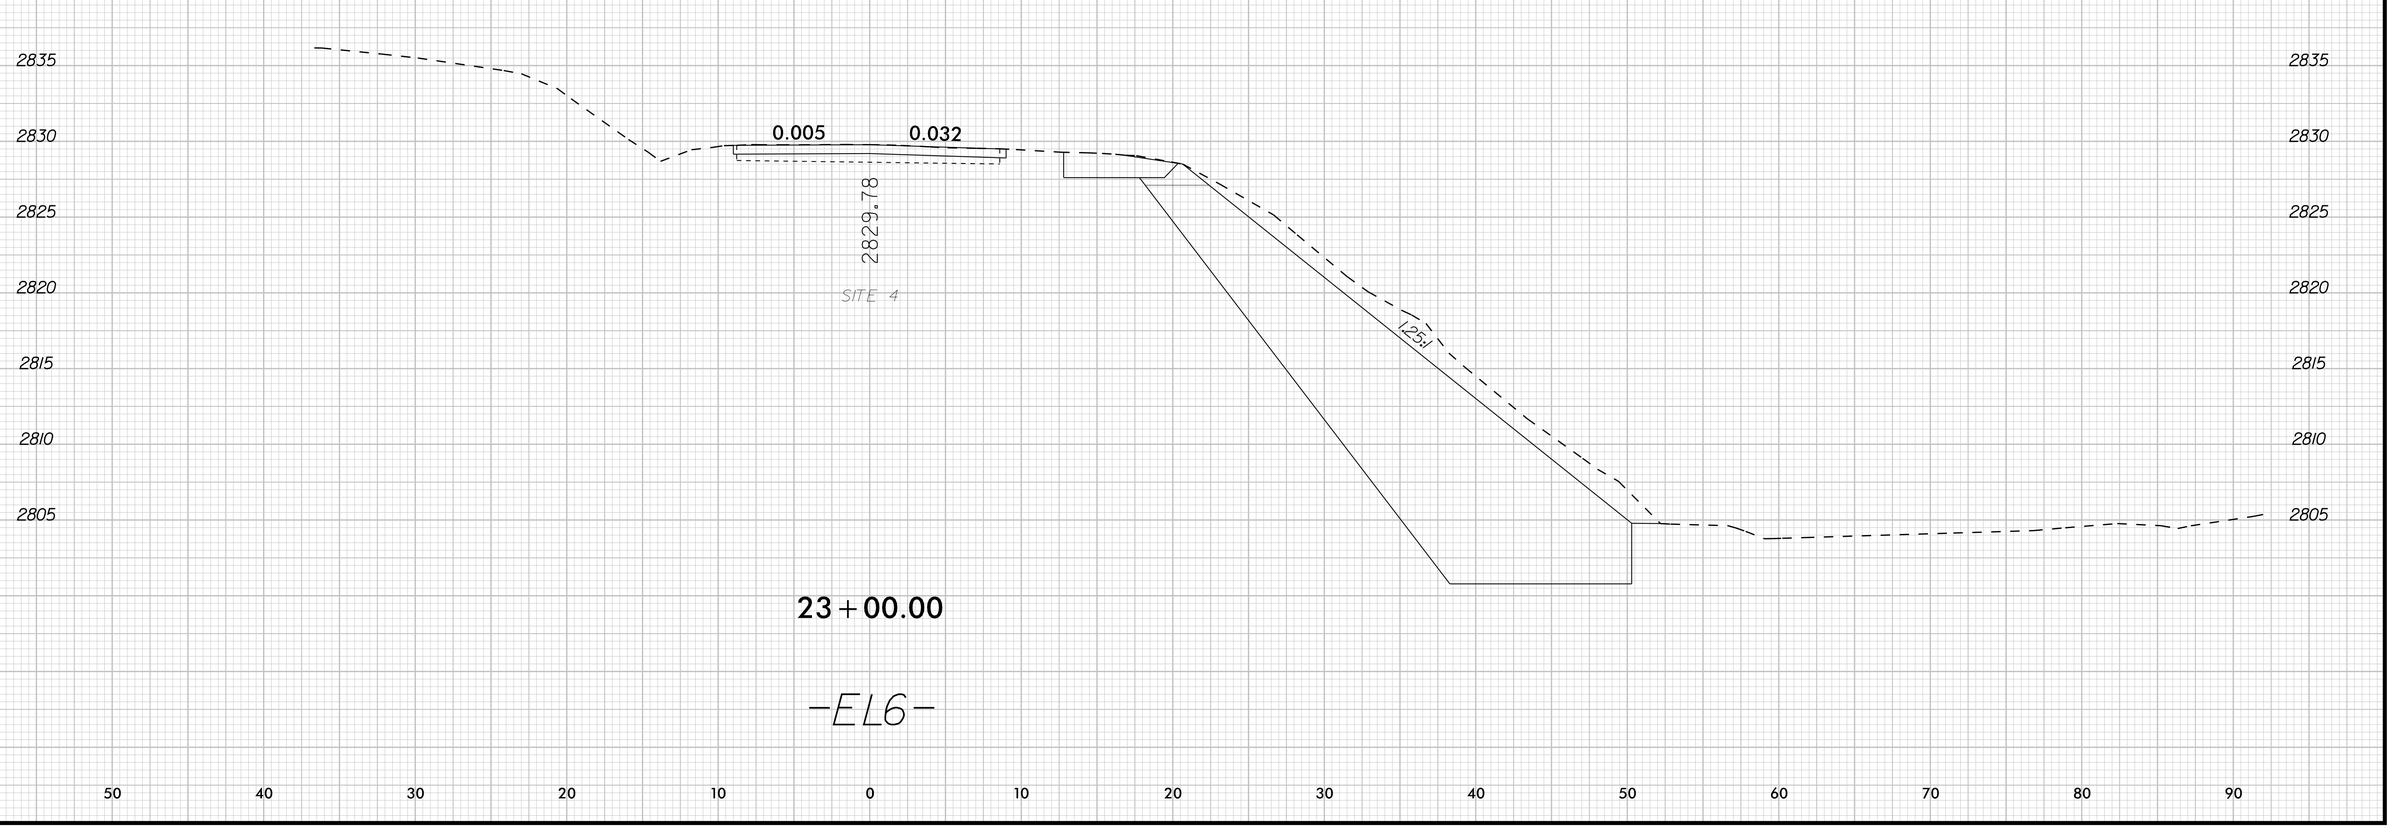

23+00.00

-EL6-

9/22/2025

0 2.5 5	PROJ. REFERENCE NO.	SHEET NO.
	DF18314.2045121	X-47

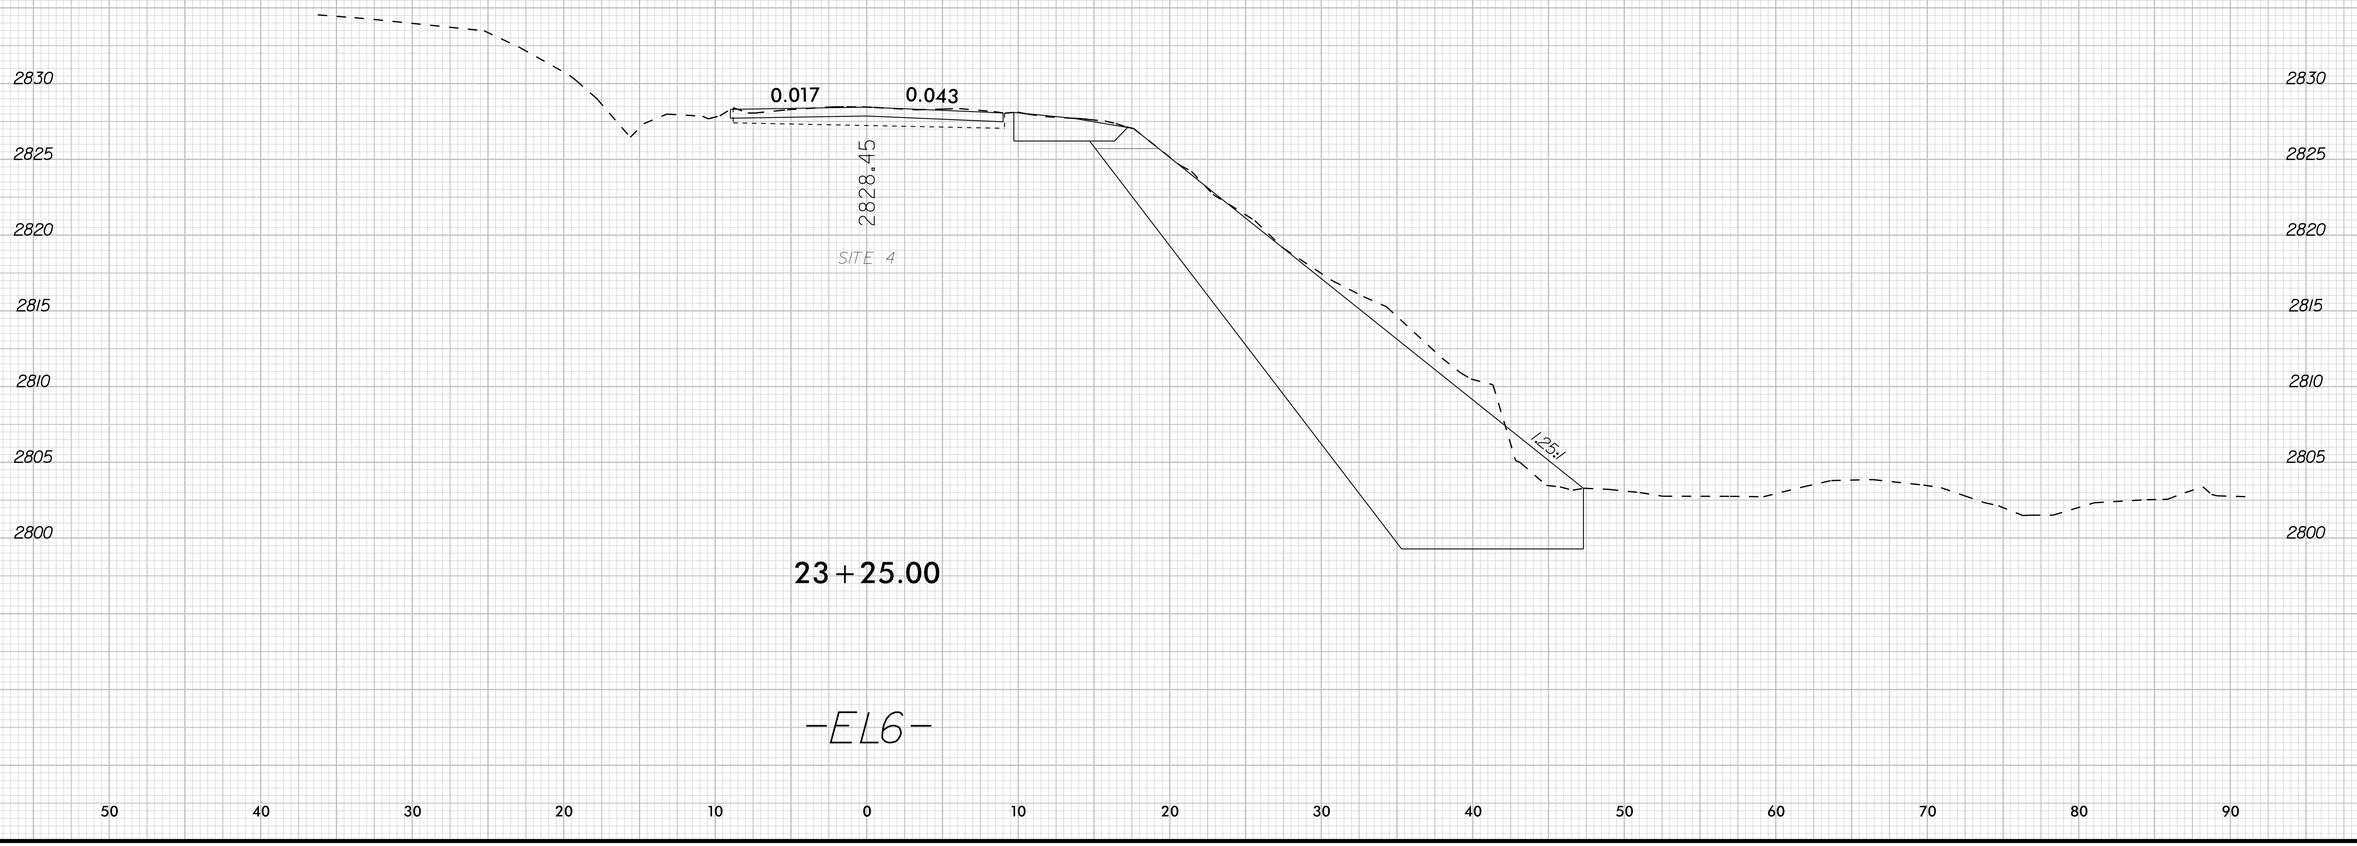

-EL6-

K:\RAL_Roadway\DII036679 - Bearwallow\Roadway\XSC\DII036679_rdy_xpl_EL6.dgn

9/22/2025

0 2.5 5	PROJ. REFERENCE NO.	SHEET NO.
	DF18314.2045121	X-48

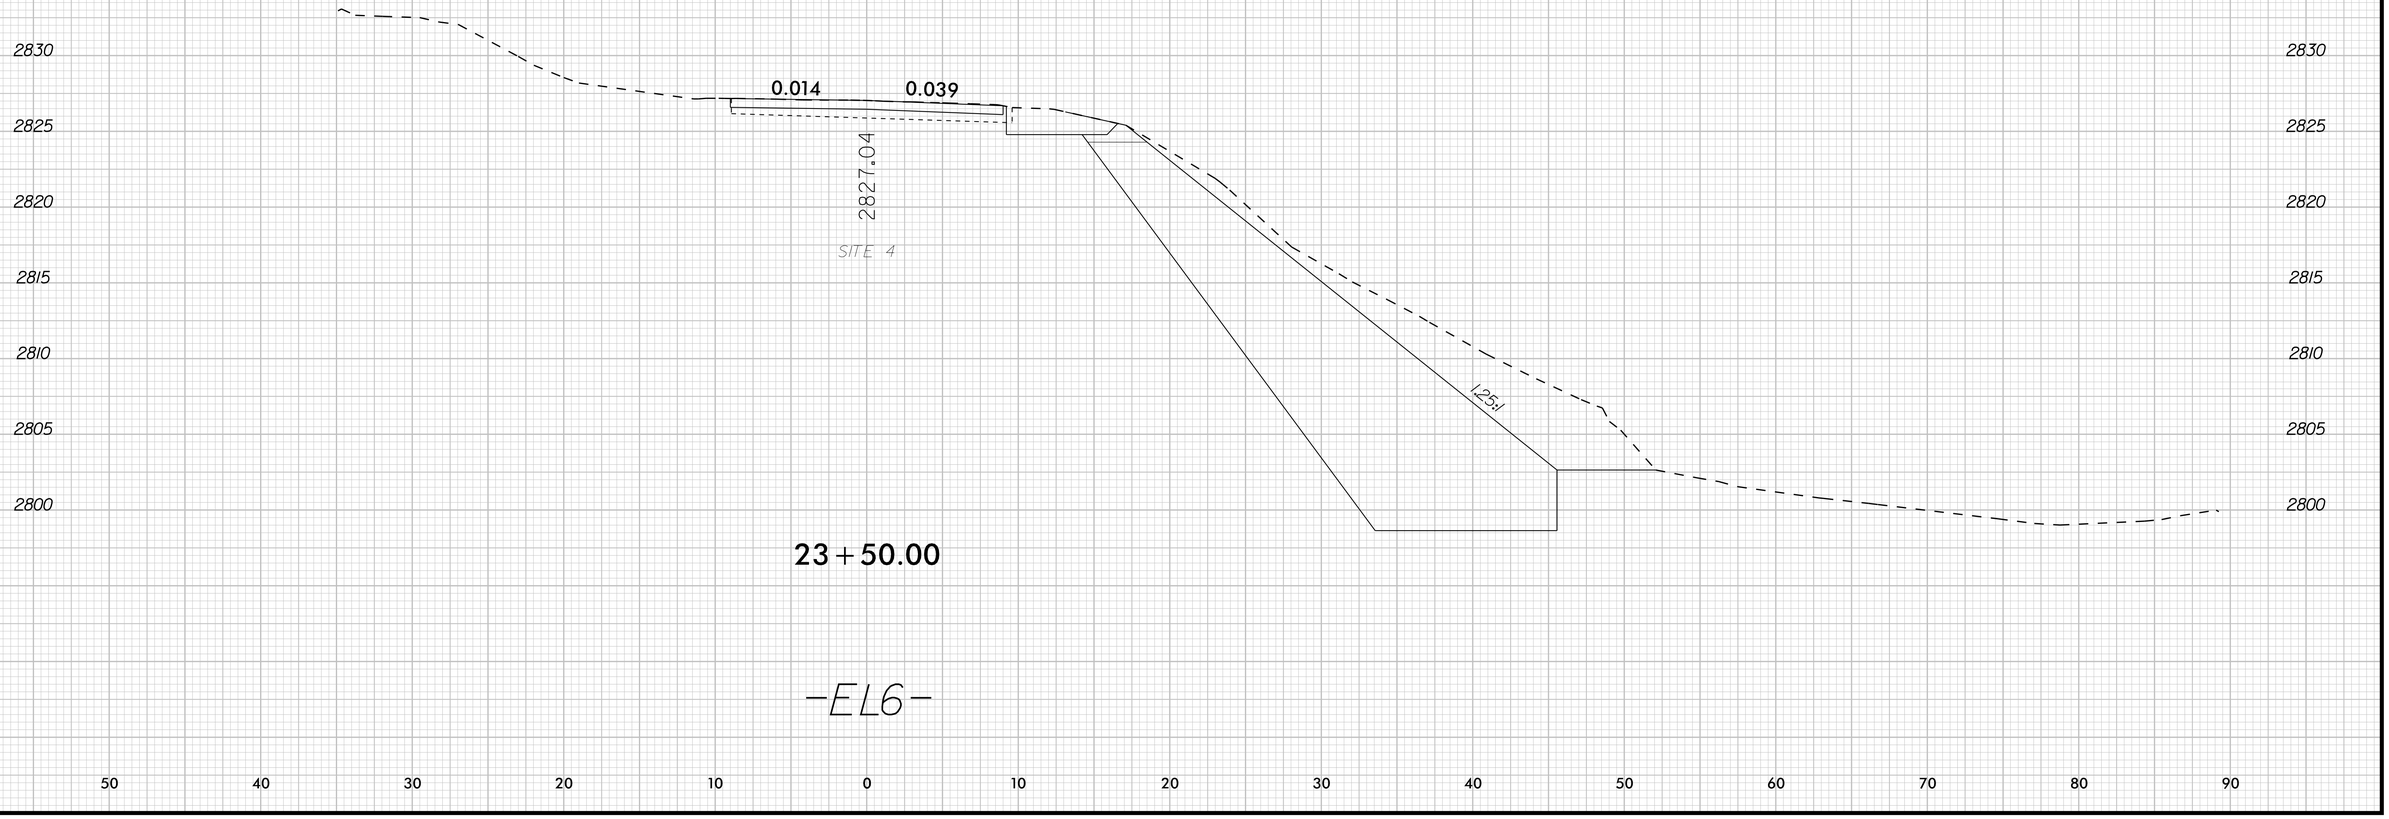

-EL6-

K:\RAL_Roadway\Oil\036279 - Bearwallow\Roadway\XSC\Oil036279_rdy_xpl_EL6.dgn

9/22/2025

0 2.5 5	PROJ. REFERENCE NO.	SHEET NO.
	DF18314.2045121	X-49

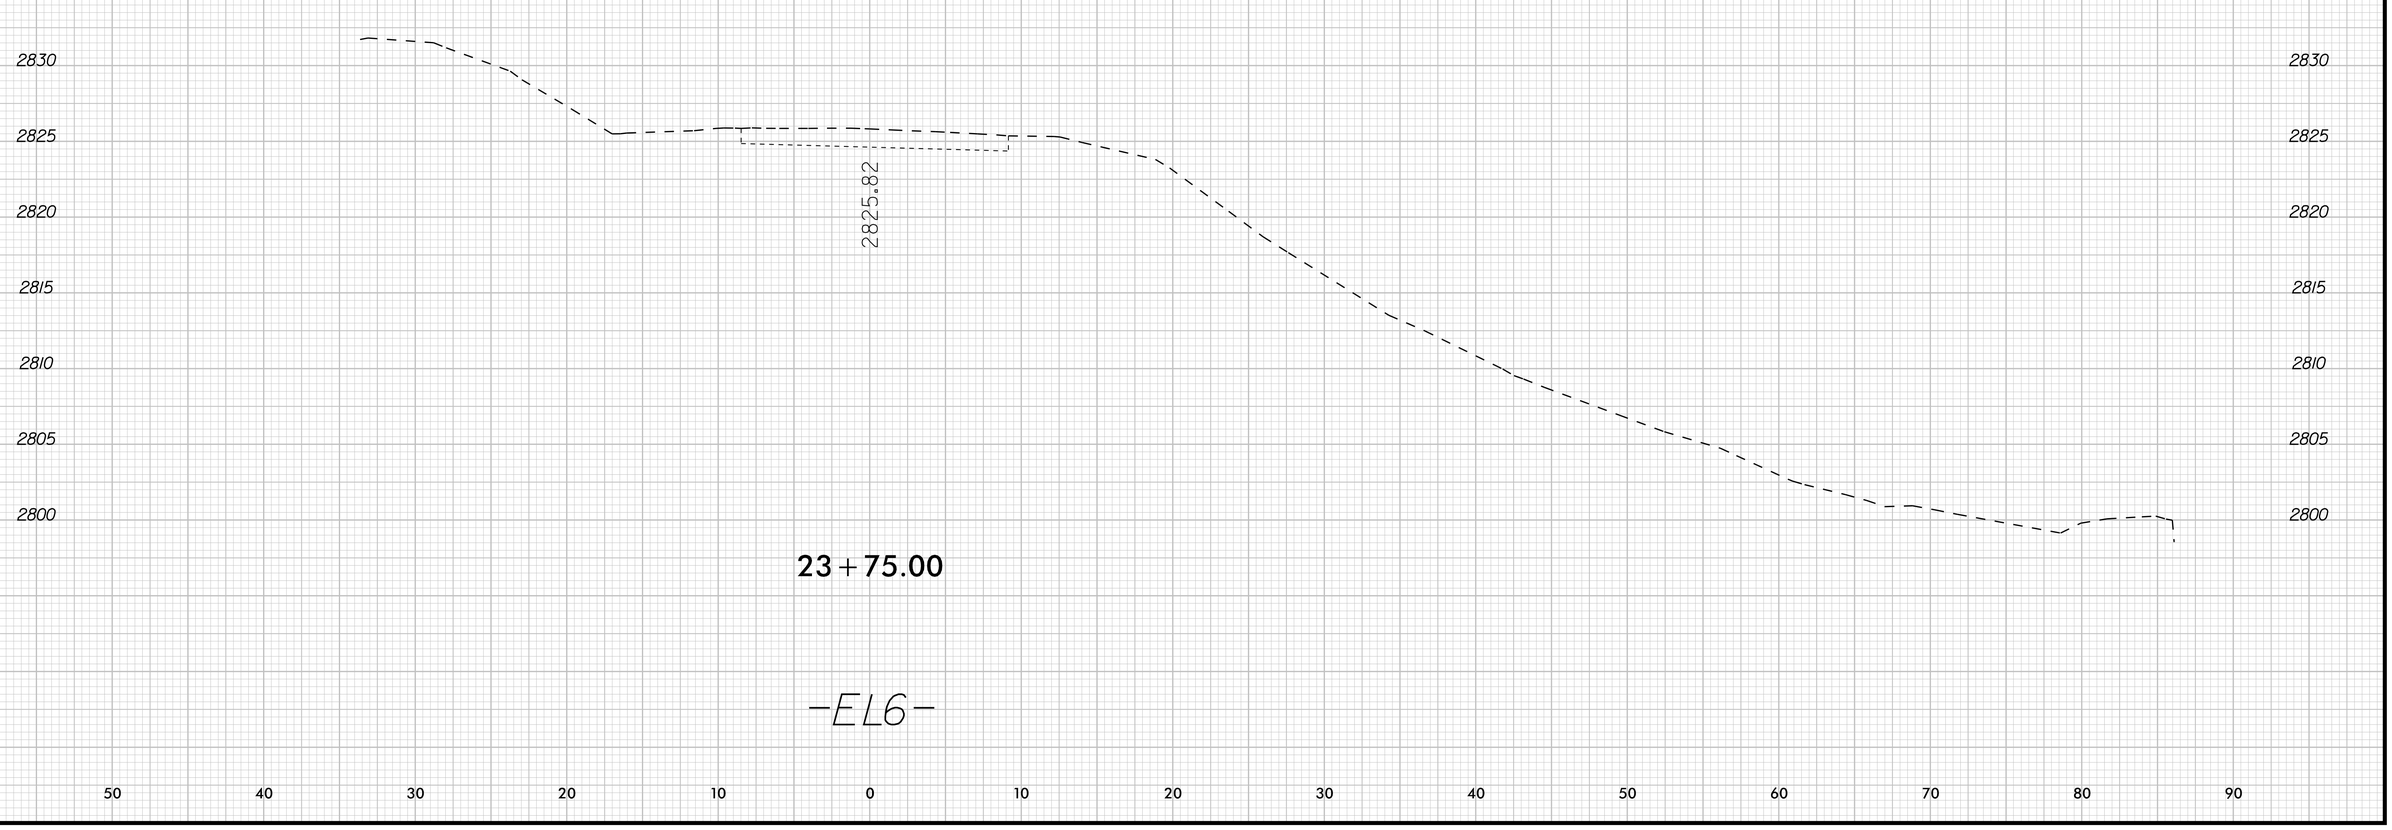

K:\RAL_Roadway\DII036679 - Bearwallow\Roadway\XSC\DII036679_rdy_xpl_EL6.dgn

9/22/2025

0 2.5 5	PROJ. REFERENCE NO.	SHEET NO.
	DF18314.2045121	X-50

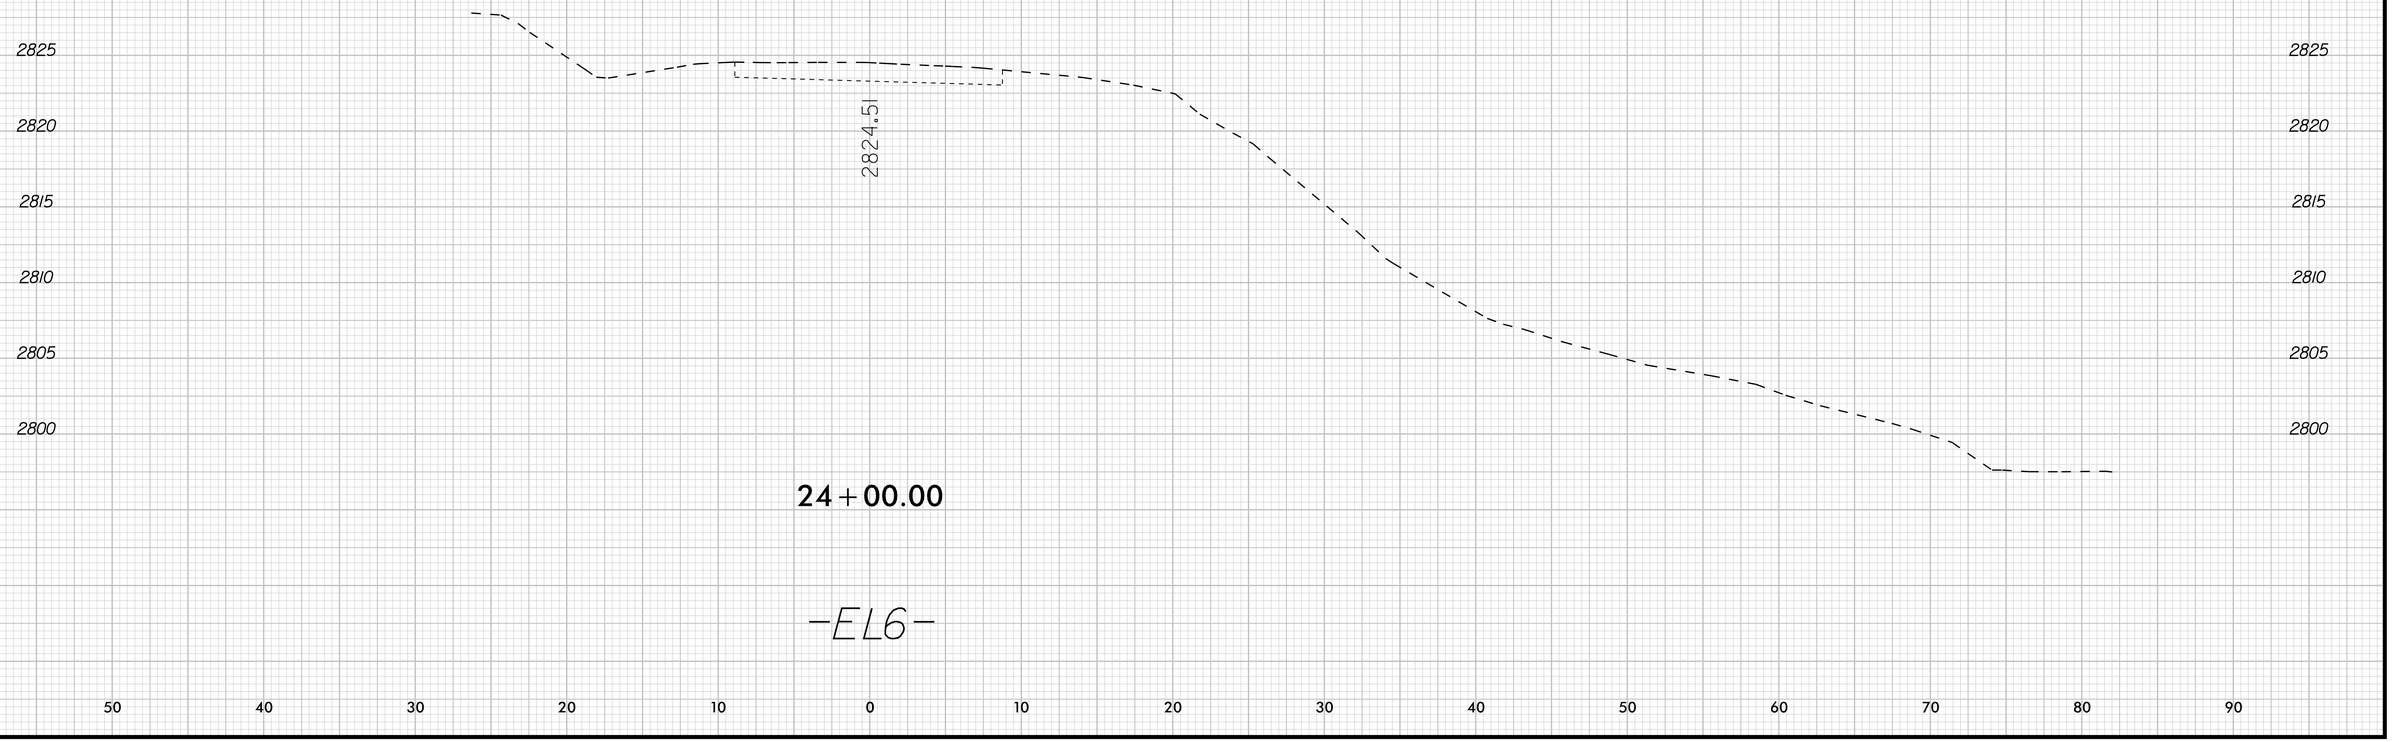

K:\RAL_Roadway\DII036679 - Bearwallow\Roadway\XSC\DII036679_rdy_xpl_EL6.dgn

9/22/2025

0 2.5 5	PROJ. REFERENCE NO.	SHEET NO.
	DF18314.20451121	X-51

3605

3600

3595

3590

3585

3580

3575

3570

0.048

0.066

3591.62

1.25:1

SITE 18

11+75.00

-EL8-

60 50 40 30 20 10 0 10 20 30 40 50 60 70

K:\RAL Roadway\01\036679 - Bearwallow\Roadway\XS\01\036679_rdy_xpl_EL8.dgn

9/22/2025

0 2.5 5	PROJ. REFERENCE NO.	SHEET NO.
	DF18314.2045121	X-52

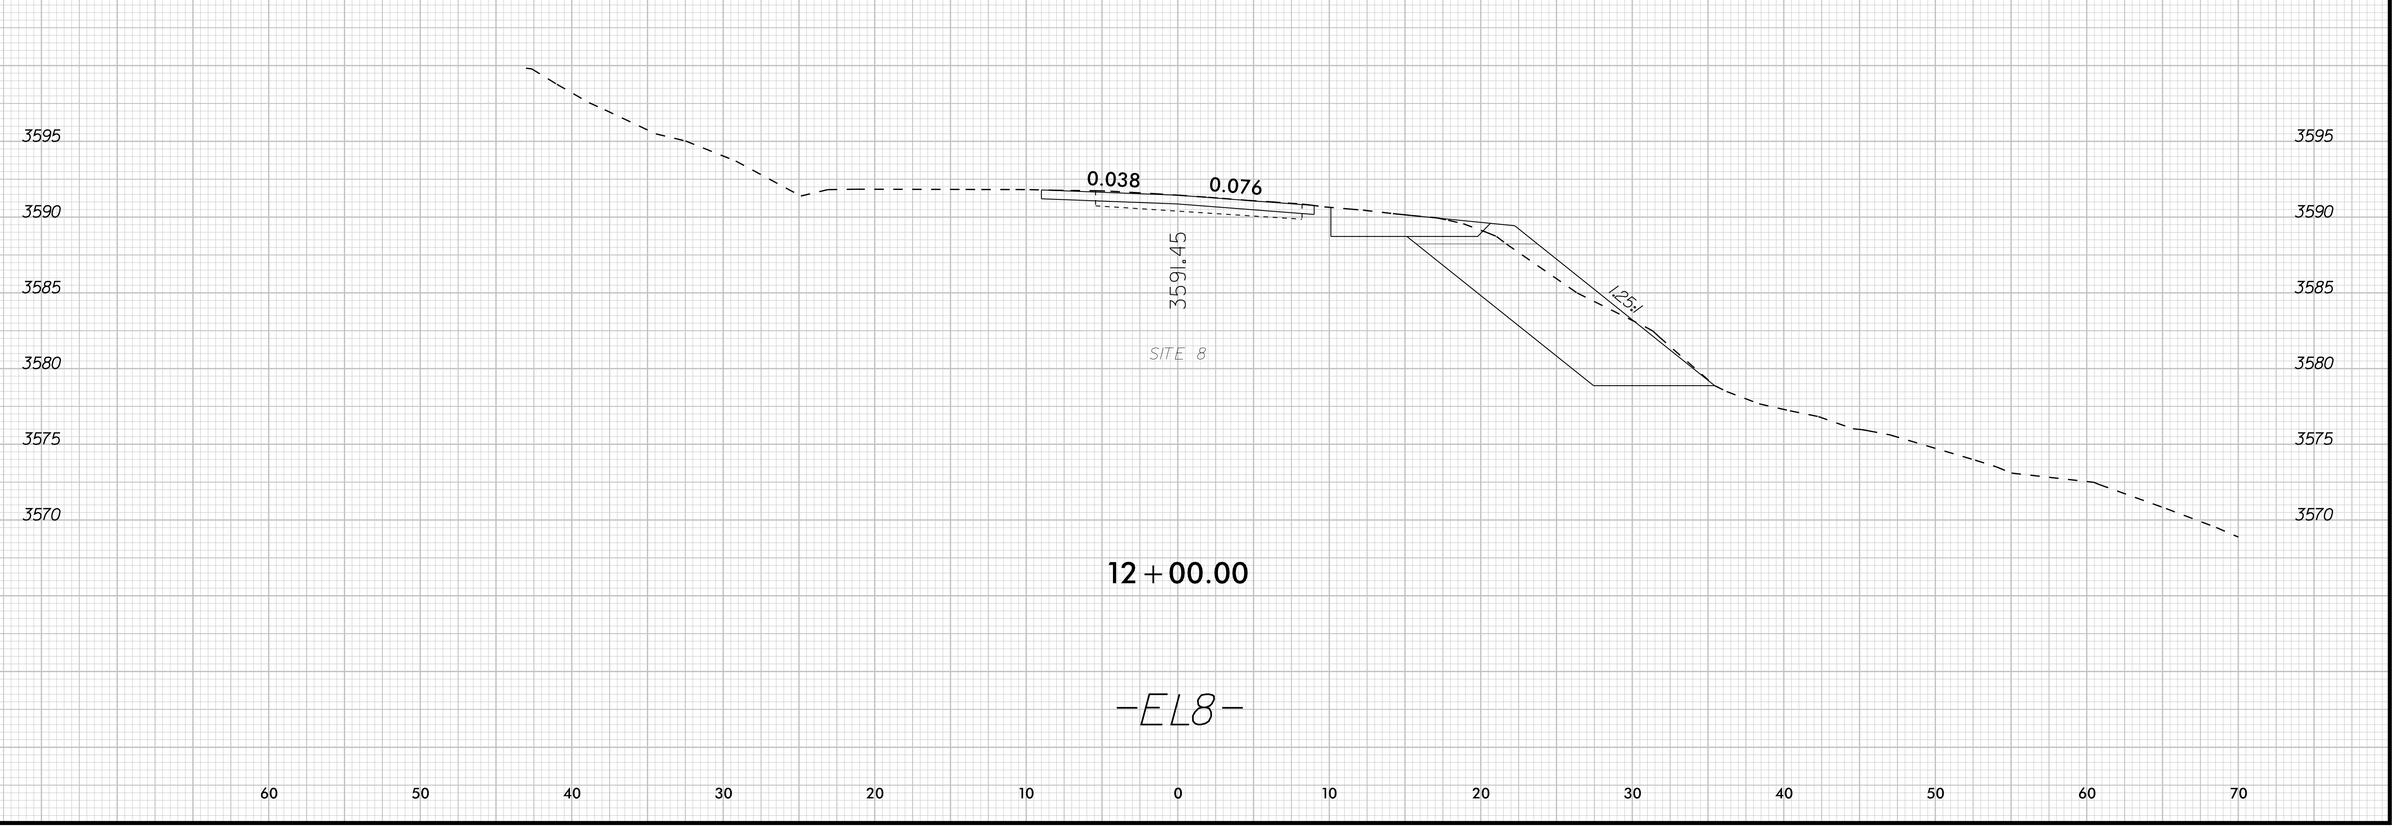

K:\RAL_Roadway\DII036679 - Bearwallow\Roadway\XSC\DII036679_rdy_xpl_EL8.dgn

9/22/2025

0 2.5 5	PROJ. REFERENCE NO.	SHEET NO.
	DF18314.2045121	X-53

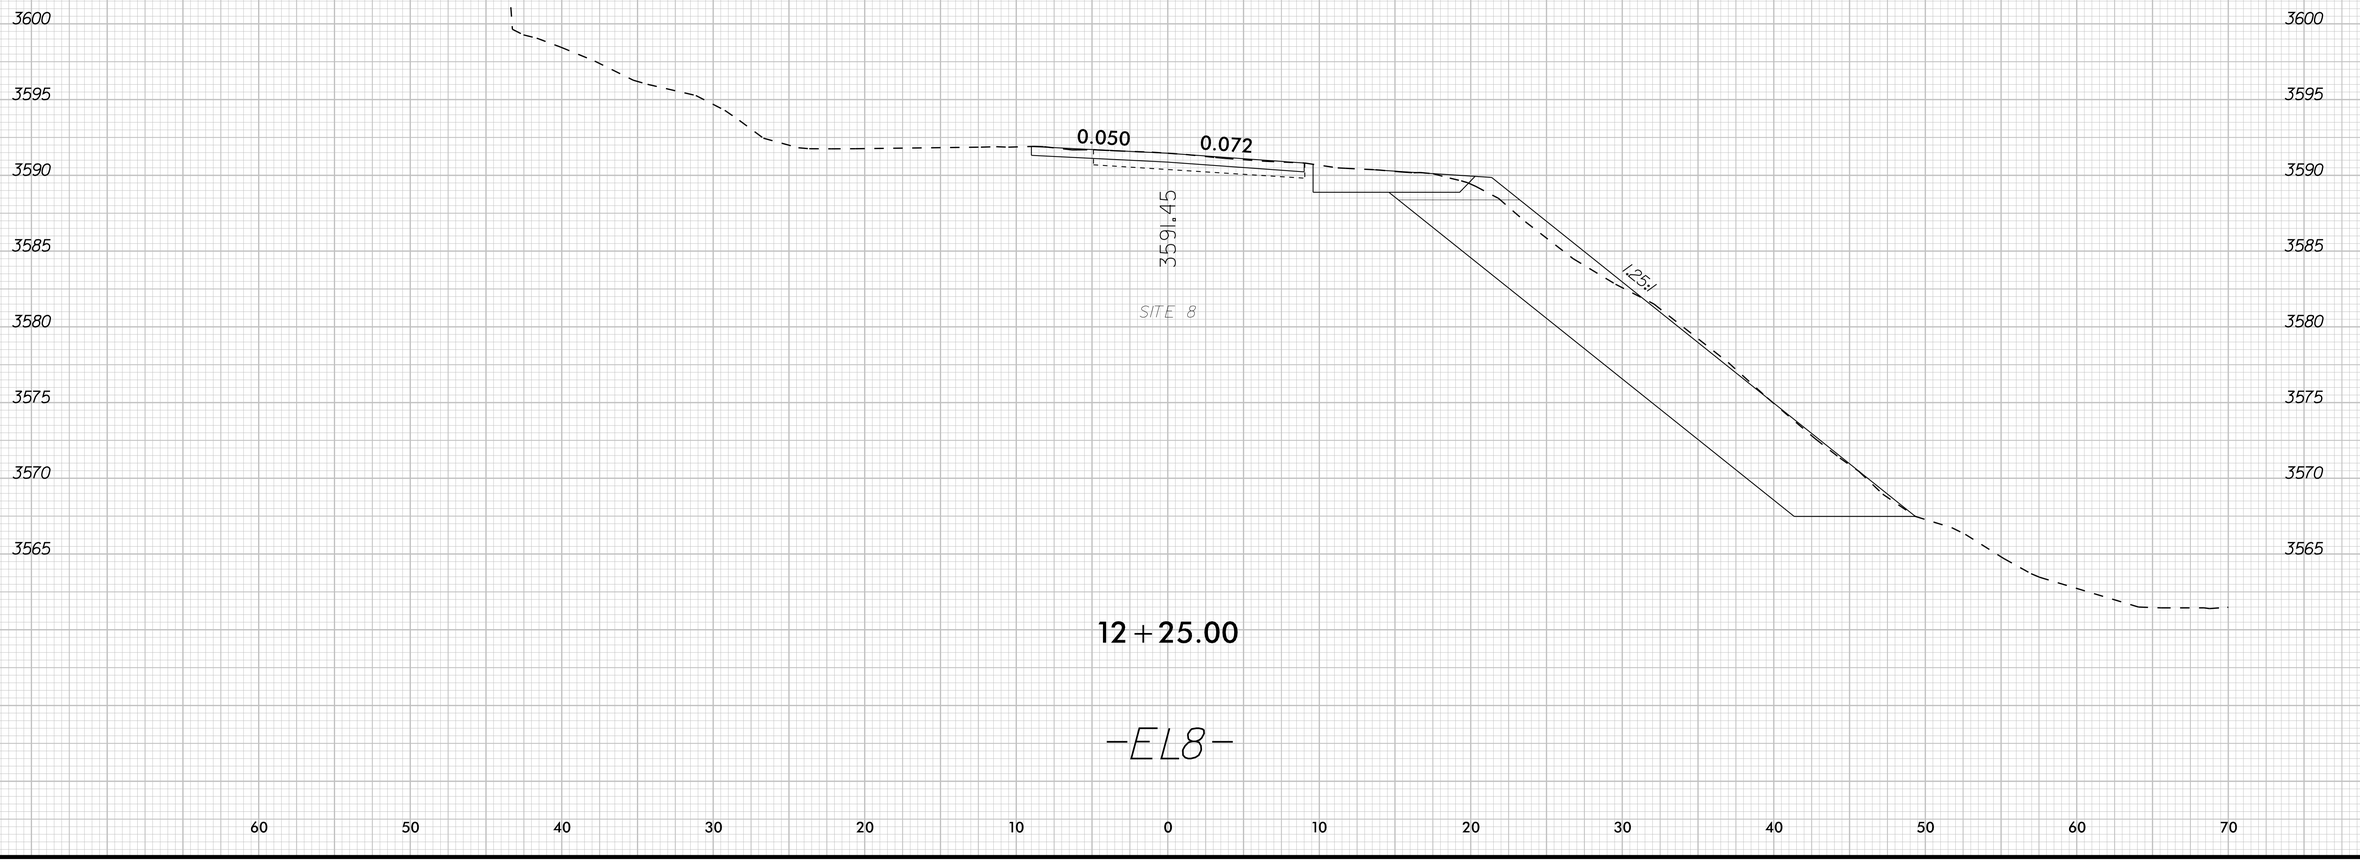

K:\RAL_Roadway\Oil\036279 - Bearwallow\Roadway\XSC\Oil036279_rdy_xpl_EL8.dgn

9/22/2025

0 2.5 5	PROJ. REFERENCE NO.	SHEET NO.
	DF18314.2045121	X-54

12+50.00

-EL8-

K:\RAL_Roadway\DII036679 - Bearwallow\Roadway\XSC\DII036679_rdy_xpl_EL8.dgn

9/22/2025

0 2.5 5	PROJ. REFERENCE NO.	SHEET NO.
	DF18314.2045121	X-55

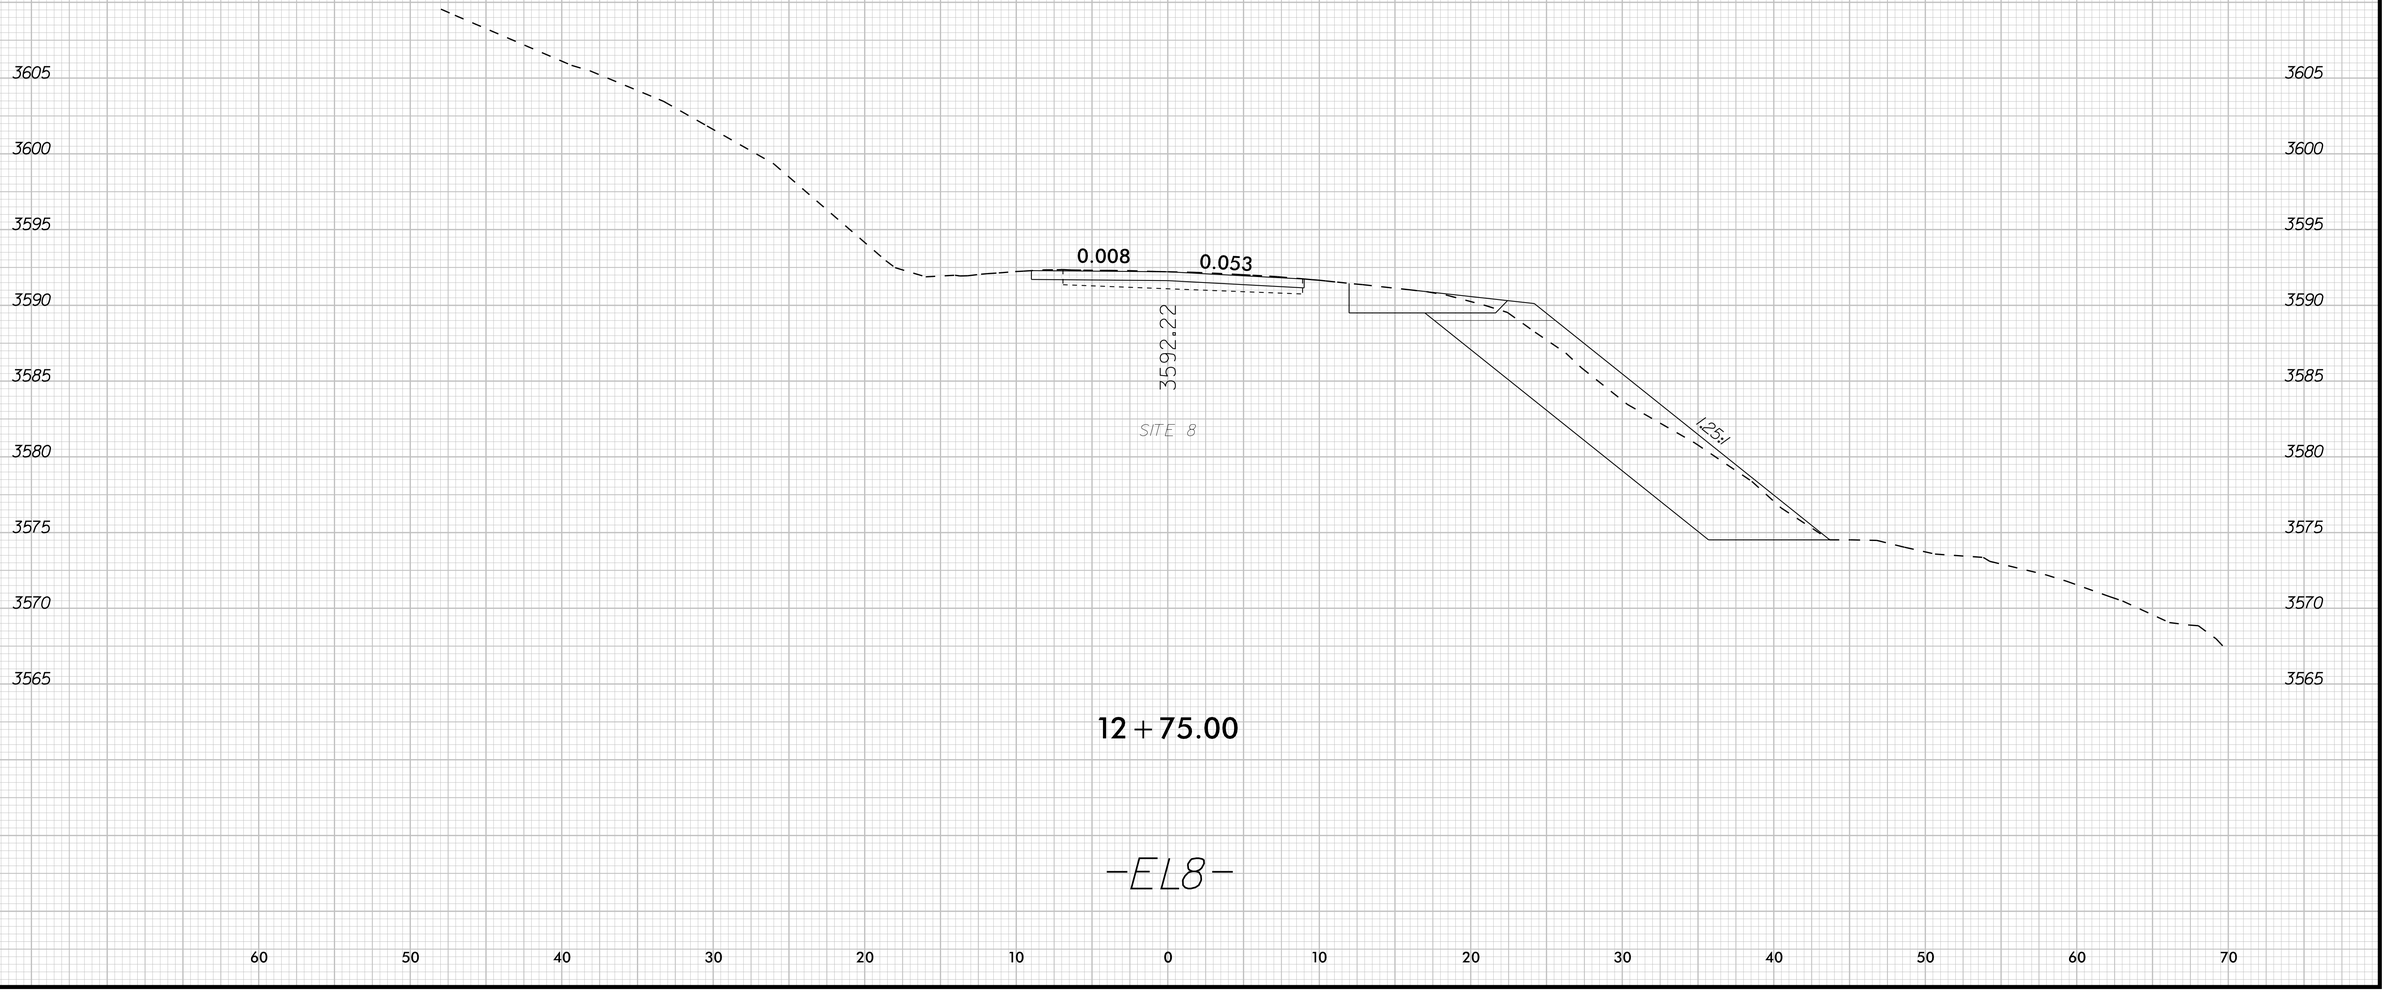

12+75.00

-EL8-

K:\RAL_Roadway\DII036679 - Bearwallow\Roadway\XSC\DII036679_rdy_xpl_EL8.dgn

9/22/2025

0 2.5 5	PROJ. REFERENCE NO.	SHEET NO.
	DF18314.2045121	X-56

3610
3605
3600
3595
3590
3585
3580
3575
3570

0.004
0.034
3592.86
1.25:1
SITE 8

13+00.00

-EL8-

60 50 40 30 20 10 0 10 20 30 40 50 60 70

K:\RAL_Roadway\Oil\036279 - Bearwallow\Roadway\XSC\Oil036279_rdy_xpl_EL8.dgn

9/22/2025

0 2.5 5	PROJ. REFERENCE NO.	SHEET NO.
	DF18314.2045121	X-57

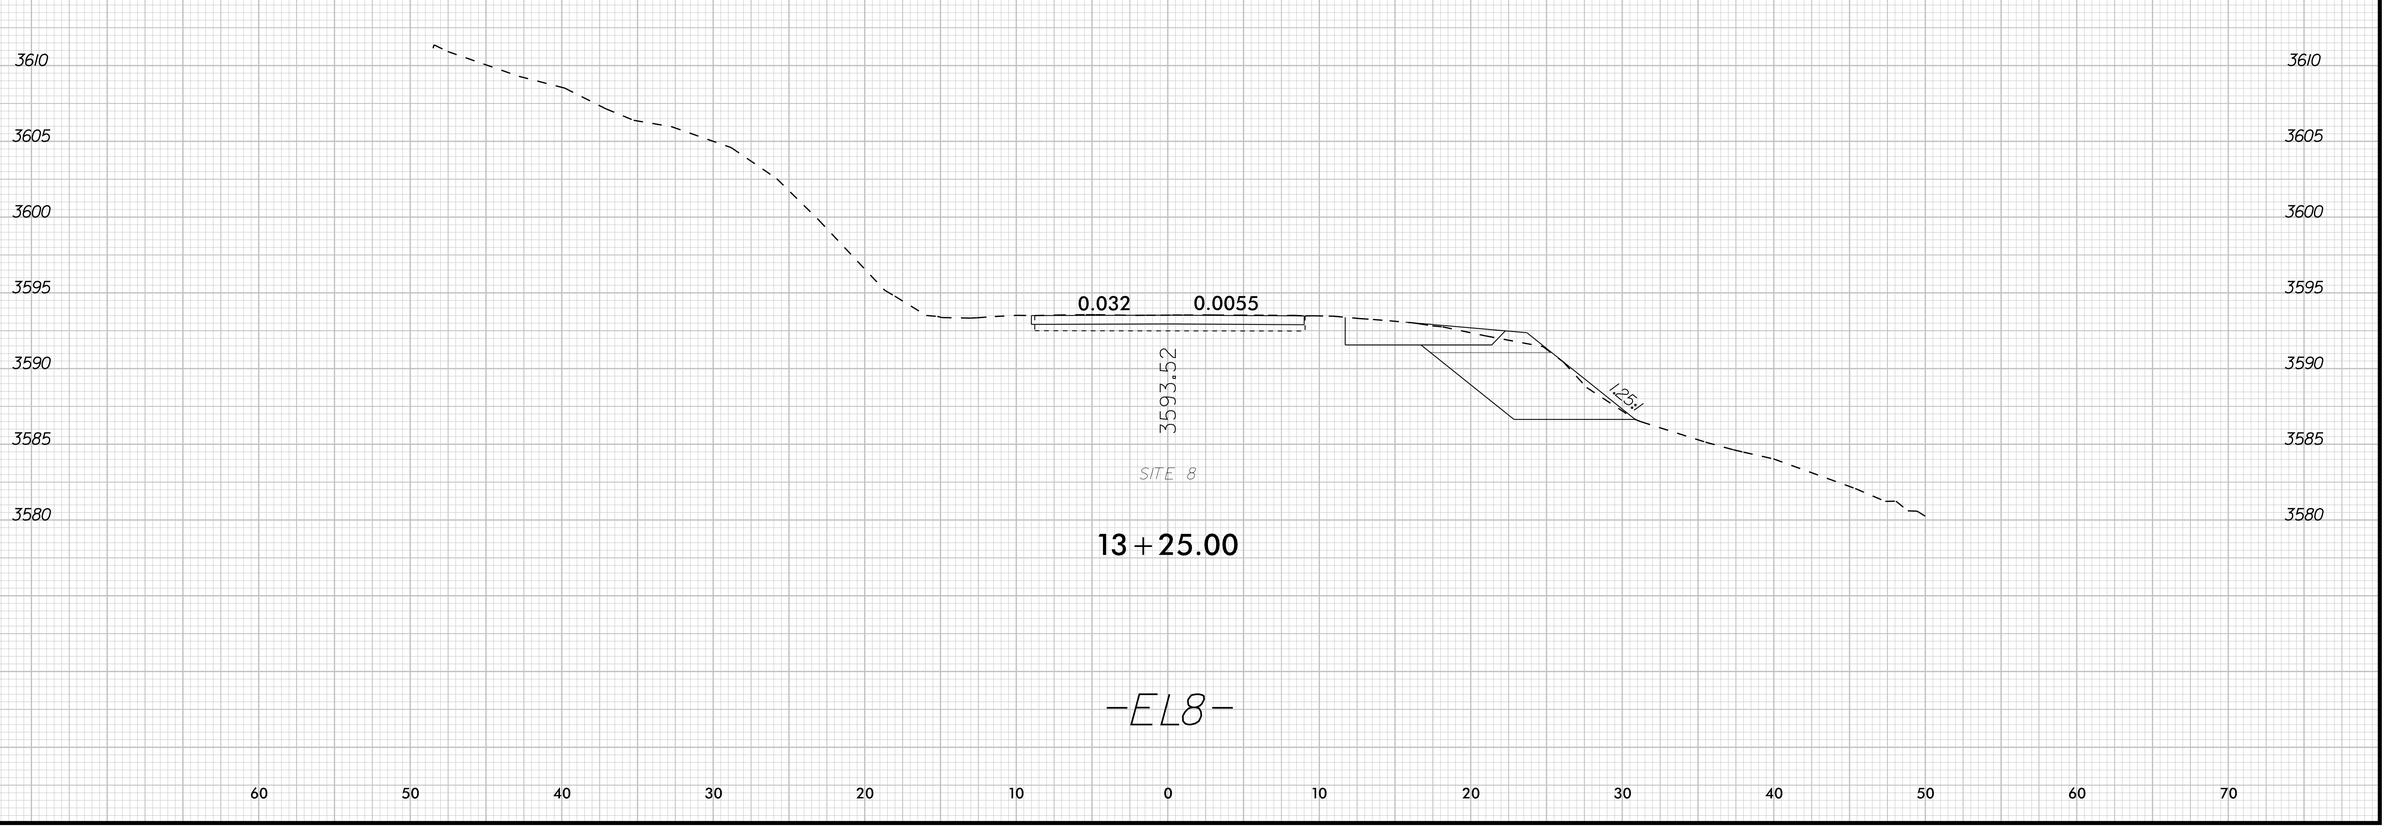

K:\RAL_Roadway\DII036679 - Bearwallow\Roadway\XSC\DII036679_rdy_xpl_EL8.dgn

9/22/2025

0 2.5 5	PROJ. REFERENCE NO.	SHEET NO.
	DF18314.20451/21	X-58

3365
3360
3355
3350
3345
3340

1.587:1

3351.67

SITE 9

0.767:1

13+25.00

3350
3345
3340

1.765:1

3352.10

13+00.00

-EL9-

70 60 50 40 30 20 10 0 10 20 30 40 50 60 70

K:\RAL Roadway\Oil\036679 - Beirwallow\Roadway\X-SC\Oil036679_rdy_xs1_EL9.dgn

9/22/2025

0 2.5 5	PROJ. REFERENCE NO.	SHEET NO.
	DF18314.2045121	X-59

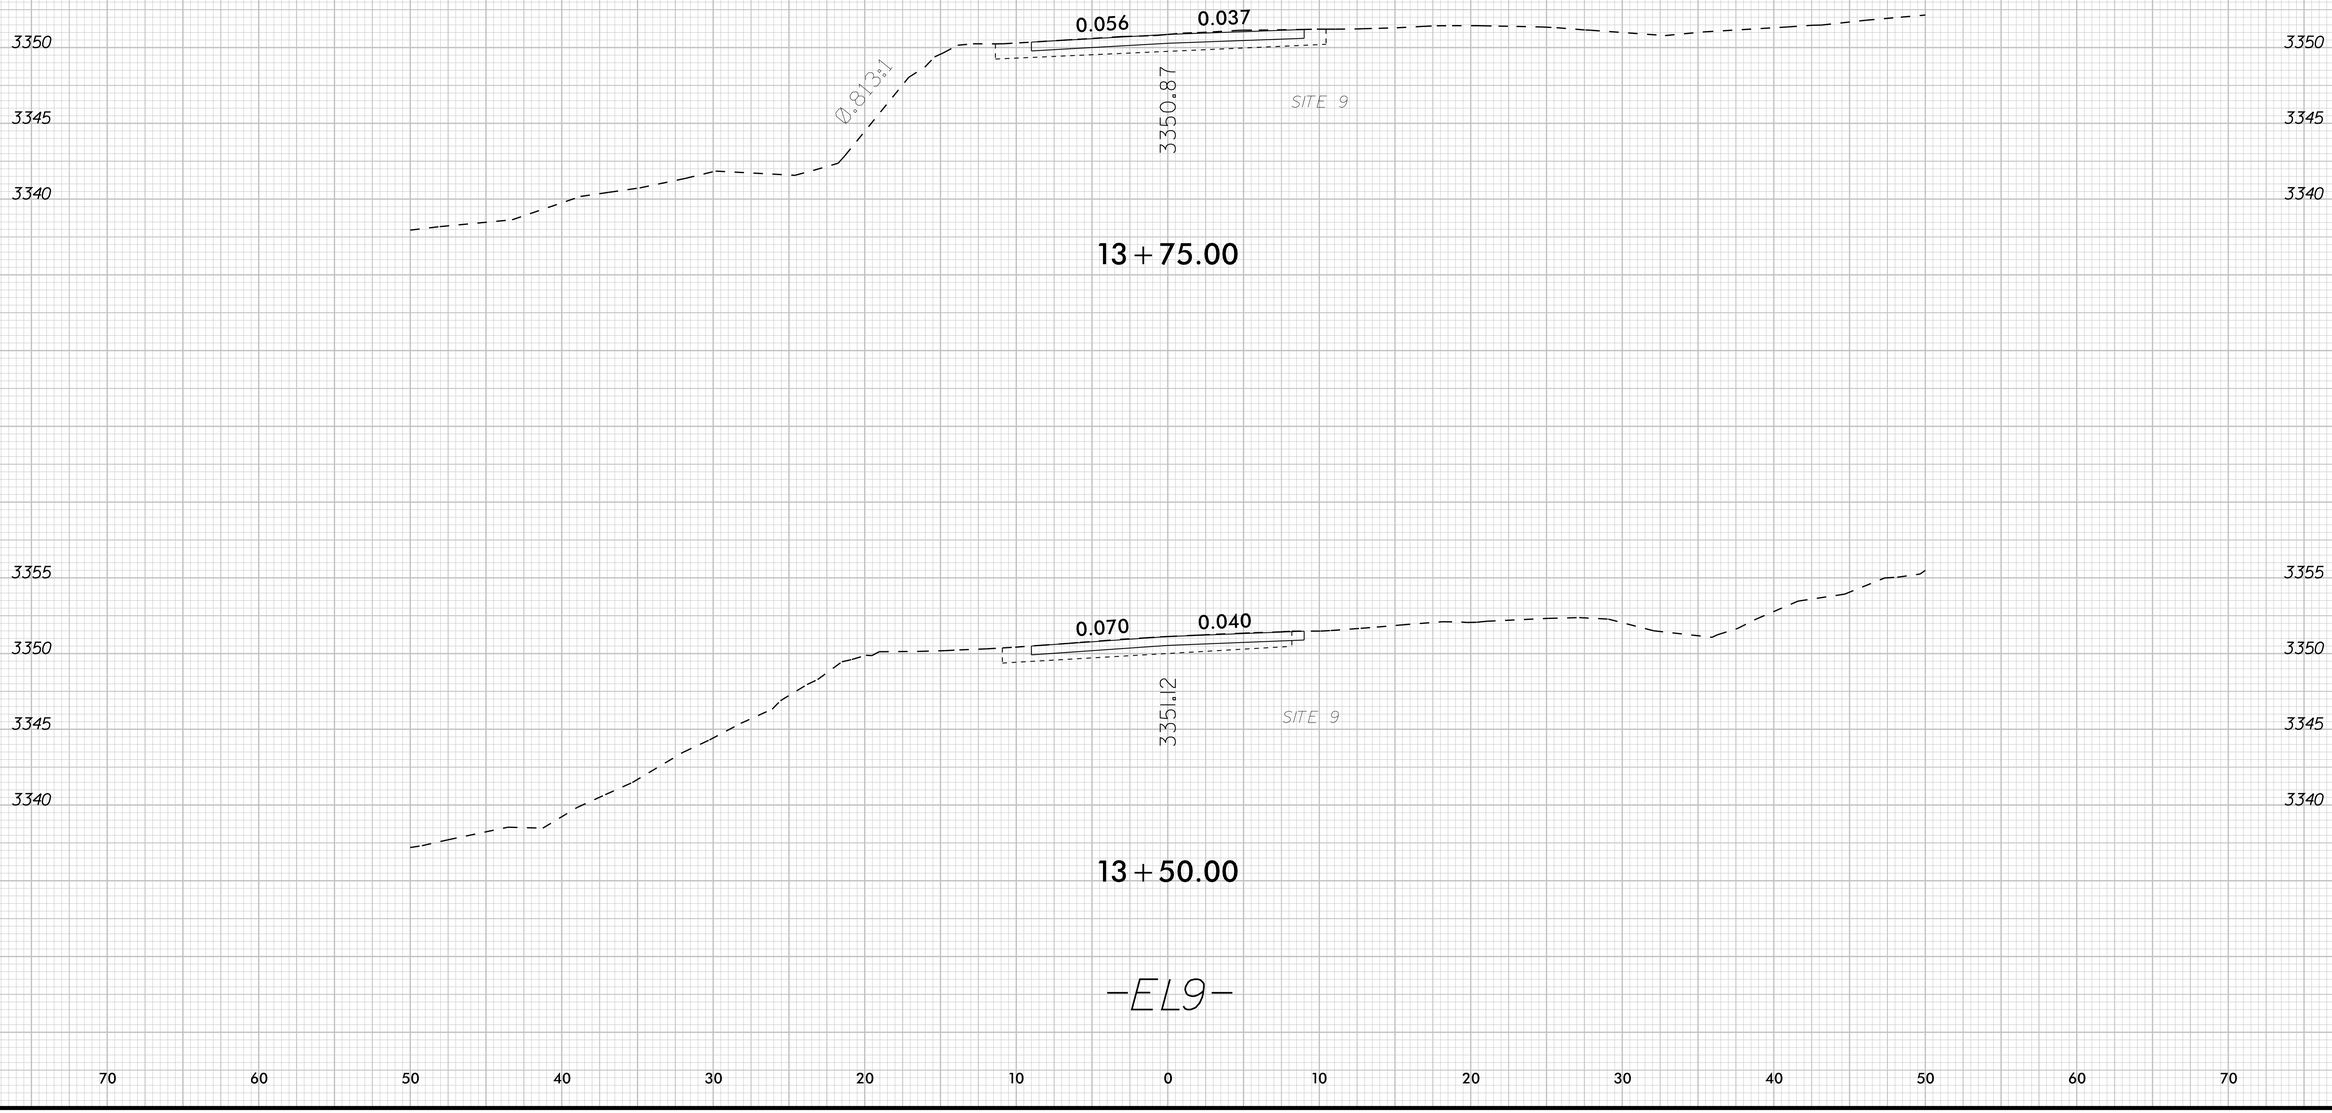

9/22/2025

0 2.5 5	PROJ. REFERENCE NO.	SHEET NO.
	DF18314.2045121	X-60

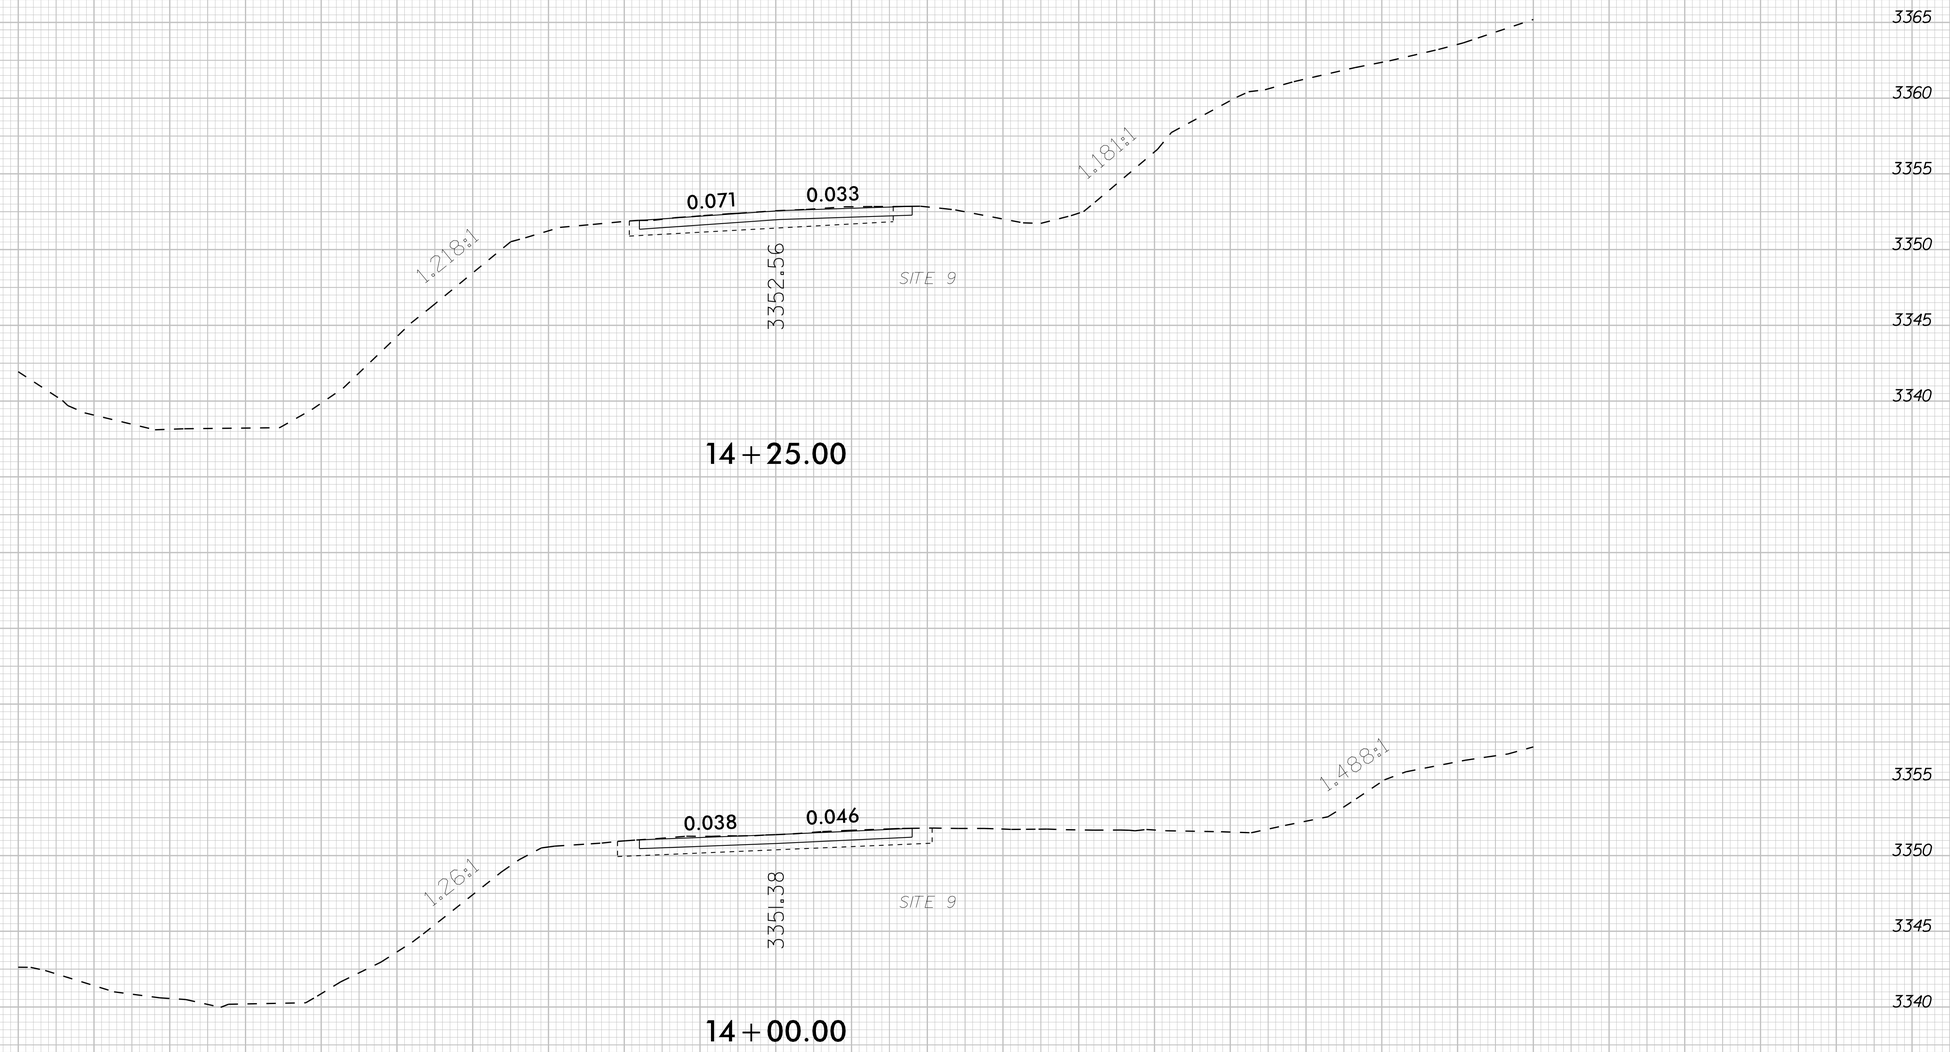

-EL9-

K:\RAL_Roadway\Oil\036679 - Bearwallow\Roadway\XSC\Oil036679_rdy_xpl_EL9.dgn

9/22/2025

0 2.5 5	PROJ. REFERENCE NO.	SHEET NO.
	DF183142045121	X-61

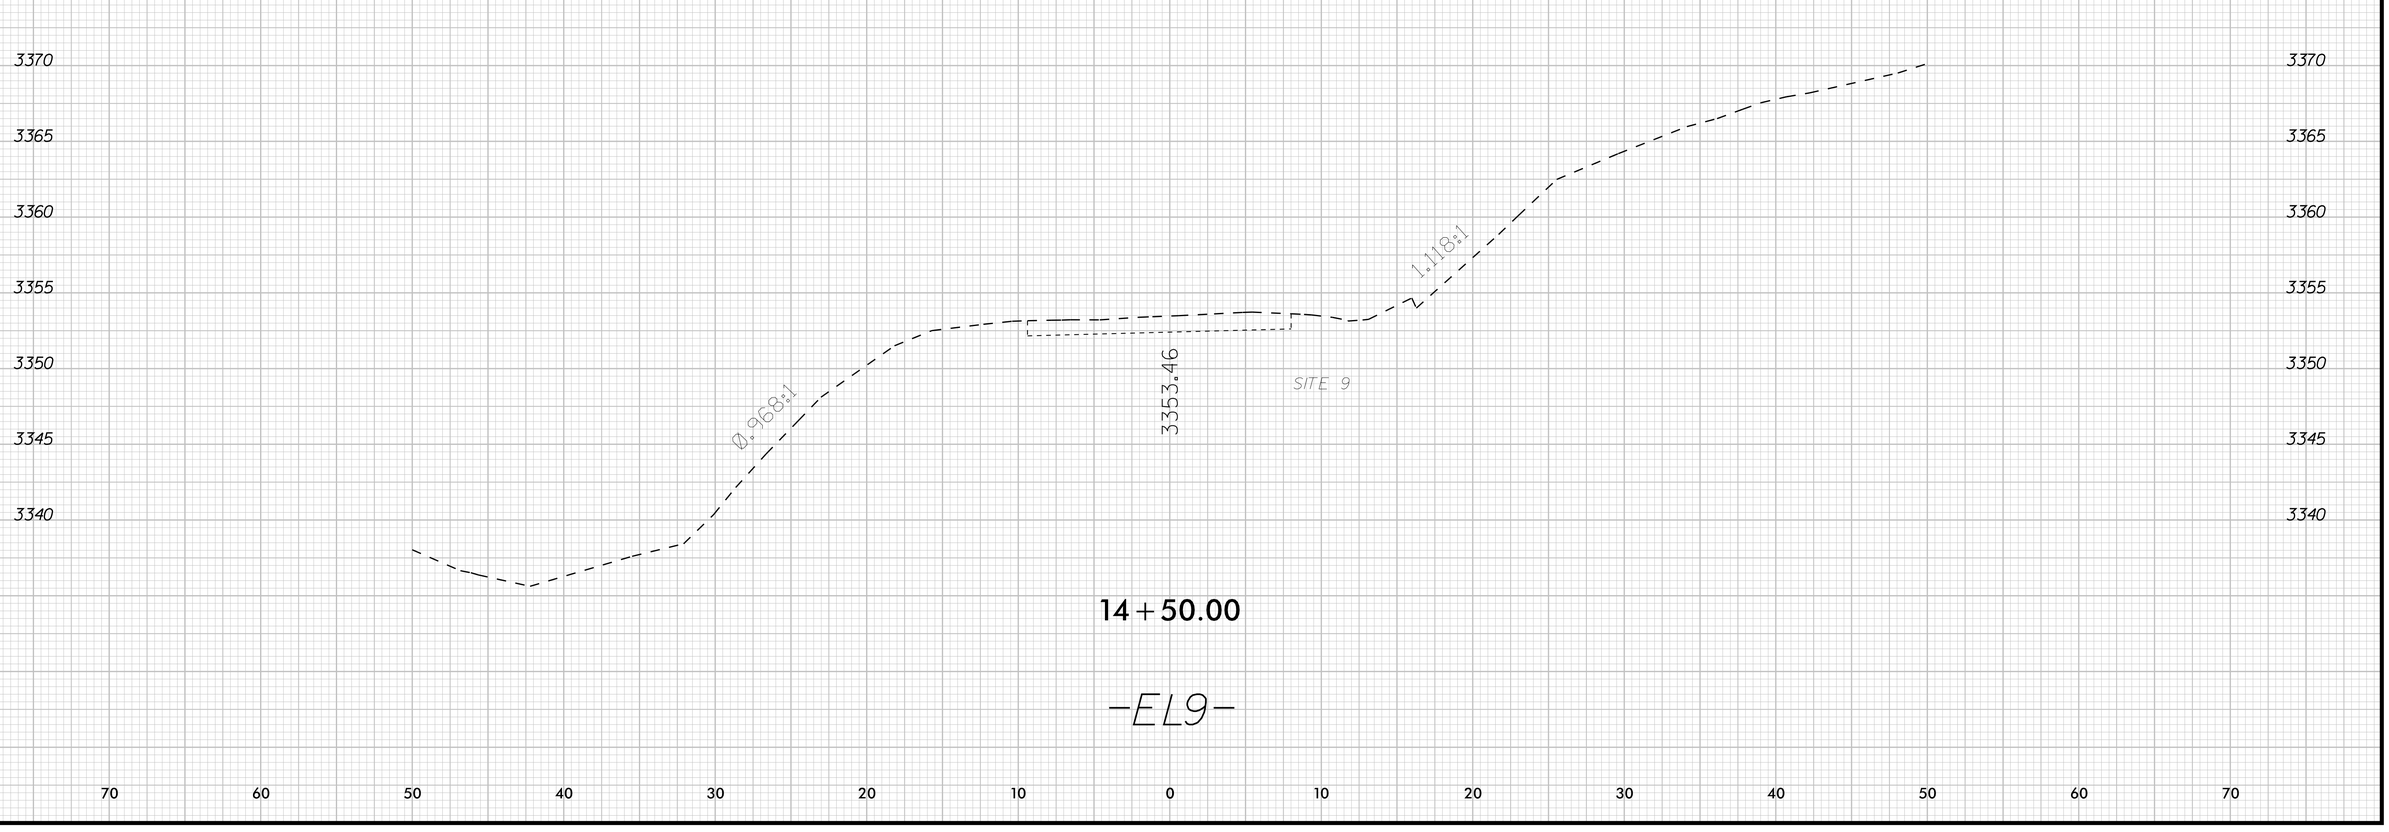

K:\RAL_Roadway\DII036679 - Bearwallow\Roadway\XSC\DII036679_rdy_xpl_EL9.dgn

9/22/2025

0 2.5 5	PROJ. REFERENCE NO.	SHEET NO.
	DF18314.2045121	X-62

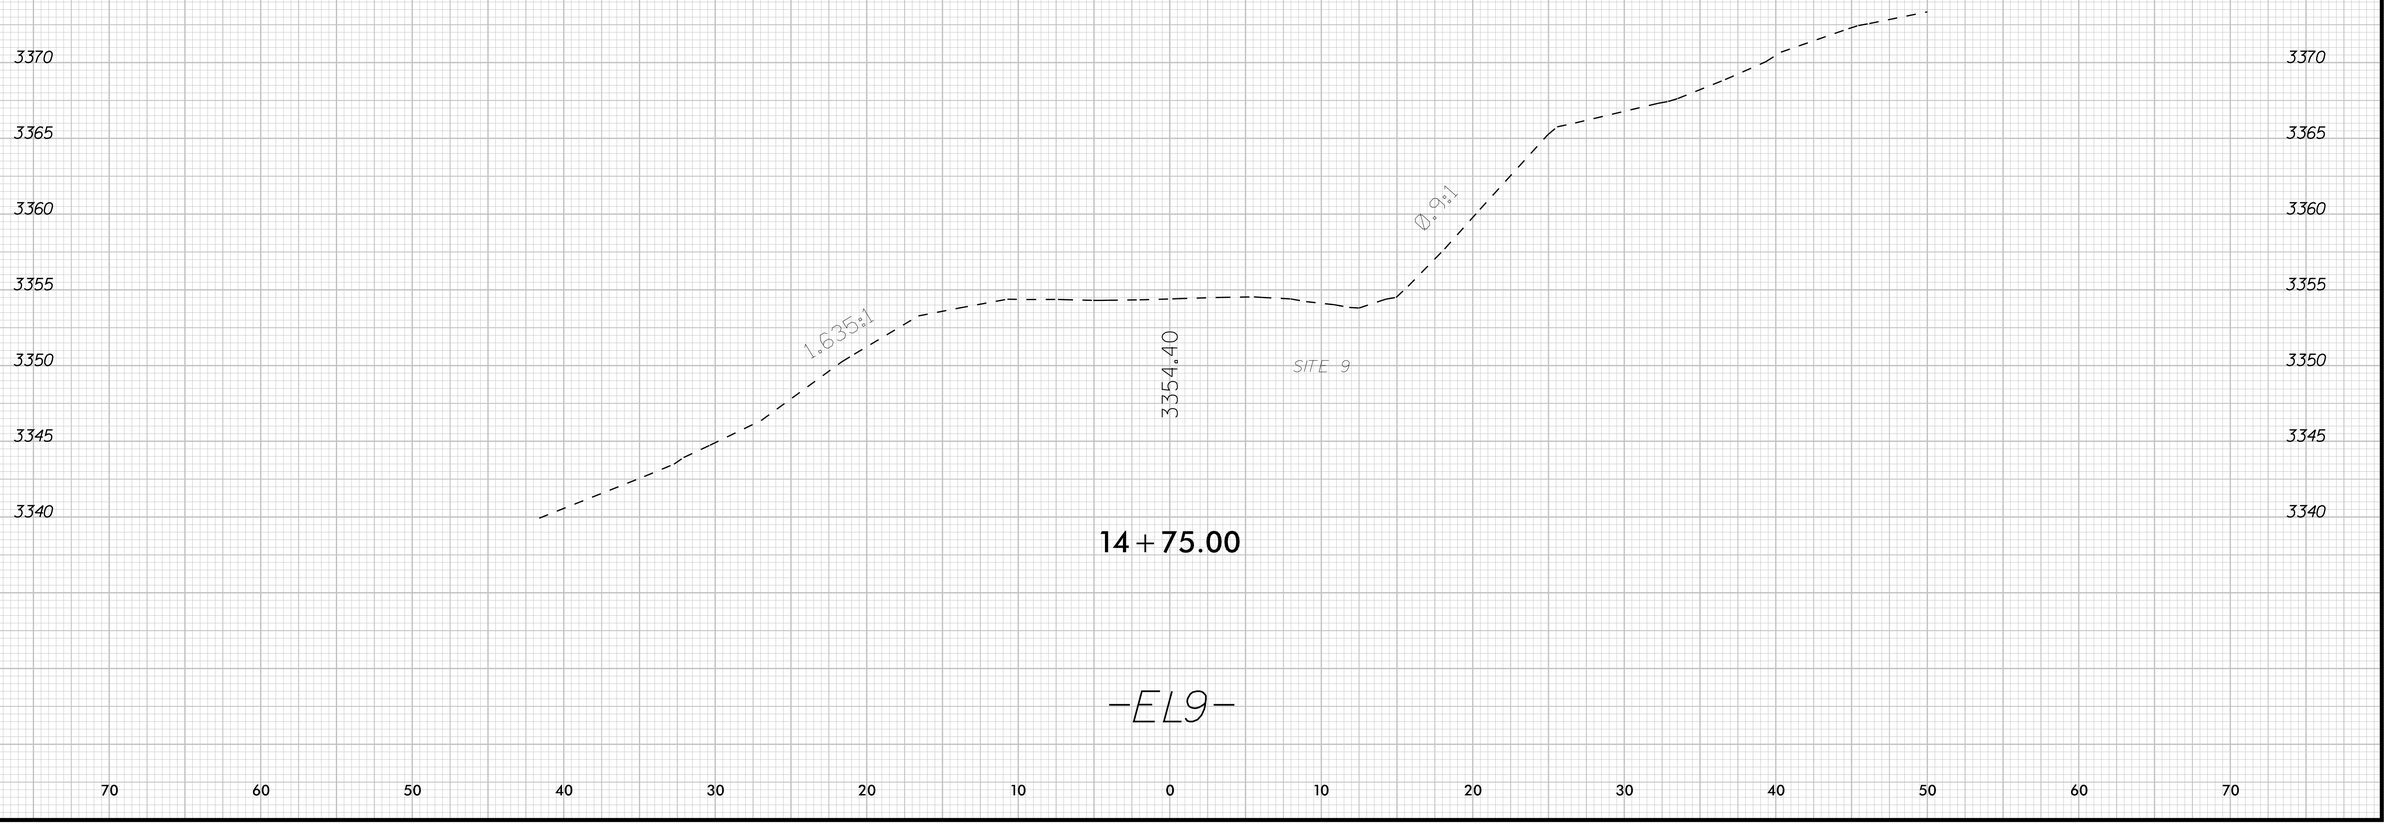

K:\RAL_Roadway\DI\036679 - Bearwallow\Roadway\XS\DI036679_rdy_xpl_EL9.dgn

9/22/2025

0 2.5 5	PROJ. REFERENCE NO.	SHEET NO.
	DF18314.20451.21	X-63

2840

2844.39

9+00.00

2840

2840

2840

2841.40

8+75.00

2840

2835

2835

2835

2838.85

8+50.00

2835

-EL12-

90 80 70 60 50 40 30 20 10 0 10 20 30 40 50

K:\RAL_Roadway\01\036679 - Bearwallow\Roadway\XSC\01\036679_rdy_xpl_EL12.dgn

9/22/2025

0 2.5 5	PROJ. REFERENCE NO.	SHEET NO.
	DF18314.2045121	X-64

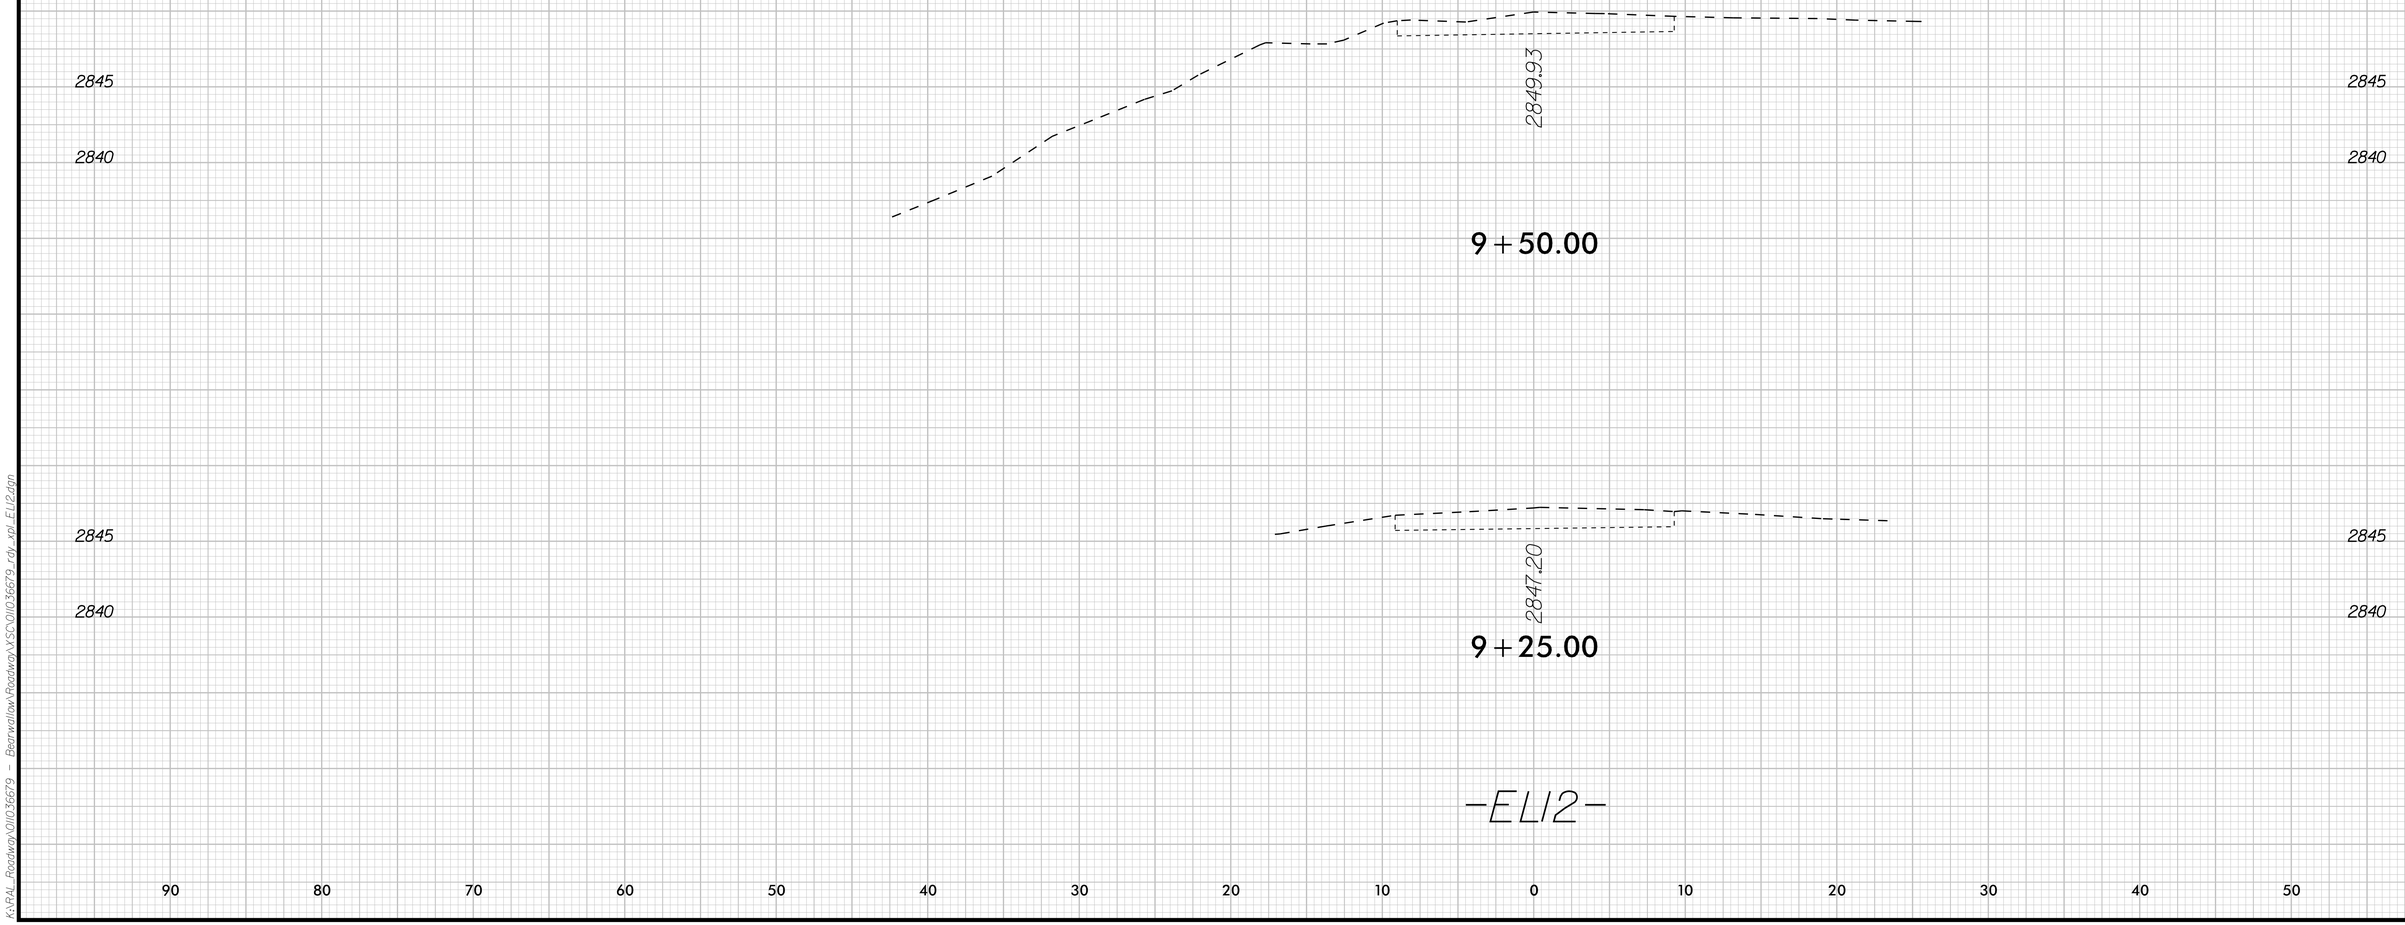

9/22/2025

0 2.5 5	PROJ. REFERENCE NO.	SHEET NO.
	DF18314.2045121	X-65

SITE 12

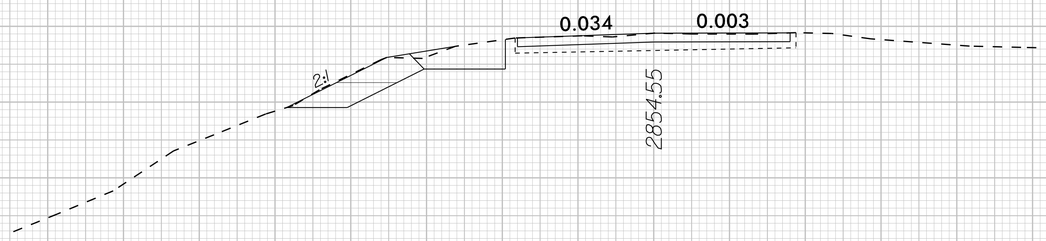

2855
2850
2845

10+00.00

SITE 12

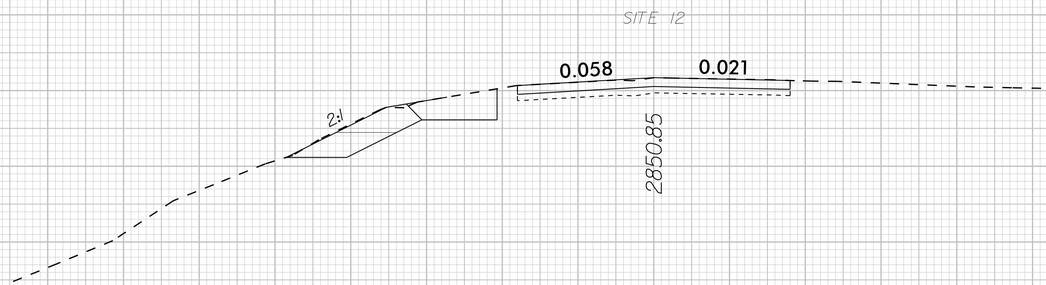

2850
2845
2840

9+60.00

-EL12-

90 80 70 60 50 40 30 20 10 0 10 20 30 40 50

K:\RAL_Roadway\01\036679 - Bearwallow\Roadway\XS\01\036679_rdy_xpl_EL12.dgn

9/22/2025

0 2.5 5	PROJ. REFERENCE NO.	SHEET NO.
	DF18314.2045121	X-66

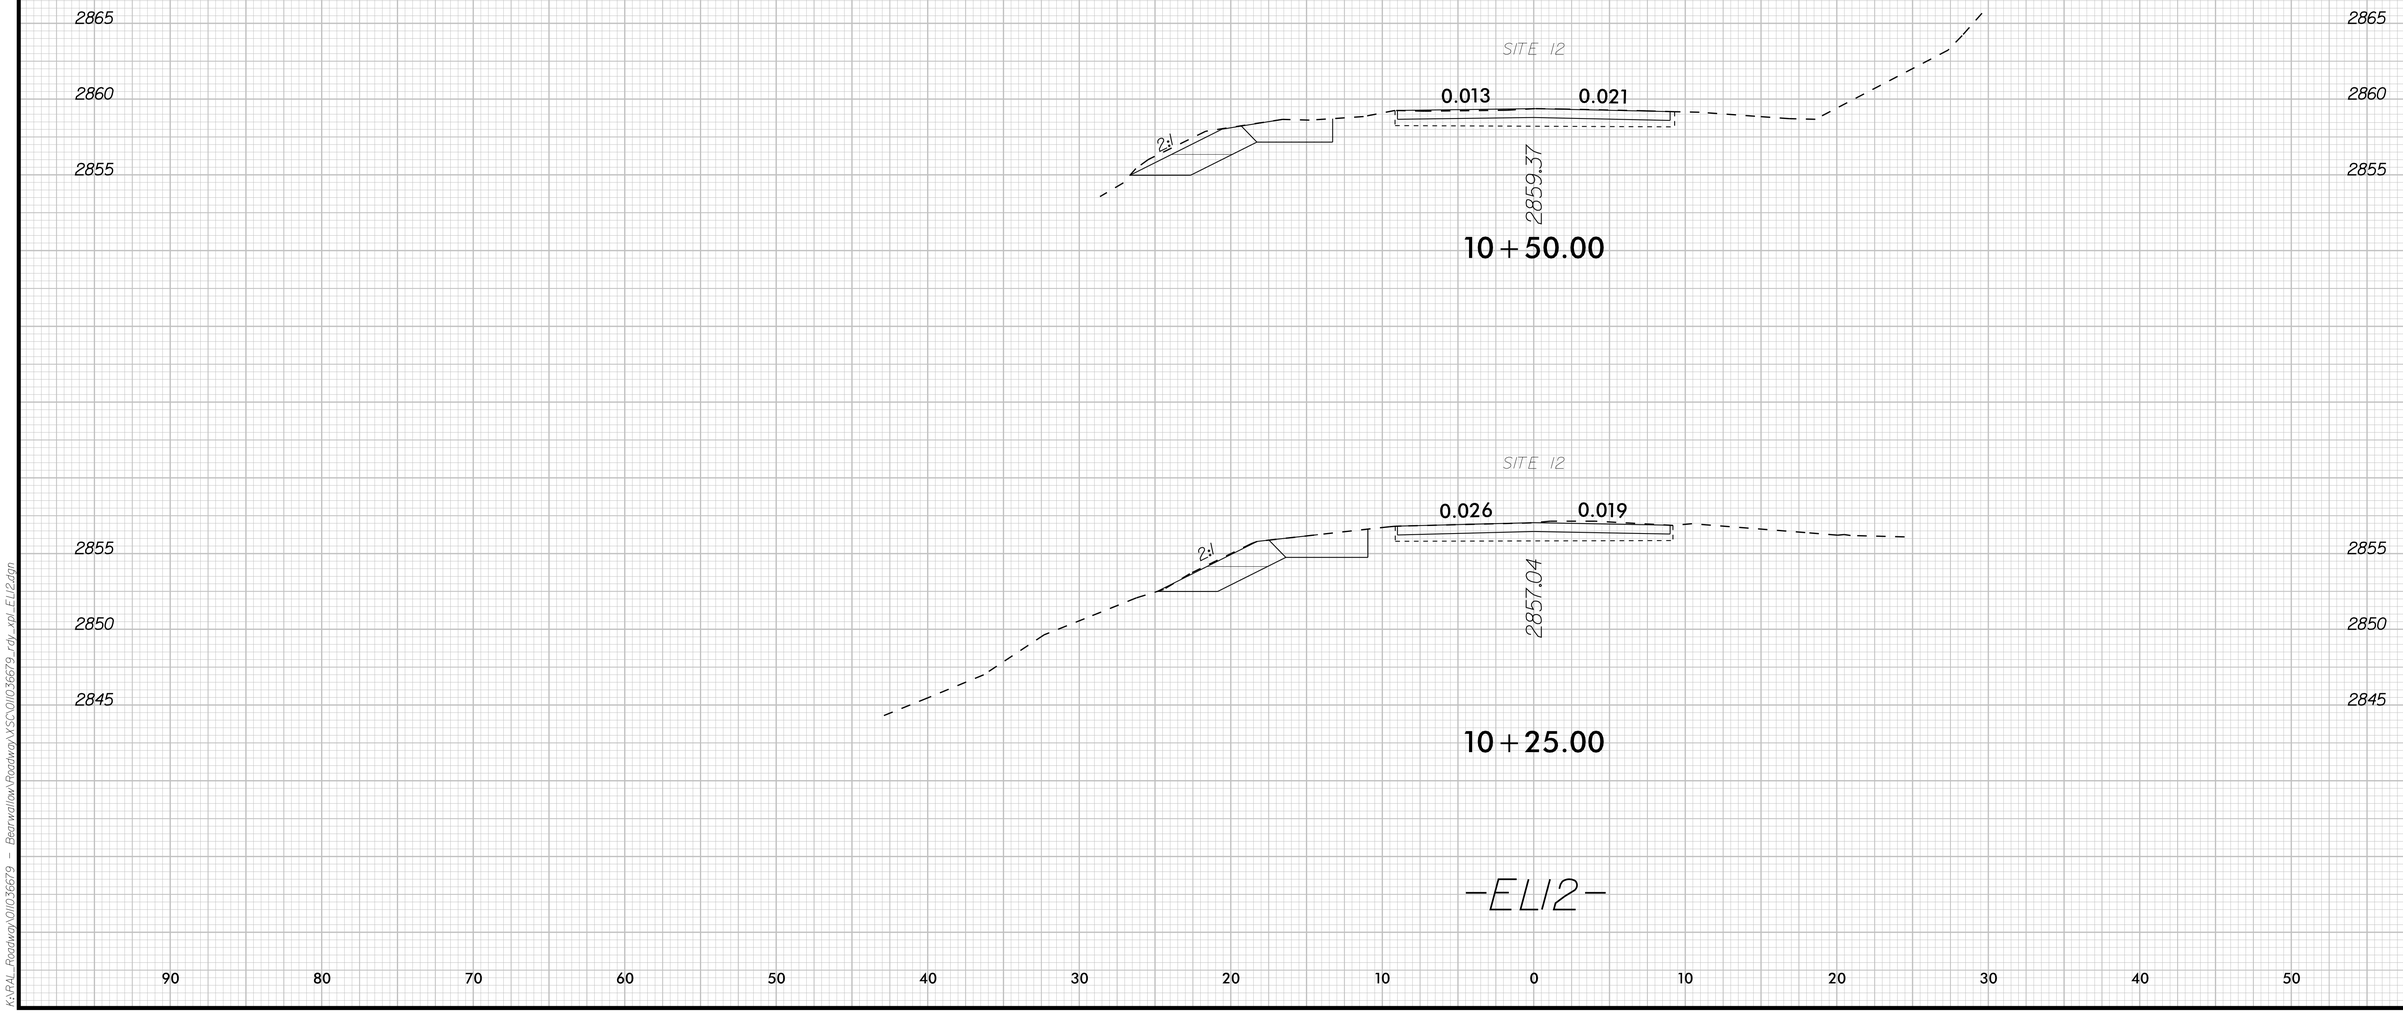

-ELI2-

K:\RAL_Roadway\Oil\036279 - Bearwallow\Roadway\XSC\Oil036279_rdy_xpl_ELI2.dgn

0 2.5 5	PROJ. REFERENCE NO.	SHEET NO.
	DF18314.2045121	X-67

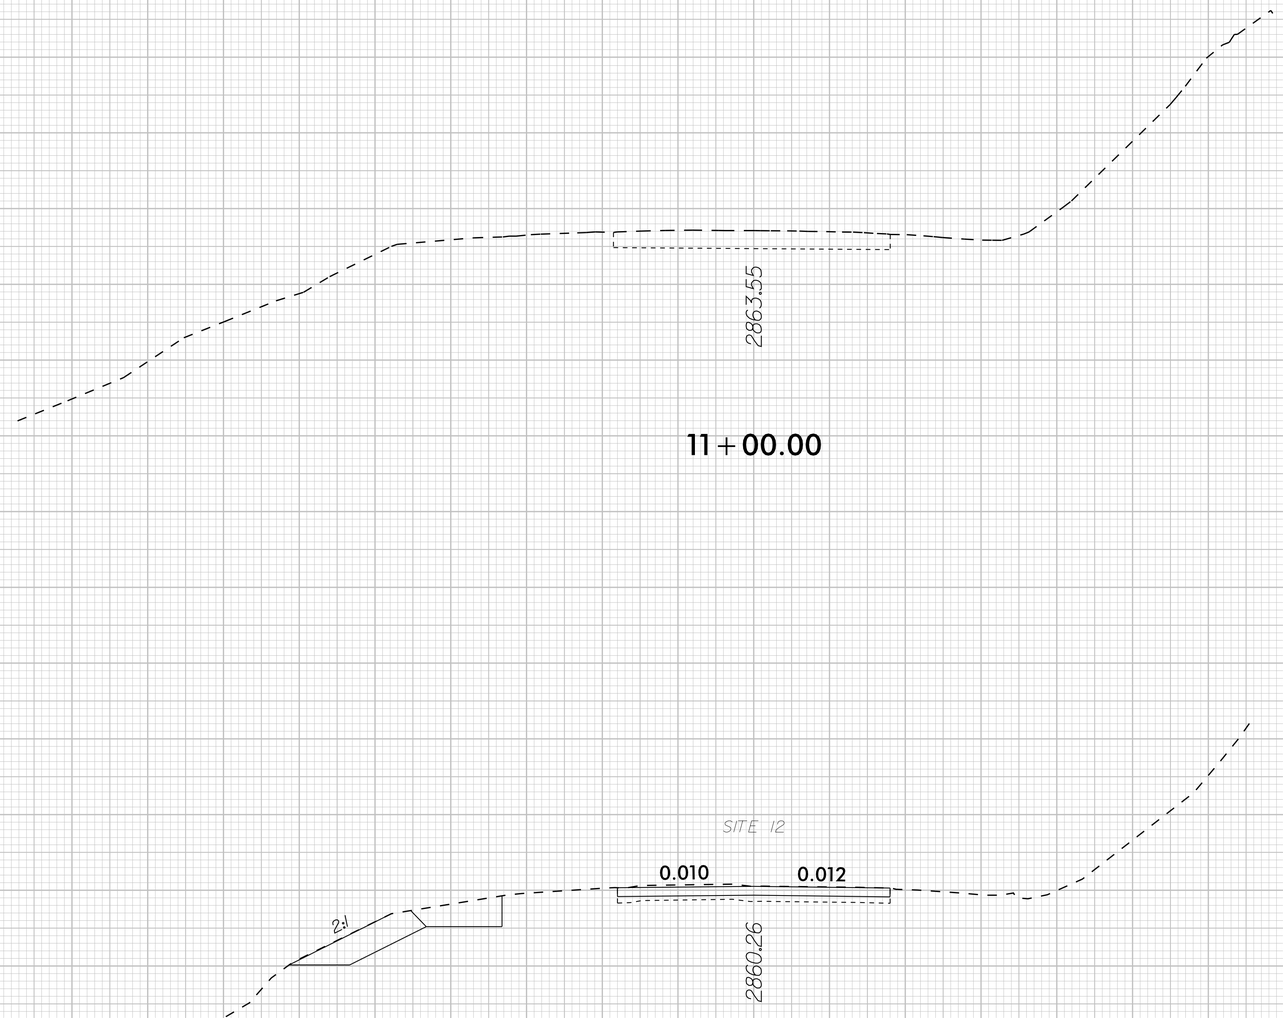

-EL12-

9/22/2025

0 2.5 5	PROJ. REFERENCE NO.	SHEET NO.
	DF18314.2045121	X-68

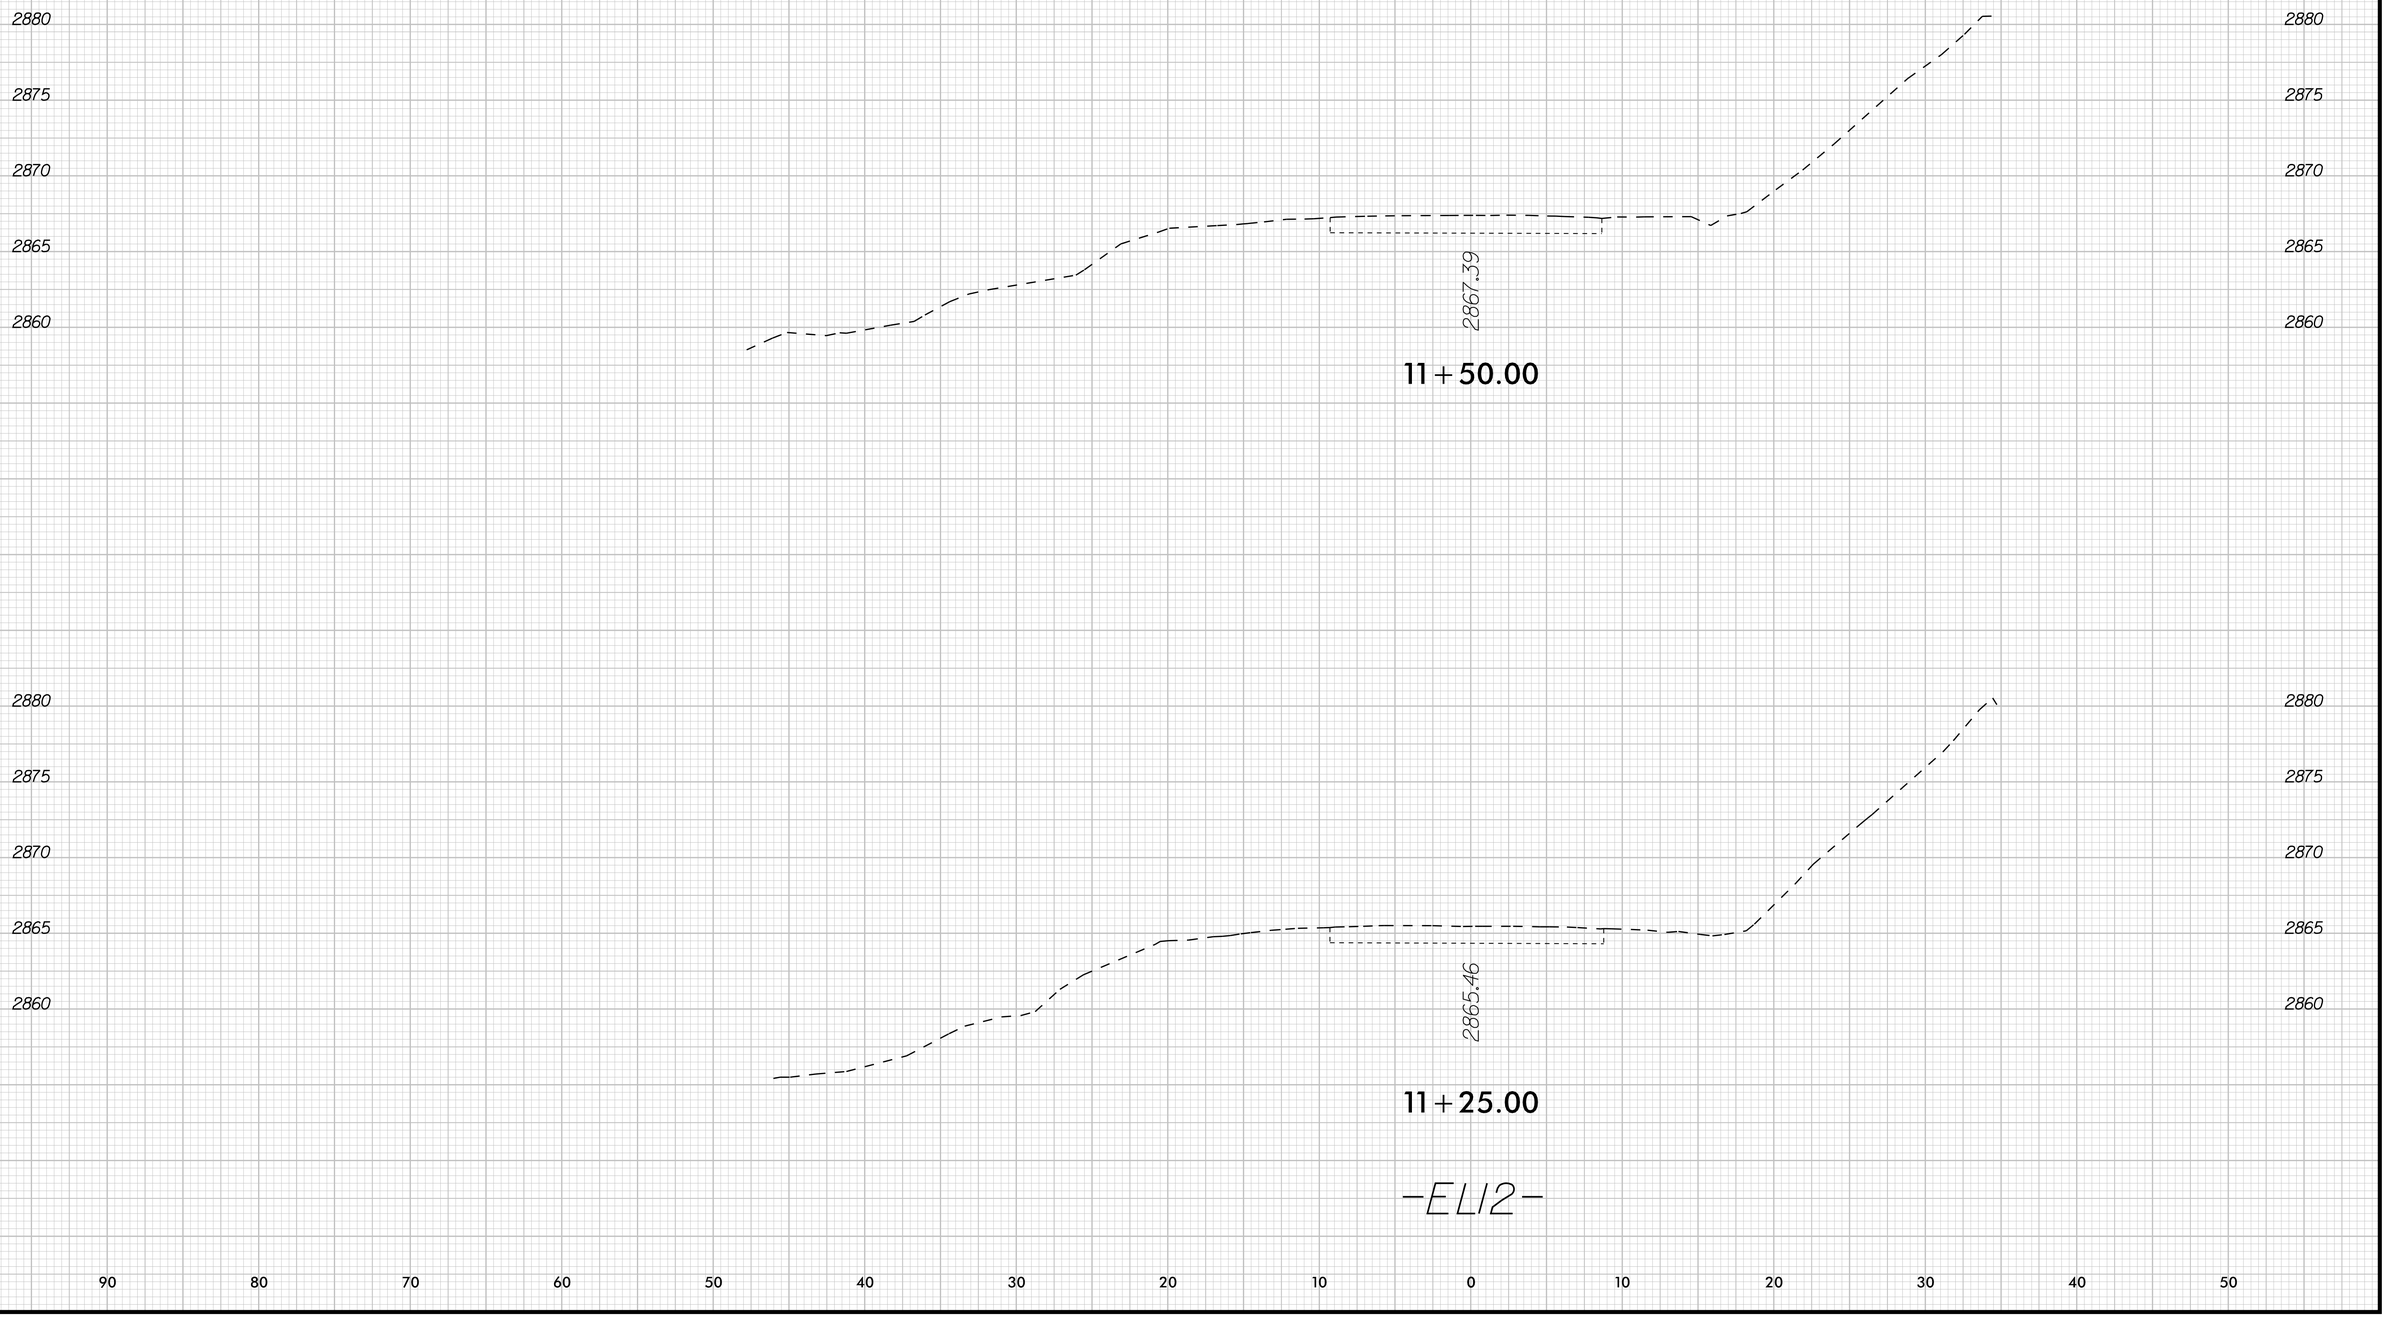

9/22/2025

0 2.5 5	PROJ. REFERENCE NO.	SHEET NO.
	DF18314.2045121	X-69

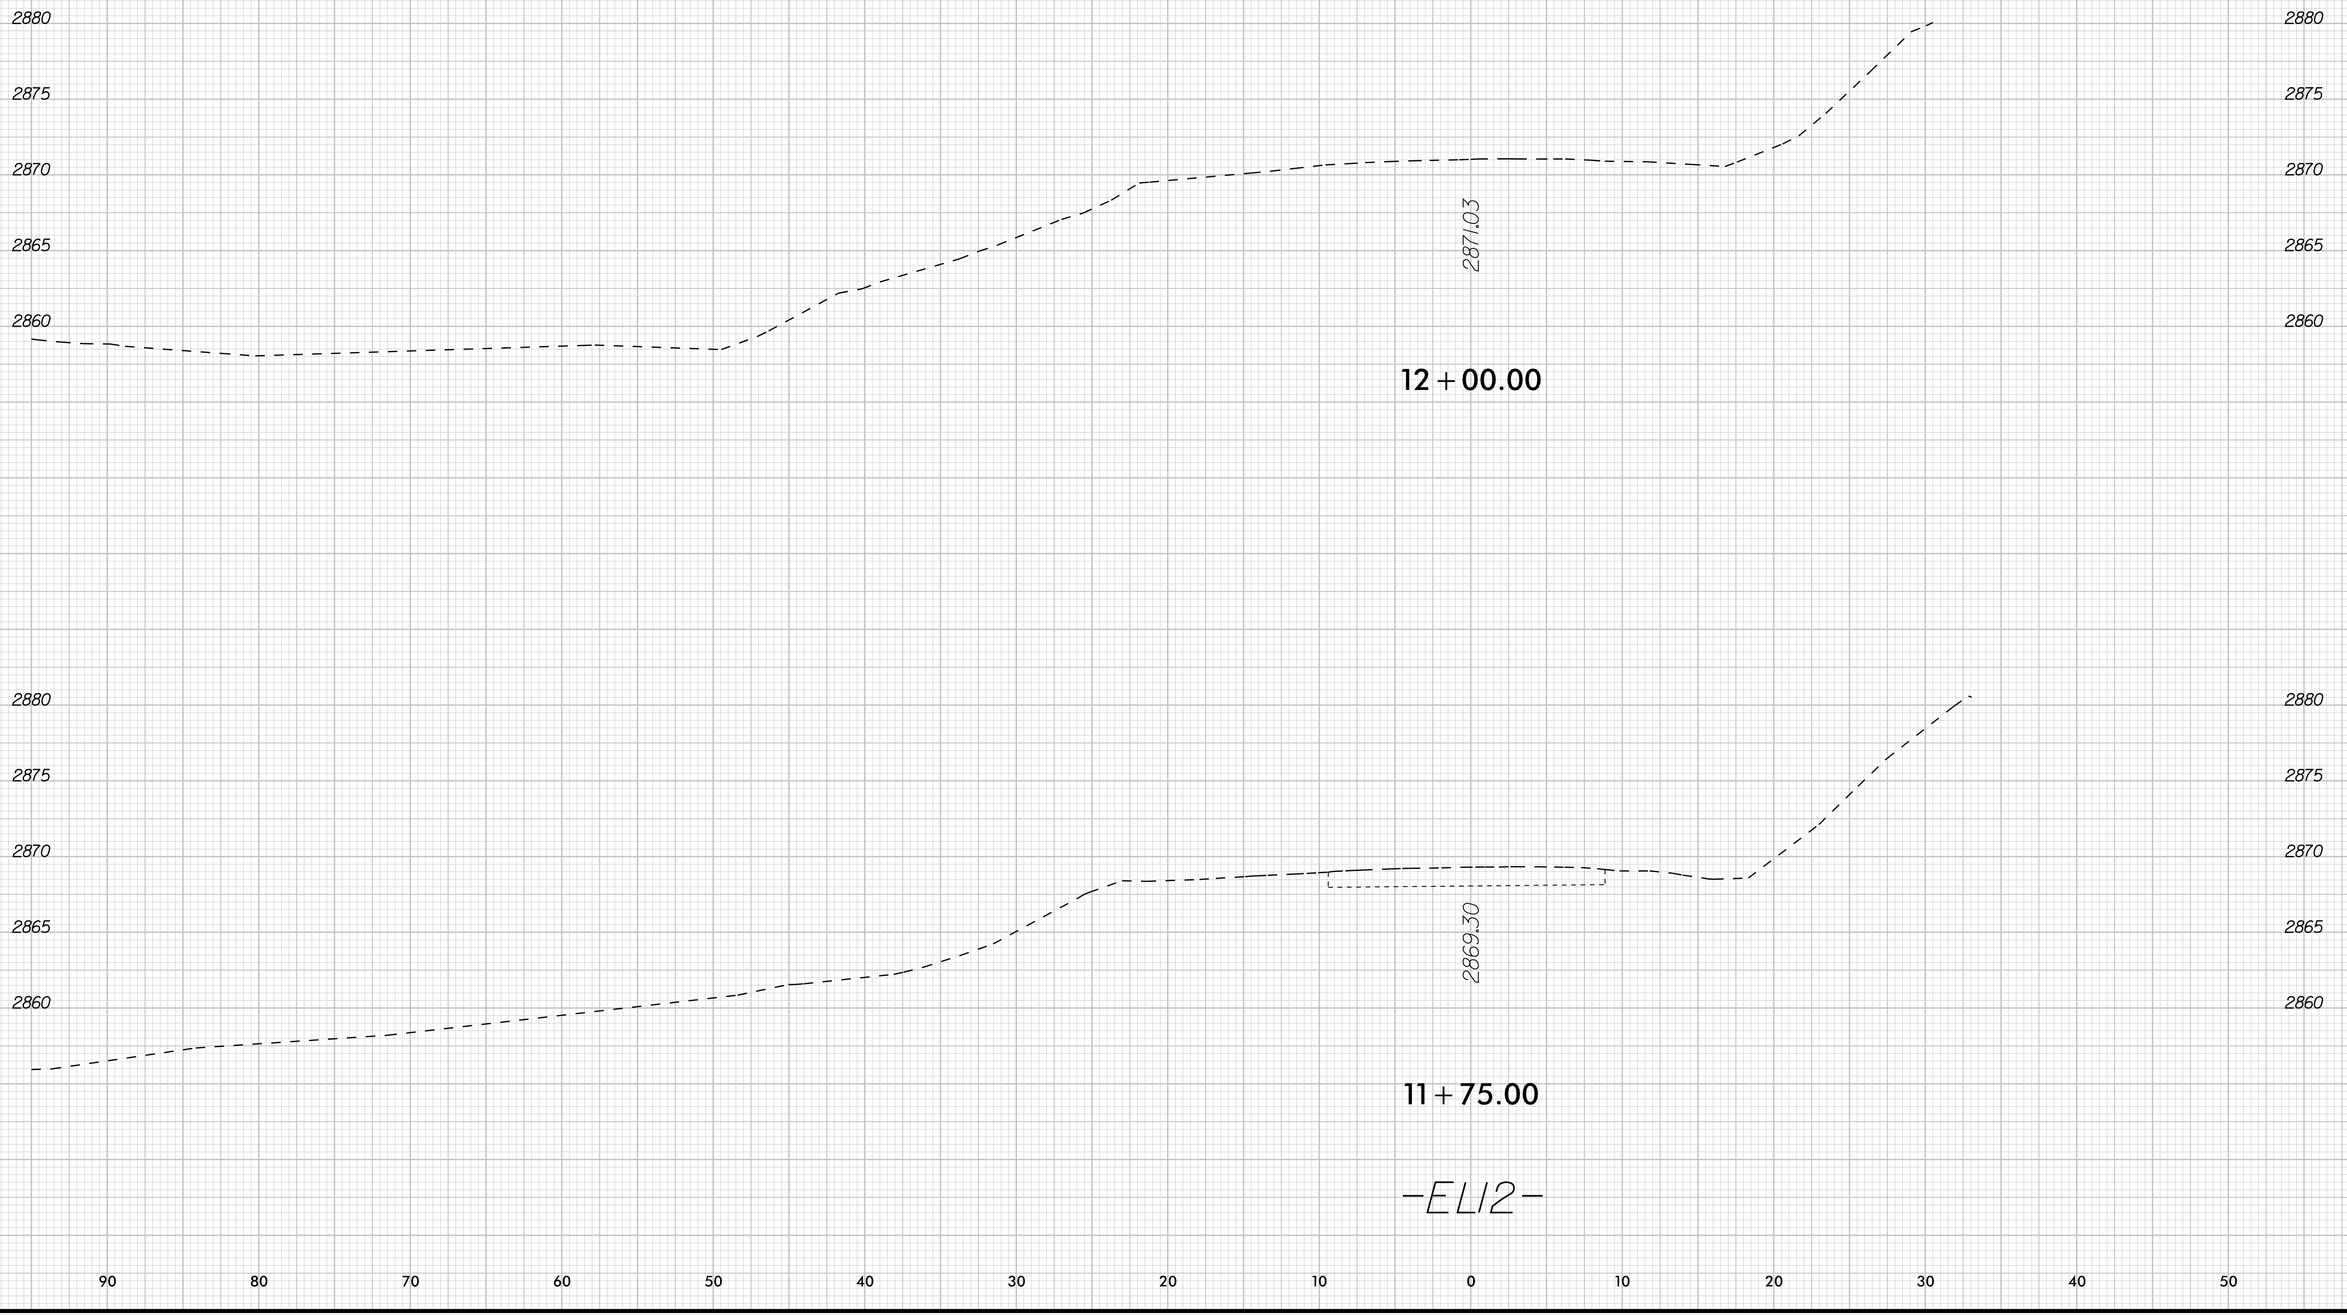

K:\RAL_Roadway\DII036679 - Bearwallow\Roadway\XSC\DII036679_rdy_xpl_EL12.dgn

9/22/2025

0 2.5 5	PROJ. REFERENCE NO.	SHEET NO.
	DF18314.2045121	X-70

SITE II

TOP OF WALL

0.056

0.017

2889.21

SEE GEOTECH DETAILS

14+50.00

-EL12-

2900
2895
2890
2885
2880
2875
2870

90 80 70 60 50 40 30 20 10 0 10 20 30 40 50

K:\RAL_Roadway\DII036679 - Bearwallow\Roadway\XSC\DII036679_rdy_xpl_EL12.dgn

9/22/2025

0 2.5 5	PROJ. REFERENCE NO.	SHEET NO.
	DF18314.2045121	X-71

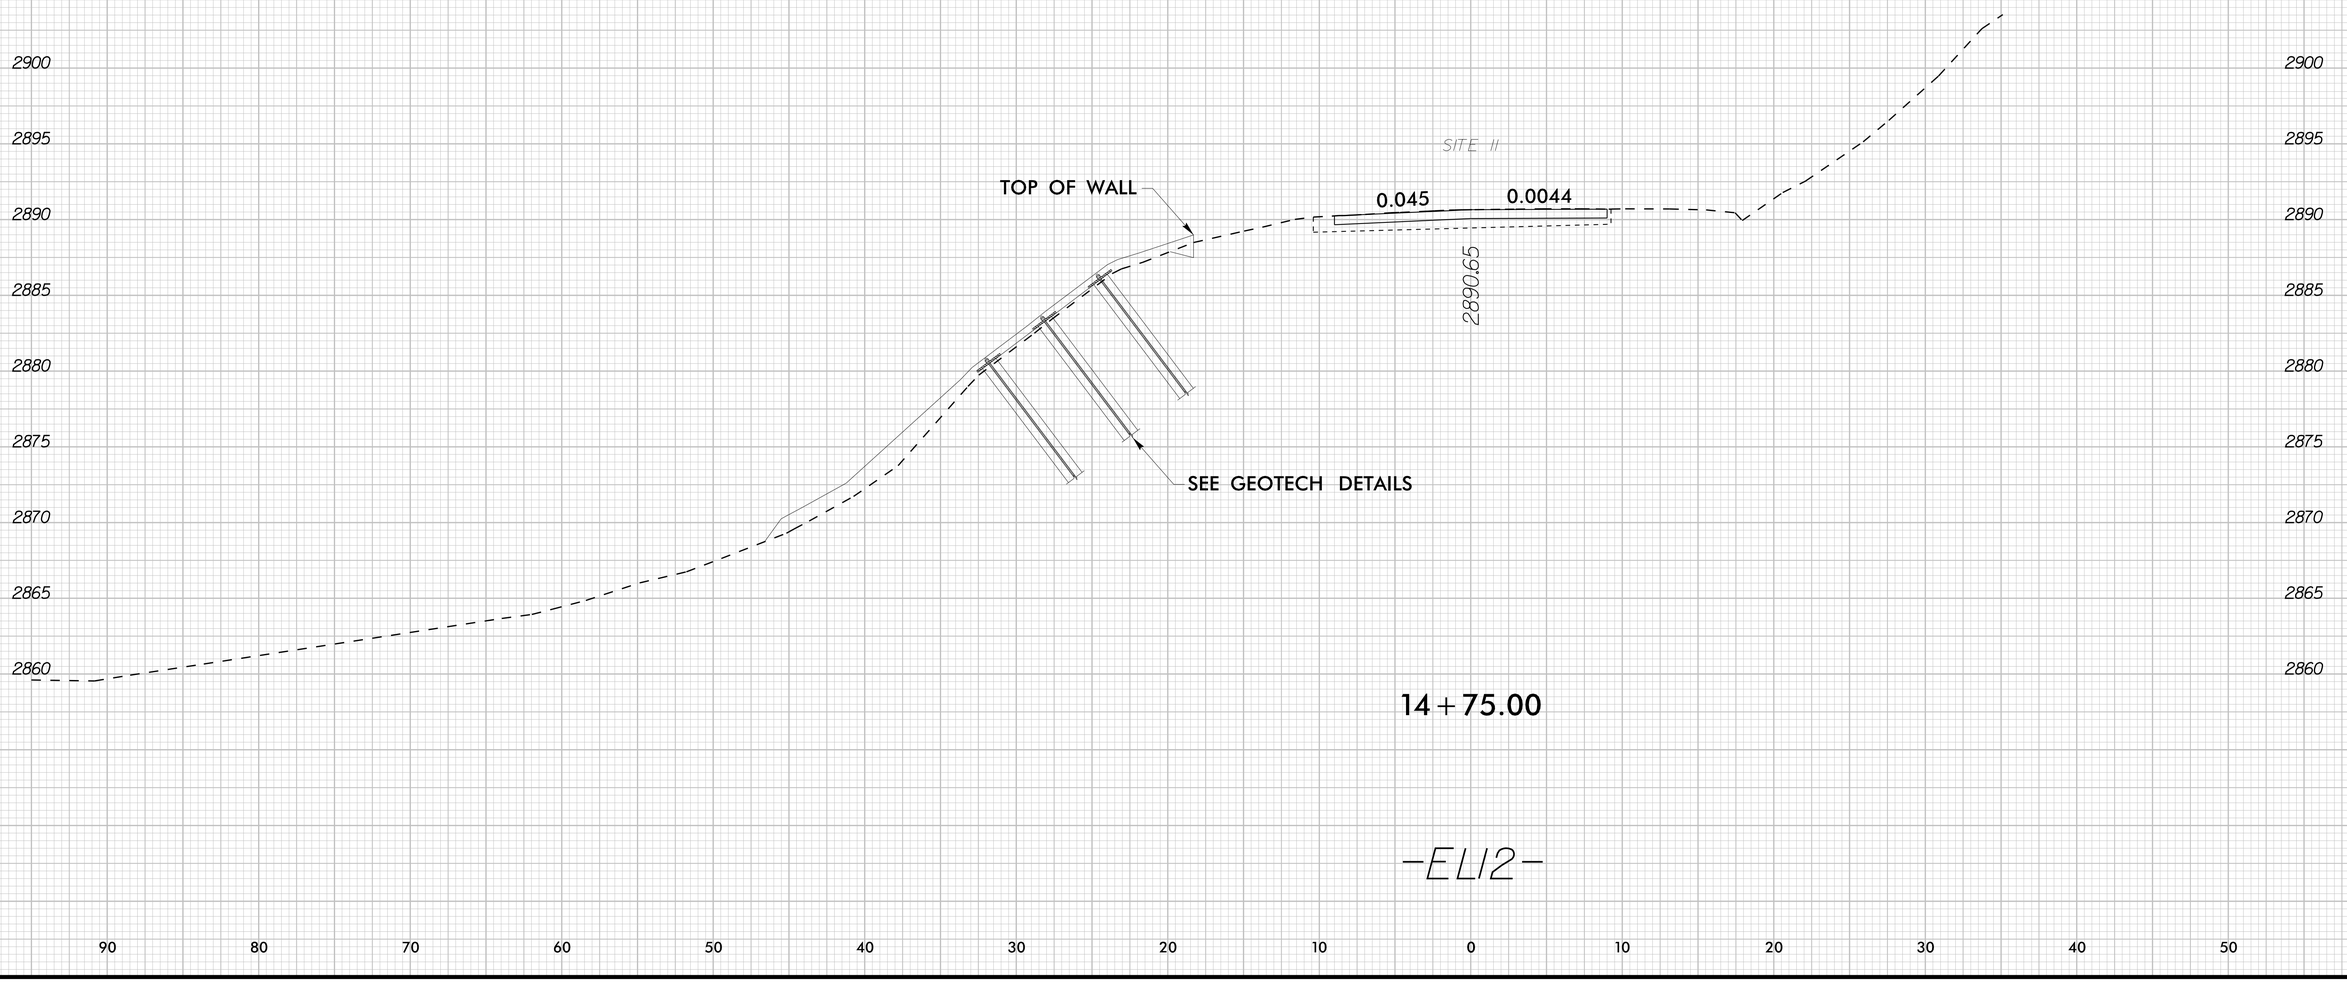

14+75.00

-EL12-

K:\PAL_Roadway\DII036679 - Bearwallow\Roadway\XSC\DII036679_rdy_xsl_EL12.dgn

9/22/2025

0 2.5 5	PROJ. REFERENCE NO.	SHEET NO.
	DF18314.2045121	X-72

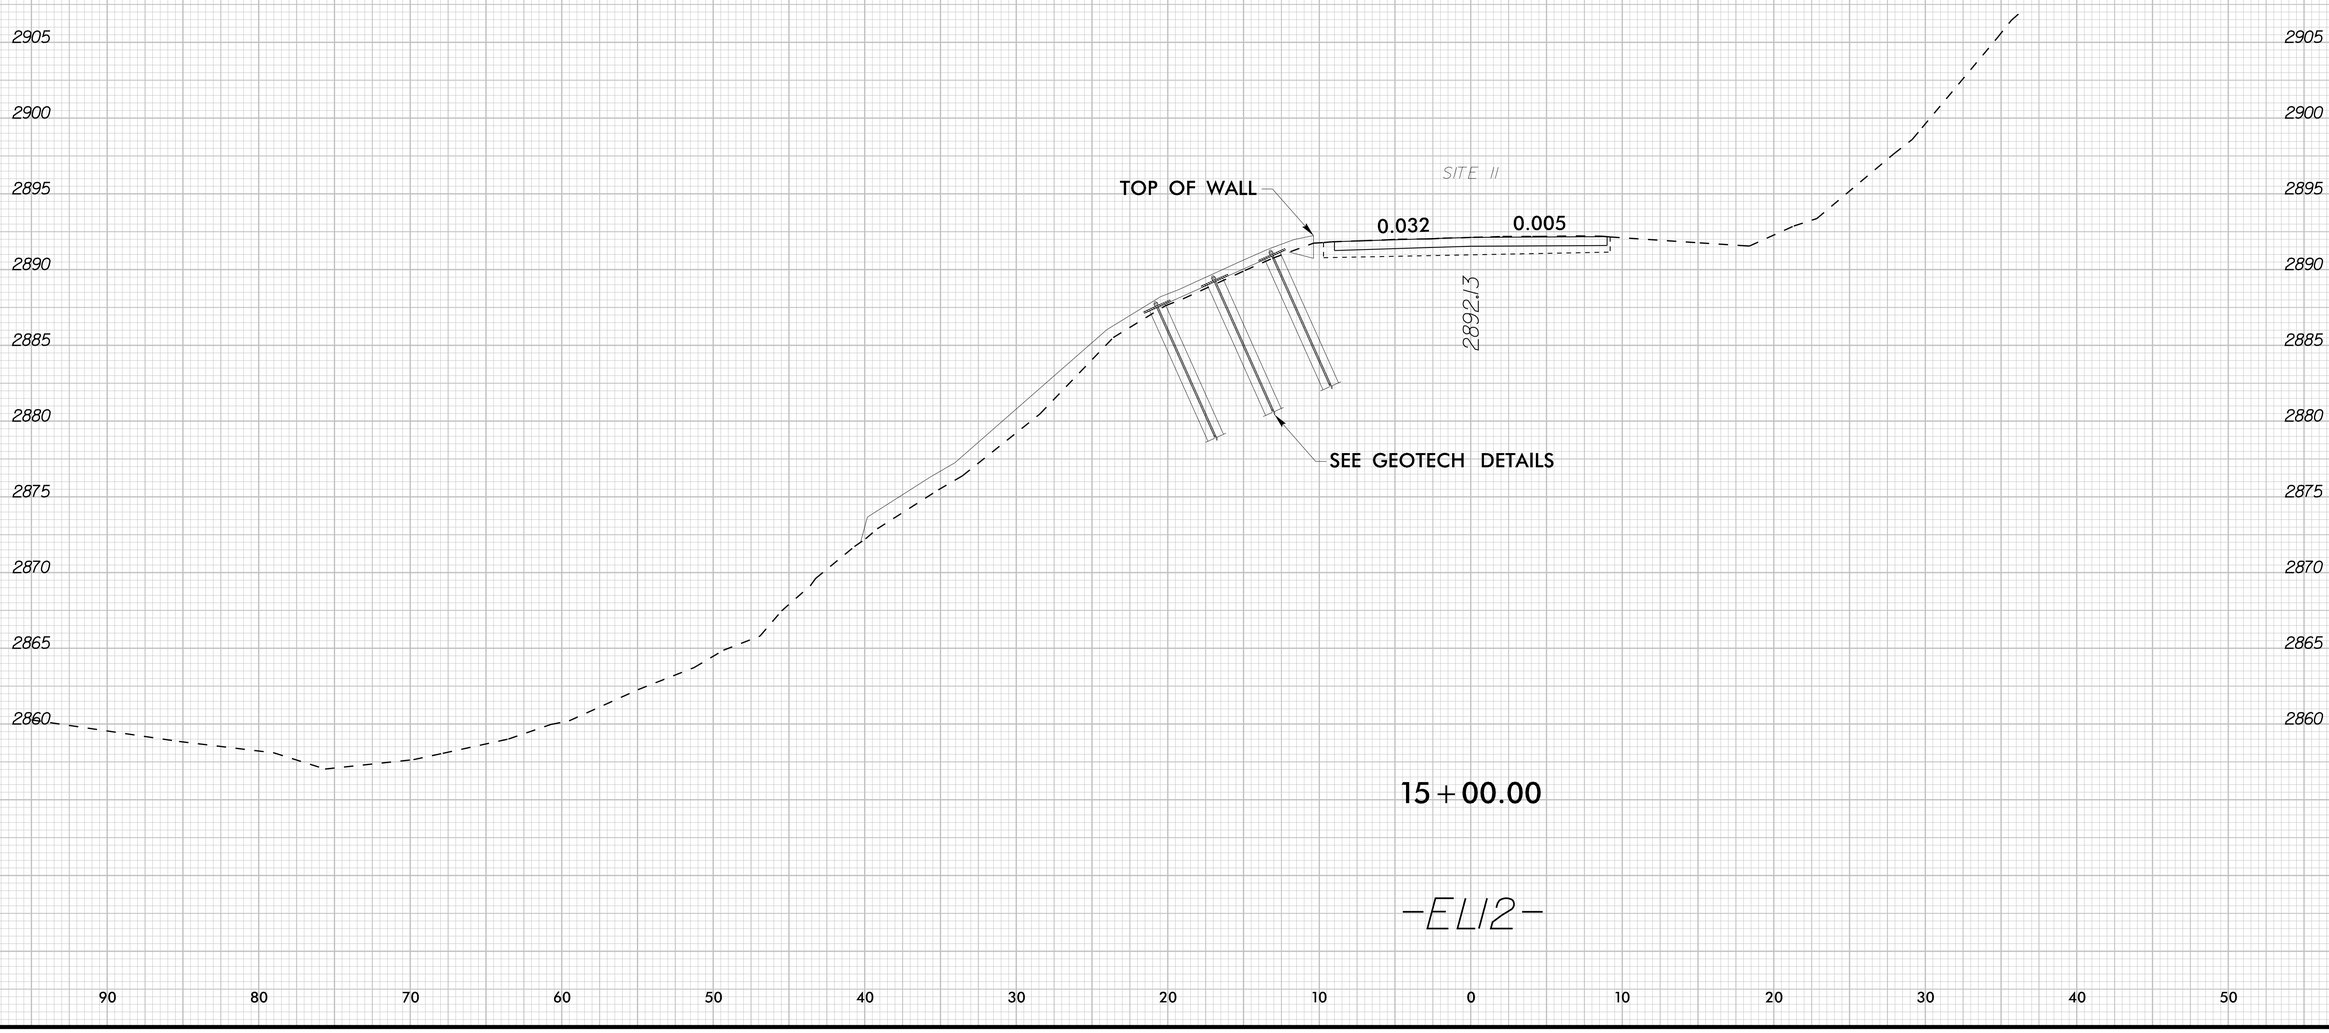

15+00.00

-EL12-

K:\RAL_Roadway\DII036679 - Bearwallow\Roadway\VSC\DII036679_rdy_xpl_EL12.dgn

9/22/2025

0 2.5 5	PROJ. REFERENCE NO.	SHEET NO.
	DF18314.2045121	X-73

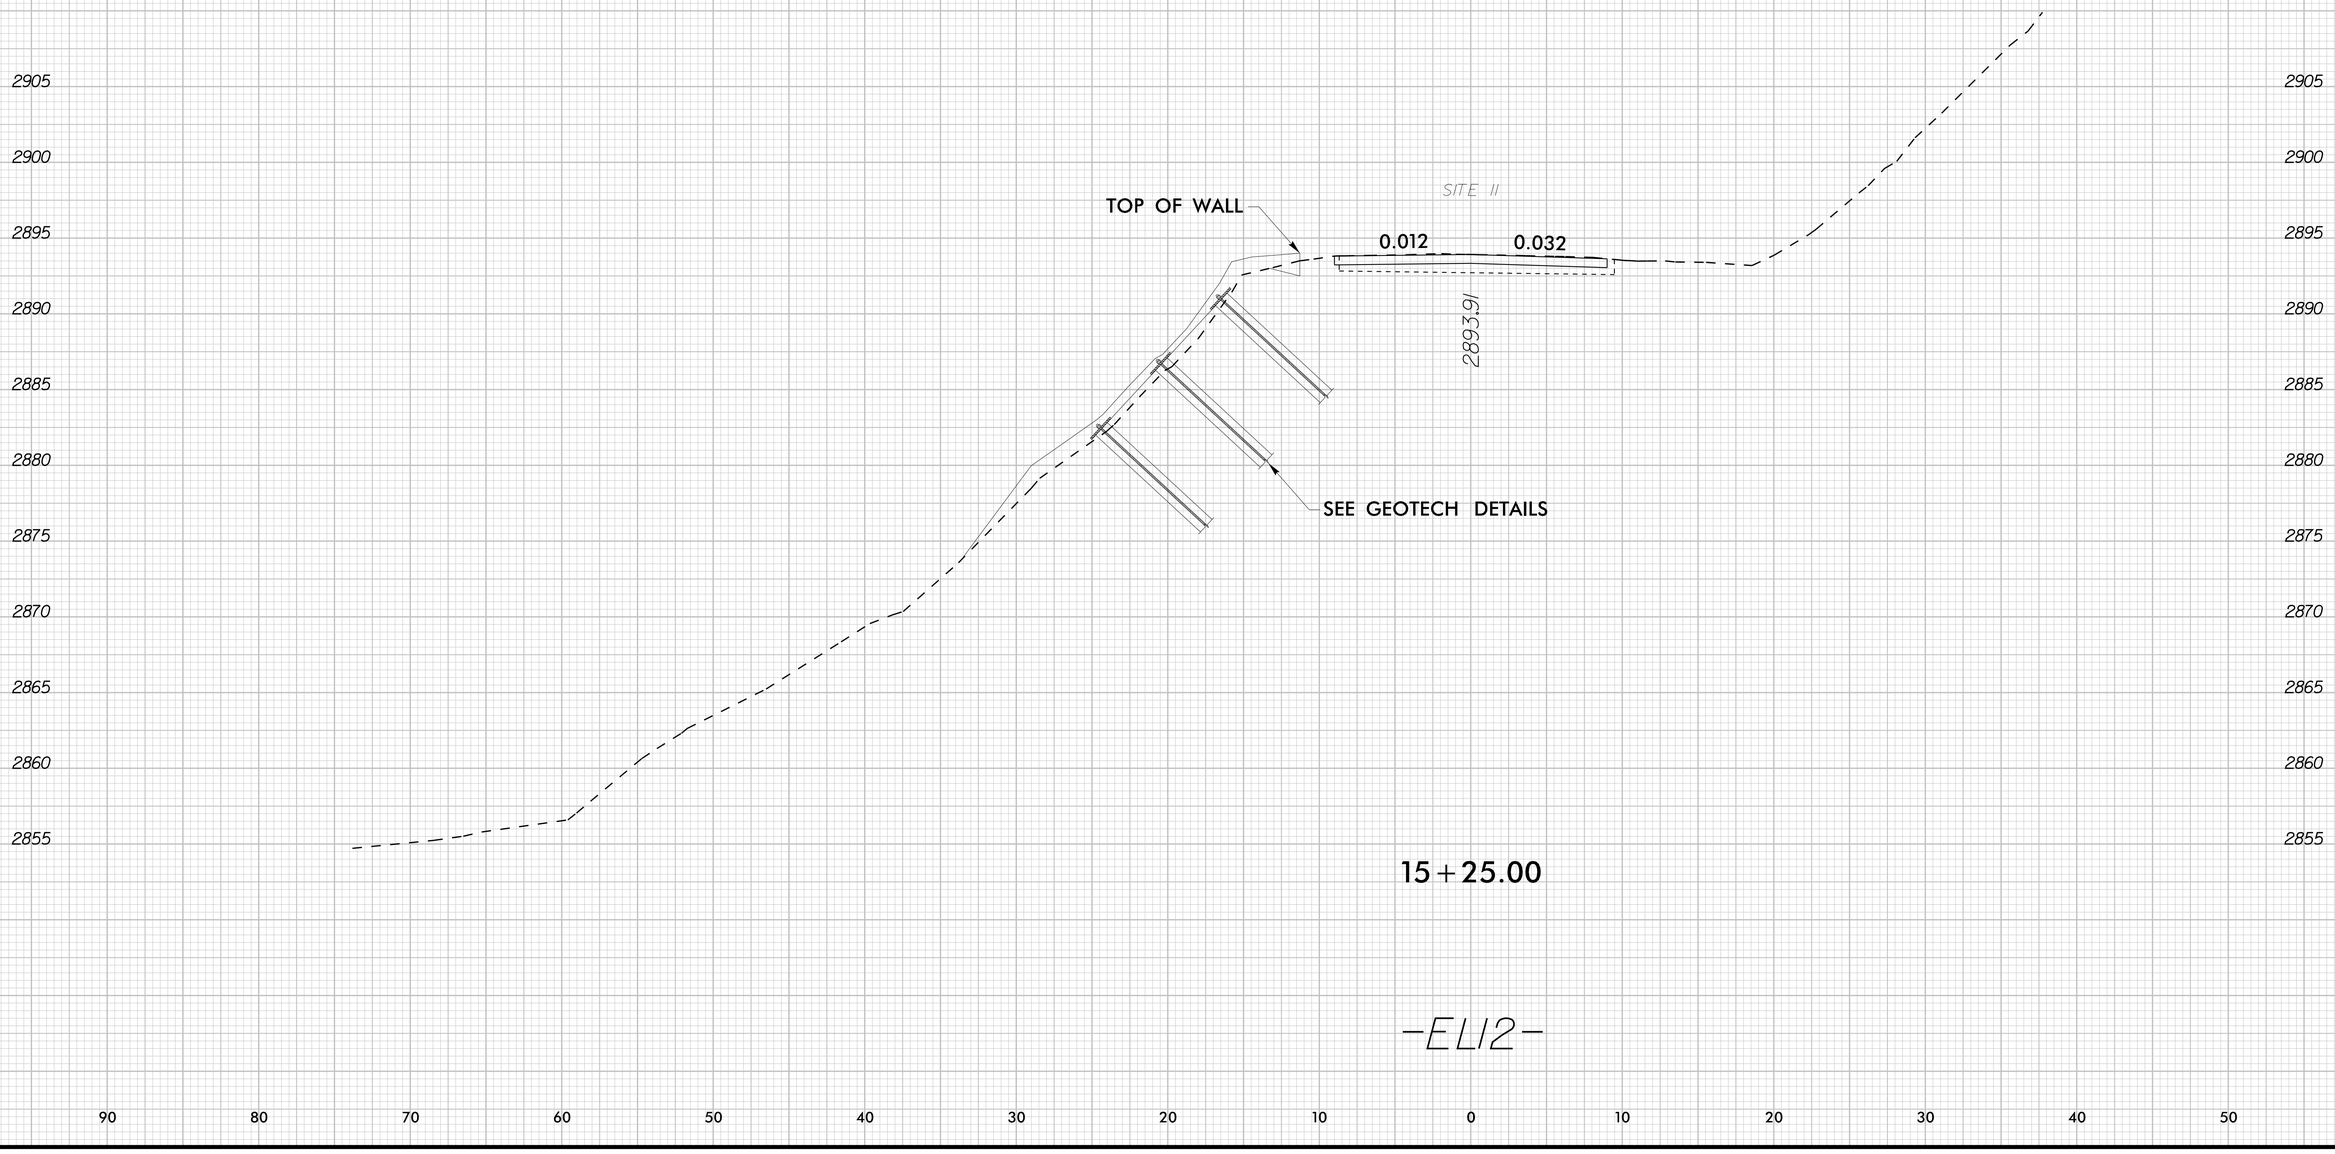

-EL12-

K:\RAL_Roadway\01\036679 - Bearwallow\Roadway\XS\01\036679_rdy_xpl_EL12.dgn

9/22/2025

0 2.5 5	PROJ. REFERENCE NO.	SHEET NO.
	DF18314.2045121	X-74

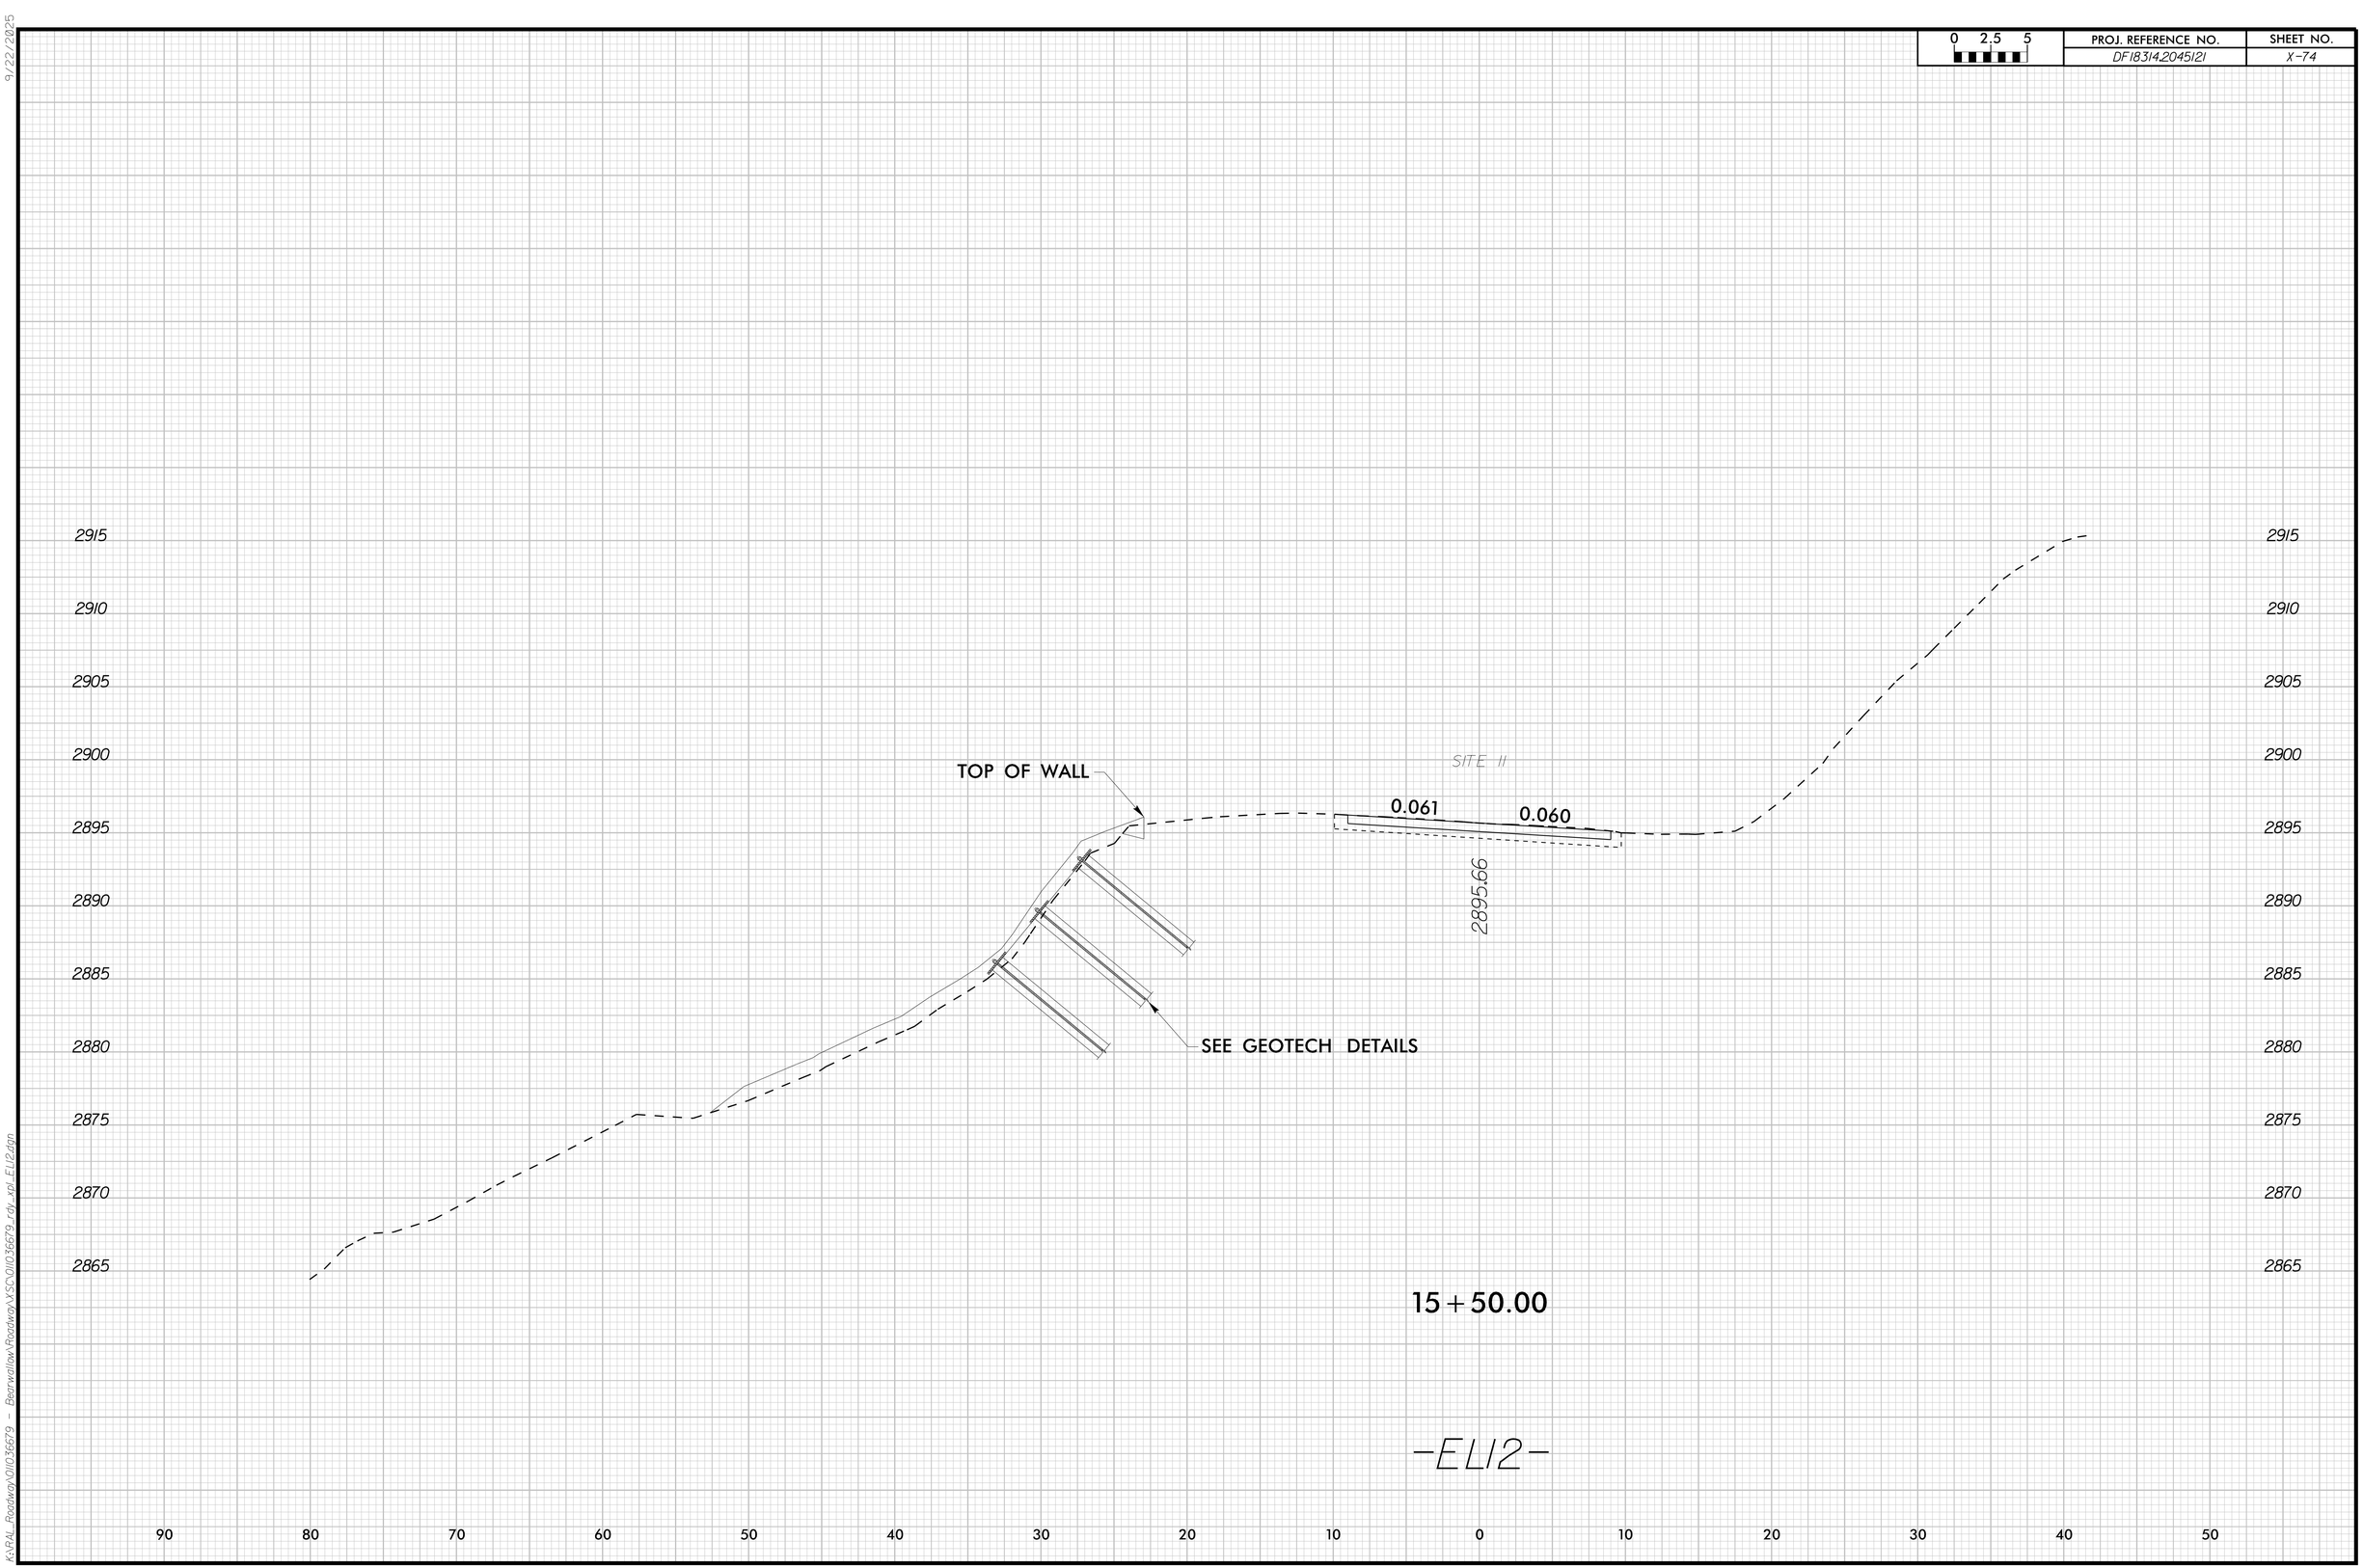

K:\PAL_Roadway\DII036679 - Bearwallow\Roadway\XSC\DII036679_rdy_xsl_EL12.dgn

9/22/2025

0 2.5 5	PROJ. REFERENCE NO.	SHEET NO.
	DF18314.2045121	X-75

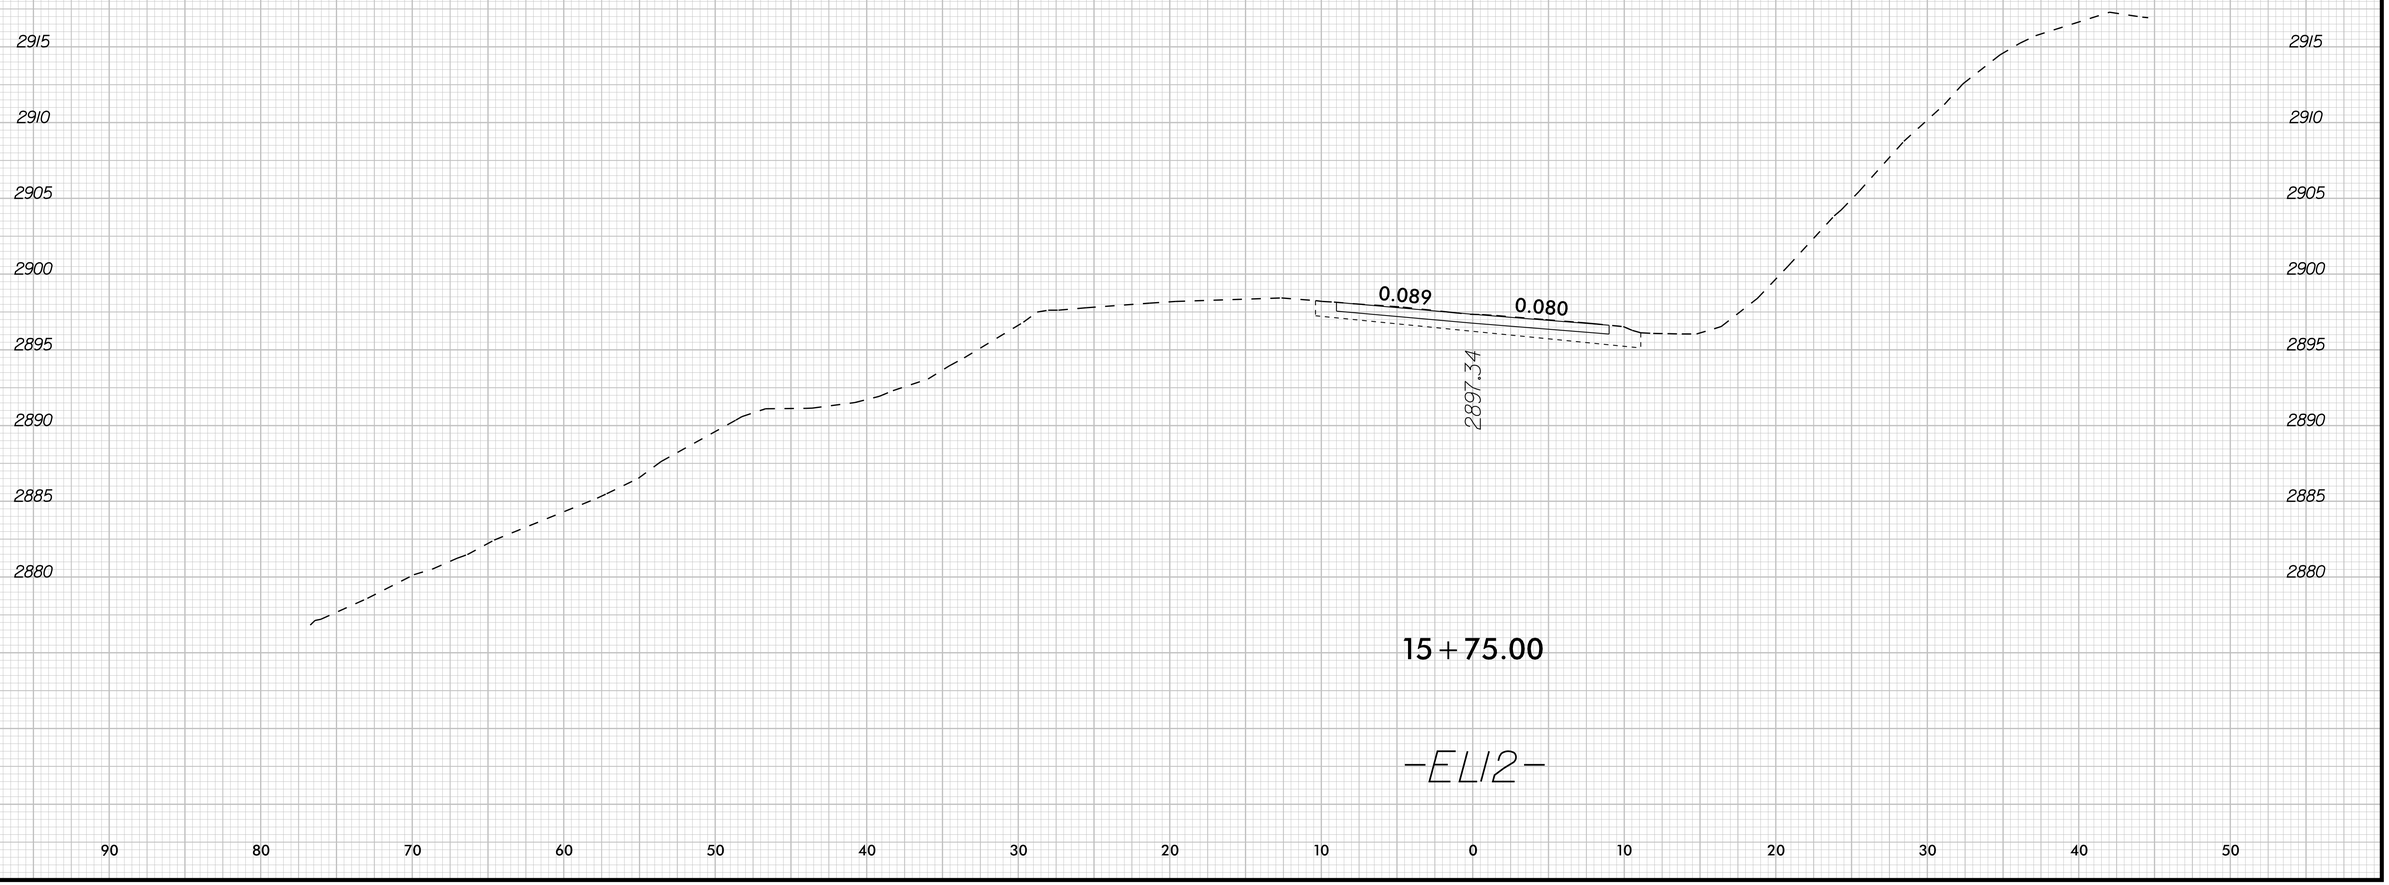

15+75.00

-EL12-

K:\RAL_Roadway\DII036679 - Bearwallow\Roadway\XSC\DII036679_rdy_xpl_EL12.dgn

9/22/2025

0 2.5 5	PROJ. REFERENCE NO.	SHEET NO.
	DF18314.2045121	X-76

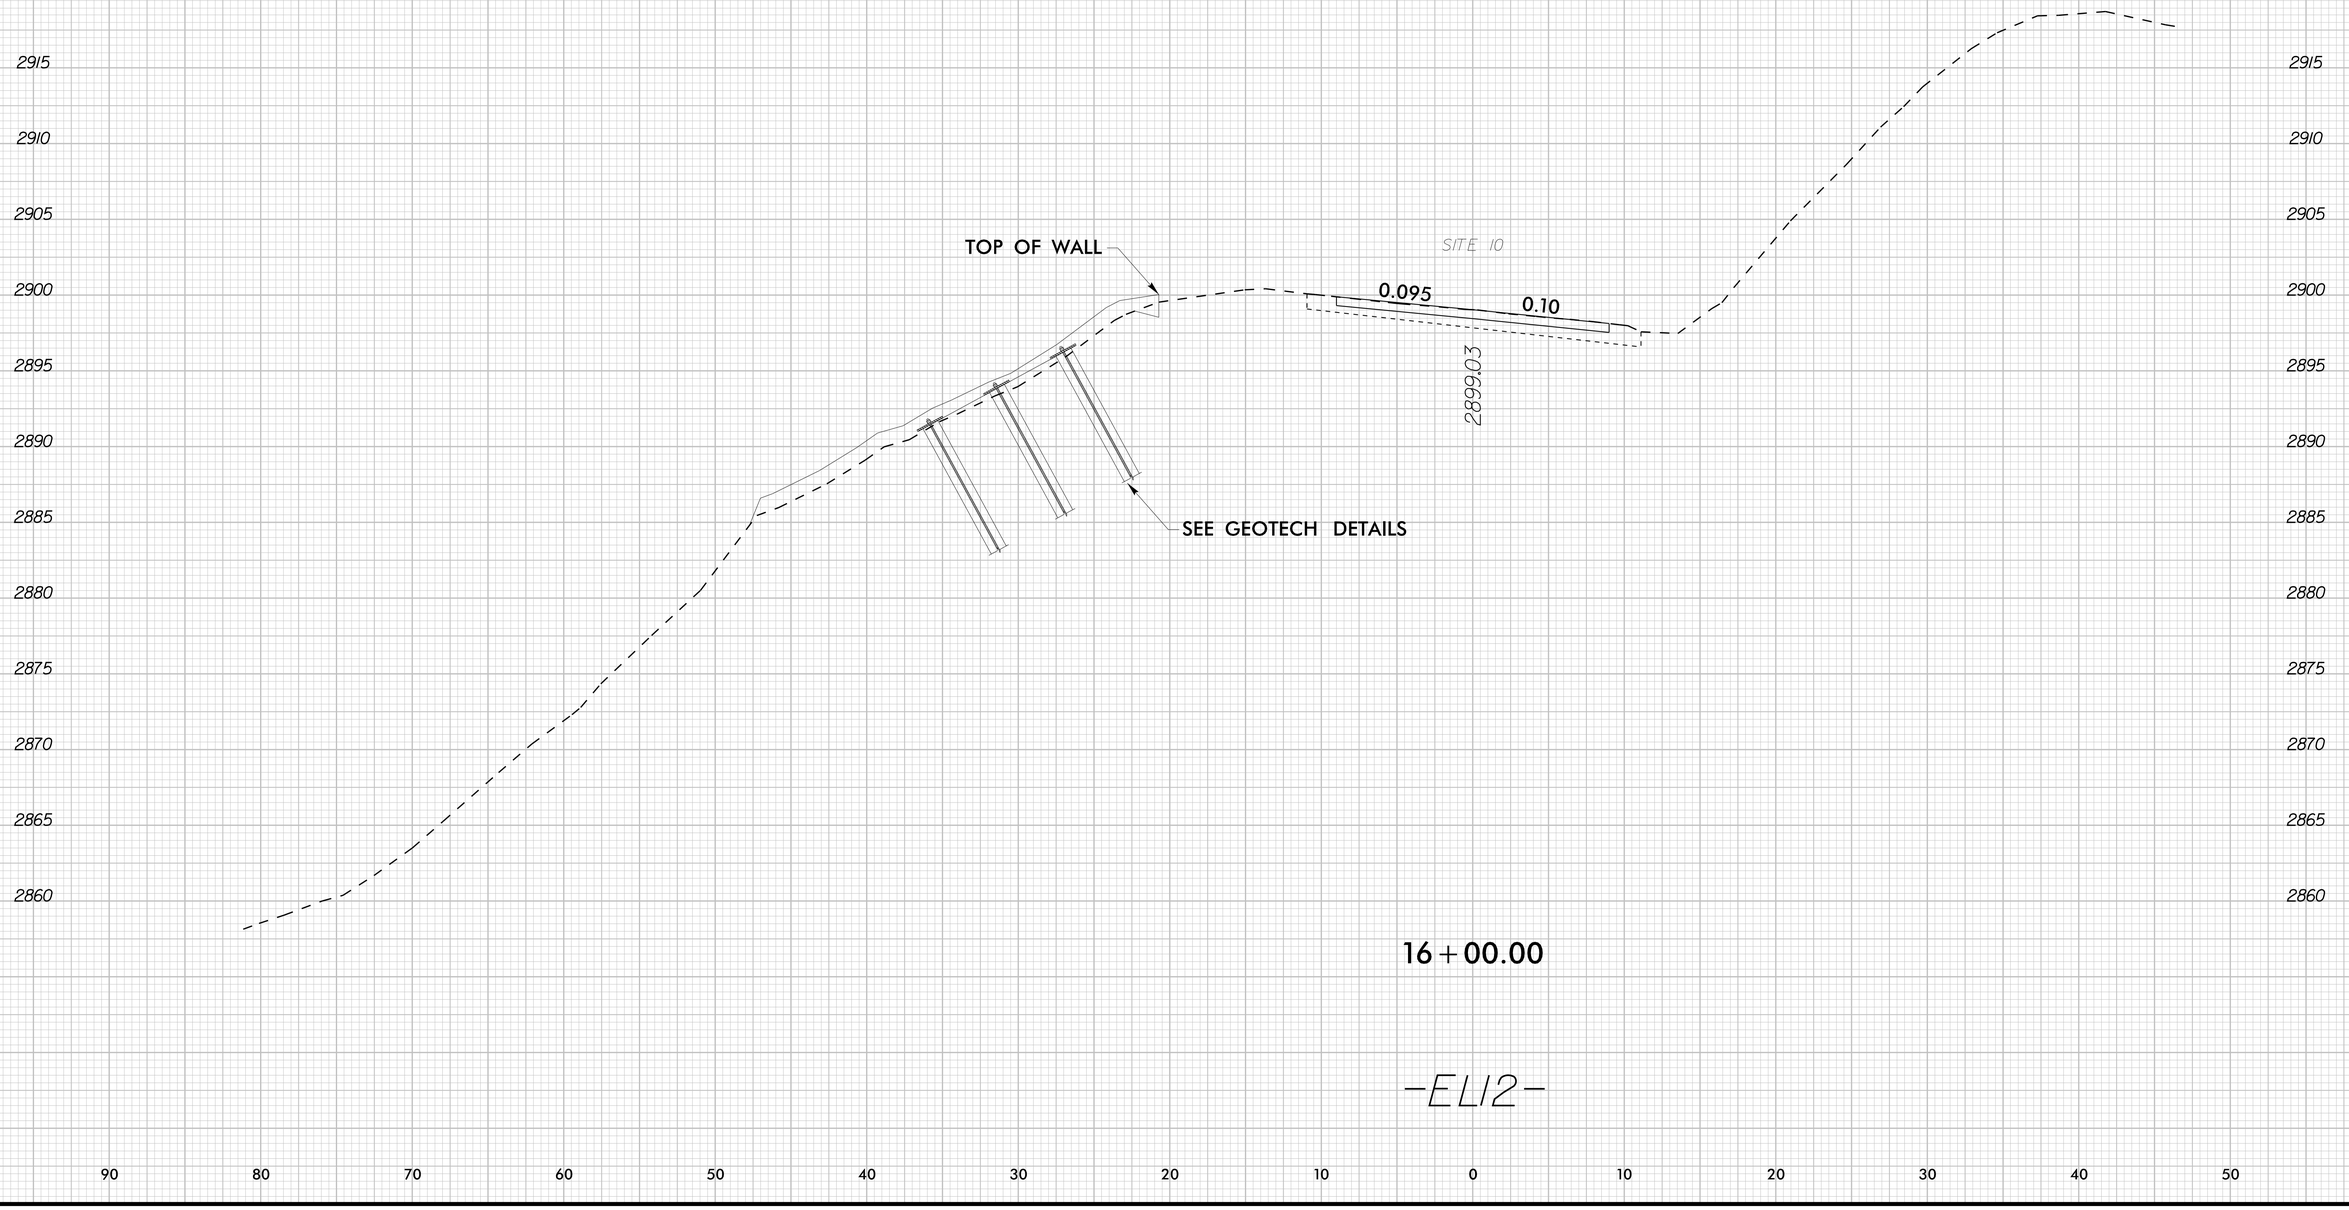

9/22/2025

0 2.5 5	PROJ. REFERENCE NO.	SHEET NO.
	DF18314.2045121	X-77

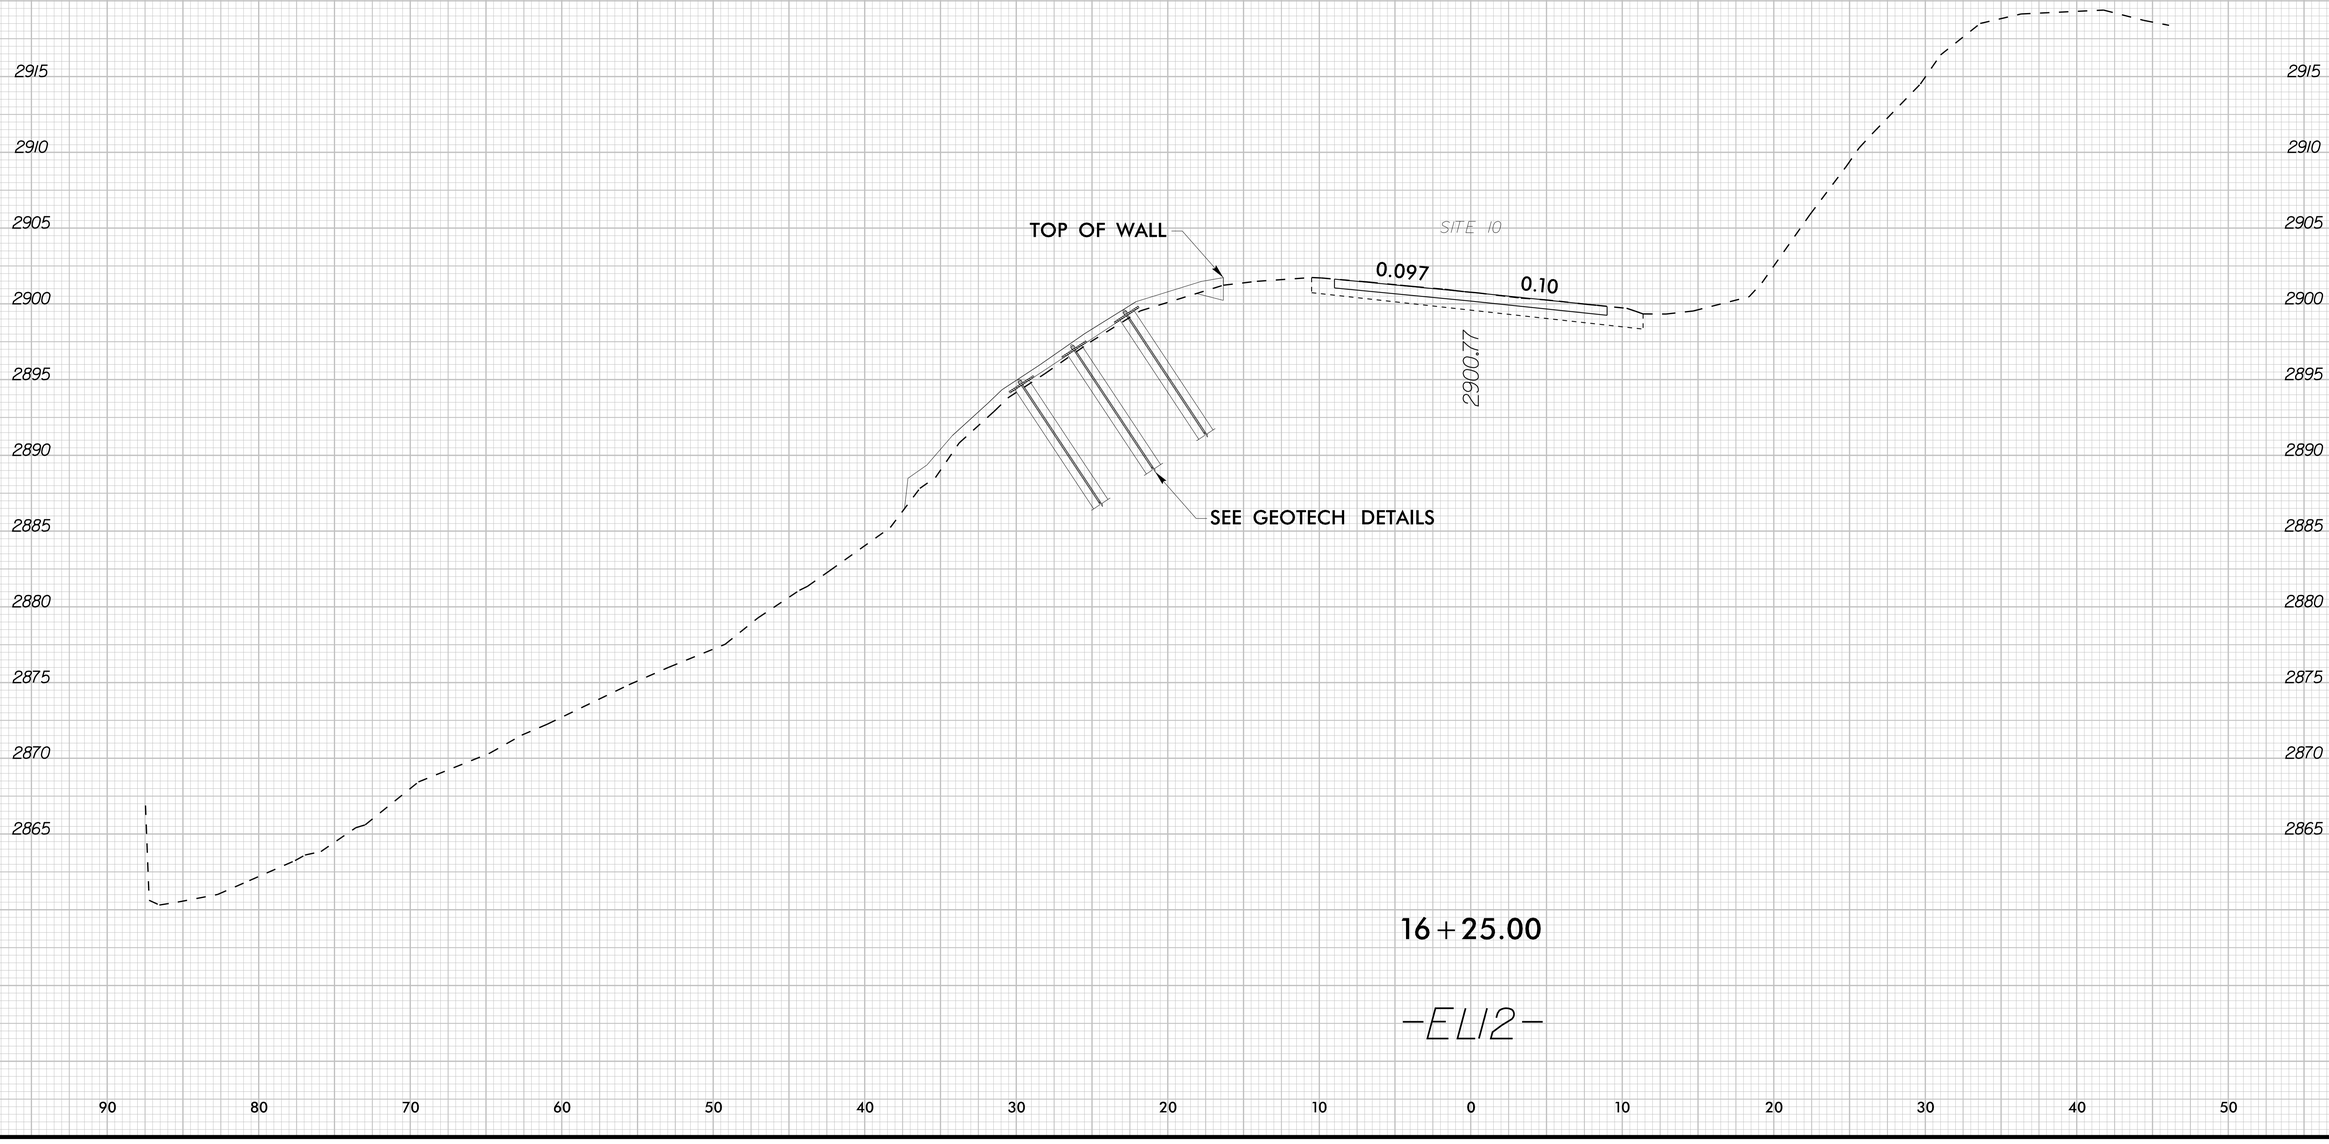

16+25.00

-ELI2-

K:\PAL_Roadway\DII036679 - Bearvalley\Roadway\XSC\DII036679_rdy_xsl_ELI2.dgn

9/22/2025

0 2.5 5	PROJ. REFERENCE NO.	SHEET NO.
	DF18314.2045121	X-78

SITE 10

TOP OF WALL

0.045

0.097

2902.64

SEE GEOTECH DETAILS

16+50.00

-EL12-

K:\RAL_Roadway\0II036679 - Bearwallow\Roadway\XSC\0II036679_rdy_xpl_EL12.dgn

9/22/2025

0 2.5 5	PROJ. REFERENCE NO.	SHEET NO.
	DF18314.2045121	X-79

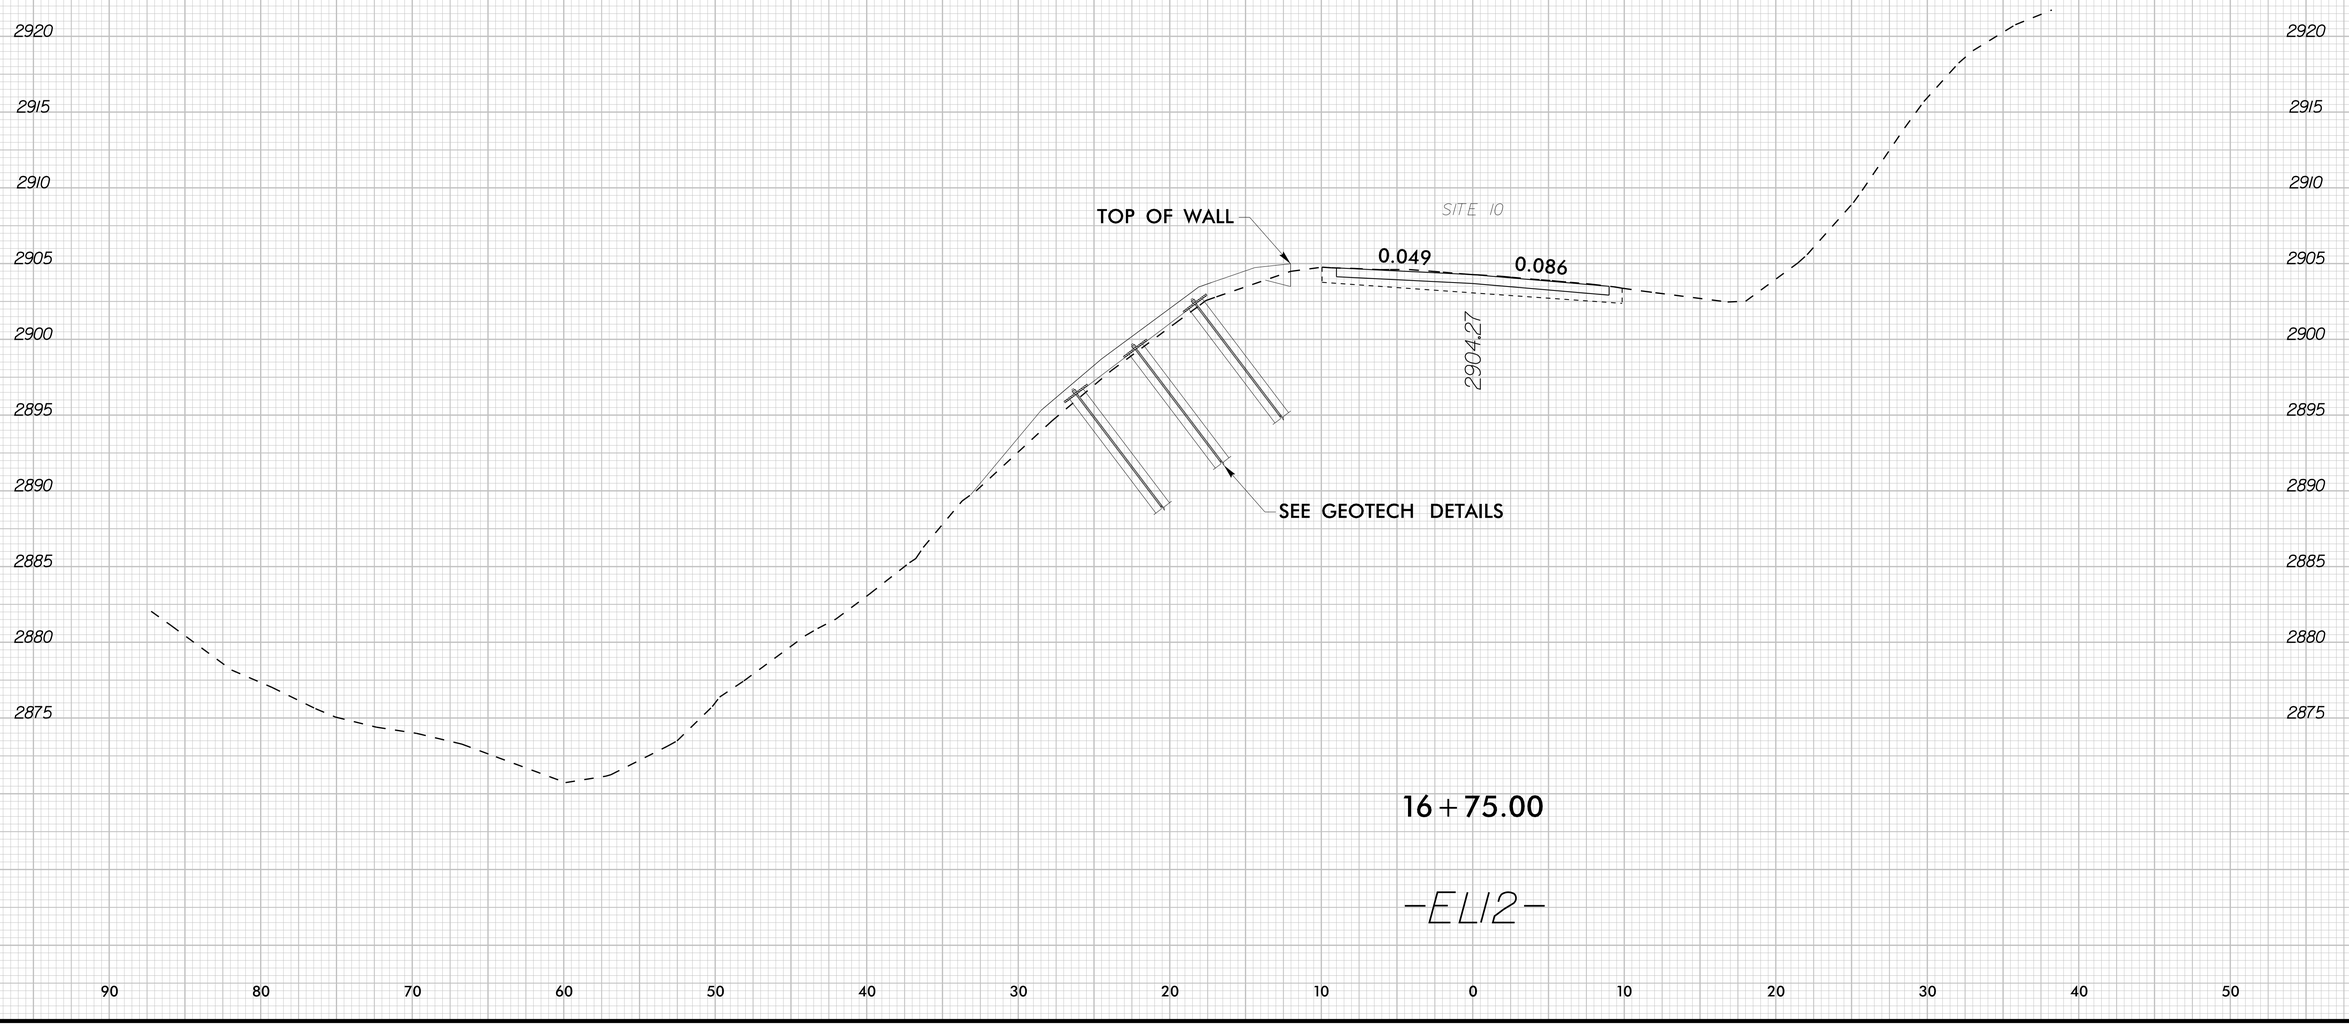

16+75.00

-EL12-

K:\RAL_Roadway\OI\036679 - Bearwallow\Roadway\VSC\OI036679_rdy_xpl_EL12.dgn

9/22/2025

0 2.5 5	PROJ. REFERENCE NO.	SHEET NO.
	DF18314.2045121	X-80

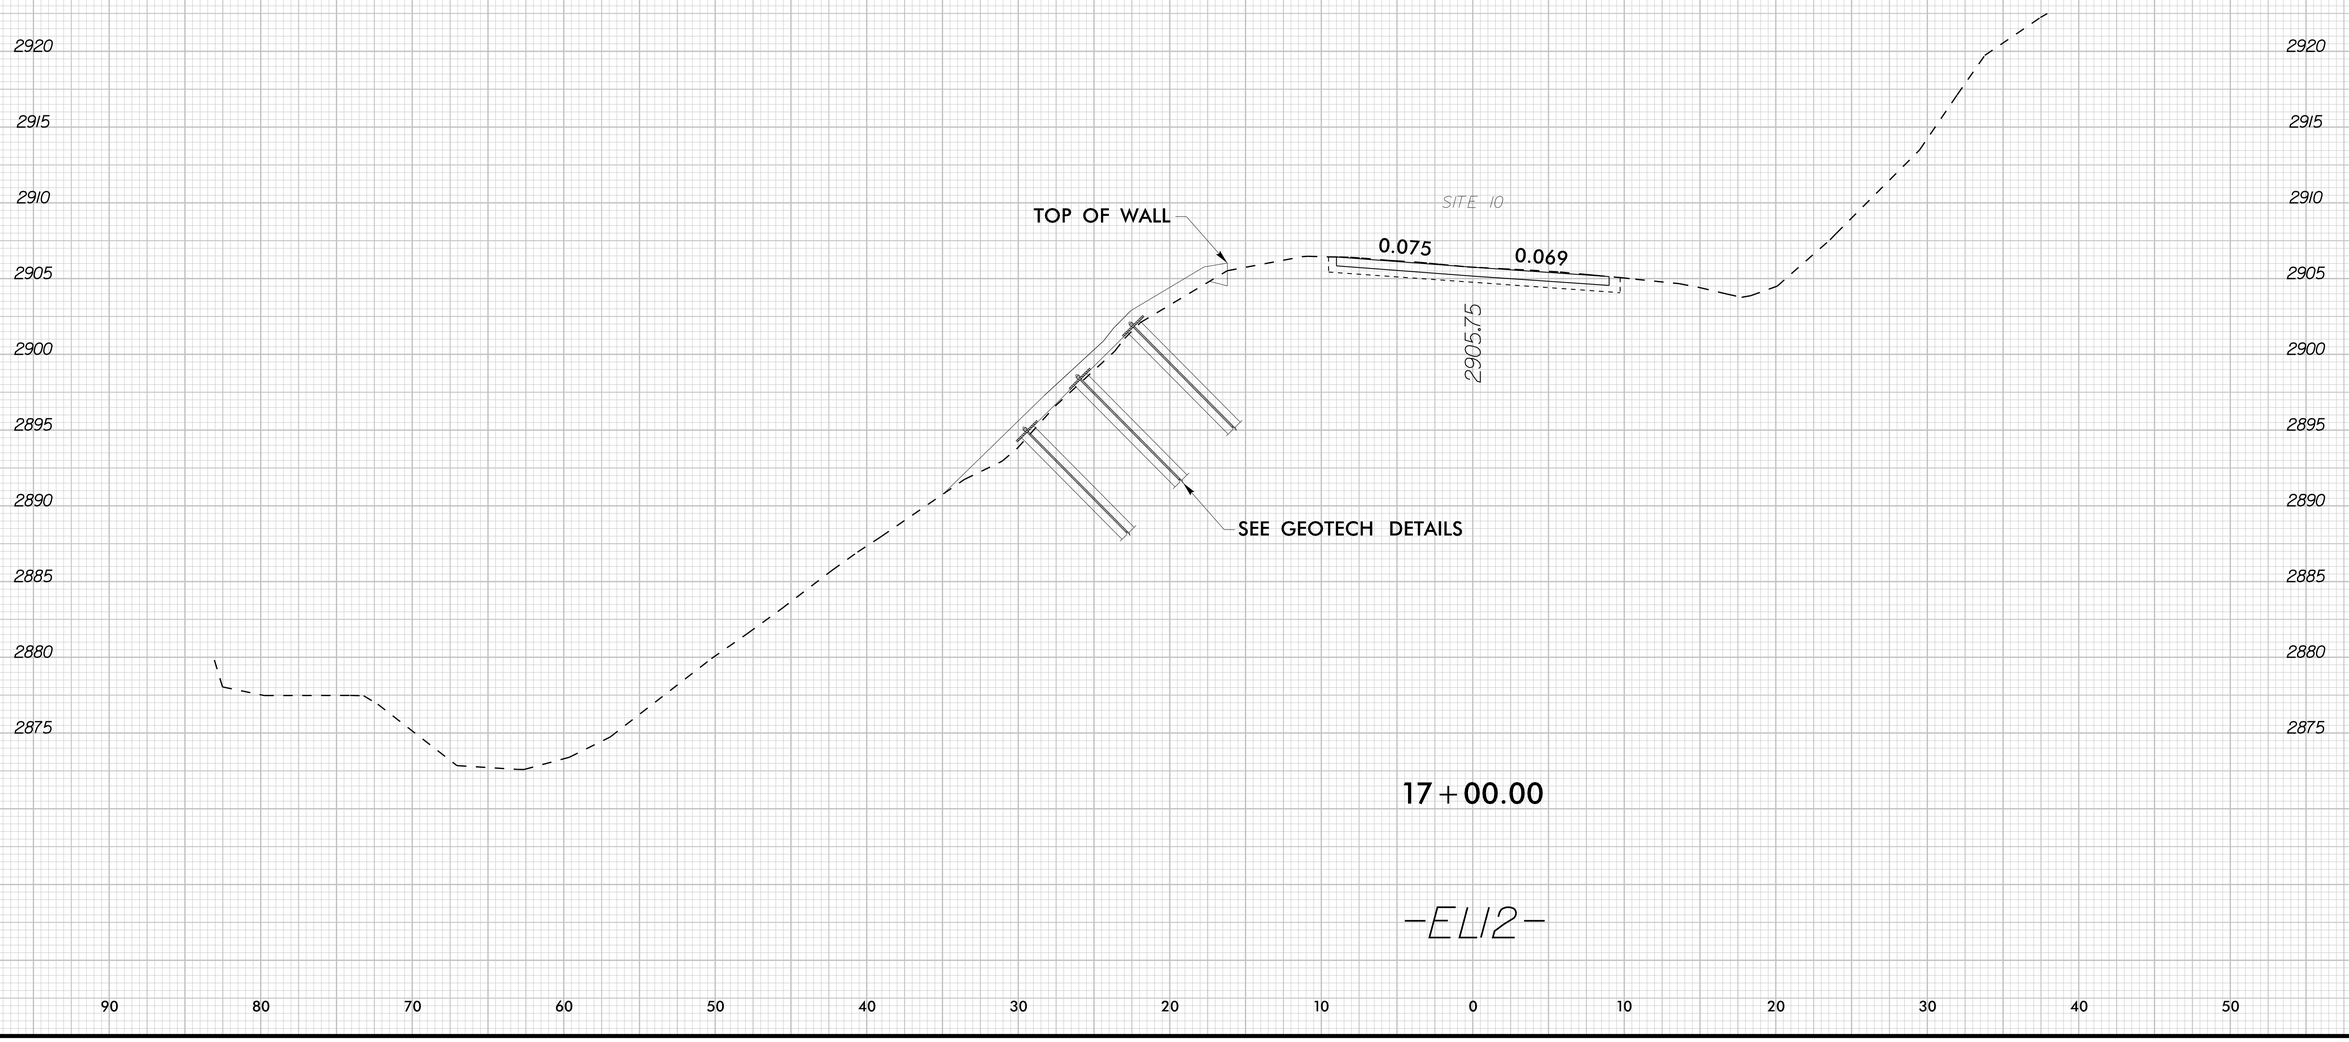

K:\RAL_Roadway\01\036679 - Bearwallow\Roadway\XSC\01036679_rdy_xpl_EL12.dgn

9/22/2025

0 2.5 5	PROJ. REFERENCE NO.	SHEET NO.
	DF18314.2045121	X-81

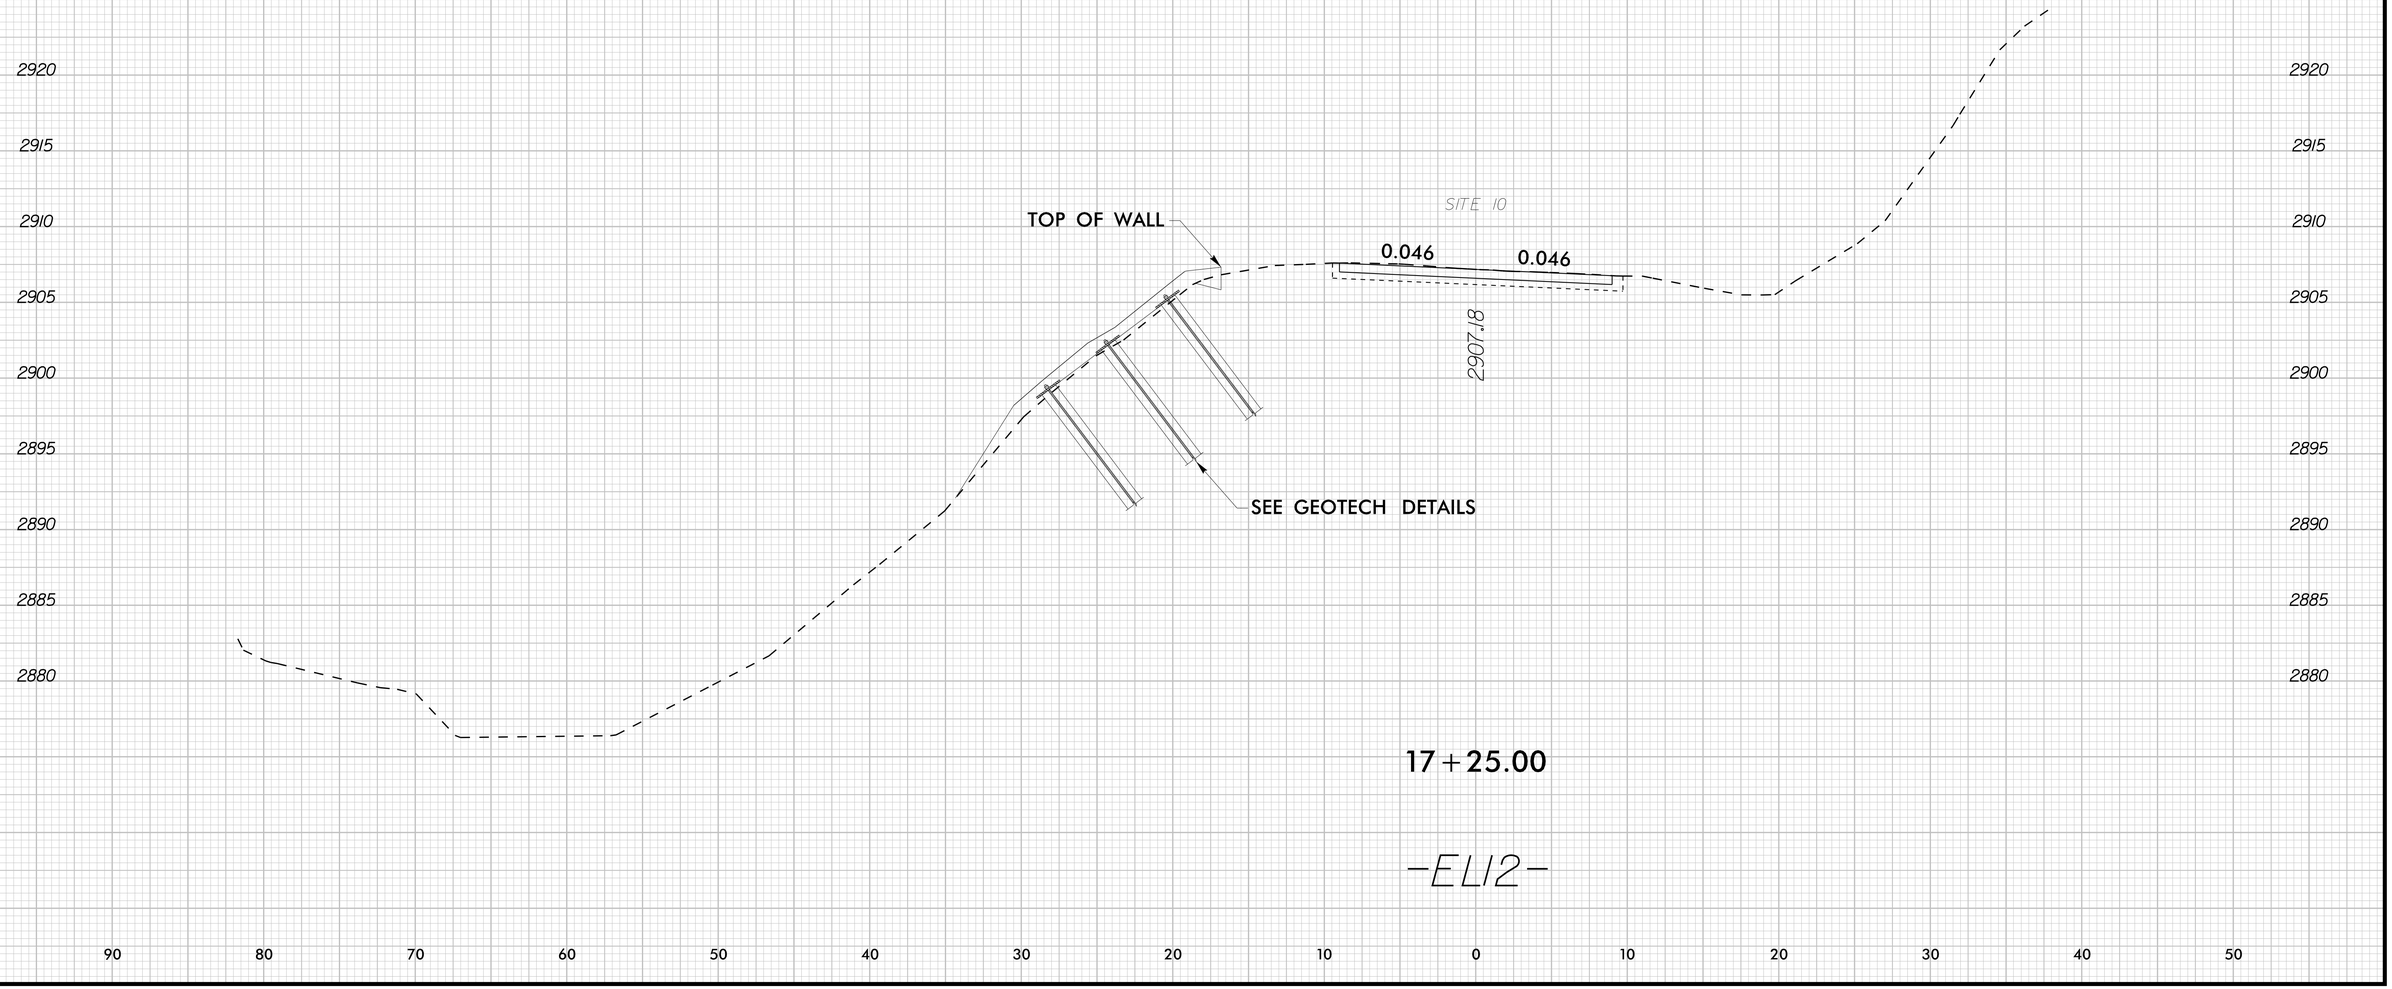

17+25.00

-EL12-

K:\RAL_Roadway\DII036679 - Bearwallow\Roadway\XSC\DII036679_rdy_xpl_EL12.dgn

9/22/2025

0 2.5 5	PROJ. REFERENCE NO.	SHEET NO.
	DF18314.2045121	X-82

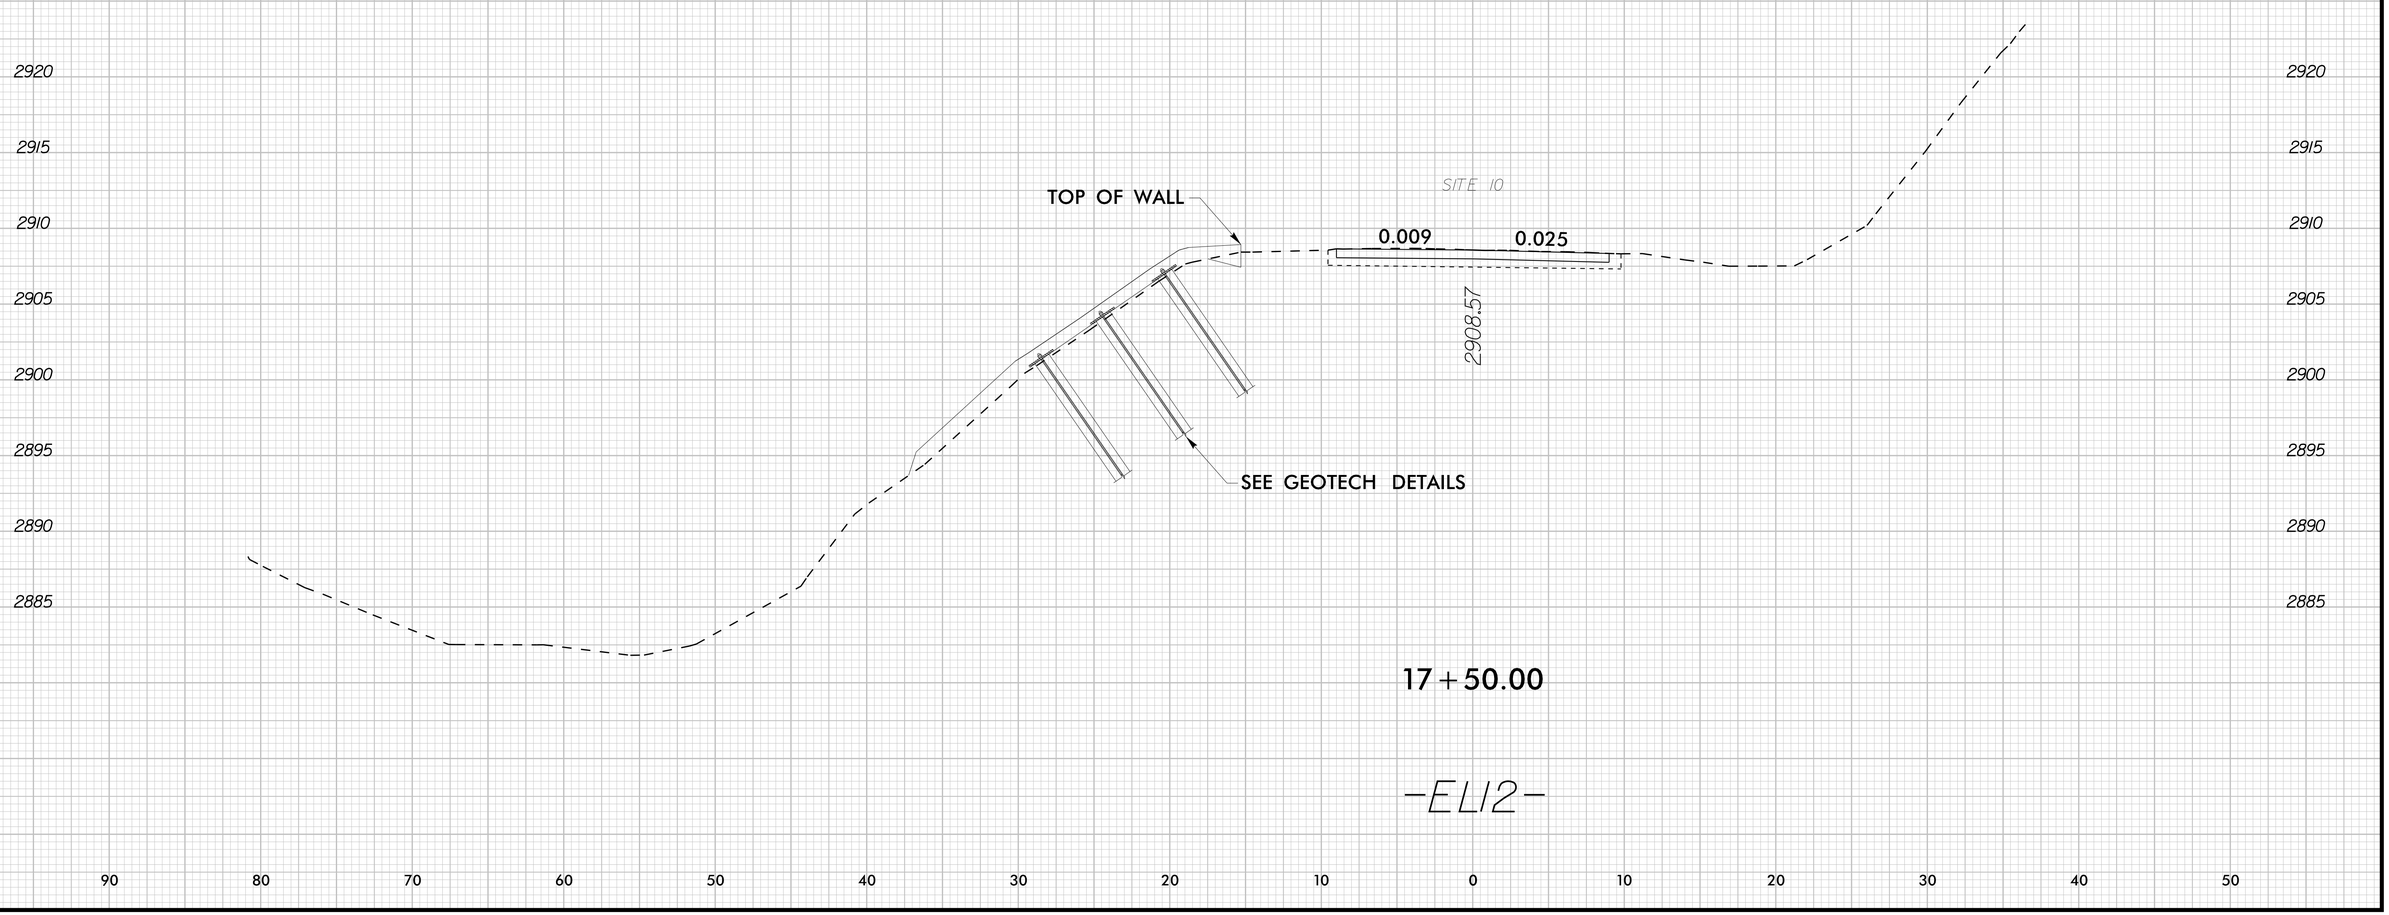

K:\RAL_Roadway\DII036679 - Bearwallow\Roadway\XSC\DII036679_rdy_xpl_EL12.dgn

9/22/2025

0 2.5 5	PROJ. REFERENCE NO.	SHEET NO.
	DF18314.2045121	X-83

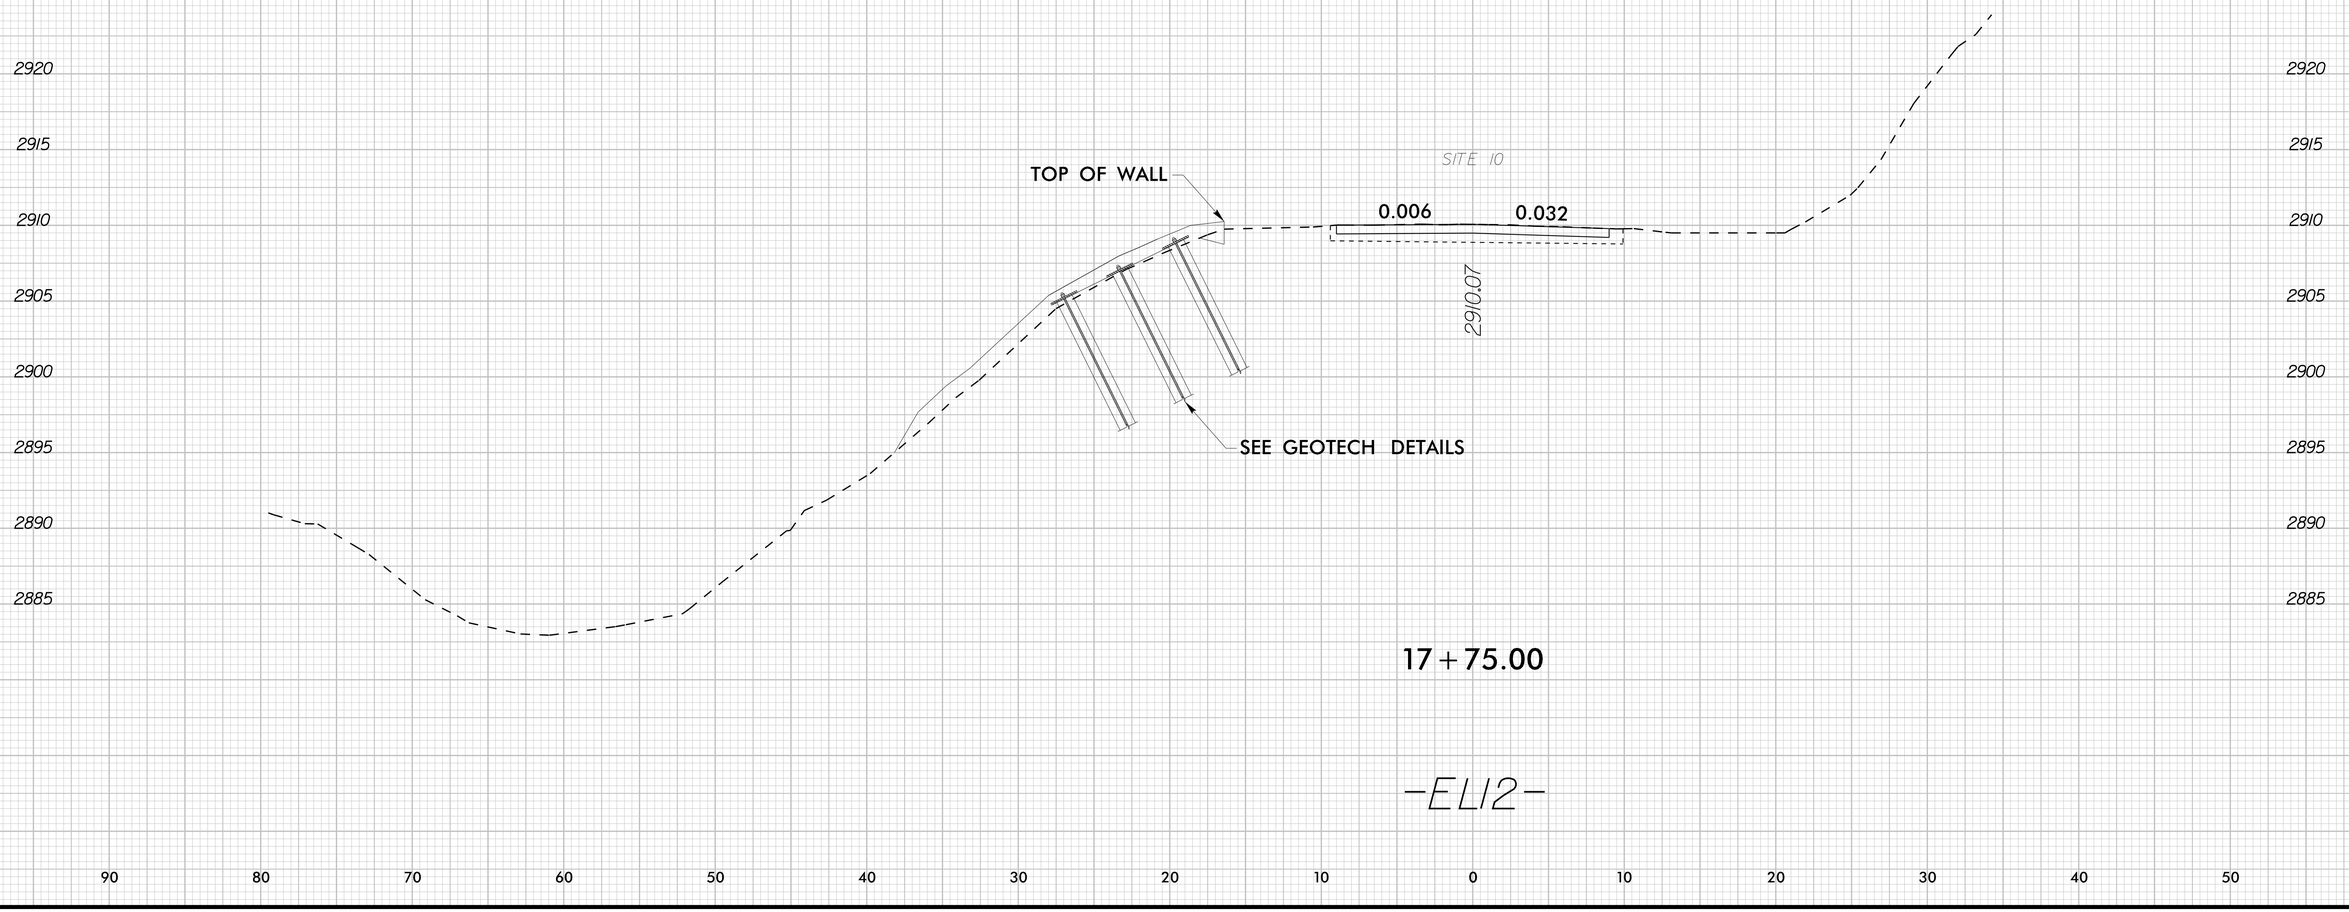

-ELI2-

K:\RAL_Roadway\OII\036679 - Bearwallow\Roadway\X-SC\OII036679_rdy_xpl_ELI2.dgn

9/22/2025

0 2.5 5	PROJ. REFERENCE NO.	SHEET NO.
	DF18314.2045121	X-84

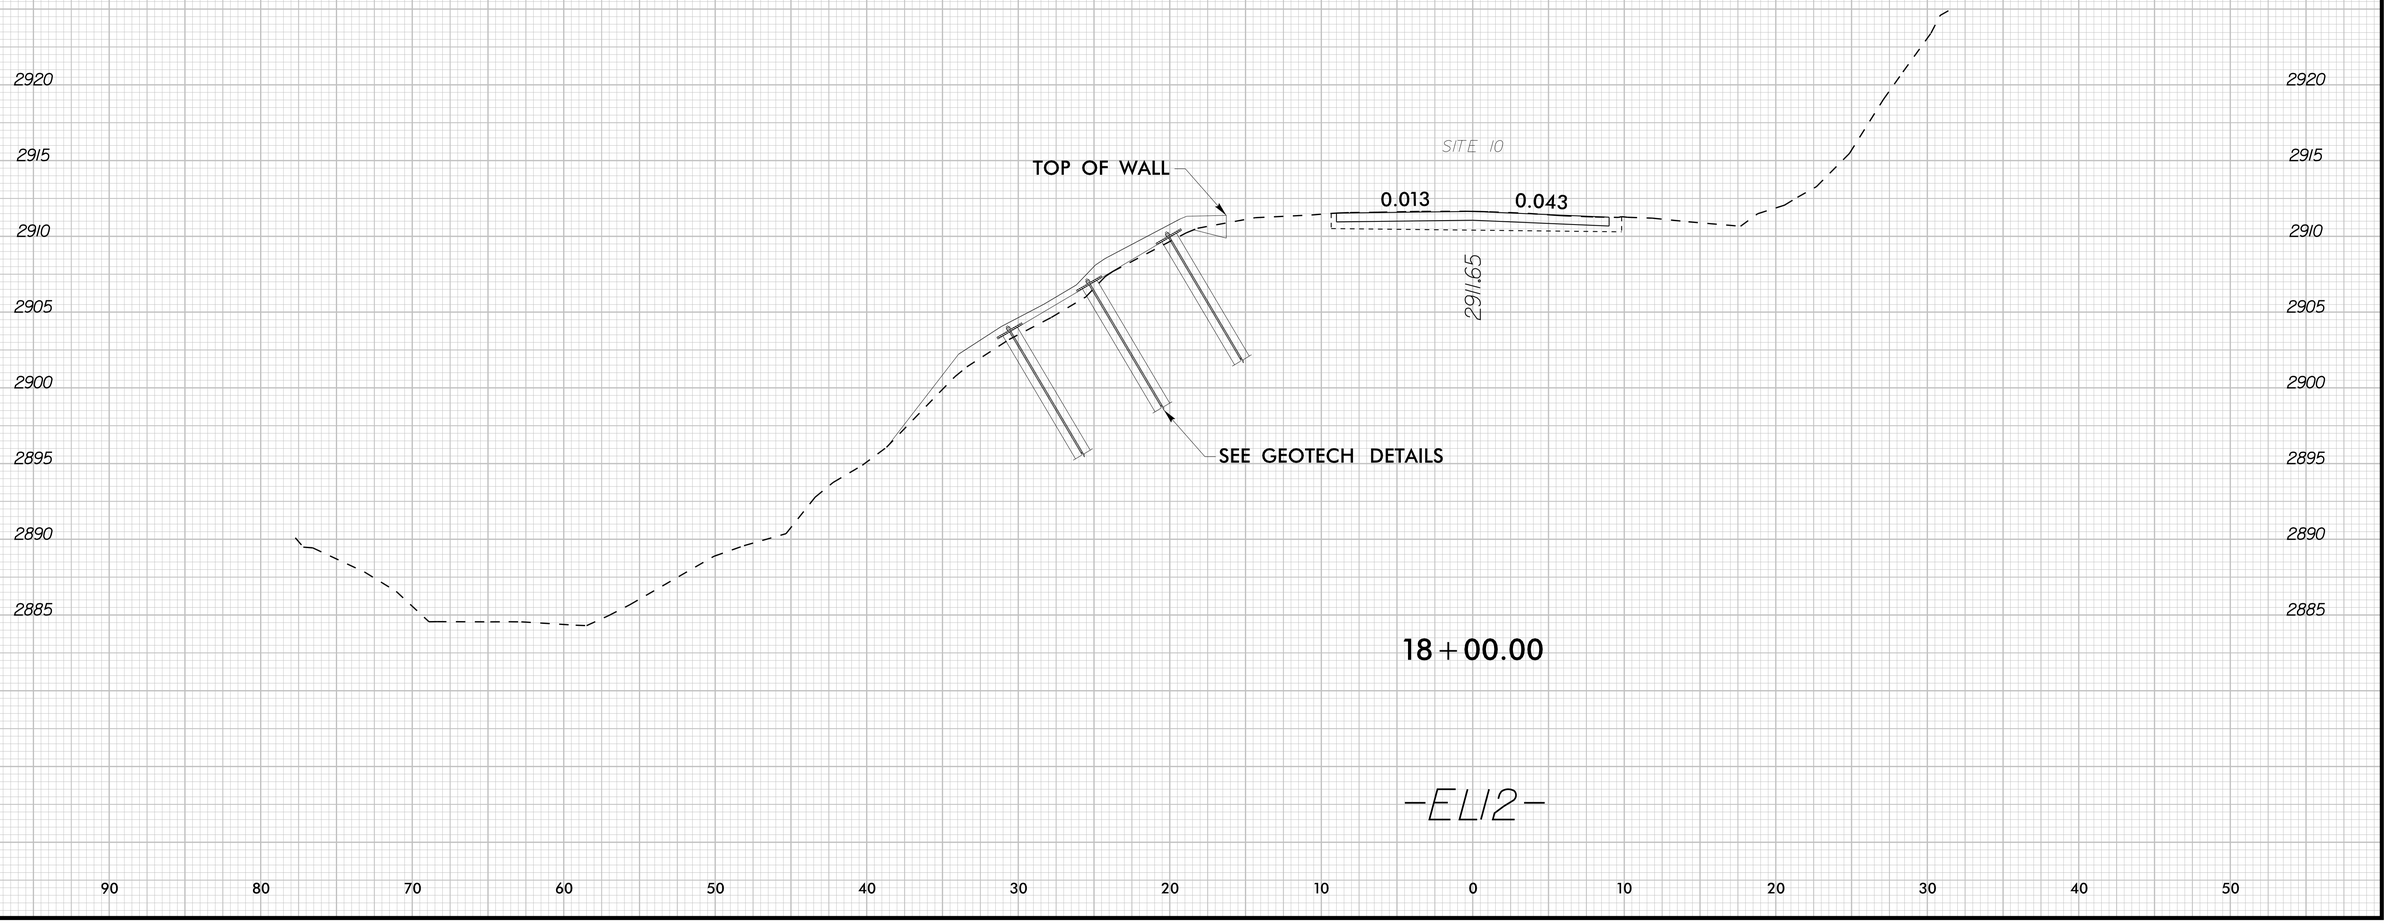

K:\RAL_Roadway\01I036679 - Bearwallow\Roadway\XSC\01I036679_rdy_xpl_EL12.dgn

9/22/2025

0 2.5 5	PROJ. REFERENCE NO.	SHEET NO.
	DF18314.2045121	X-85

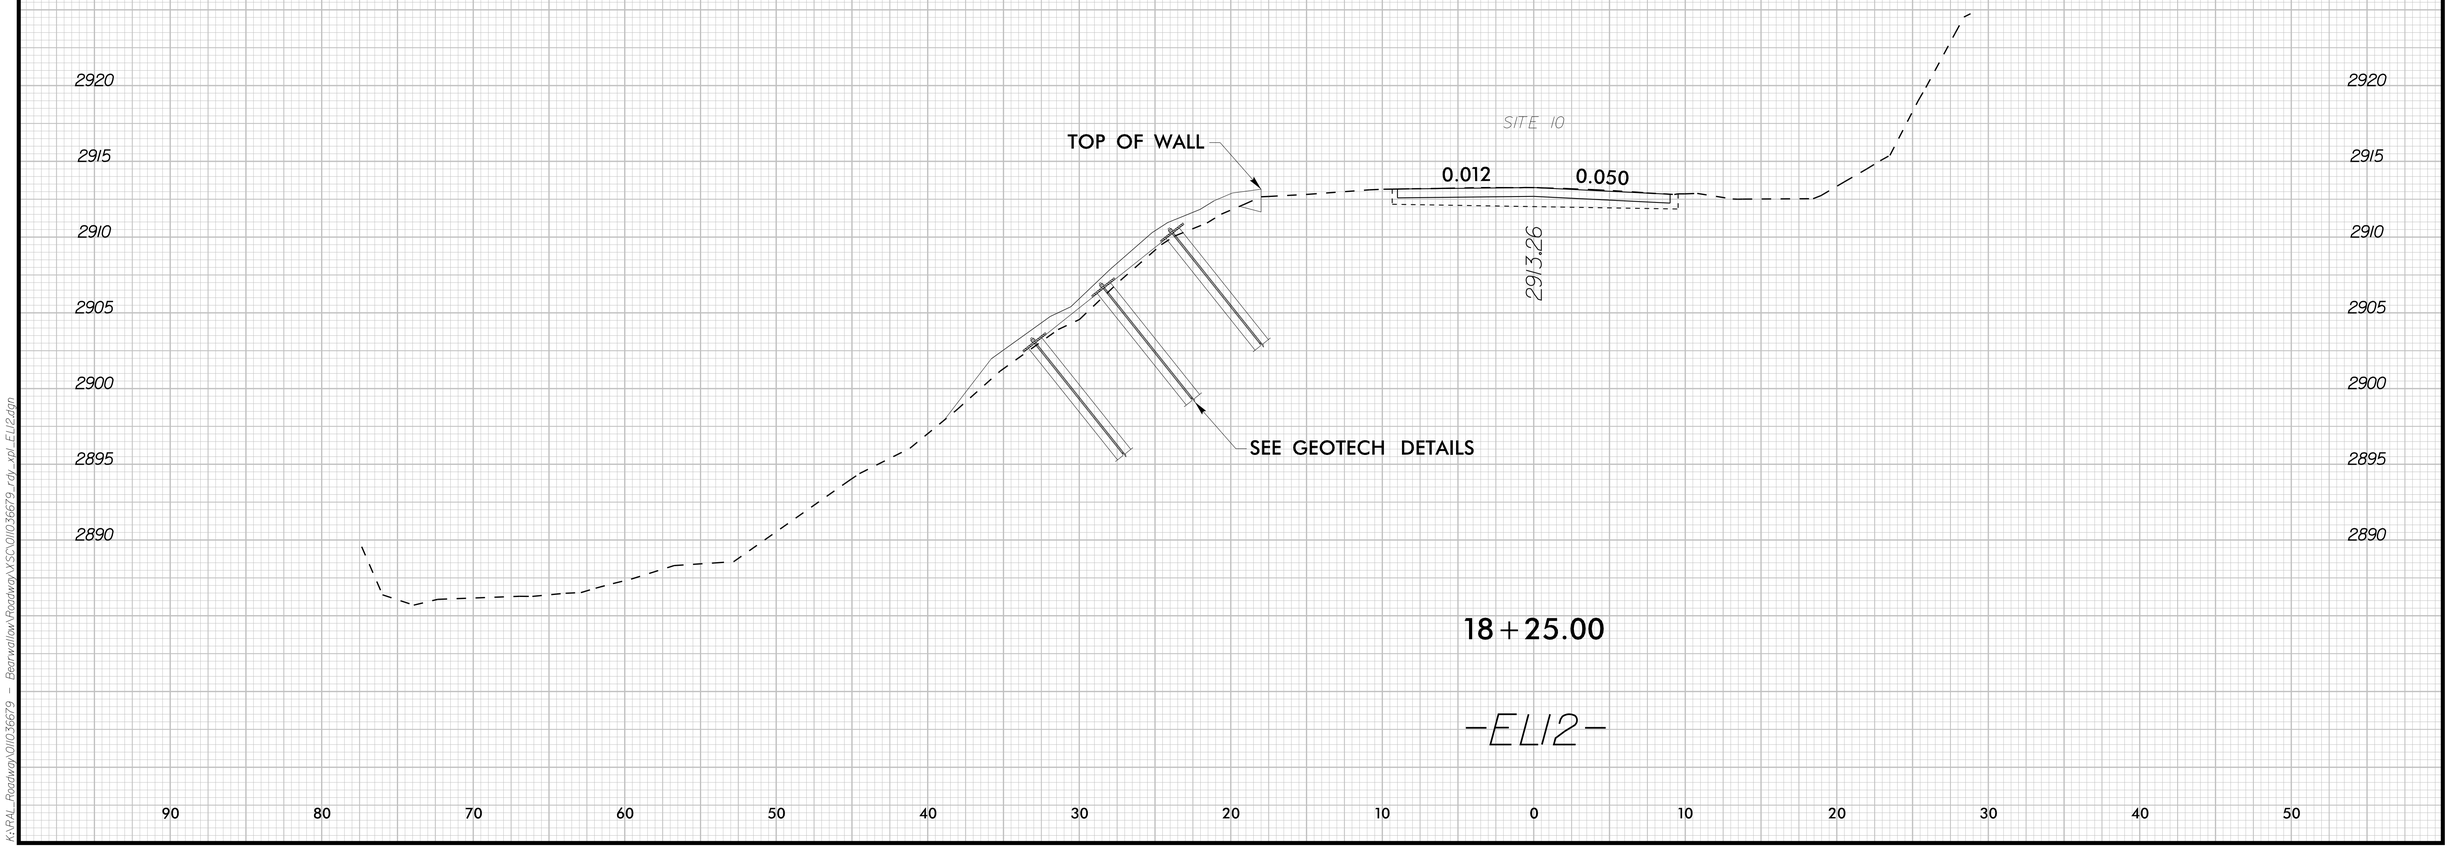

K:\RAL_Roadway\DII036679 - Bearwallow\Roadway\XSC\DII036679_rdy_xpl_EL12.dgn

9/22/2025

0 5 10	PROJ. REFERENCE NO.	SHEET NO.
	DF18314.2045121	X-86

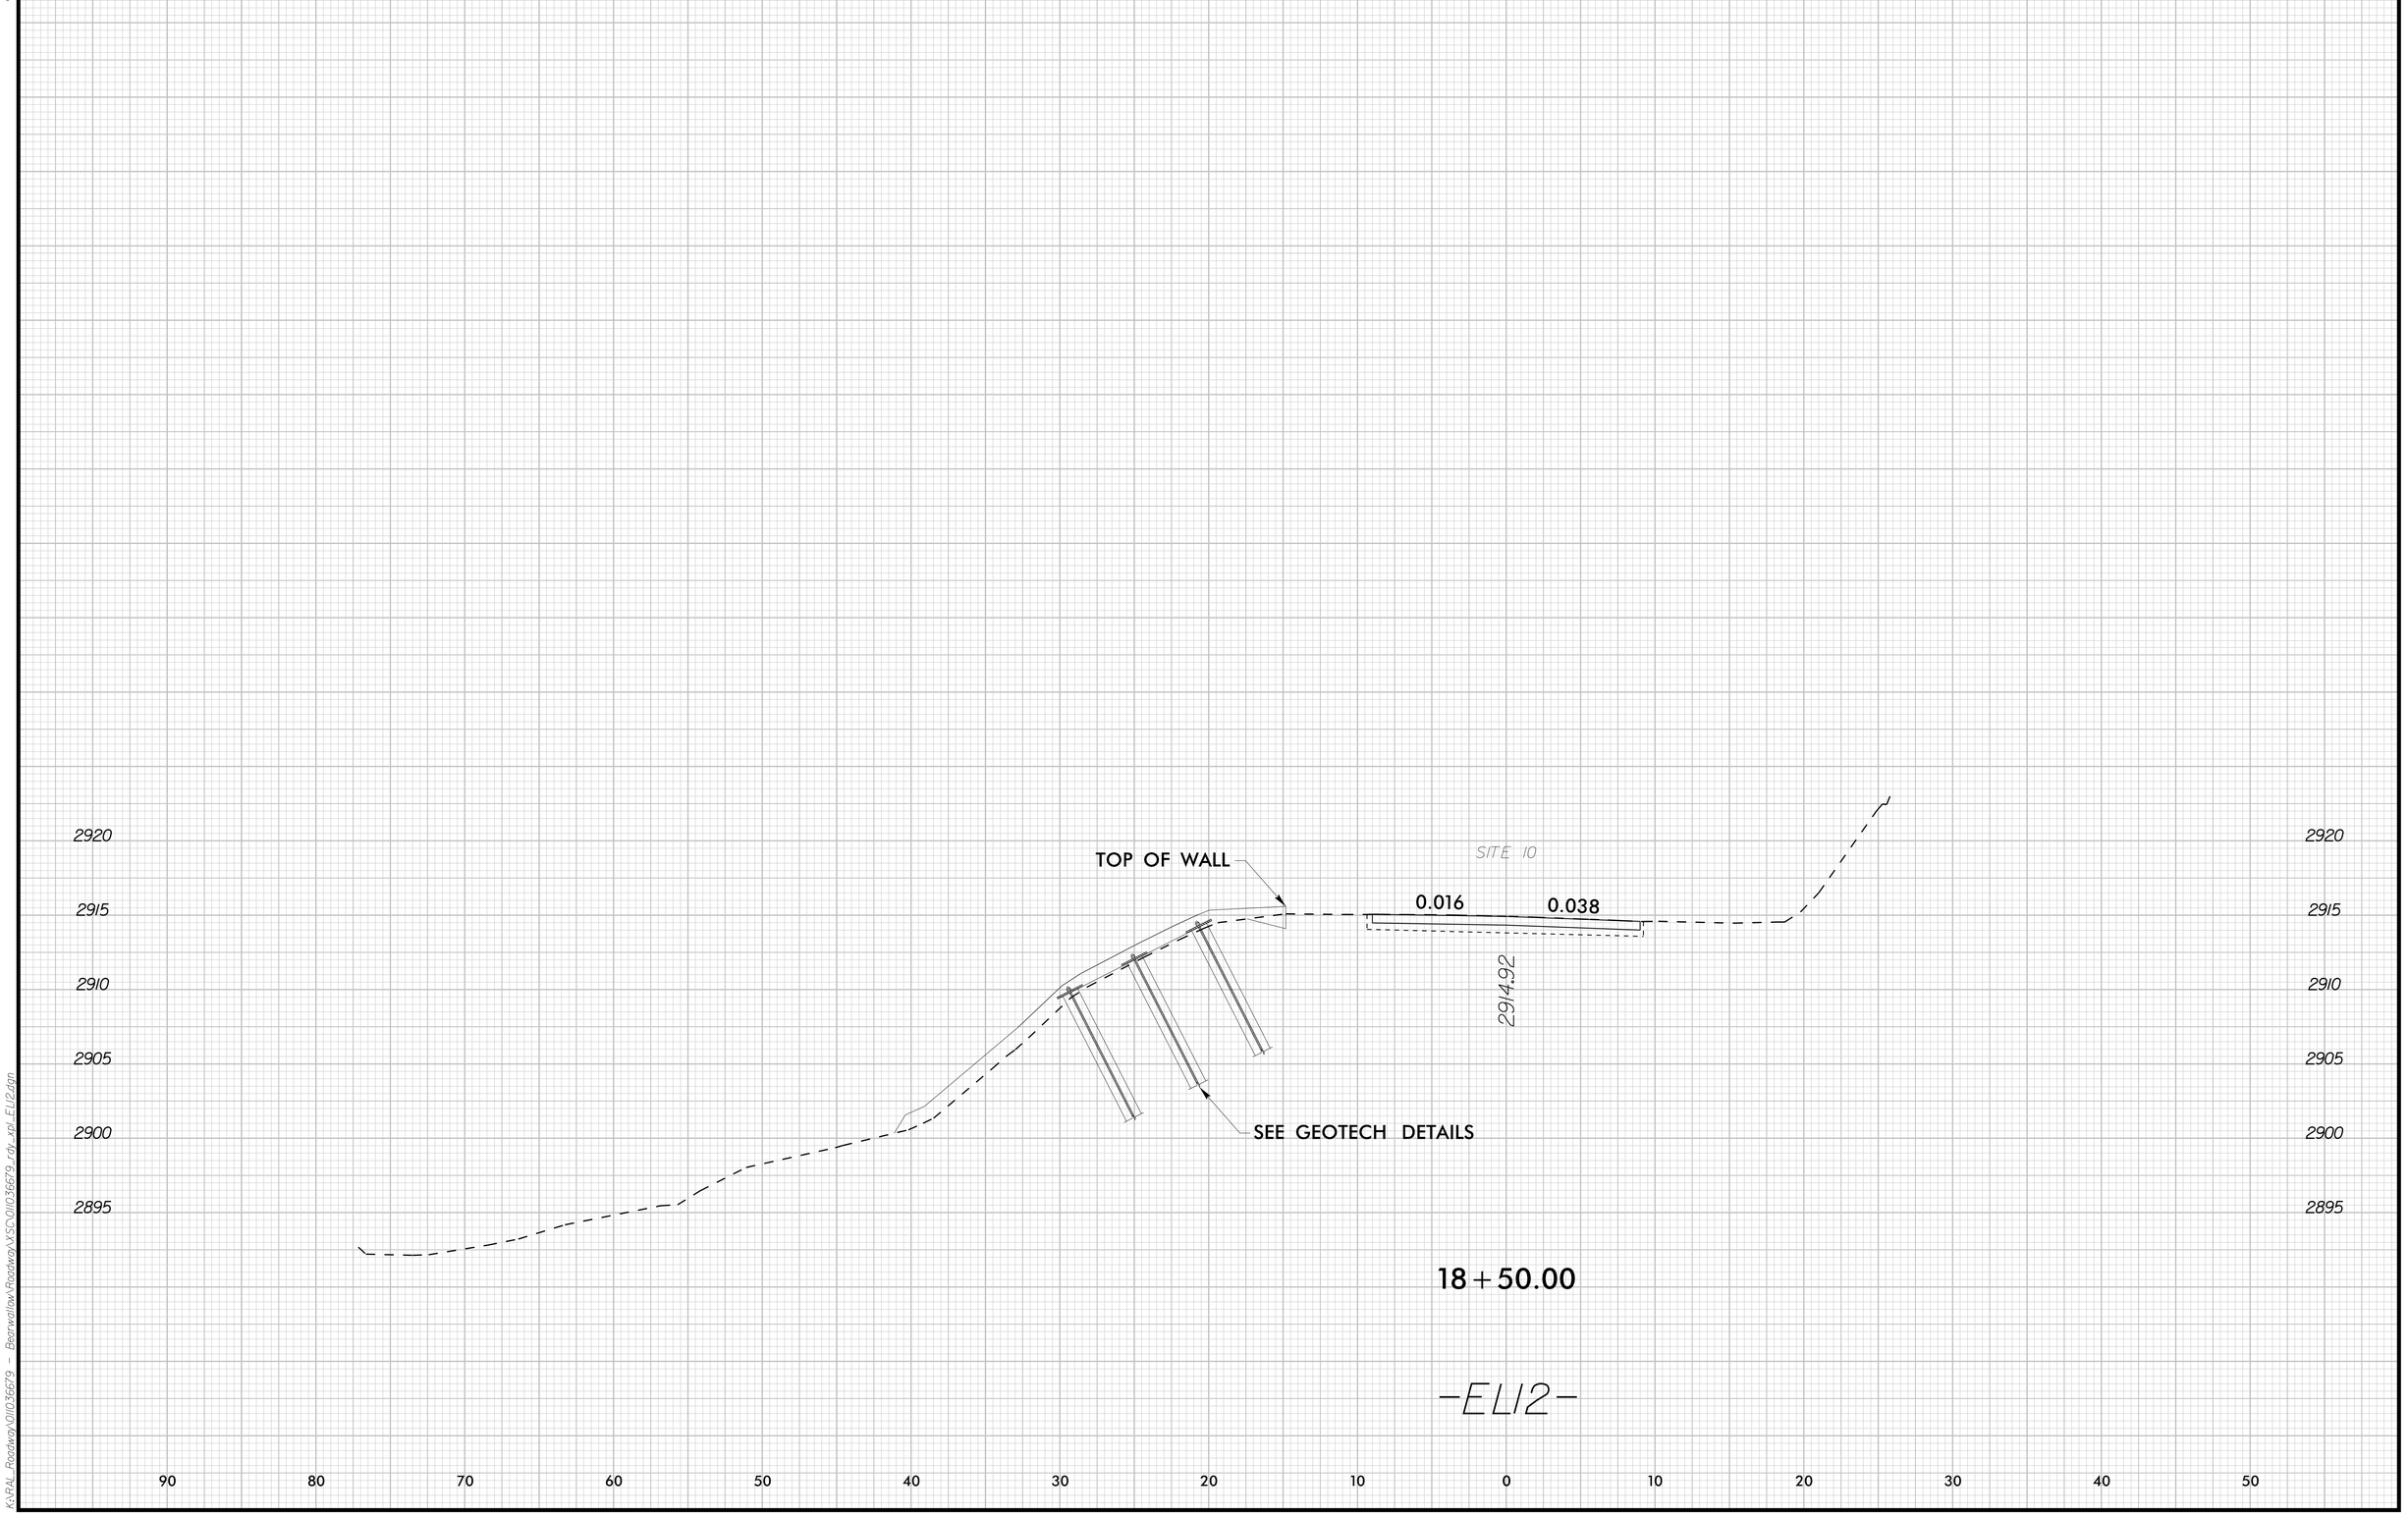

K:\RAL_Roadway\DII036679 - Bearwallow\Roadway\XSC\DII036679_rdy_xpl_EL12.dgn

9/22/2025

0 2.5 5	PROJ. REFERENCE NO.	SHEET NO.
	DF18314.20451.21	X-87

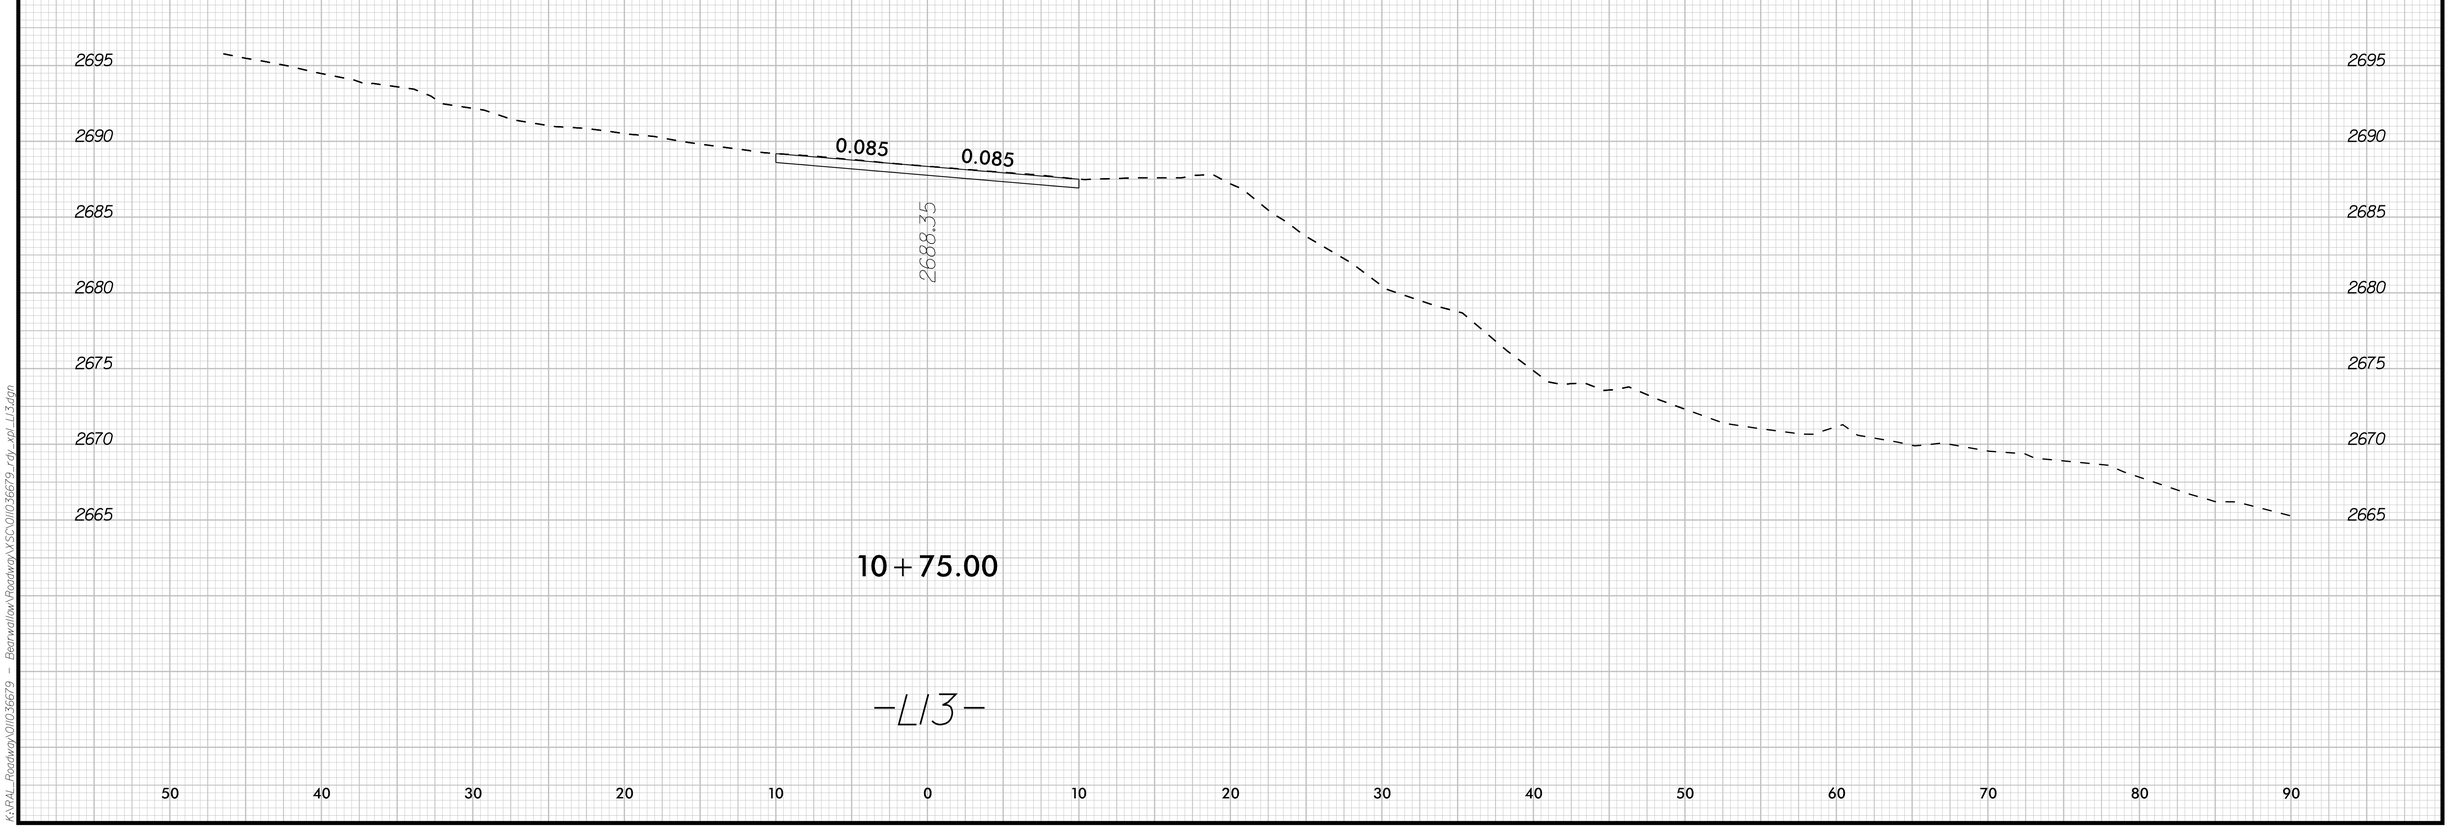

K:\RAL_Roadway\DII\036679 - Bearwallow\Roadway\XSC\DII036679_rdy_xpl_LI3.dgn

9/22/2025

0 2.5 5	PROJ. REFERENCE NO.	SHEET NO.
	DF18314.2045121	X-88

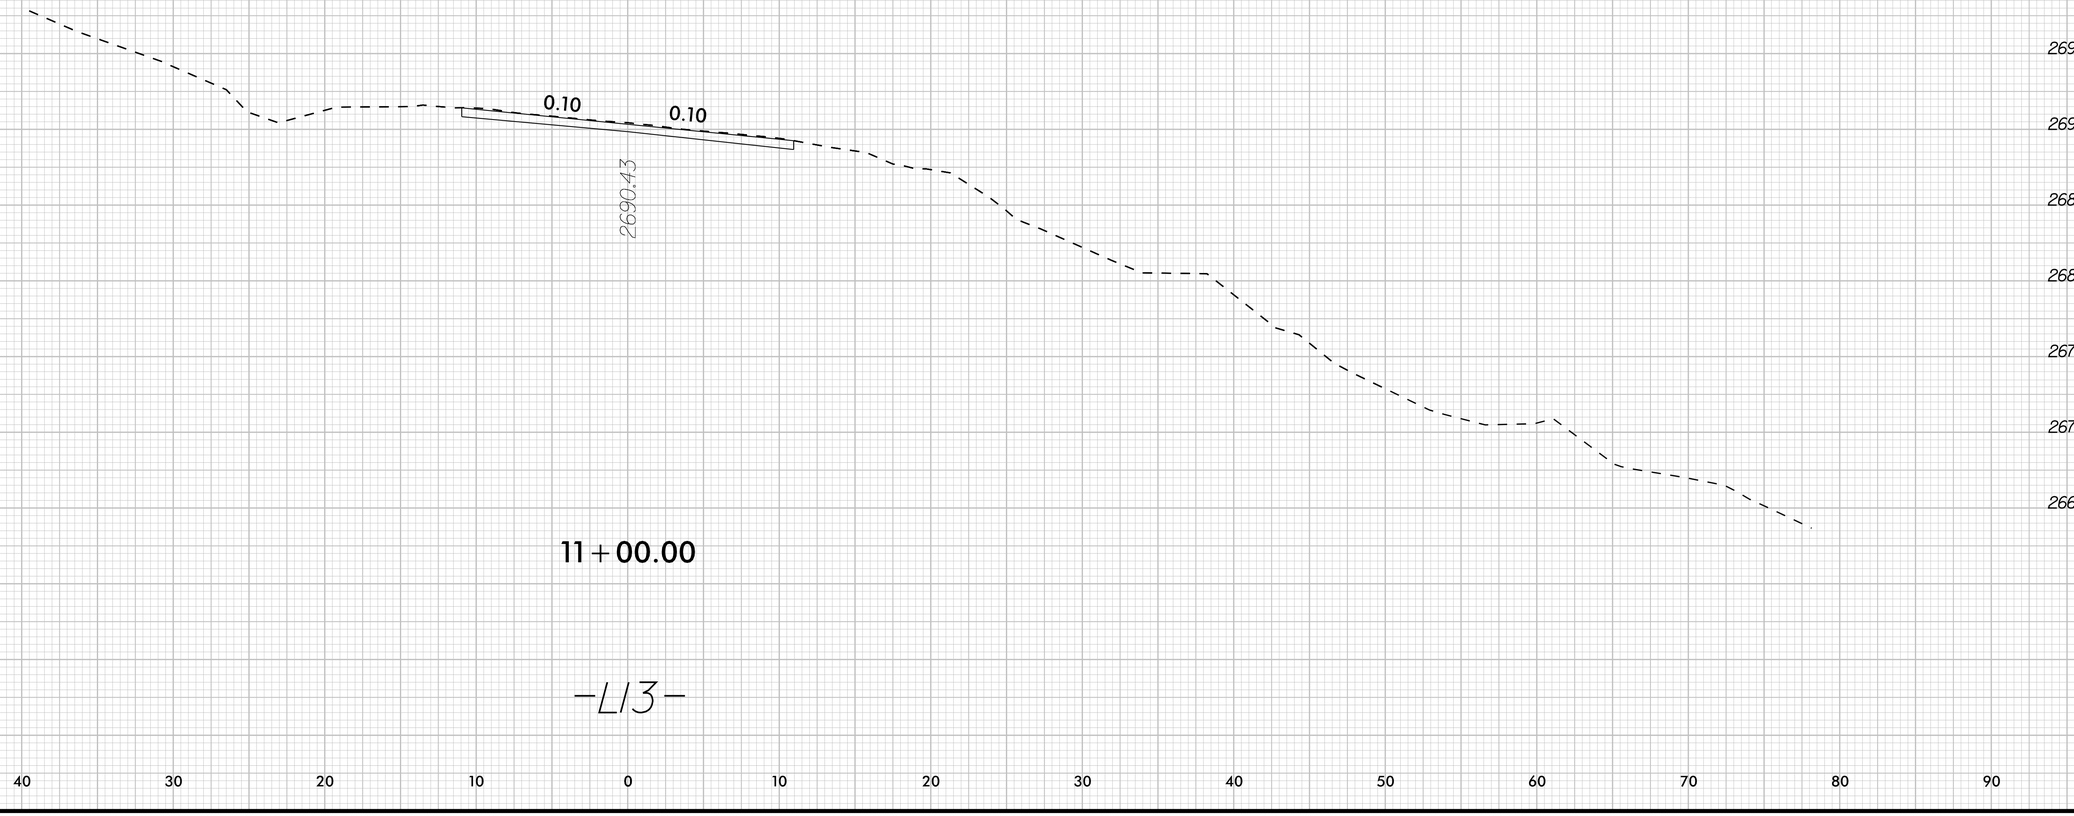

K:\RAL_Roadway\DII036679 - Bearwallow\Roadway\XSC\DII036679_rdy_xpl_LI3.dgn

9/22/2025

0 2.5 5	PROJ. REFERENCE NO.	SHEET NO.
	DF18314.2045121	X-89

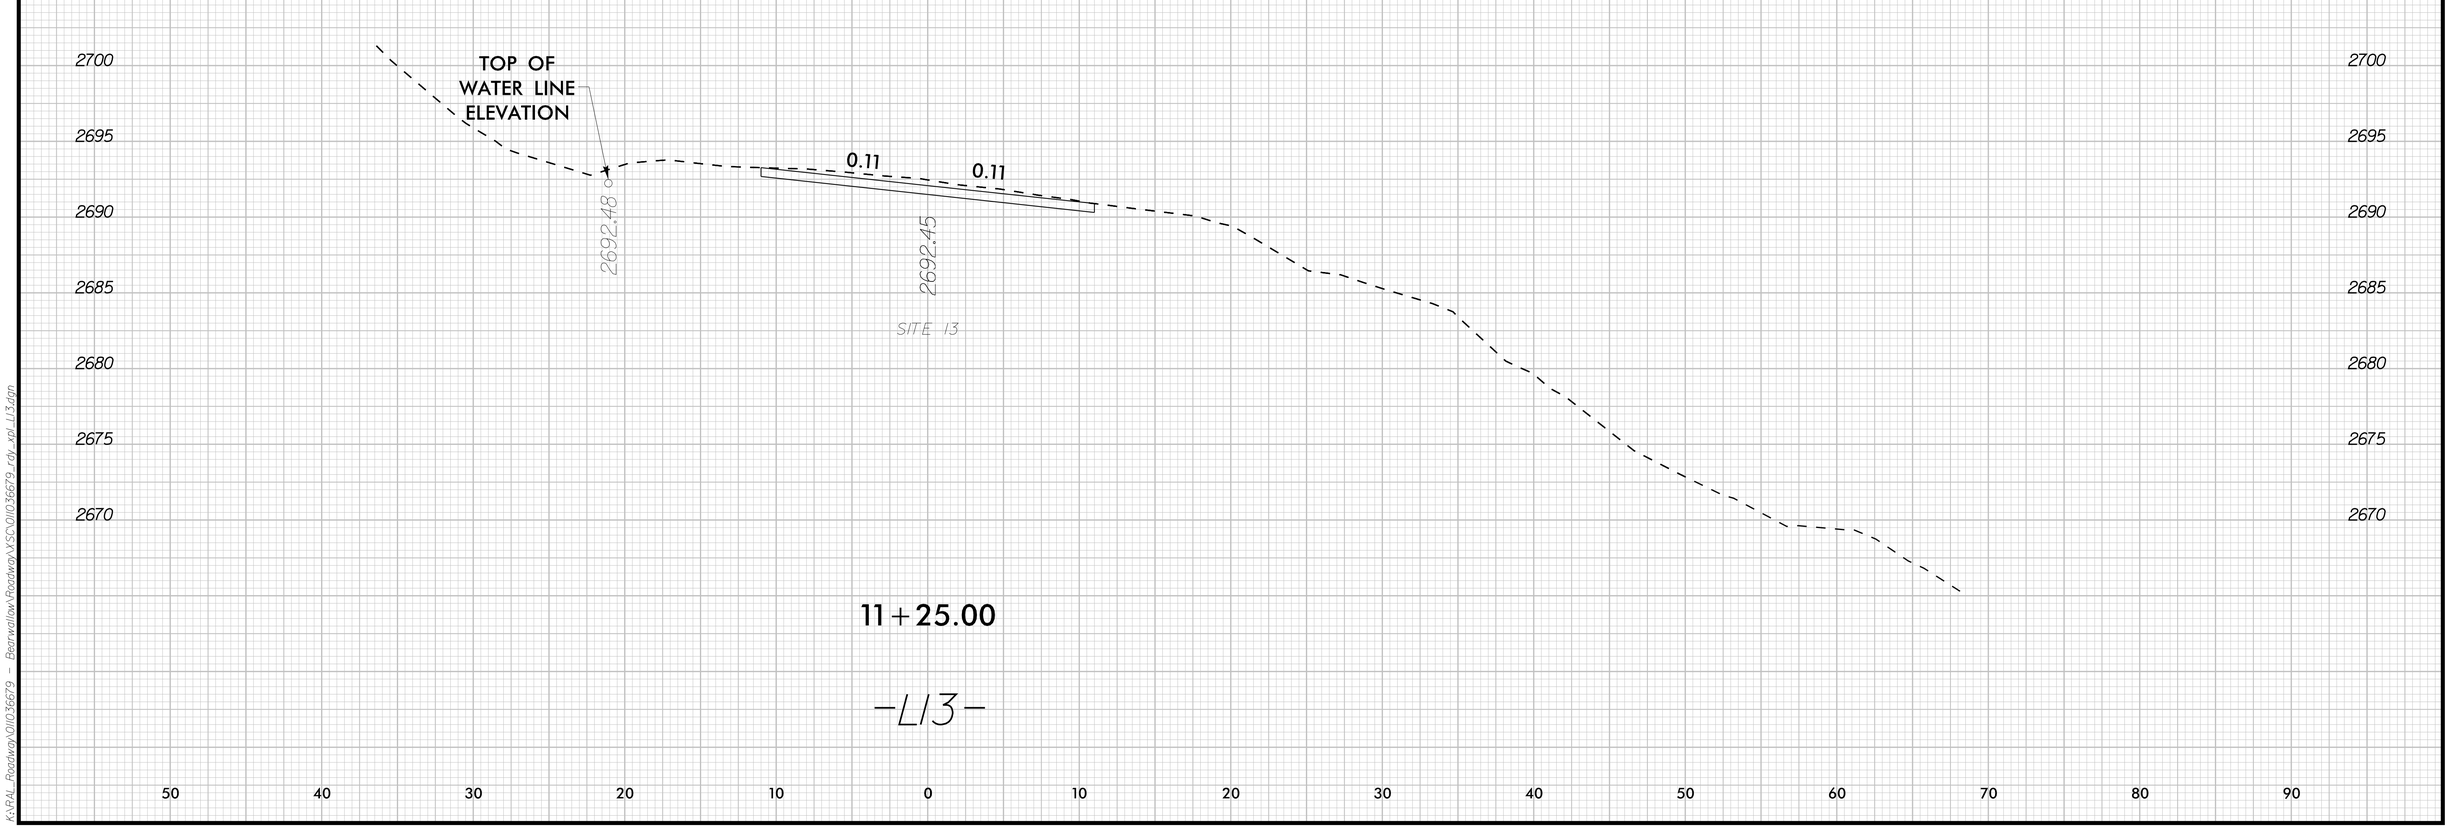

11+25.00

-LI3-

K:\RAL_Roadway\DII036679 - Bearwallow\Roadway\XSC\DII036679_rdy_xpl_LI3.dgn

9/22/2025

0 2.5 5	PROJ. REFERENCE NO.	SHEET NO.
	DF18314.2045121	X-90

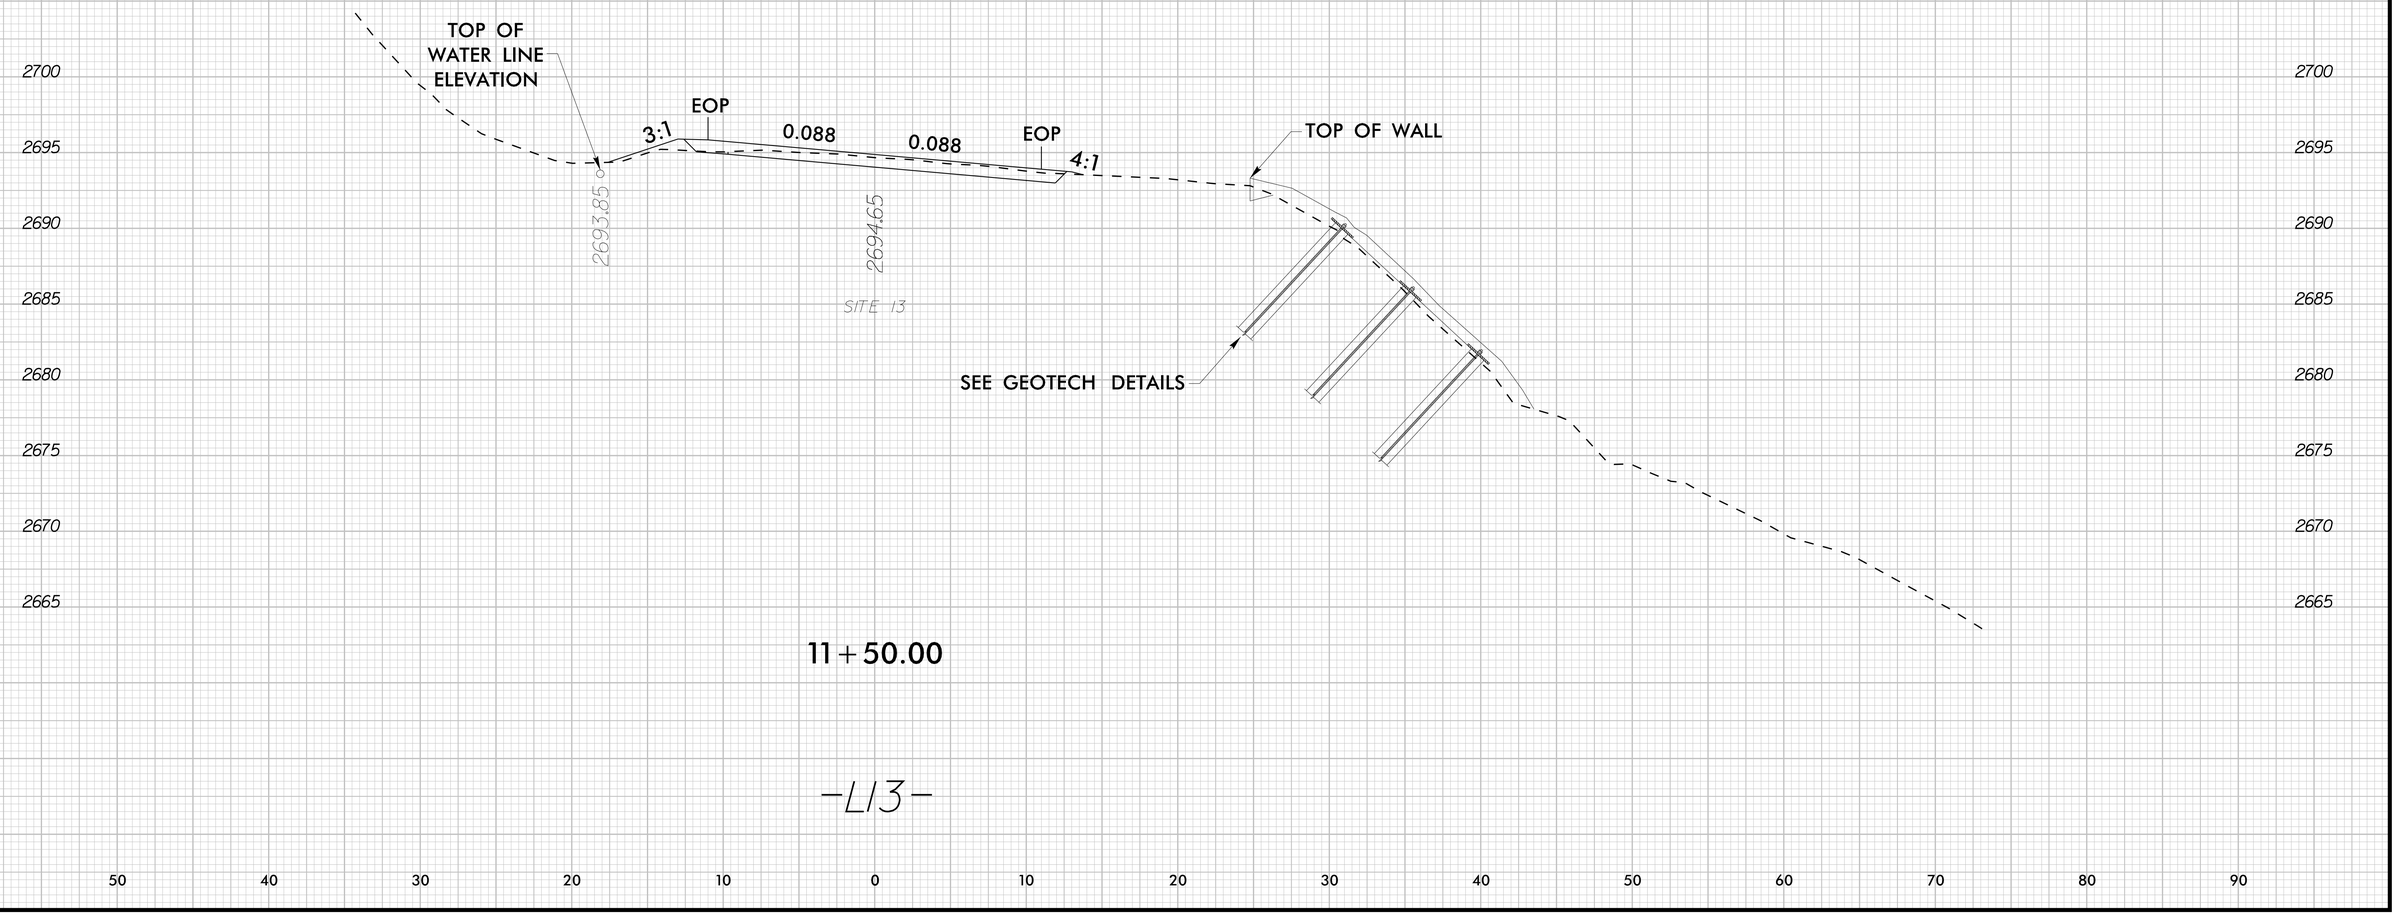

11+50.00

-L13-

K:\PAL_Roadway\Oil\036279 - Bearwallow\Roadway\XSC\Oil036279_rdy_xpl_L13.dgn

9/22/2025

0 2.5 5	PROJ. REFERENCE NO.	SHEET NO.
	DF18314.2045121	X-91

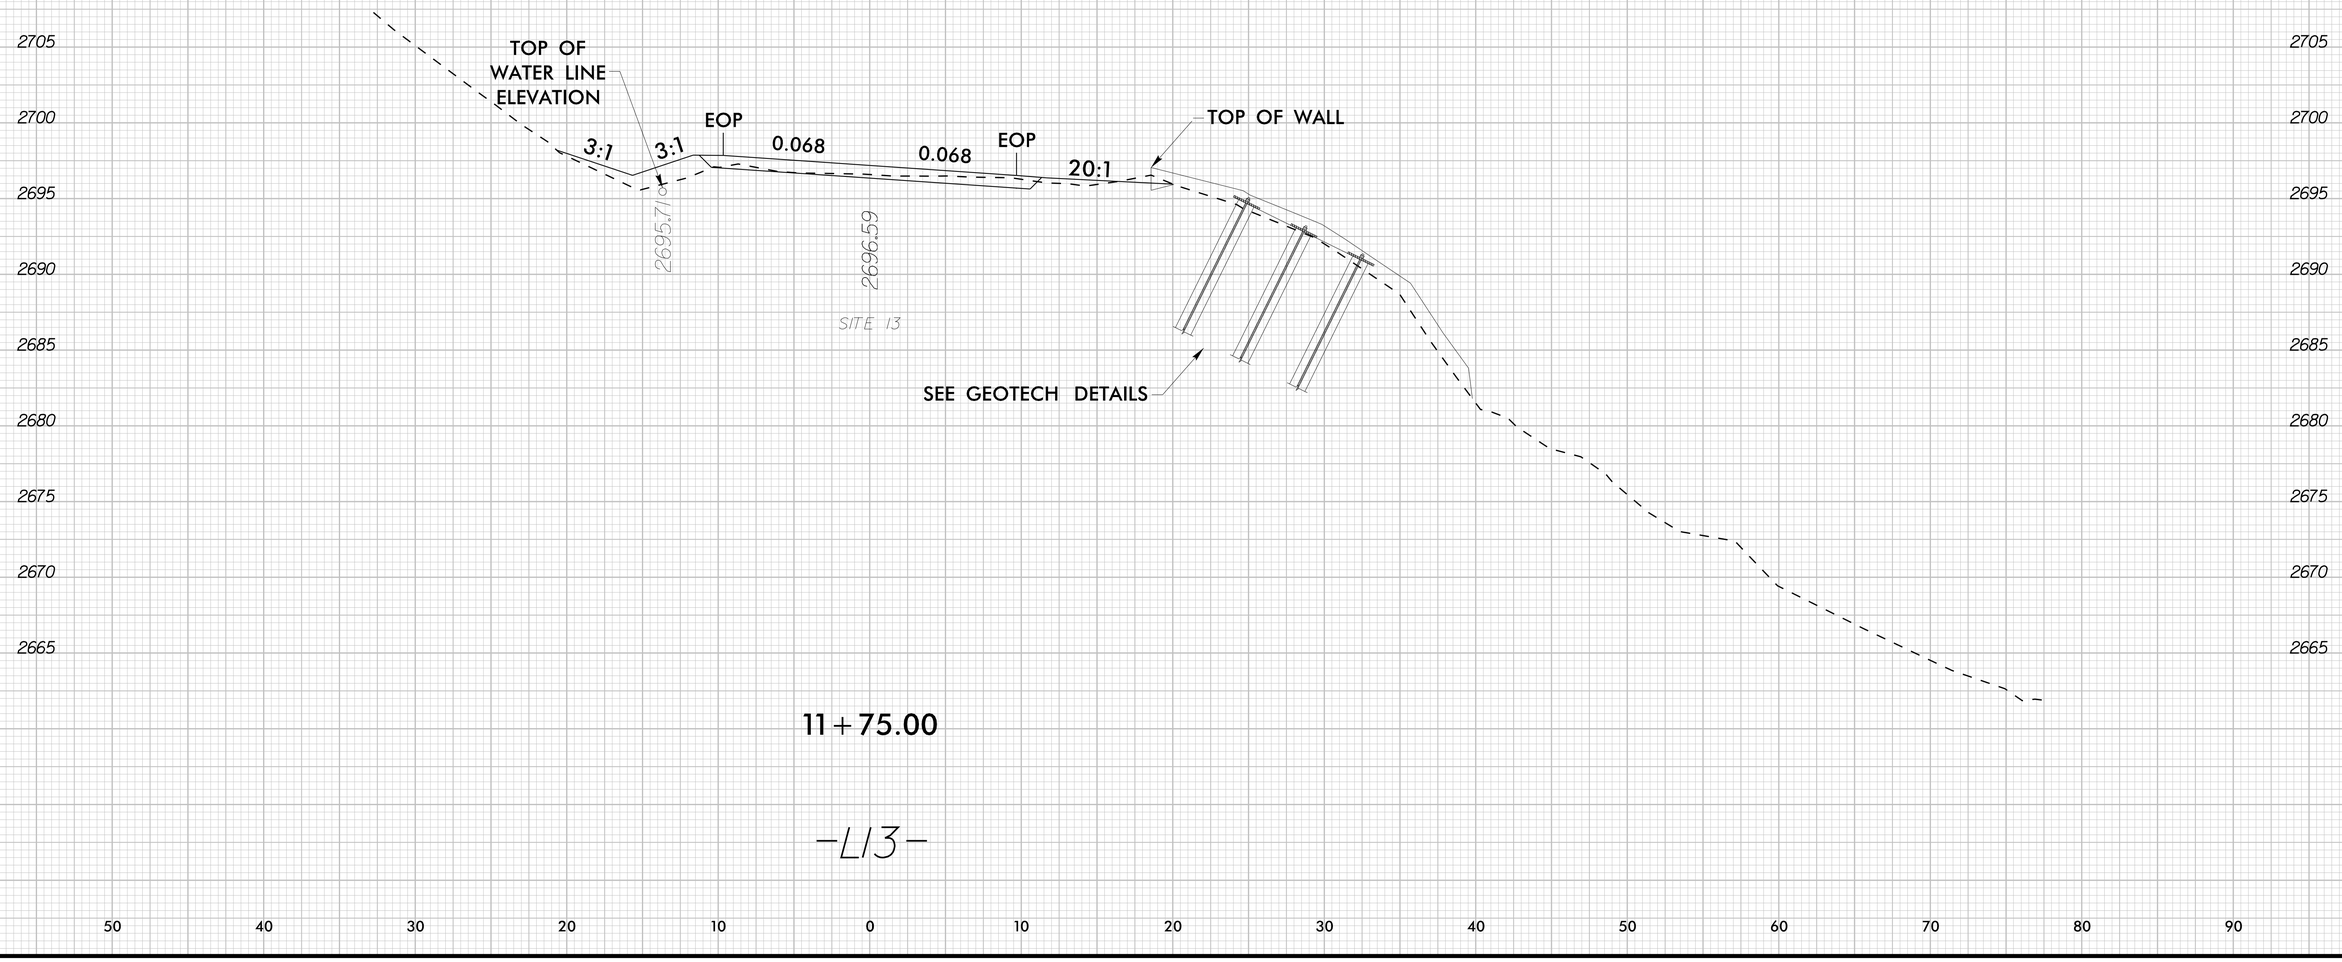

11+75.00

-L13-

K:\RAL_Roadway\011036679 - Bearwallow\Roadway\XS\C\011036679_rdy_xpl_L13.dgn

9/22/2025

0 2.5 5	PROJ. REFERENCE NO.	SHEET NO.
	DF18314.2045121	X-92

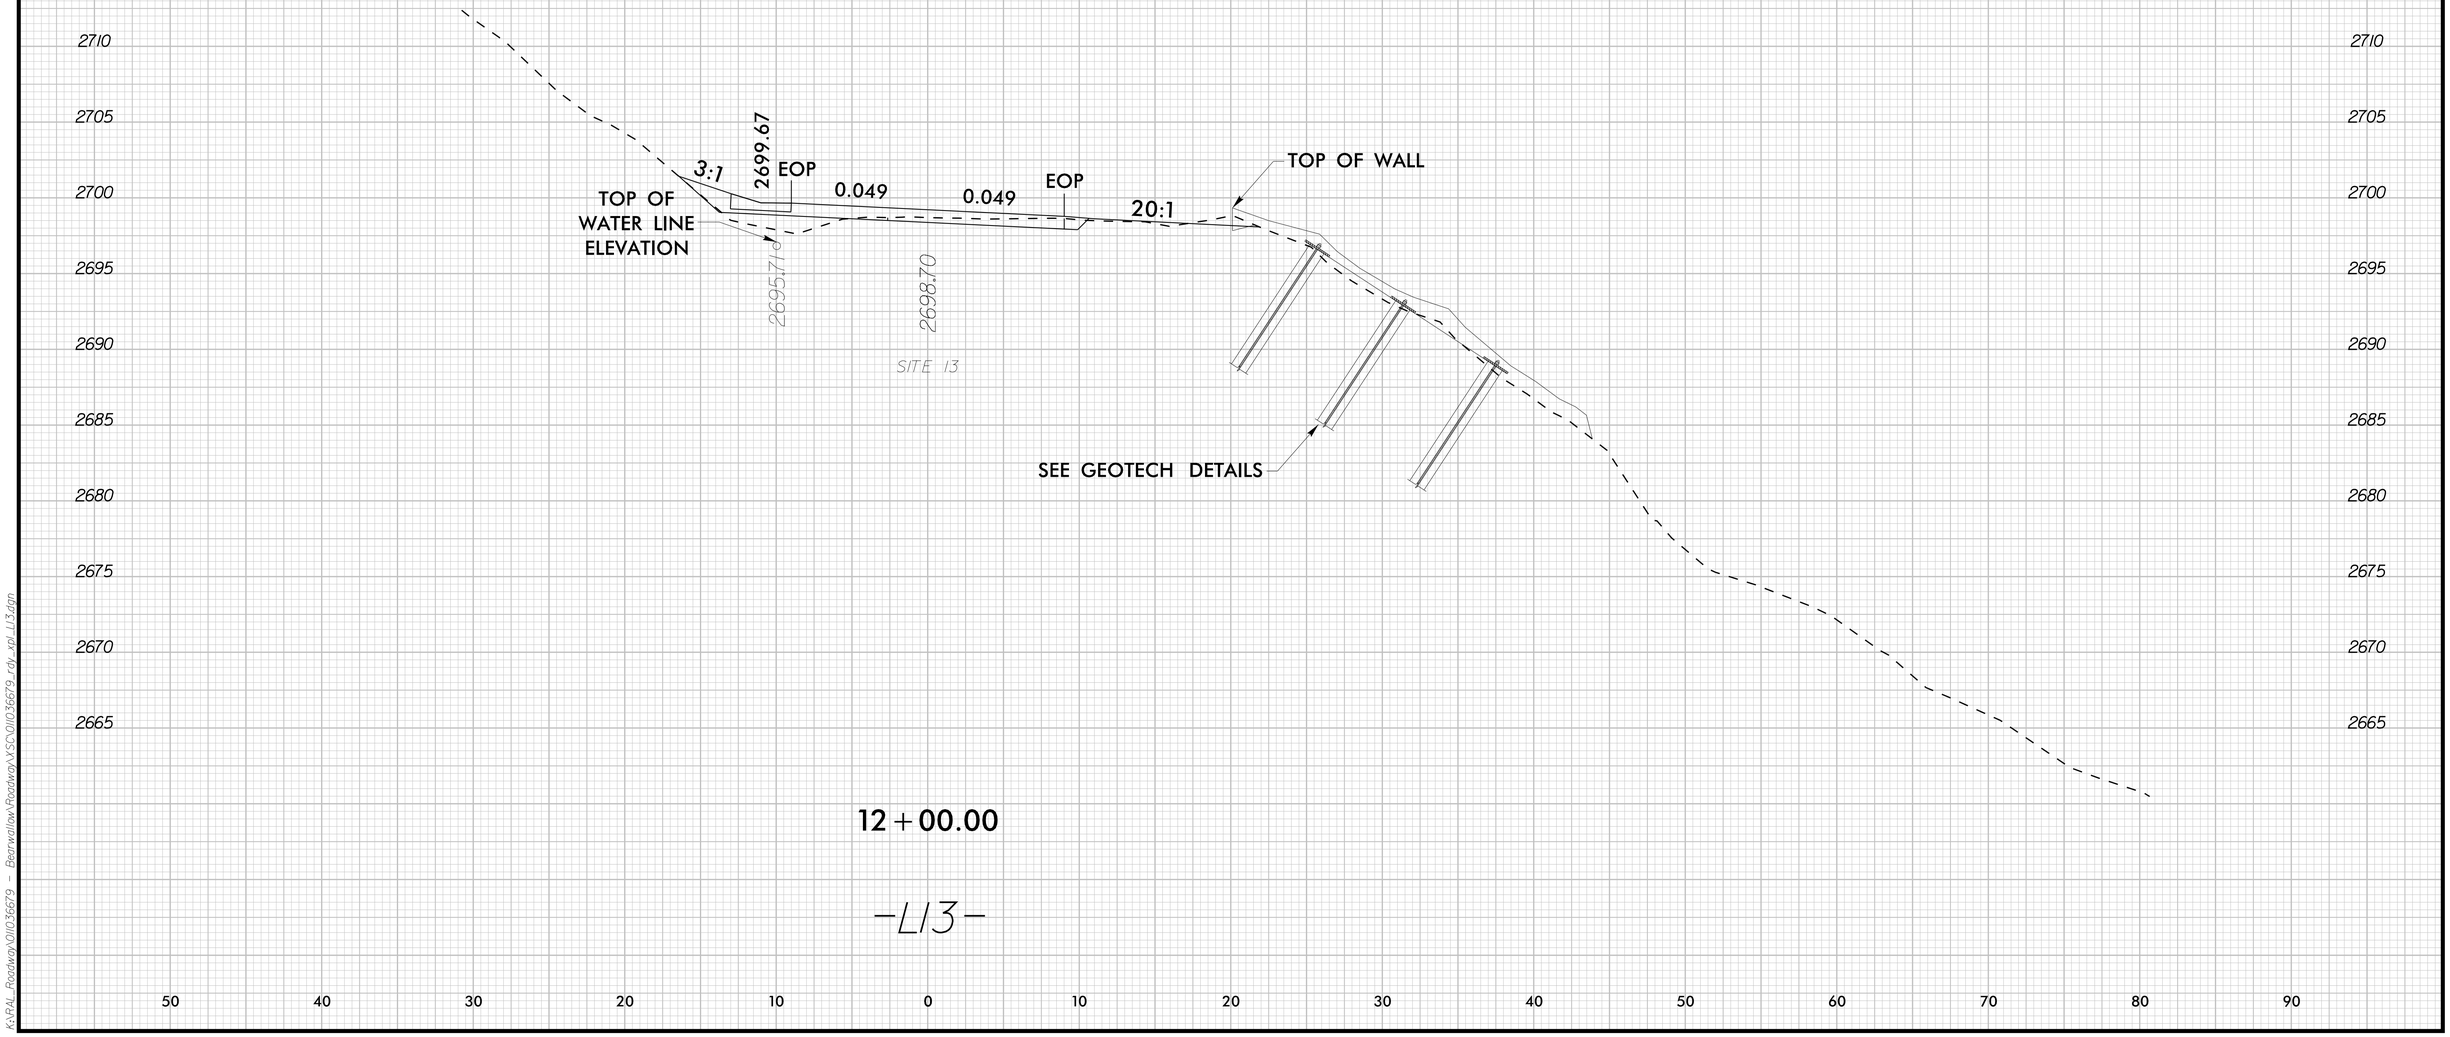

K:\RAL_Roadway\01I036679 - Bearwallow\Roadway\X-SC\01I036679_rdy_xpl_LI3.dgn

9/22/2025

0 2.5 5	PROJ. REFERENCE NO.	SHEET NO.
	DF18314.2045121	X-93

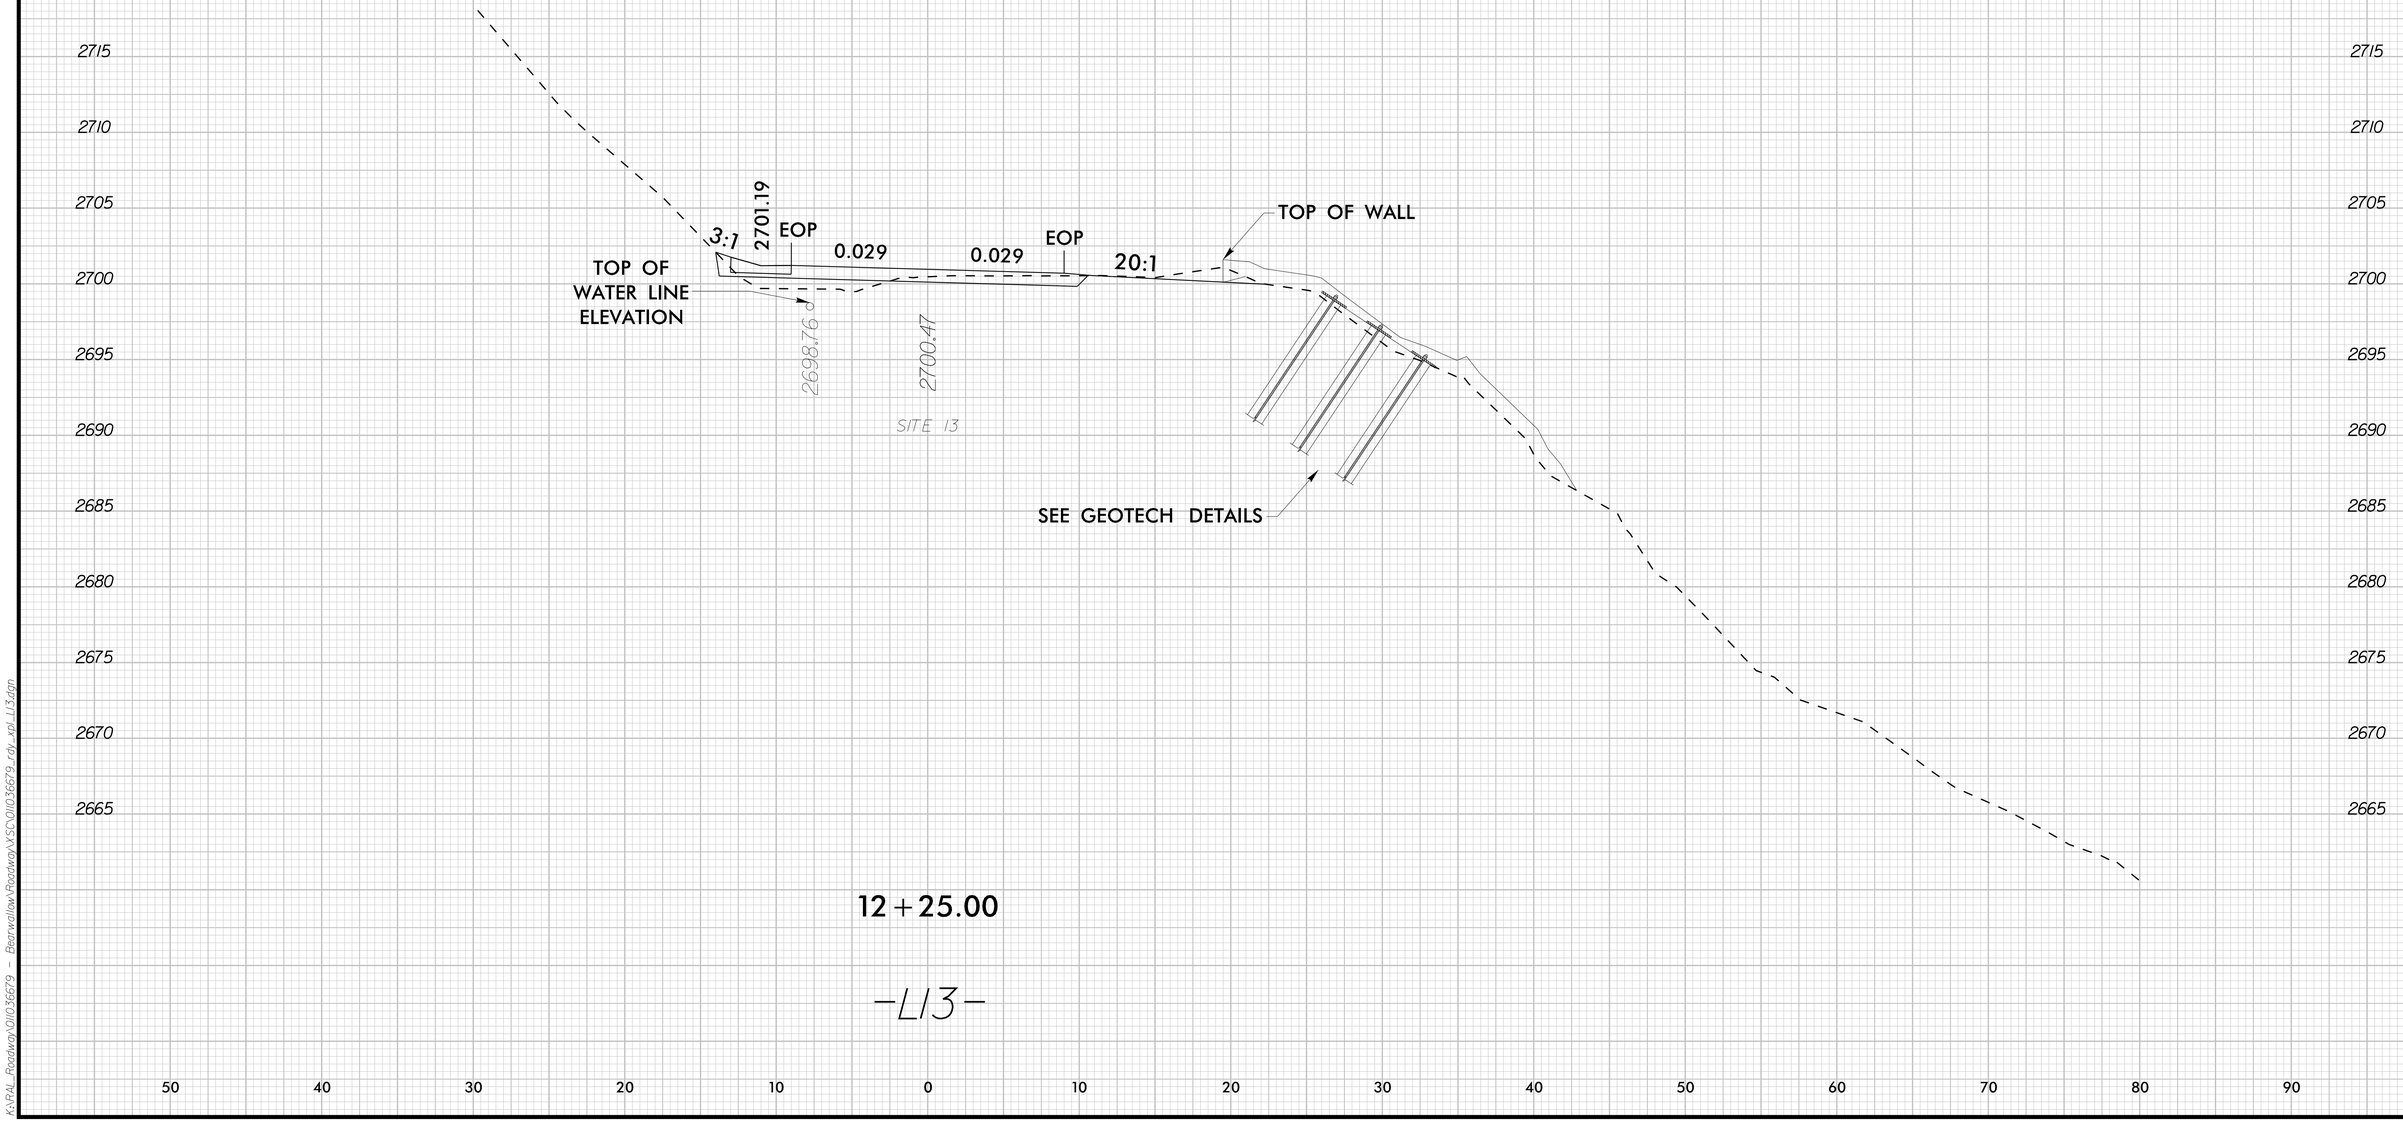

K:\RAL_Roadway\01\036679 - Bearwallow\Roadway\XSC\01\036679_rdy_xsl_L13.dgn

9/22/2025

0 2.5 5	PROJ. REFERENCE NO.	SHEET NO.
	DF18314.2045121	X-94

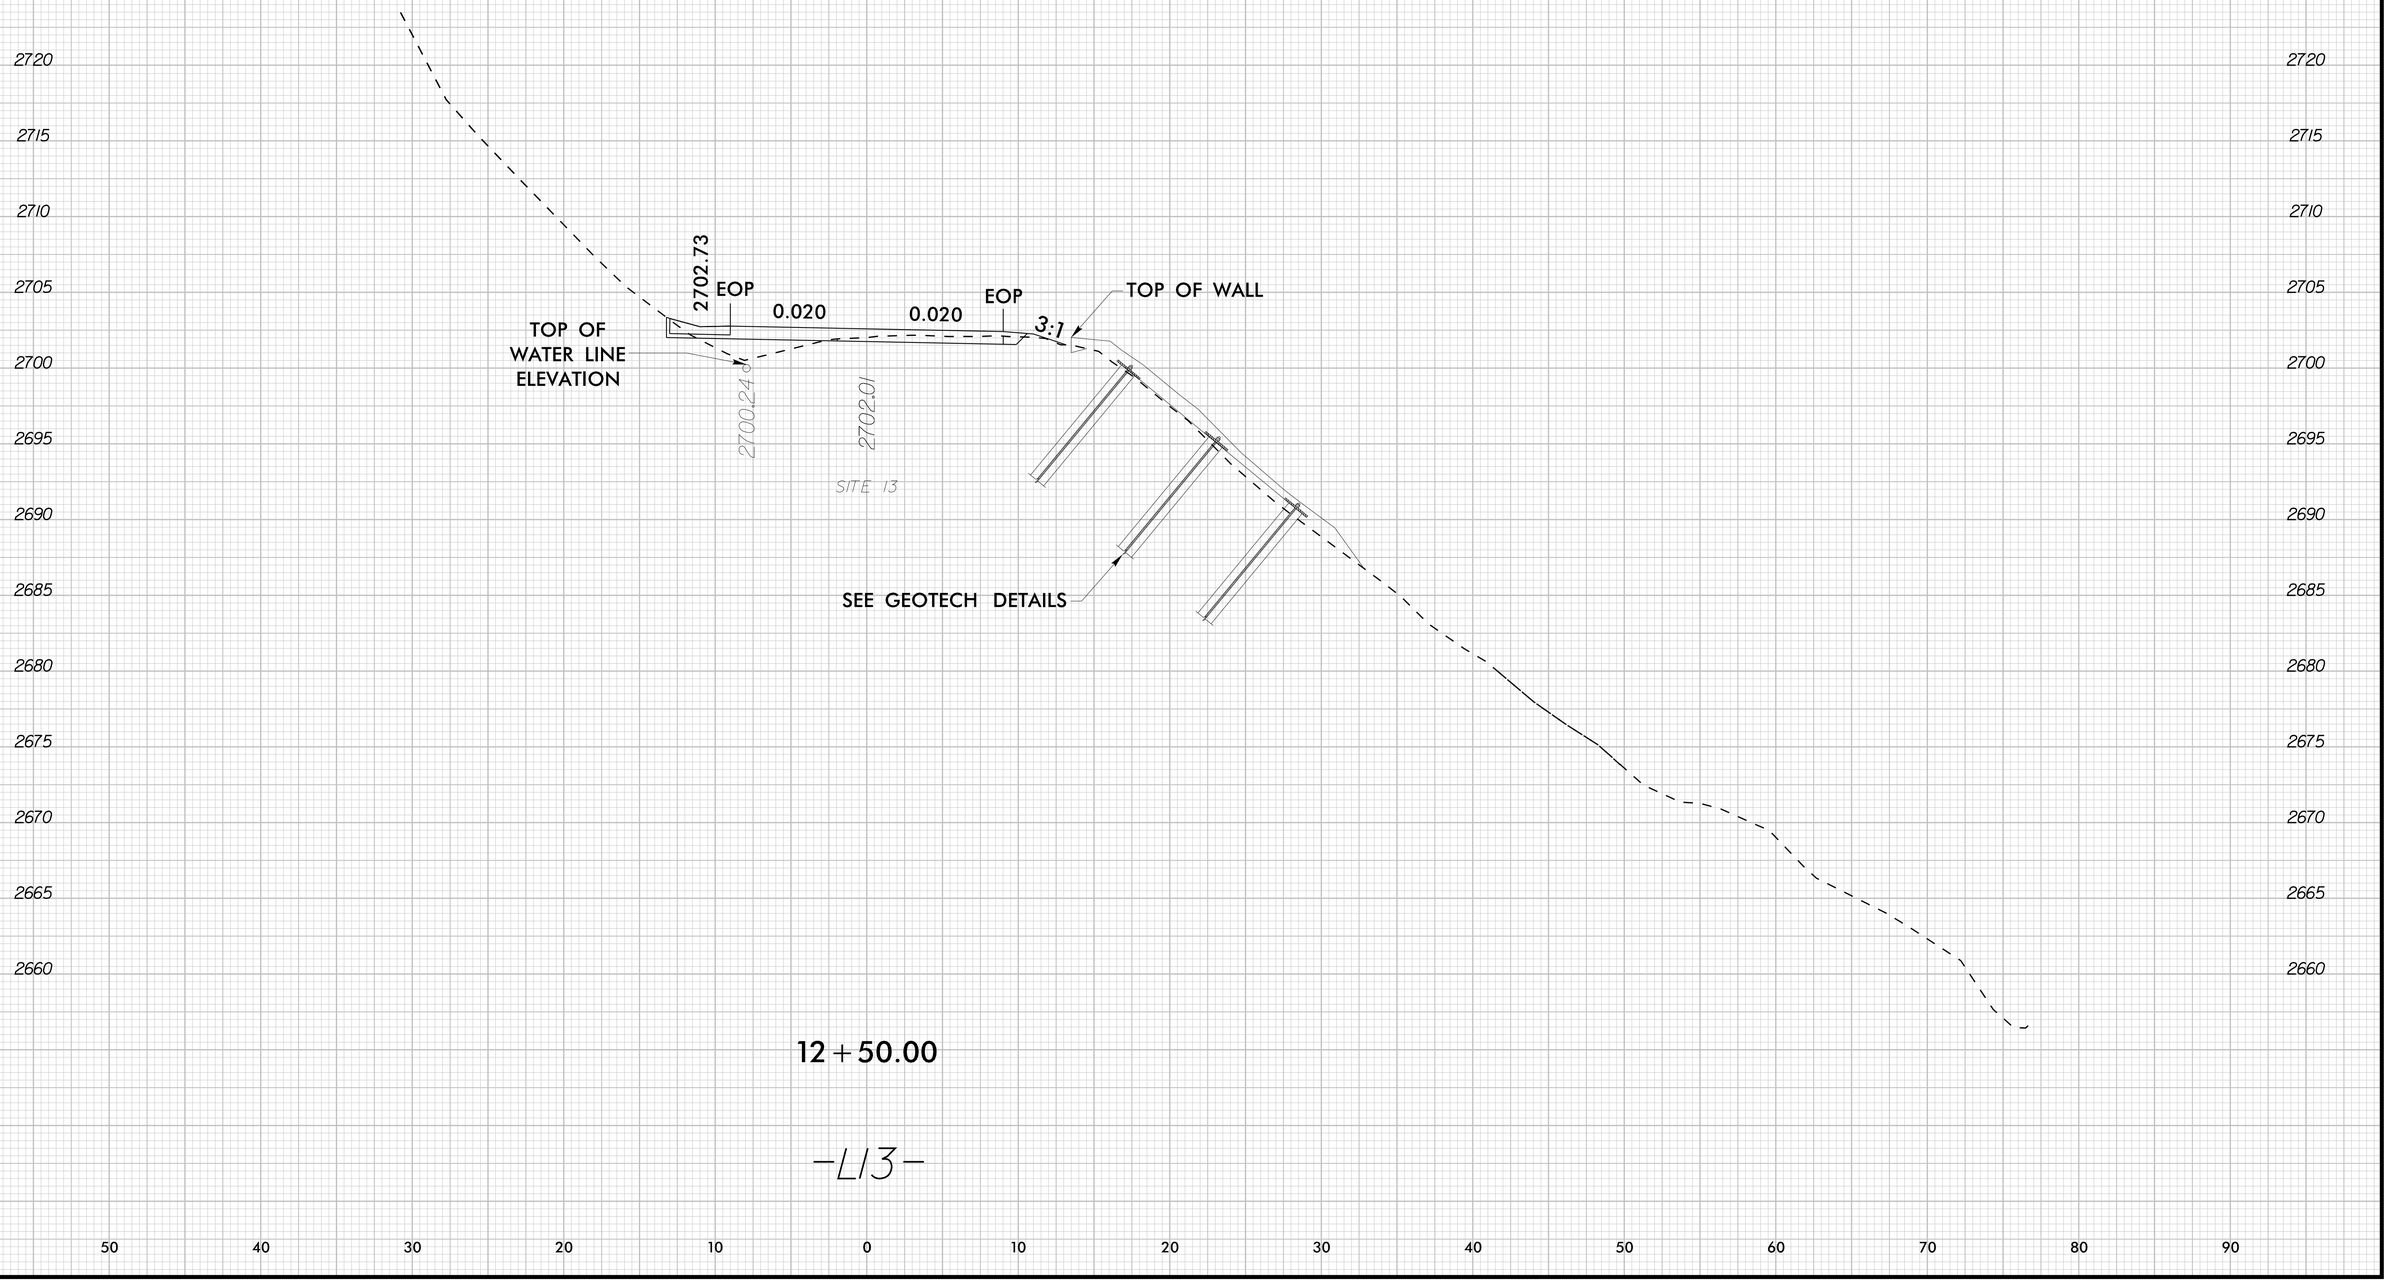

K:\RAL_Roadwy\Oil\036679 - Bearwallow\Roadway\XSC\Oil036679_rdy_xpl_LI3.dgn

9/22/2025

0 2.5 5	PROJ. REFERENCE NO.	SHEET NO.
	DF18314.2045121	X-95

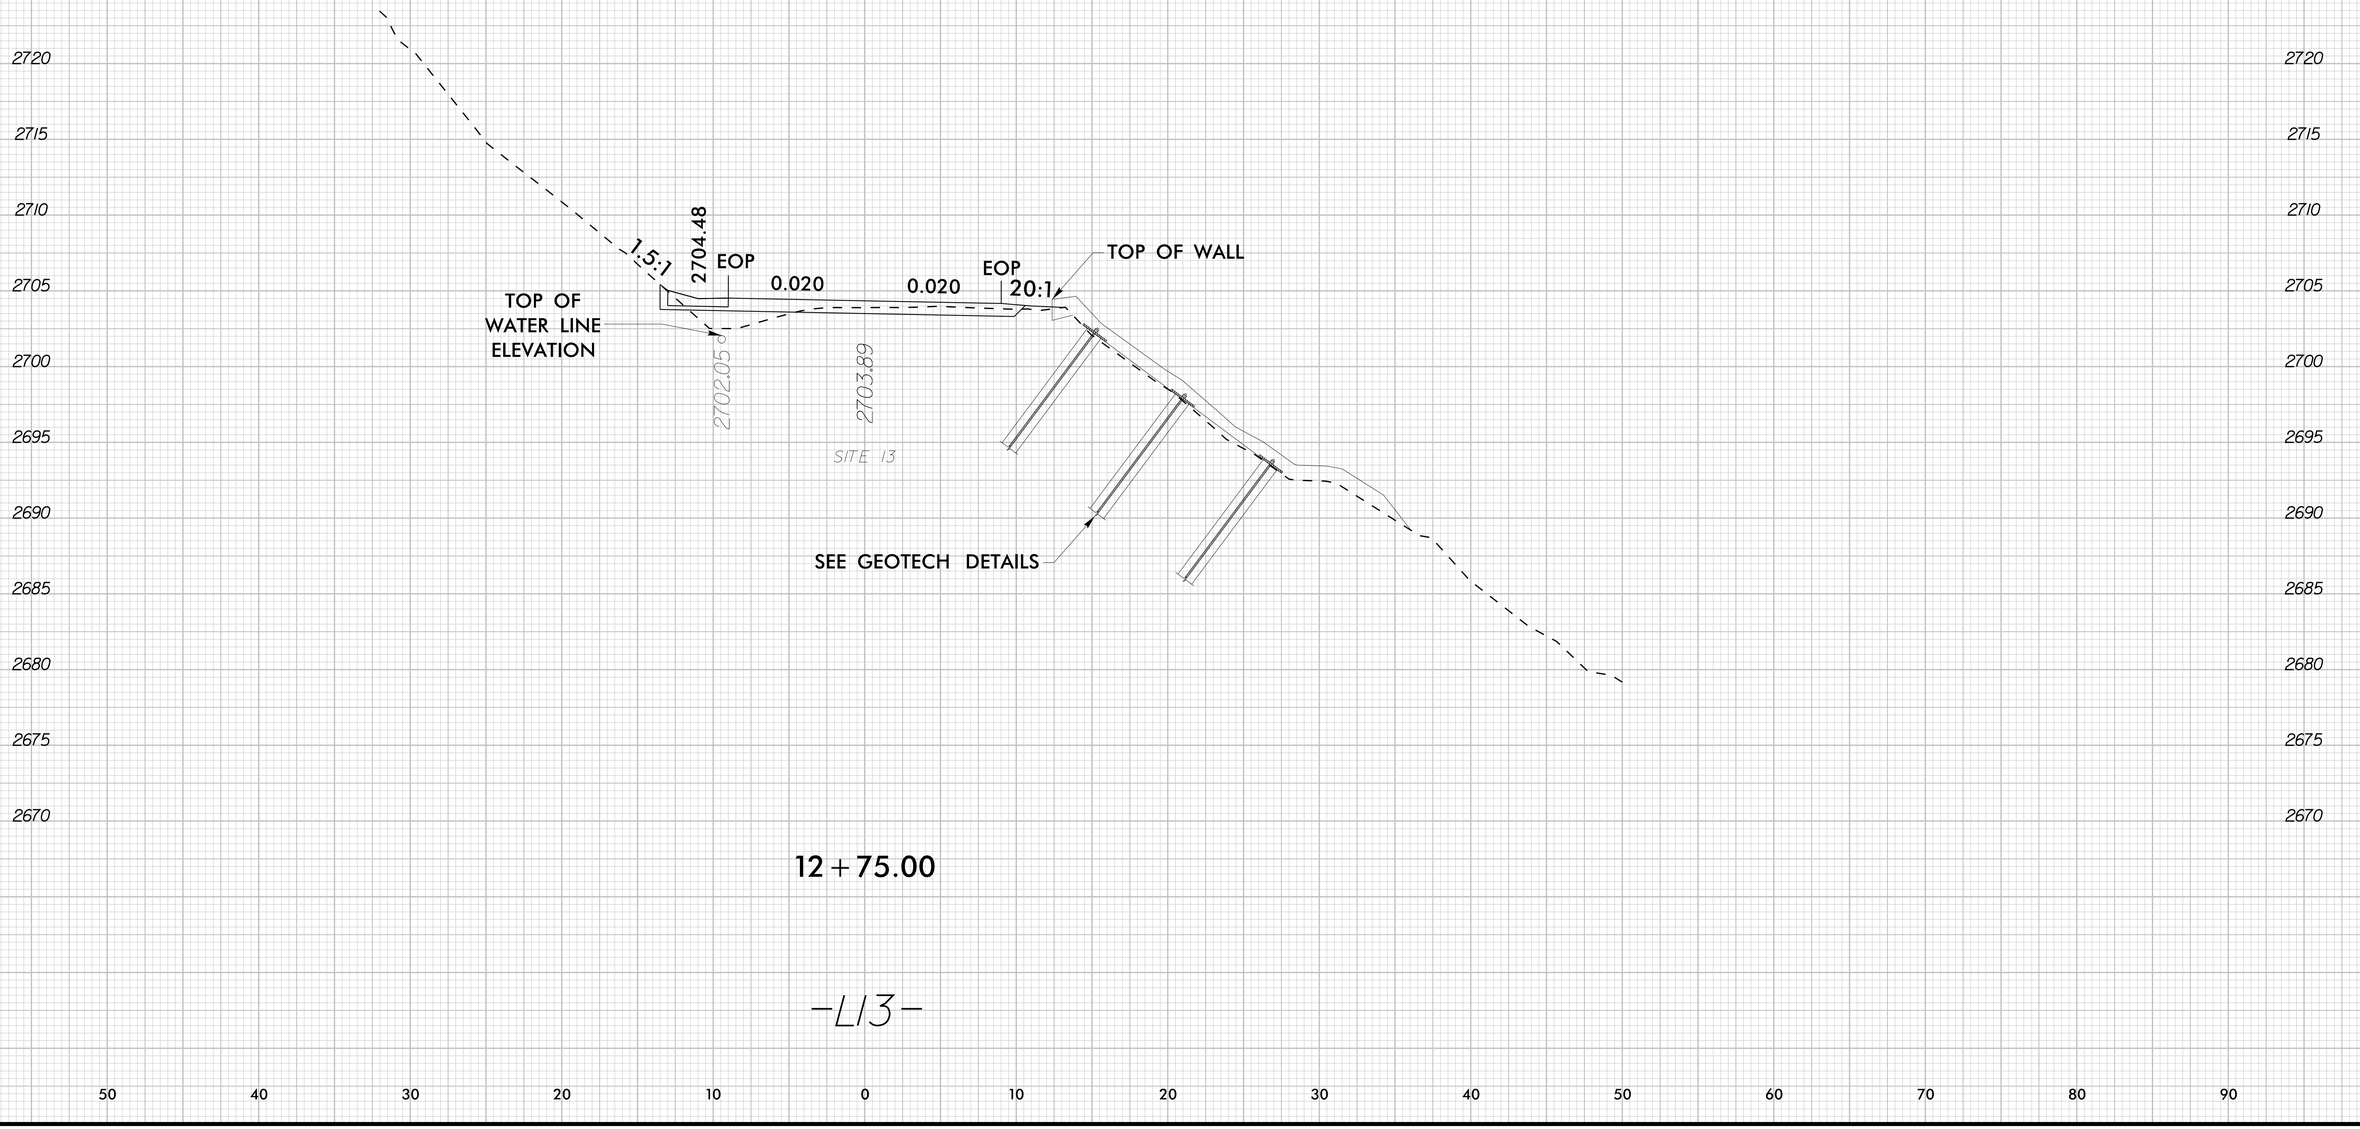

12+75.00

-LI3-

K:\RAL_Roadway\DII036679 - Bearwallow\Roadway\XSC\DII036679_rdy_xpl_LI3.dgn

9/22/2025

0 2.5 5	PROJ. REFERENCE NO.	SHEET NO.
	DF18314.2045121	X-96

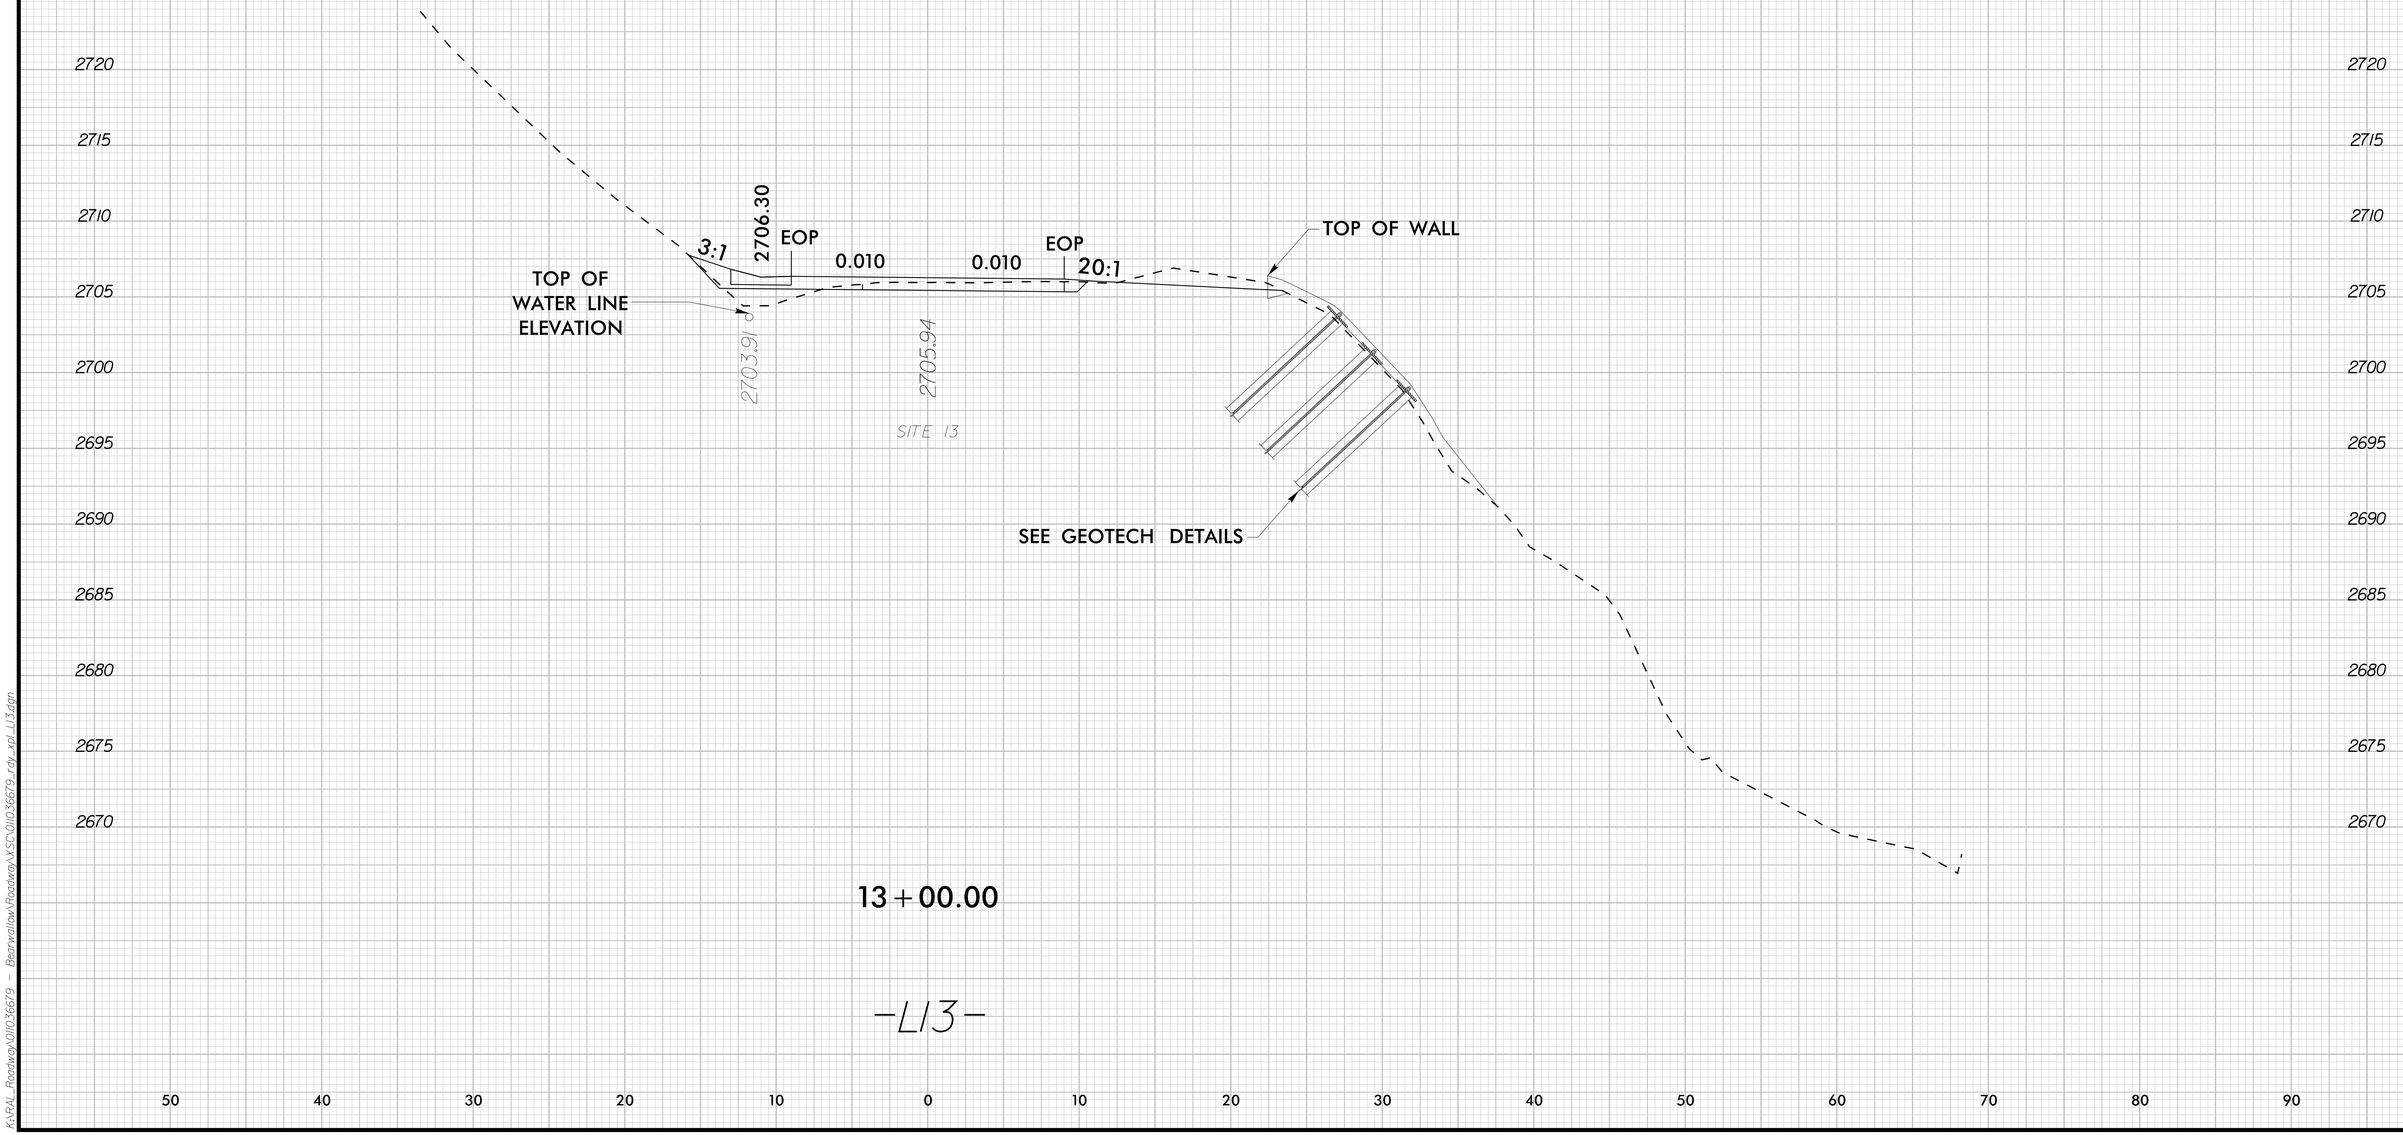

13+00.00

-LI3-

K:\RAL_Roadway\DII036679 - Bearwallow\Roadway\XSC\DII036679_rdy_xpl_LI3.dgn

9/22/2025

0 2.5 5	PROJ. REFERENCE NO.	SHEET NO.
	DF18314.2045121	X-97

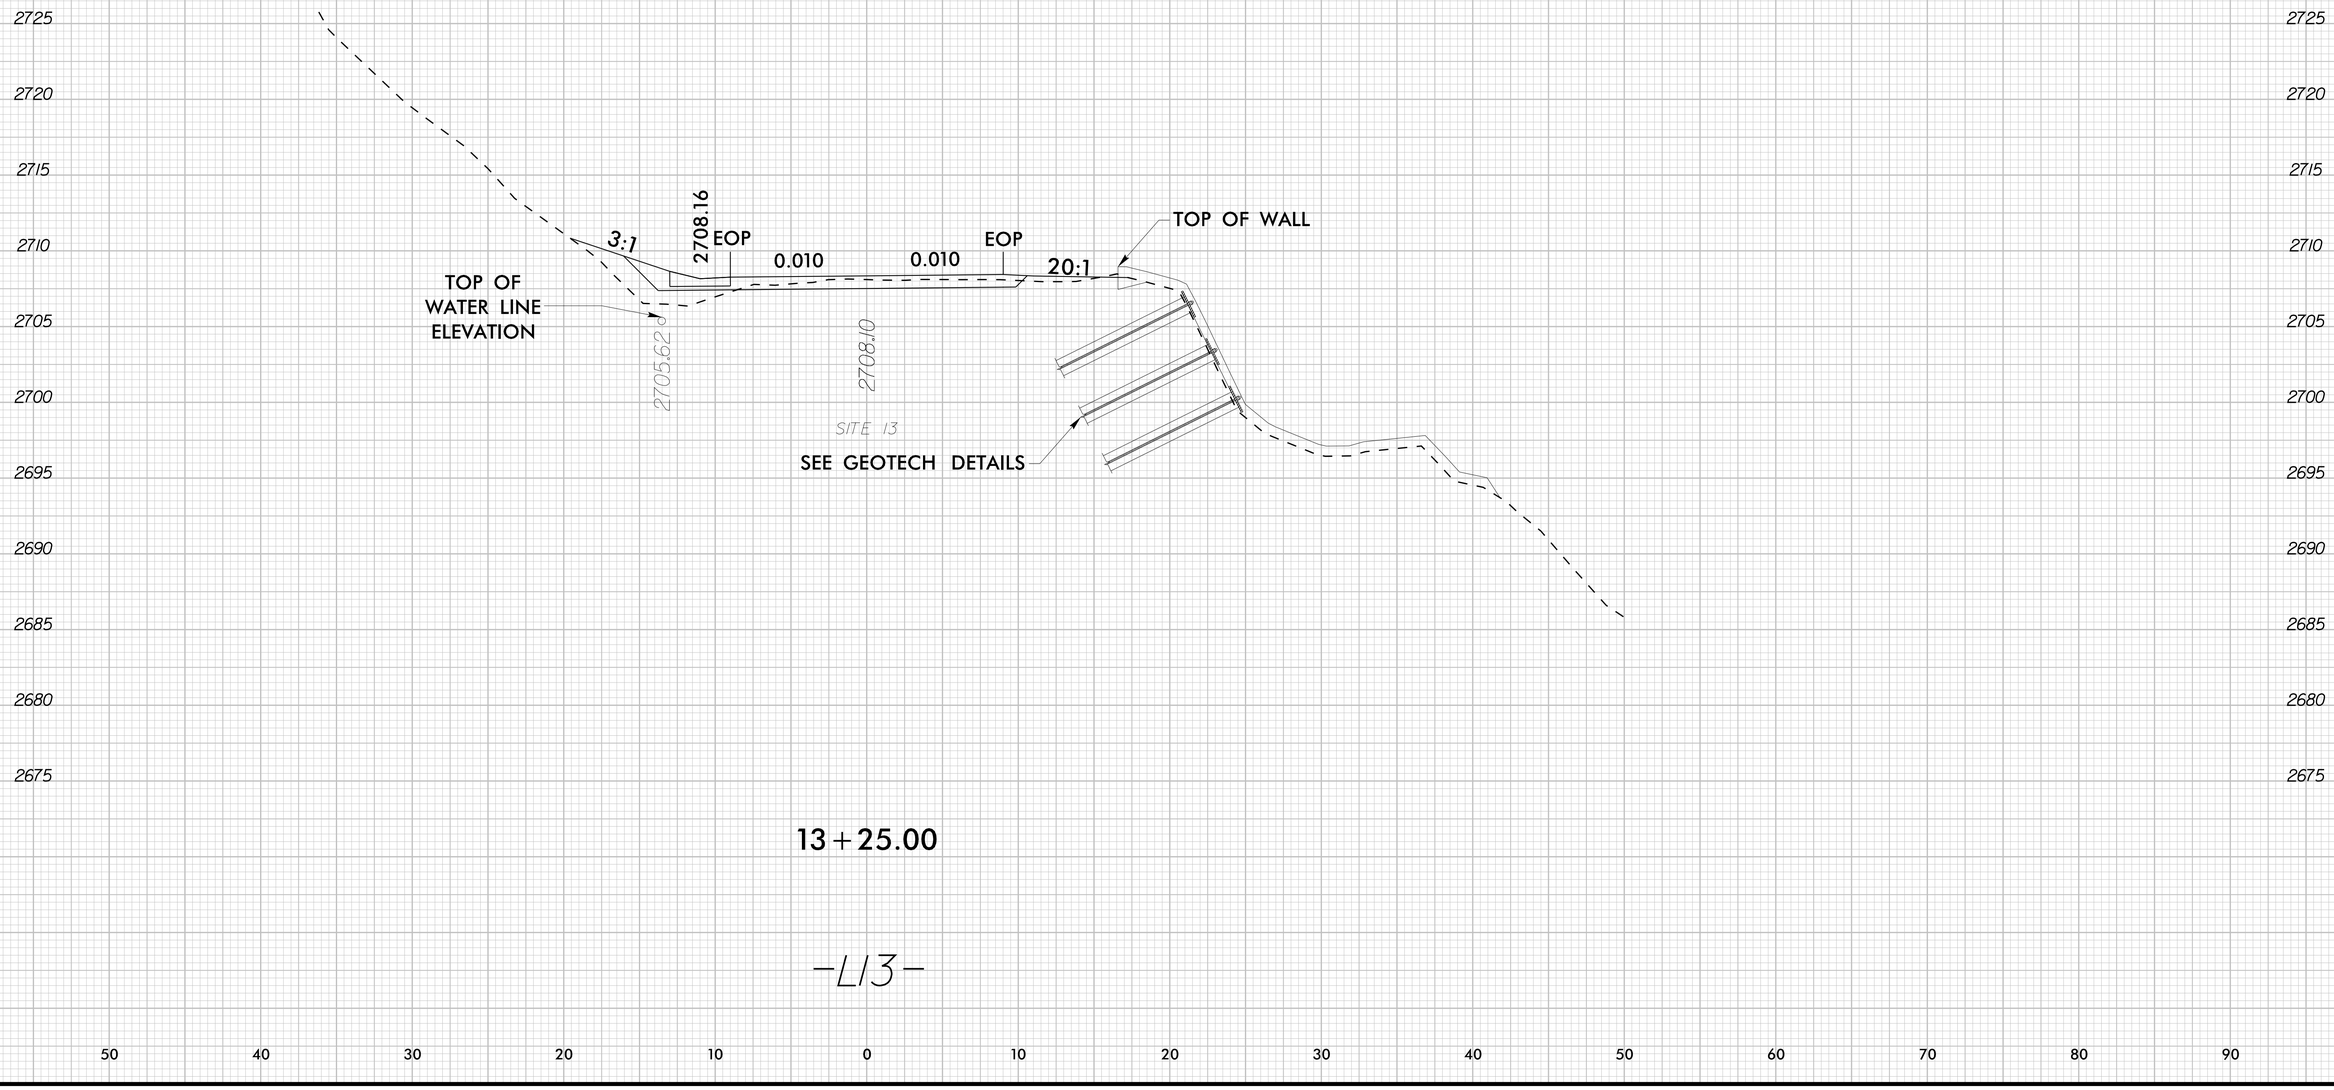

13+25.00

-L13-

K:\RAL_Roadway\OII\036679 - Bearwallow\Roadway\XS\OII036679_rdy_xpl_L13.dgn

0 2.5 5	PROJ. REFERENCE NO.	SHEET NO.
	DF18314.2045121	X-98

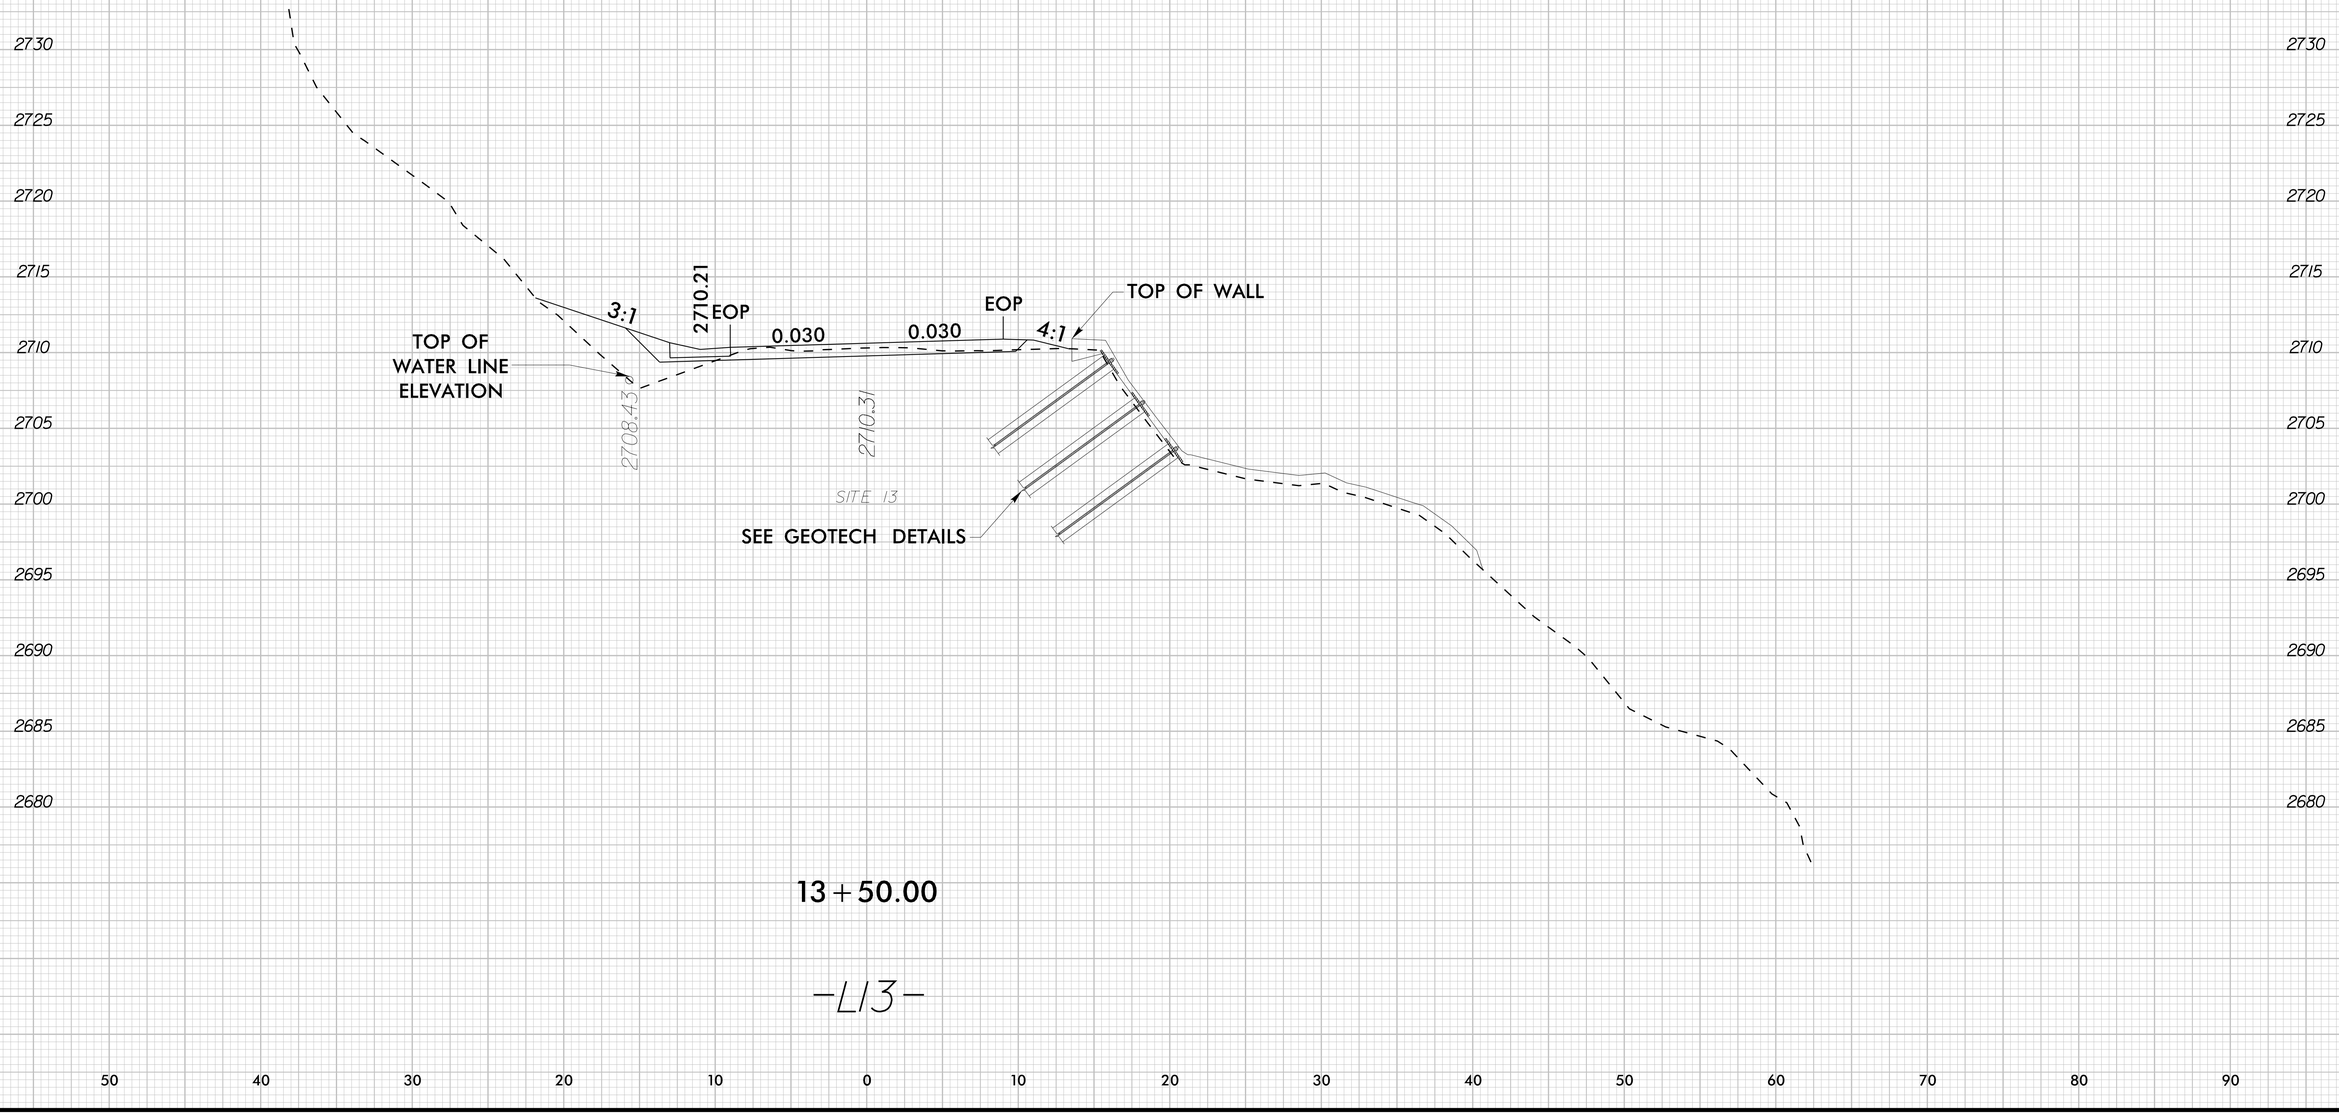

13+50.00

-L13-

9/22/2025

0 2.5 5	PROJ. REFERENCE NO.	SHEET NO.
	DF18314.2045121	X-99

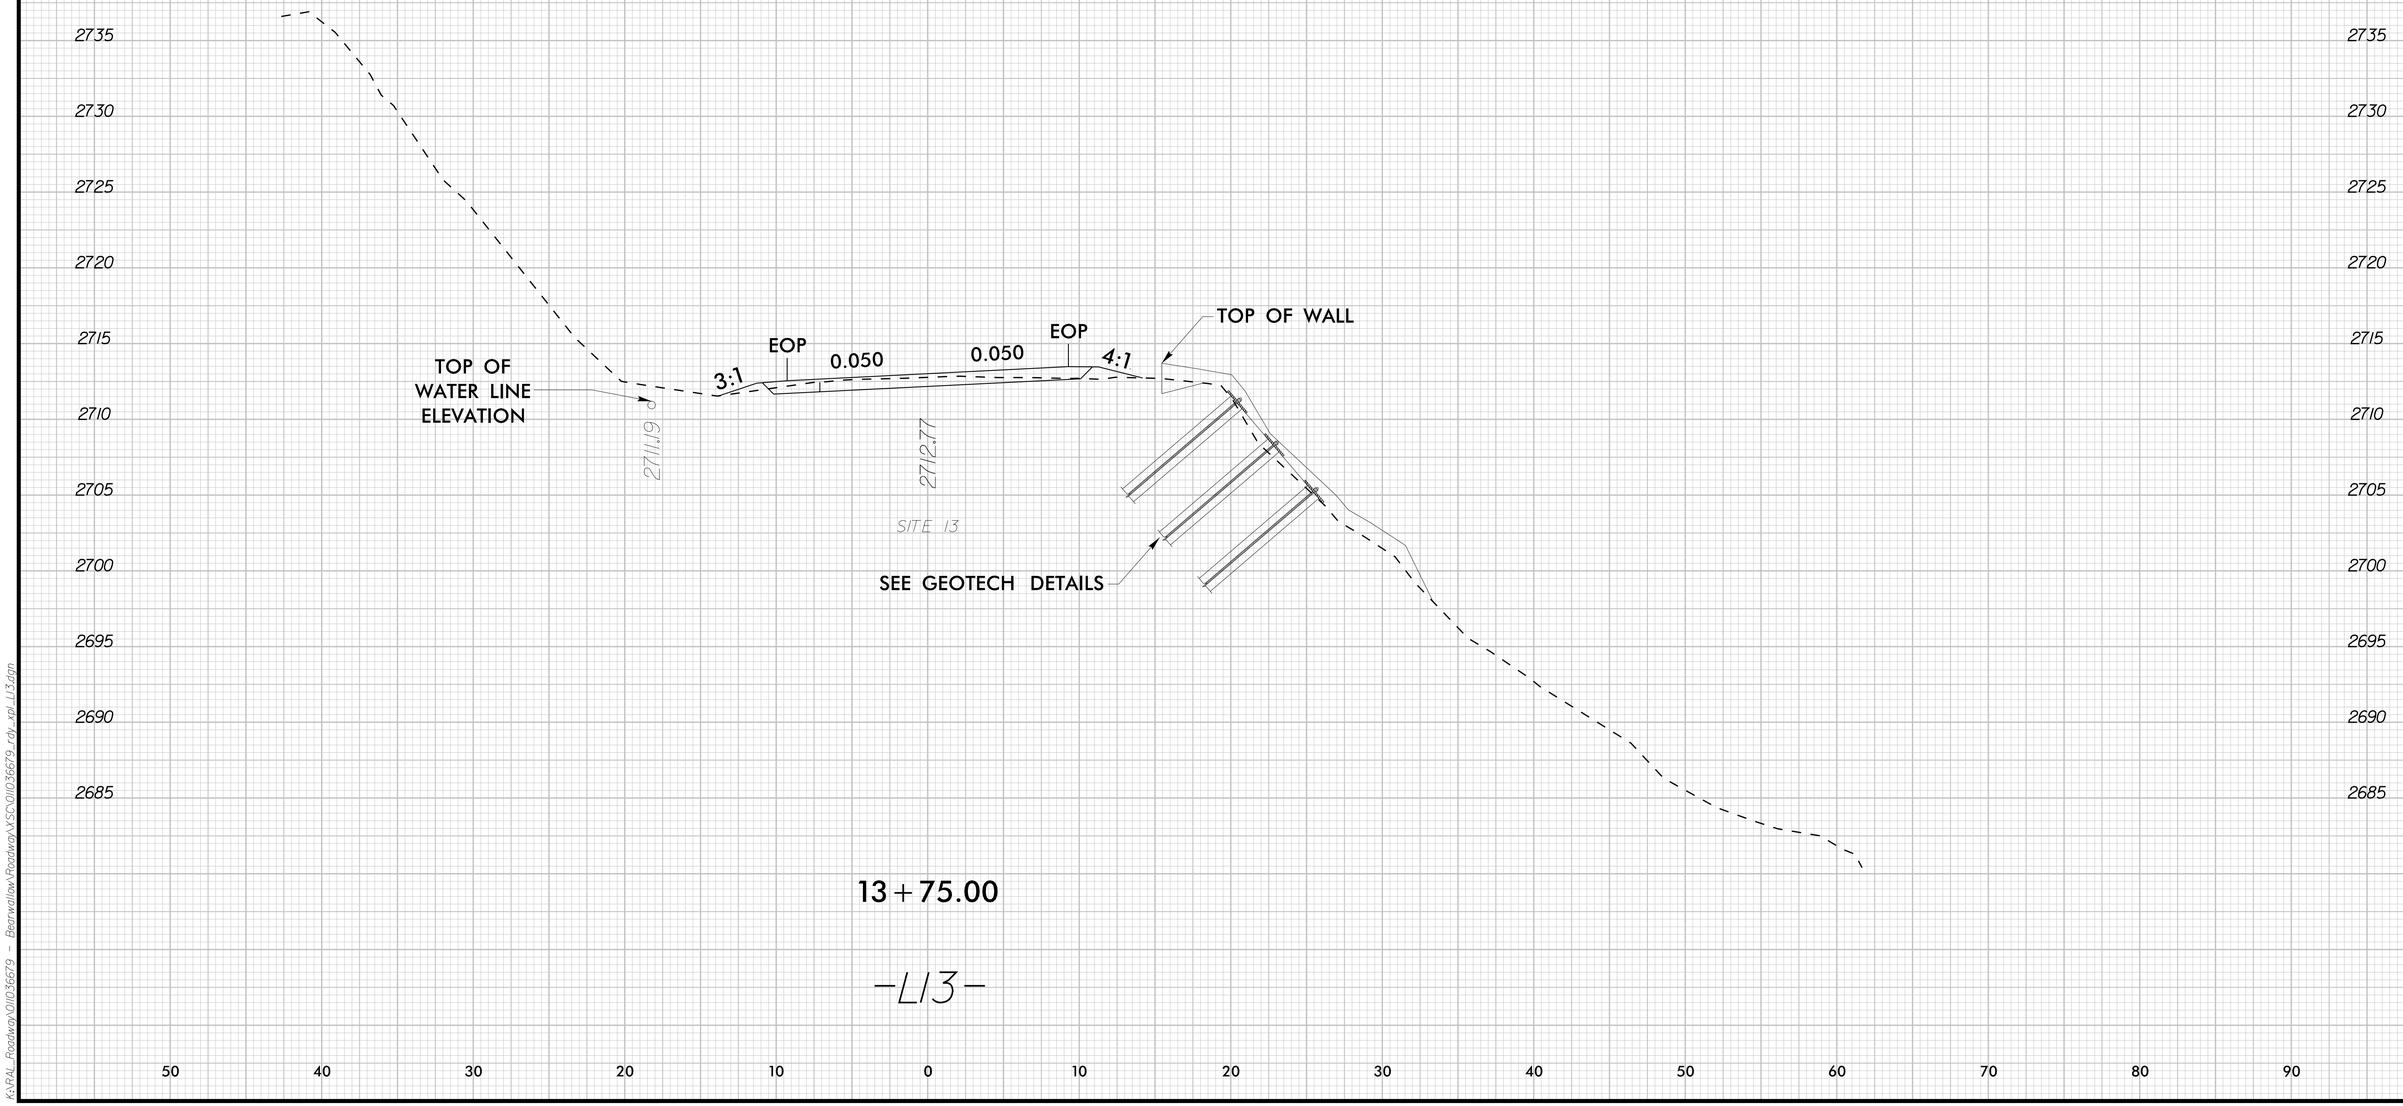

13+75.00

-L13-

K:\PAL_Roadway\0II036679 - Bearwallow\Roadway\XSC\0II036679_rdy_xpl_L13.dgn

9/22/2025

0 2.5 5	PROJ. REFERENCE NO.	SHEET NO.
	DF18314.2045121	X-100

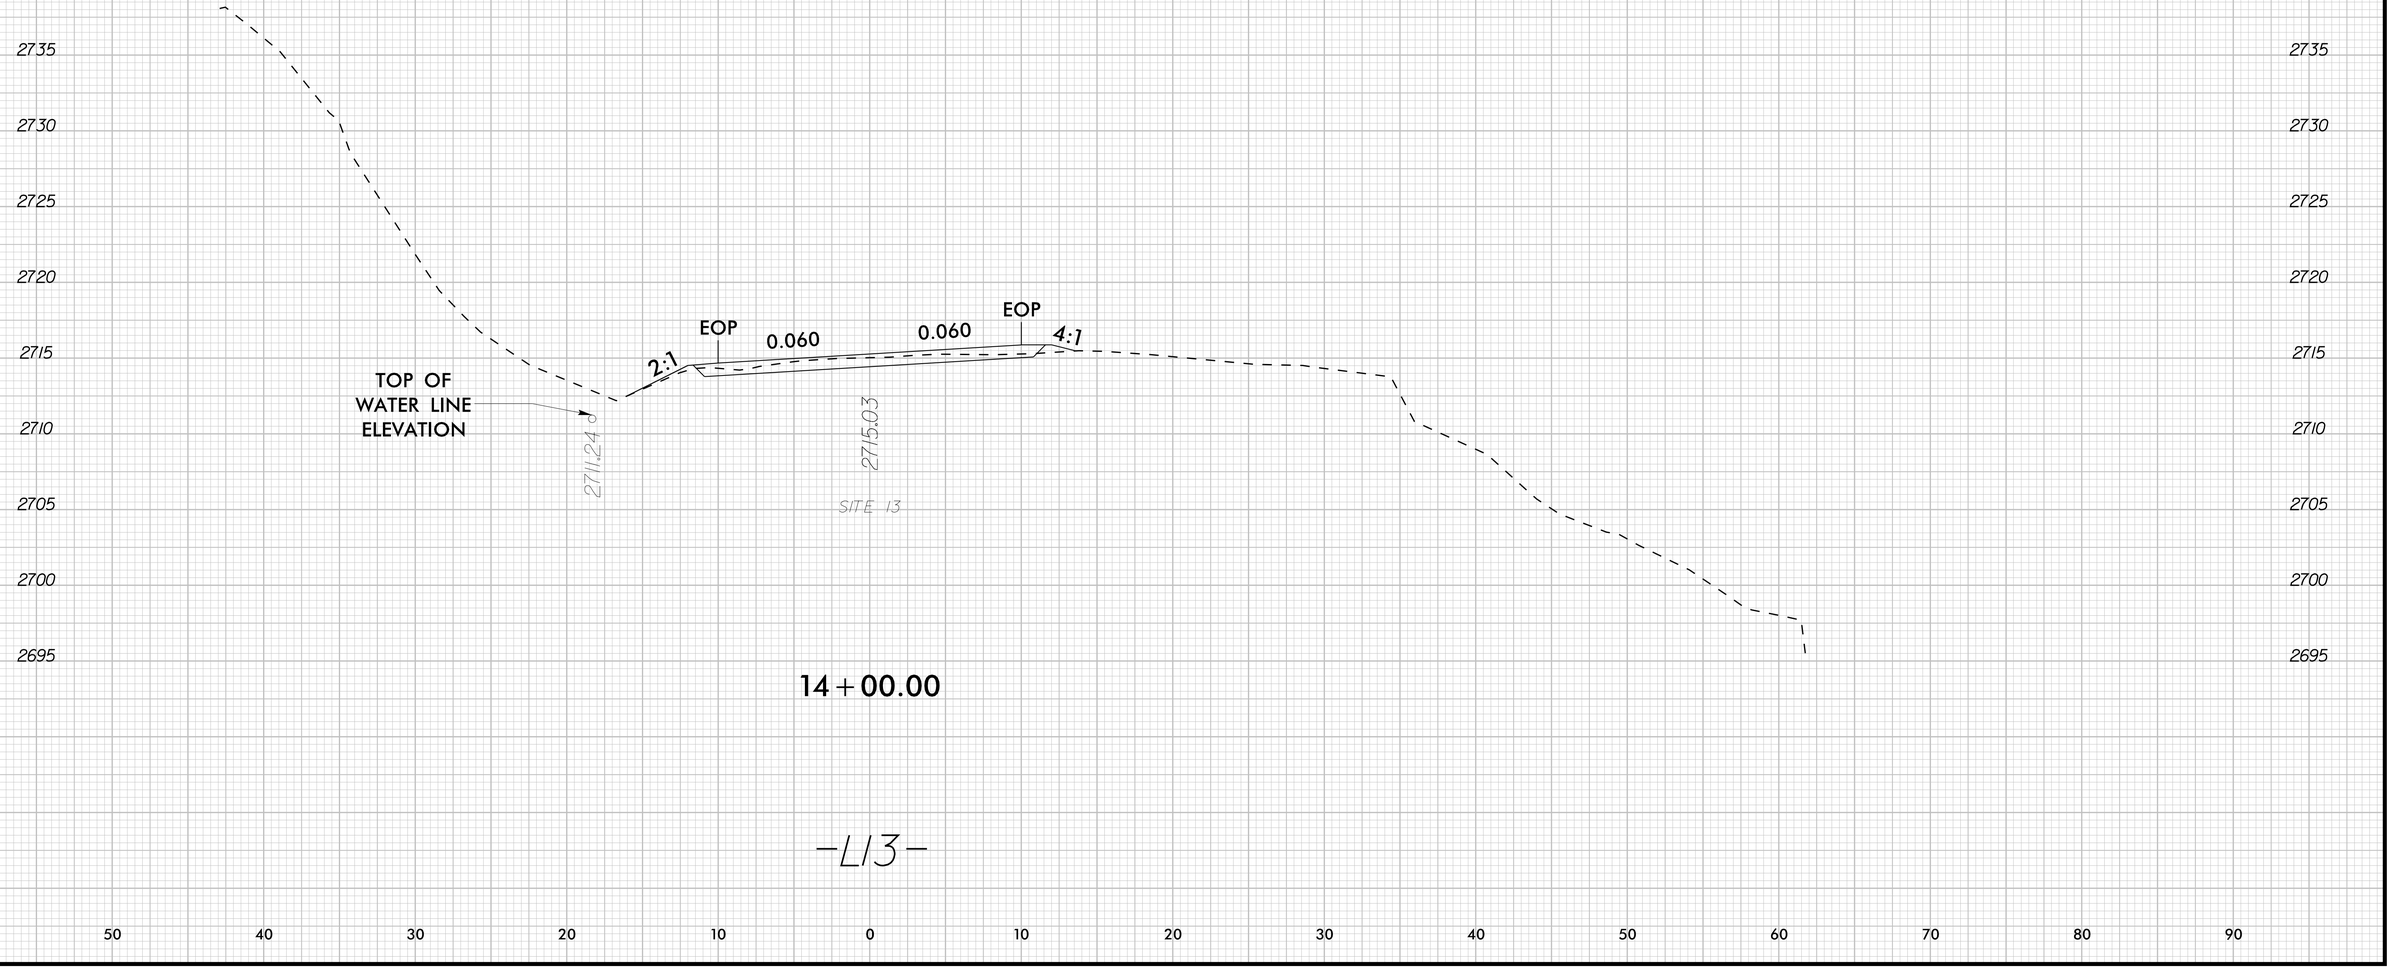

K:\RAL_Roadway\01I036679 - Bearwallow\Roadway\XSC\01I036679_rdy_xpl_LI3.dgn

9/22/2025

0 2.5 5	PROJ. REFERENCE NO.	SHEET NO.
	DF18314.2045121	X-101

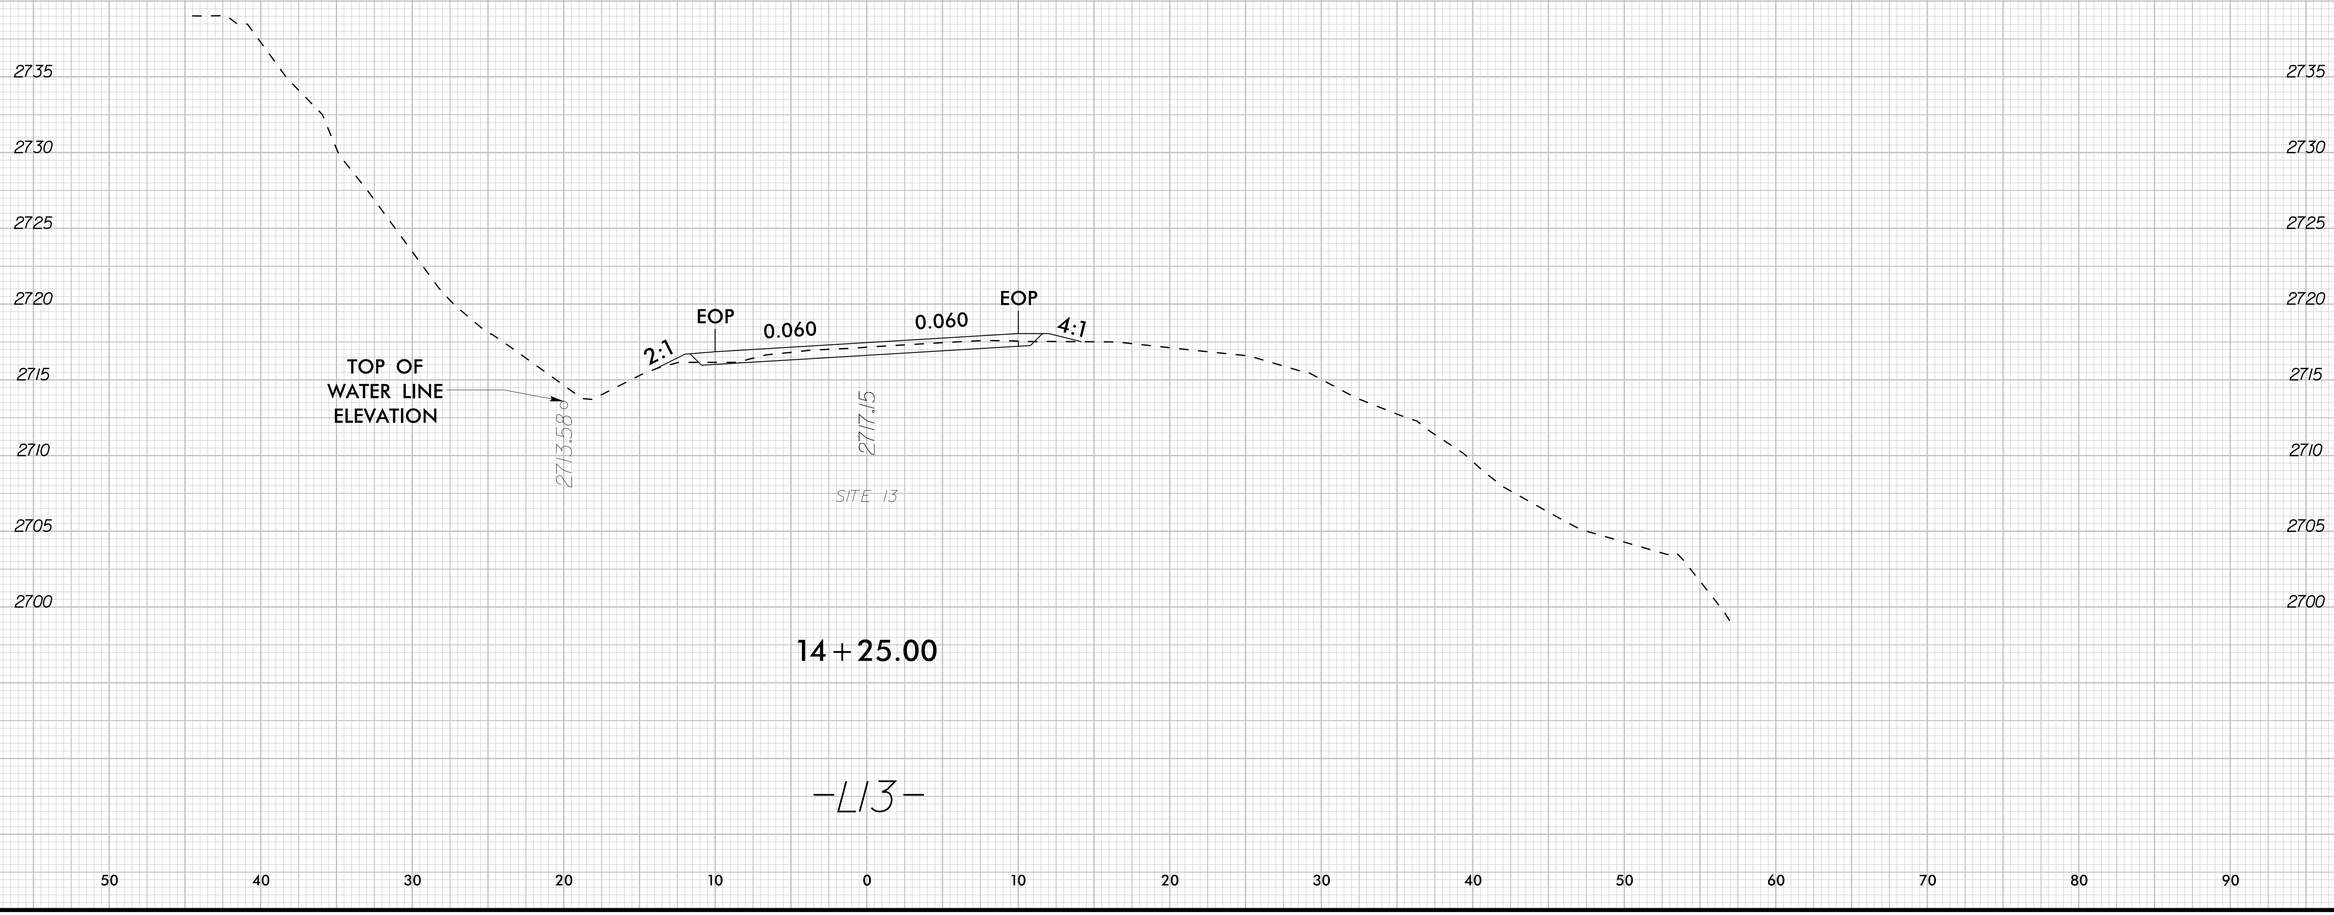

14+25.00

-LI3-

9/22/2025

0 2.5 5	PROJ. REFERENCE NO.	SHEET NO.
	DF18314.2045121	X-102

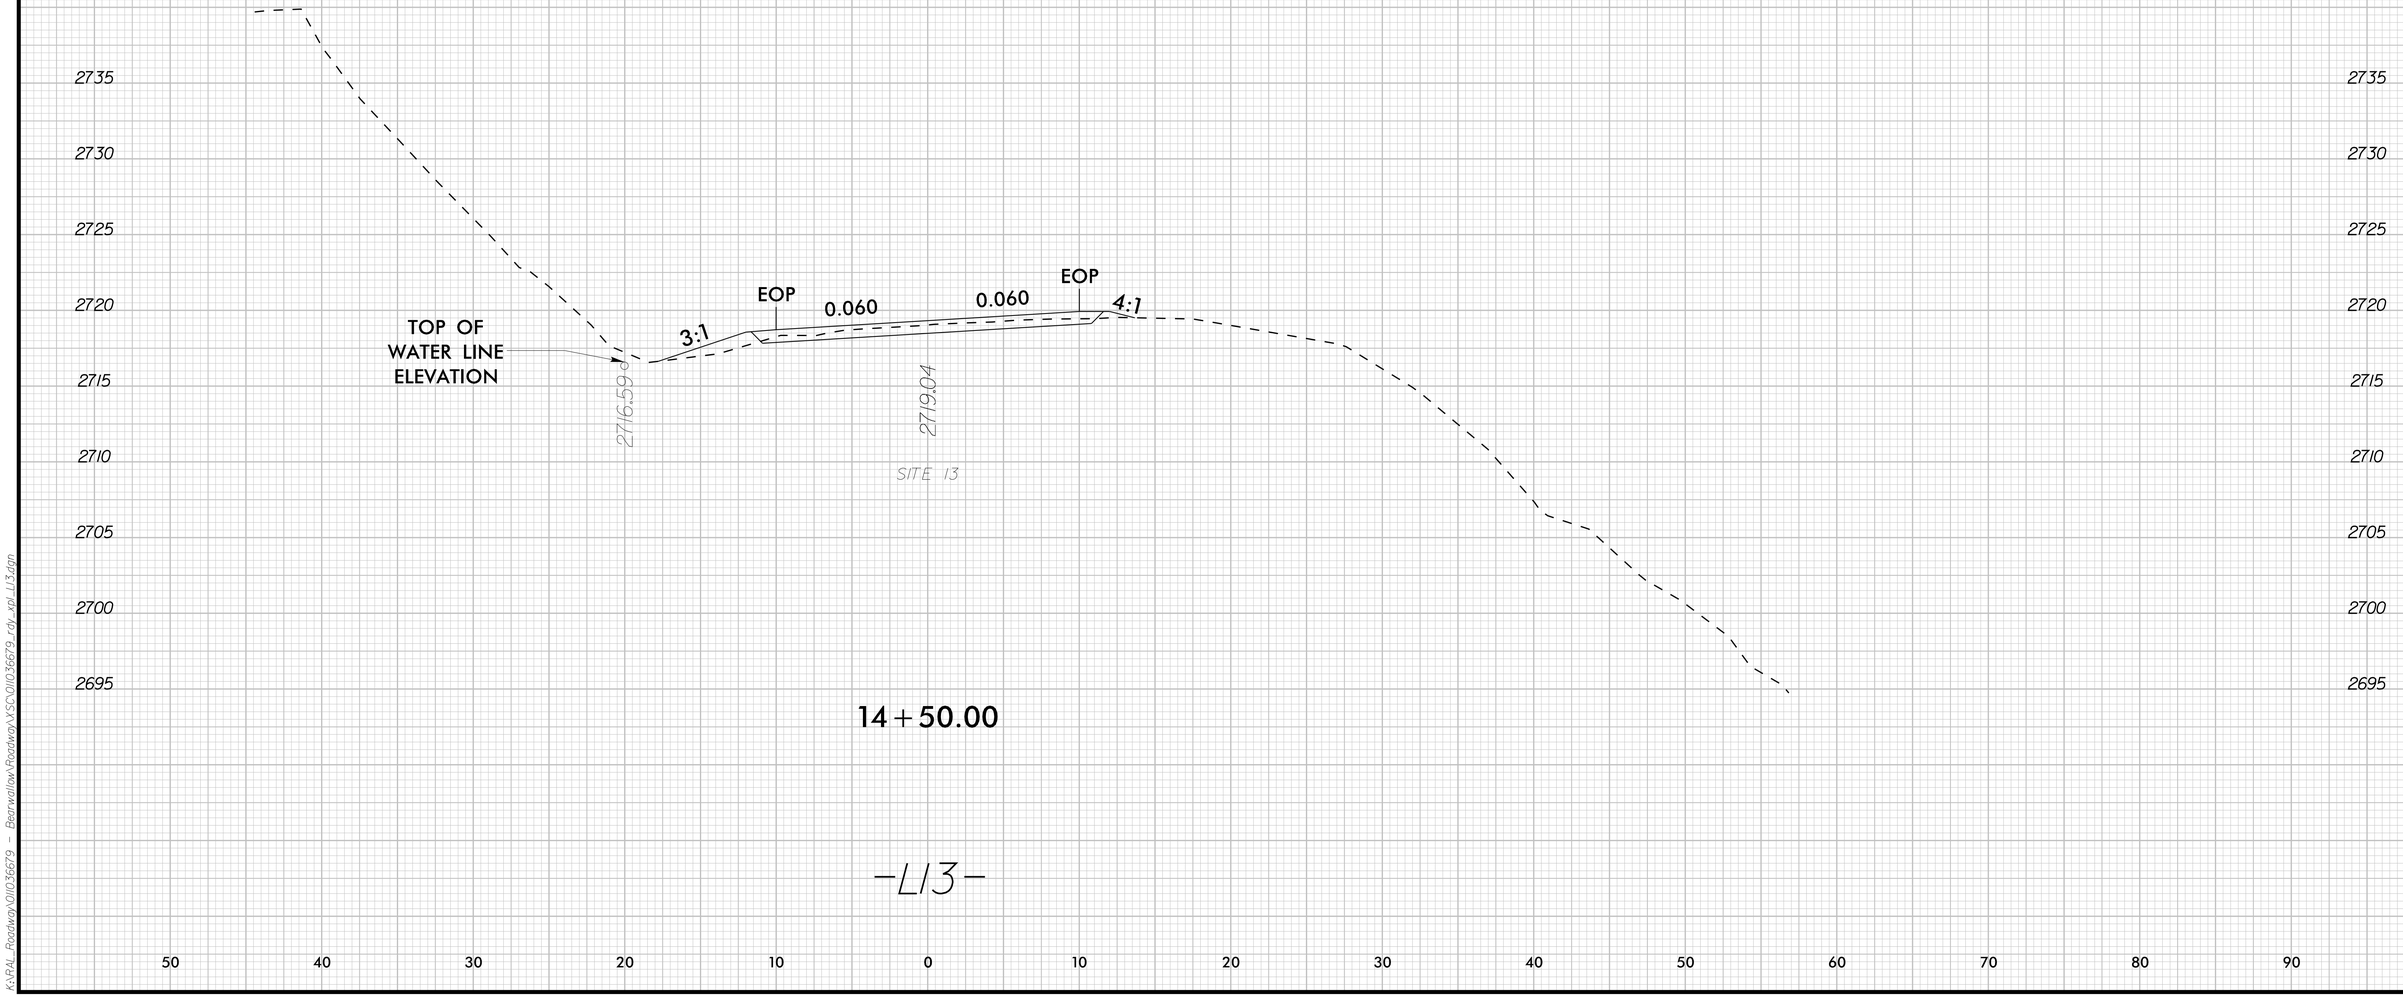

K:\RAL_Roadway\DII036679 - Bearwallow\Roadway\XSC\DII036679_rdy_xpl_L13.dgn

9/22/2025

0 2.5 5	PROJ. REFERENCE NO.	SHEET NO.
	DF18314.2045121	X-103

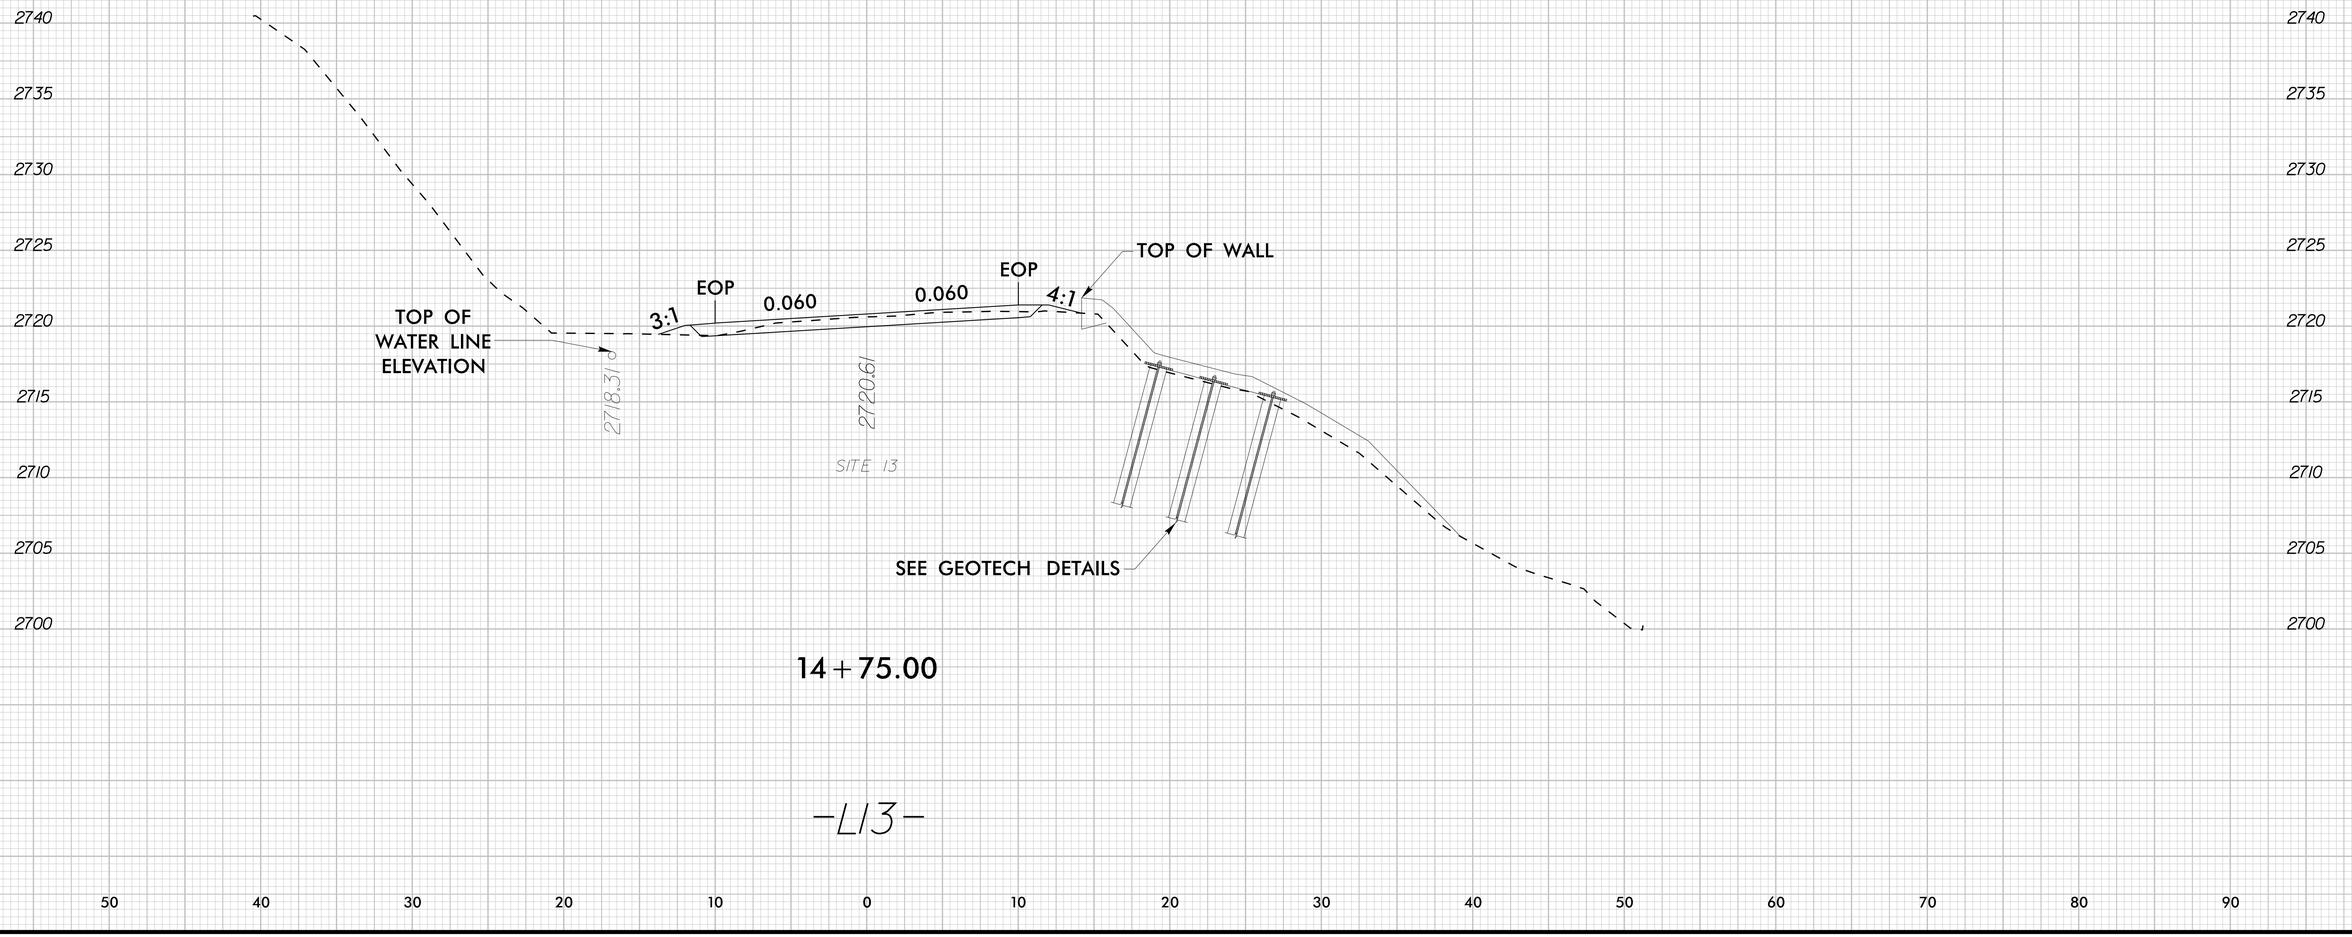

K:\RAL_Roadway\DII036679 - Bearwallow\Roadway\XSC\DII036679_rdy_xpl_LI3.dgn

9/22/2025

0 2.5 5	PROJ. REFERENCE NO.	SHEET NO.
	DF18314.2045121	X-104

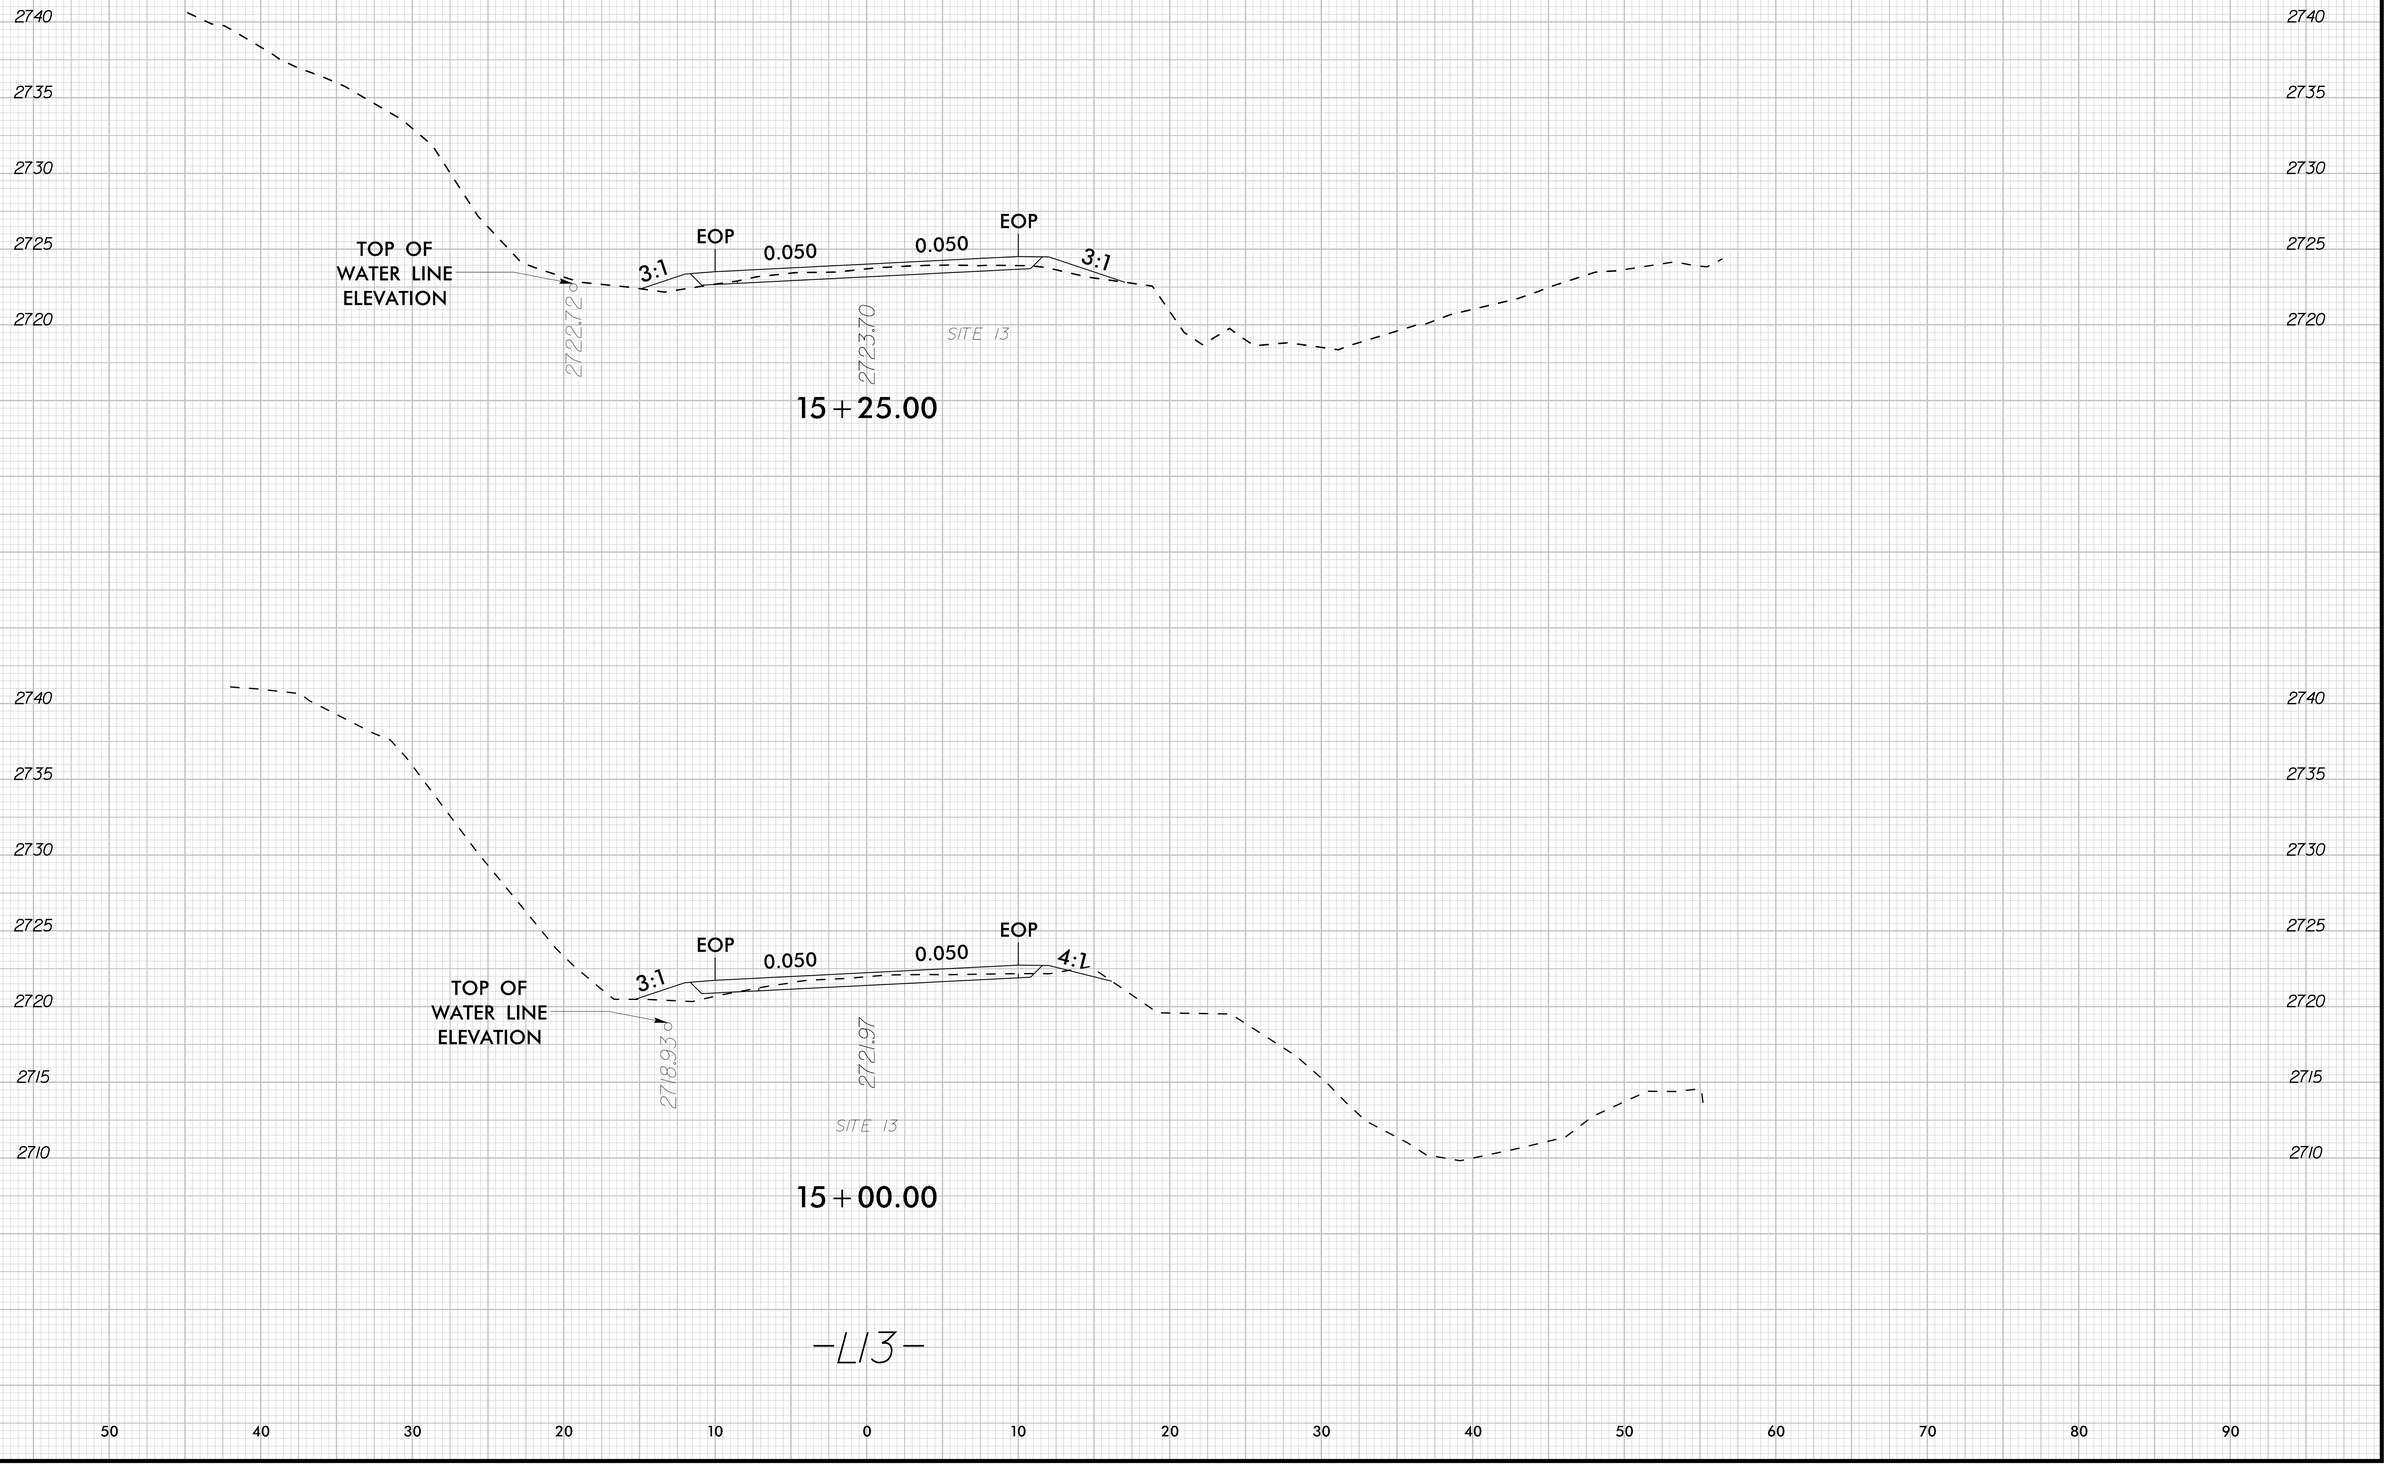

K:\RAL_Roadway\OII\036679 - Bearwallow\Roadway\XSC\OII036679_rdy_xpl_L13.dgn

9/22/2025

0 2.5 5	PROJ. REFERENCE NO.	SHEET NO.
	DF18314.2045121	X-105

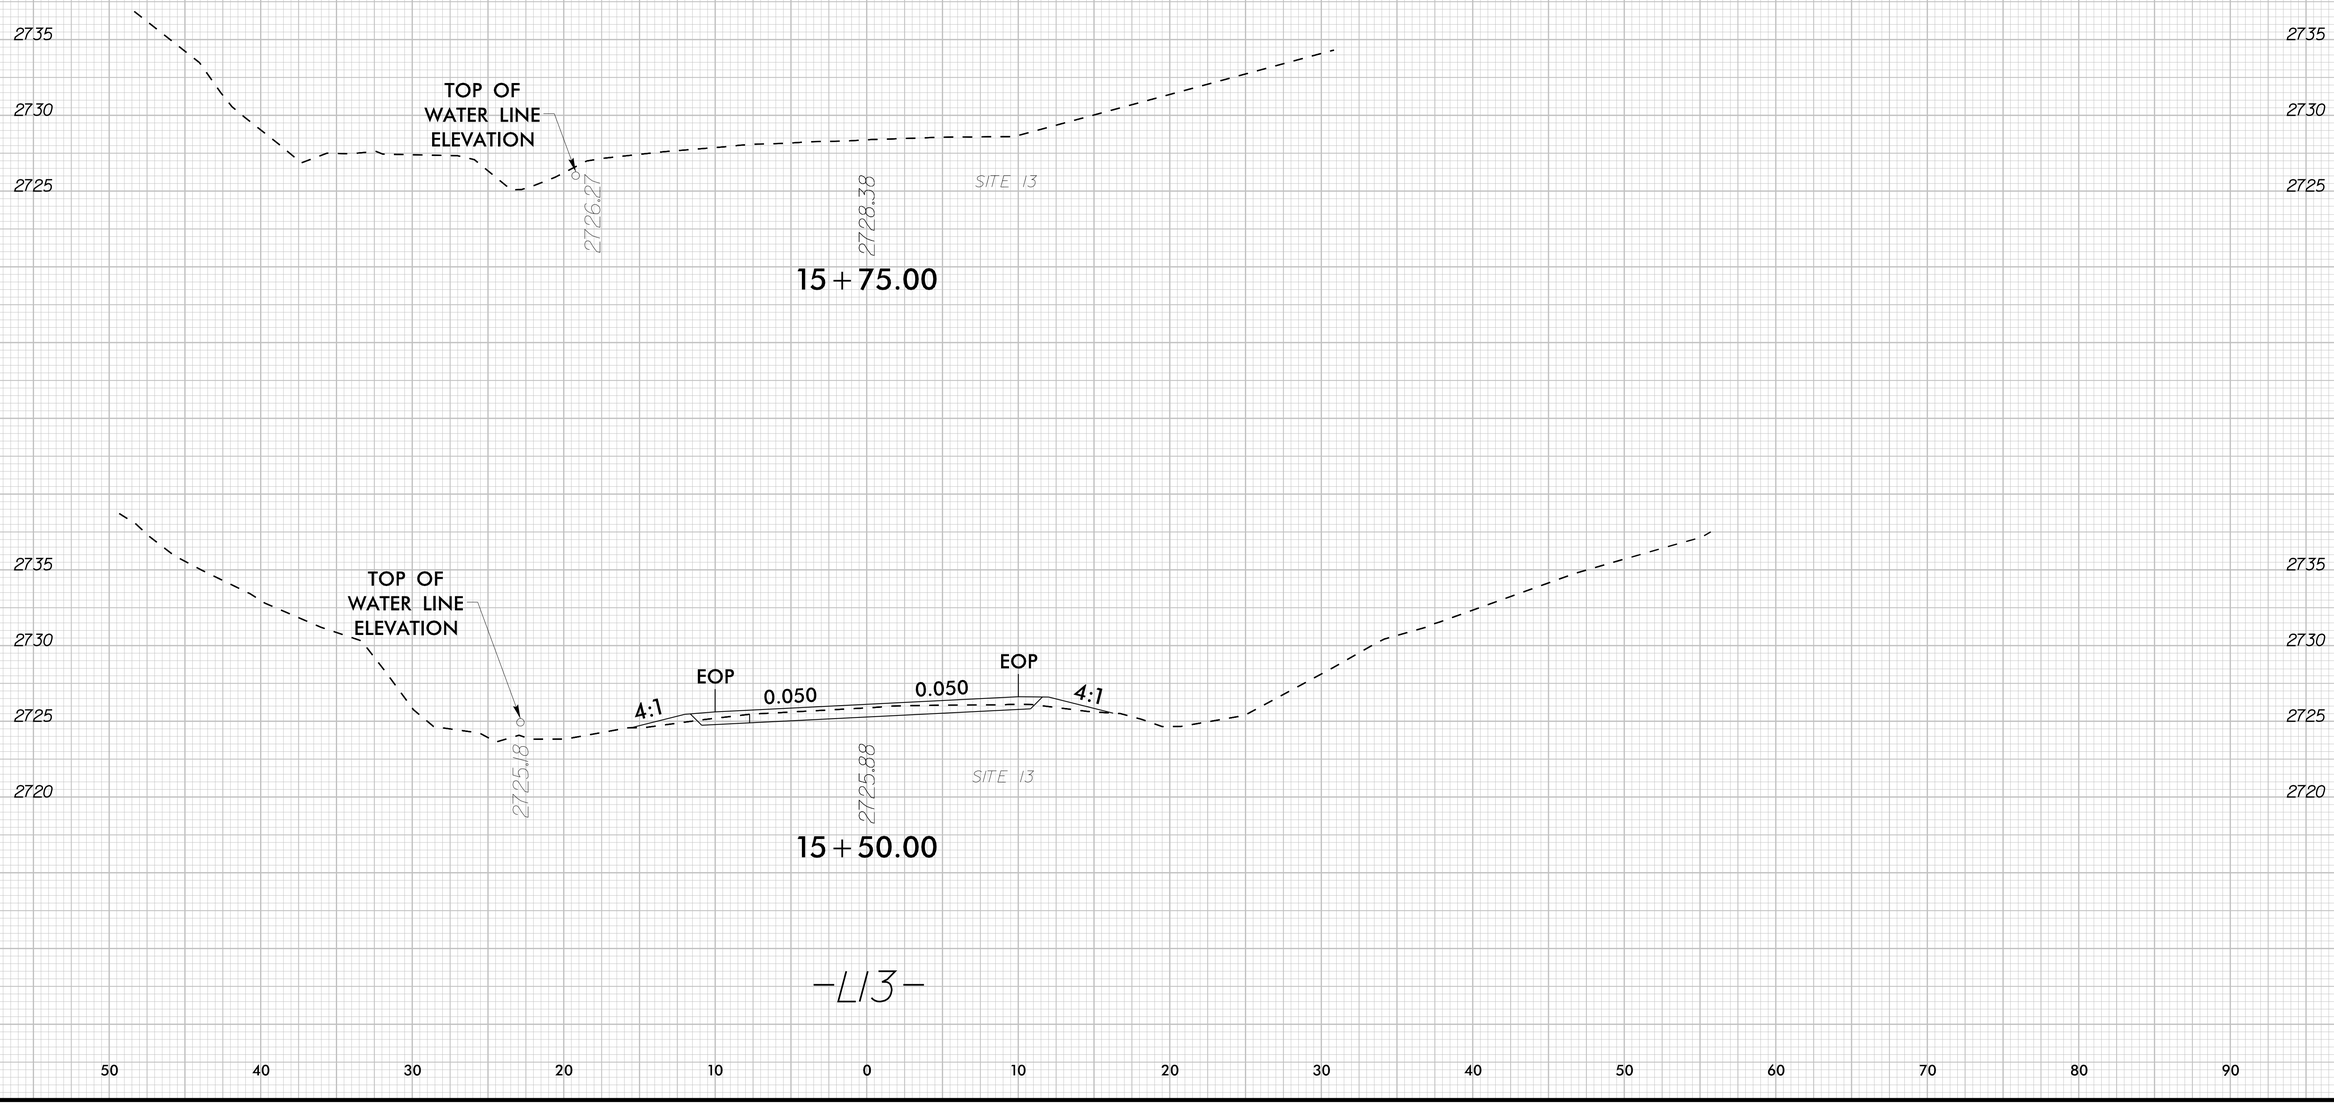

-LI3-

K:\RAL_Roadway\DII036679 - Bearwallow\Roadway\XSC\DII036679_rdy_xpl_LI3.dgn

9/22/2025

0 2.5 5	PROJ. REFERENCE NO.	SHEET NO.
	DF18314.20451/21	X-106

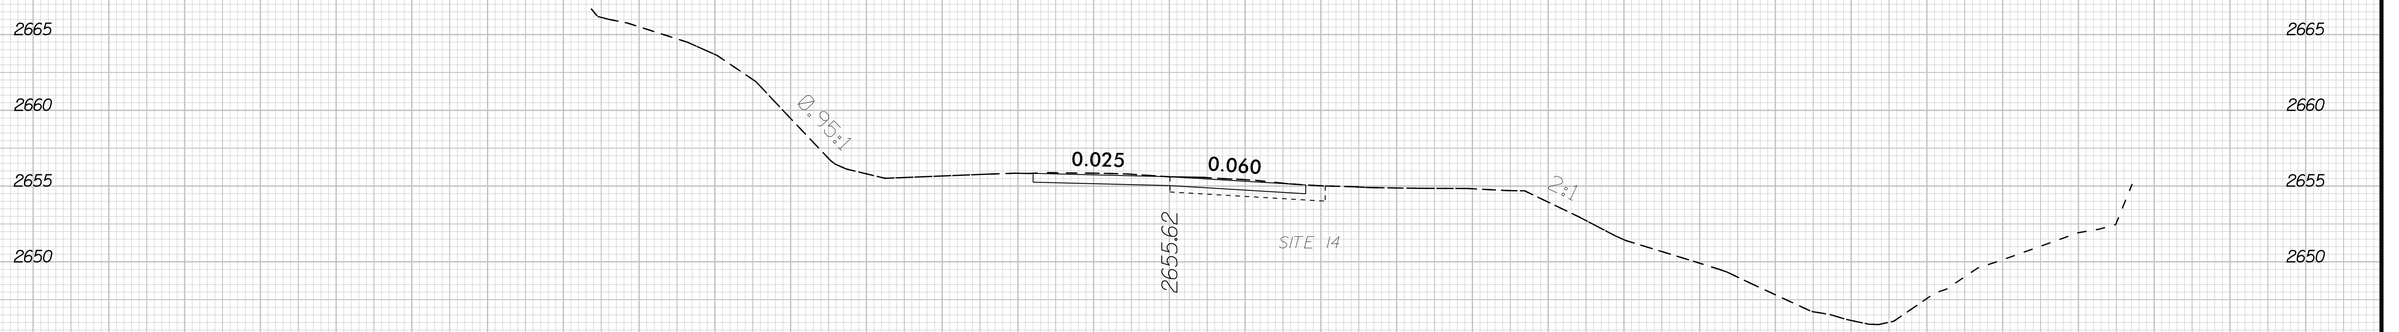

11+25.00

11+00.00

-ELI4-

60 50 40 30 20 10 0 10 20 30 40 50 60 70

K:\RAL Roadway\Oil\036679 - Bentwaltlaw\Roadway\XS\Oil036679_rdy_xs1_ELI4.dgn

9/22/2025

0 2.5 5	PROJ. REFERENCE NO.	SHEET NO.
	DF18314.2045121	X-107

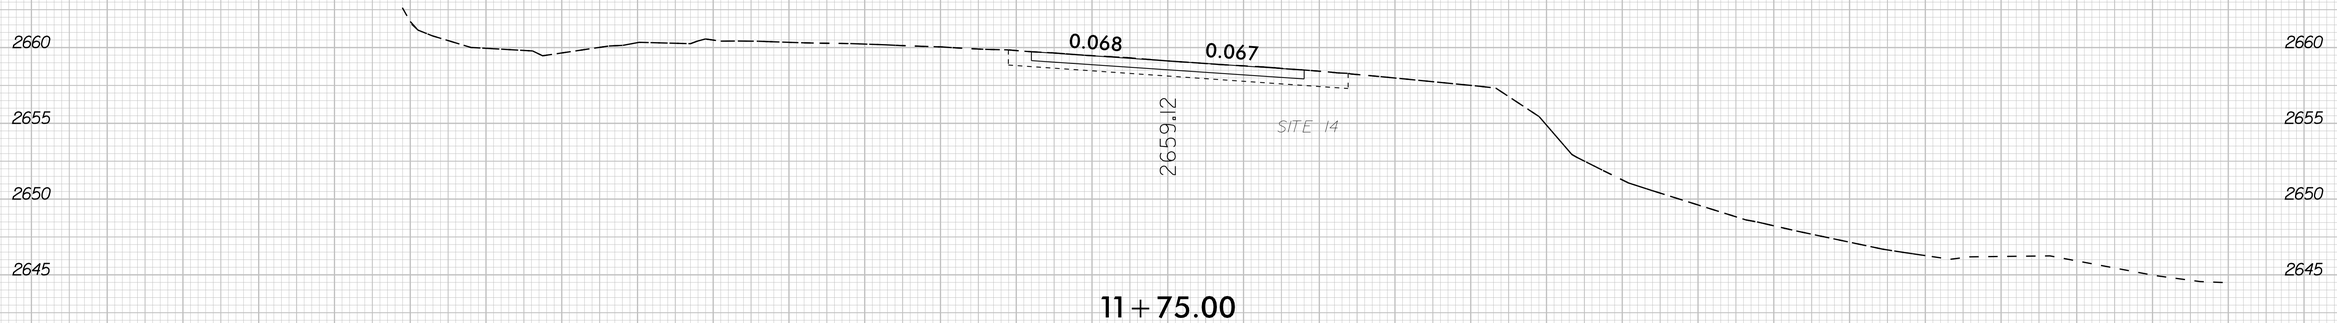

11+75.00

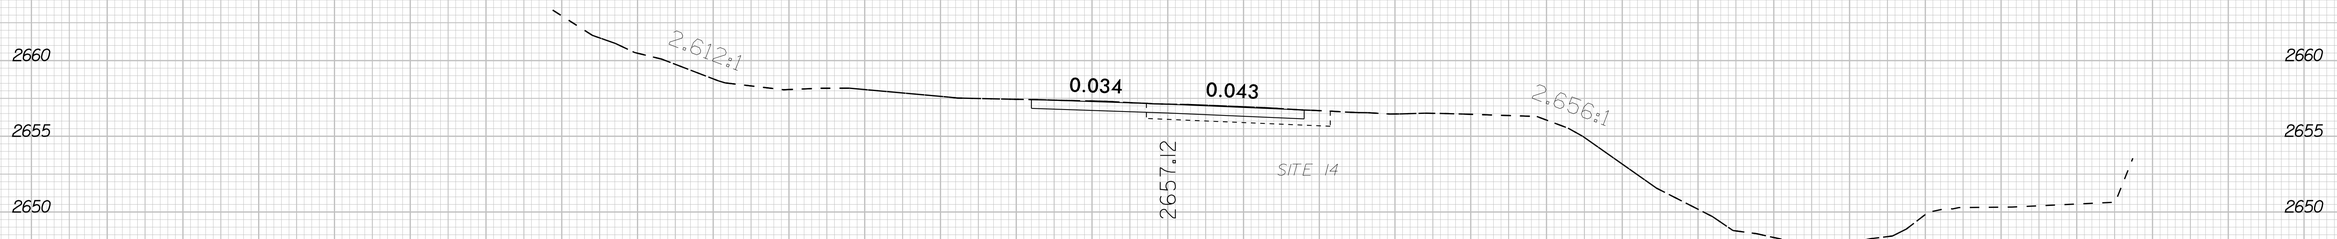

11+50.00

-EL14-

60 50 40 30 20 10 0 10 20 30 40 50 60 70

K:\RAL_Roadway\DII036679 - Bearwallow\Roadway\XSC\DII036679_rdy_xpl_EL14.dgn

9/22/2025

0 2.5 5	PROJ. REFERENCE NO.	SHEET NO.
	DF18314.2045121	X-108

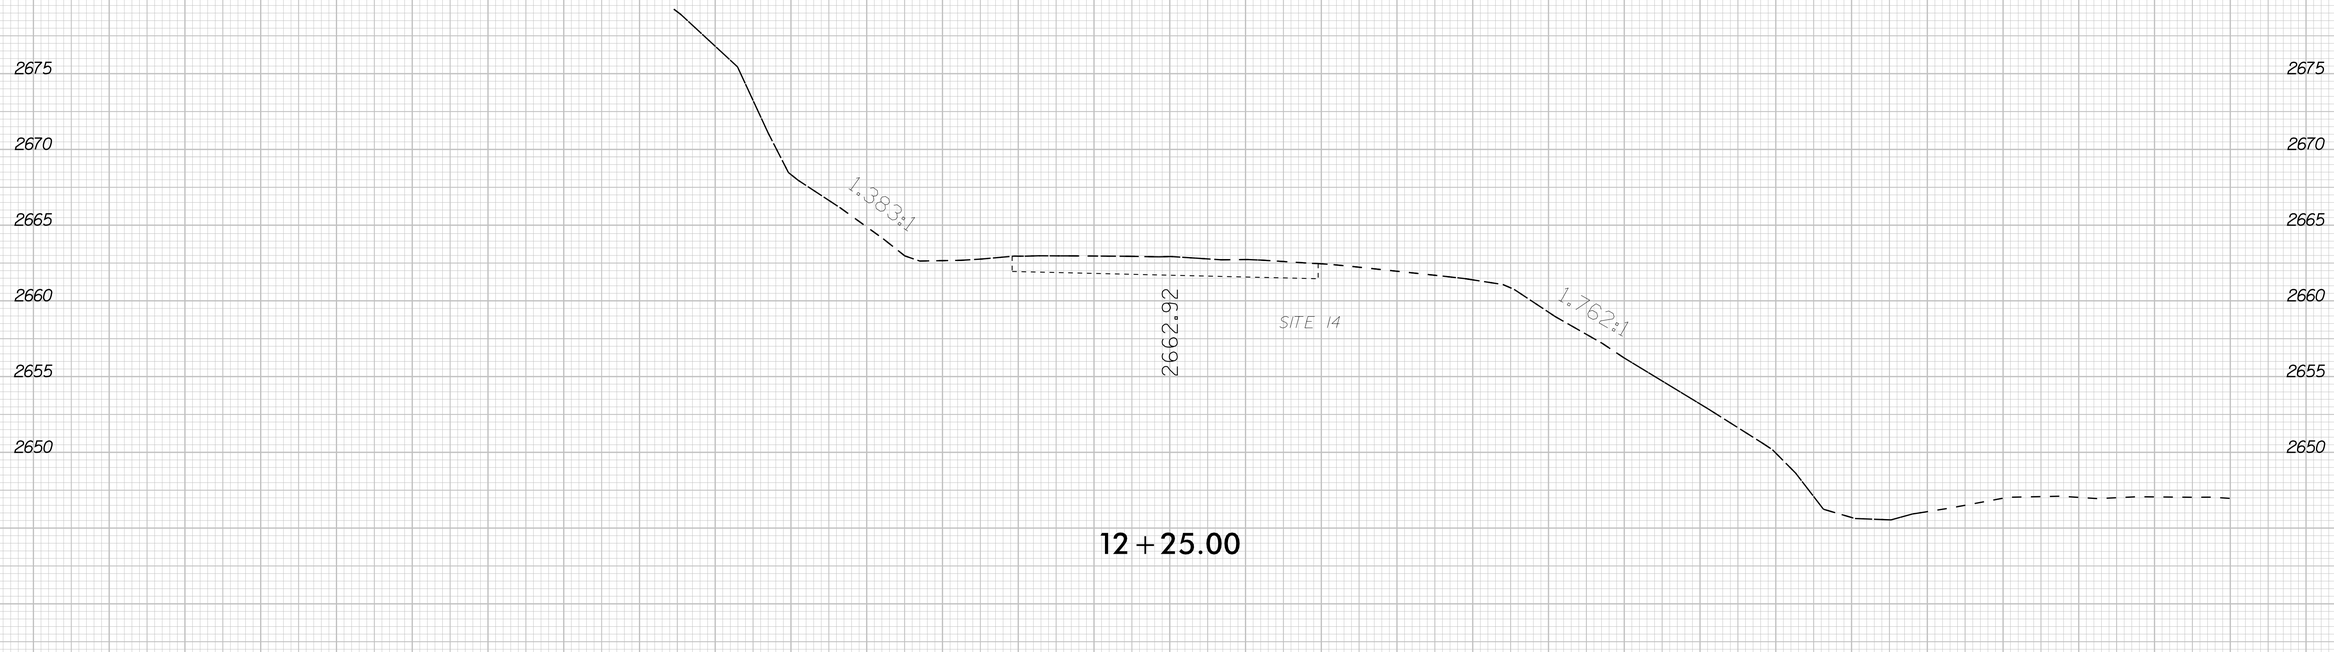

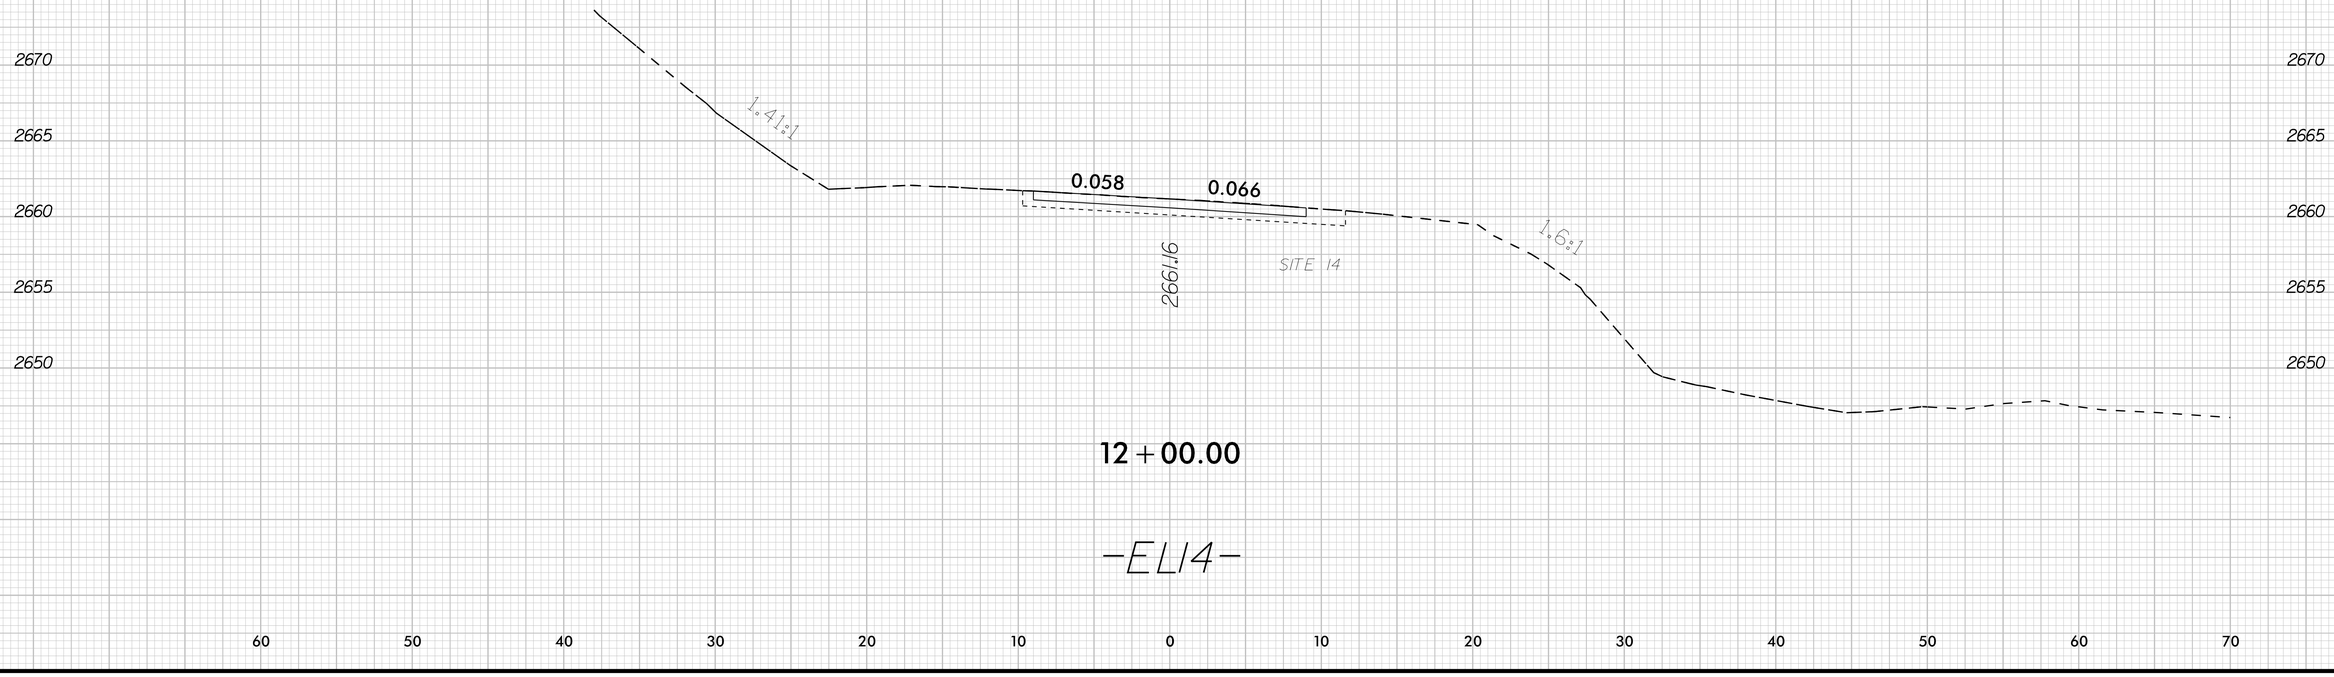

K:\RAL_Roadway\DII\036679 - Bearwallow\Roadway\XSC\DII036679_rdy_xpl_EL14.dgn

9/22/2025

0 5 10	PROJ. REFERENCE NO.	SHEET NO.
	DF18314.20451.21	X-109

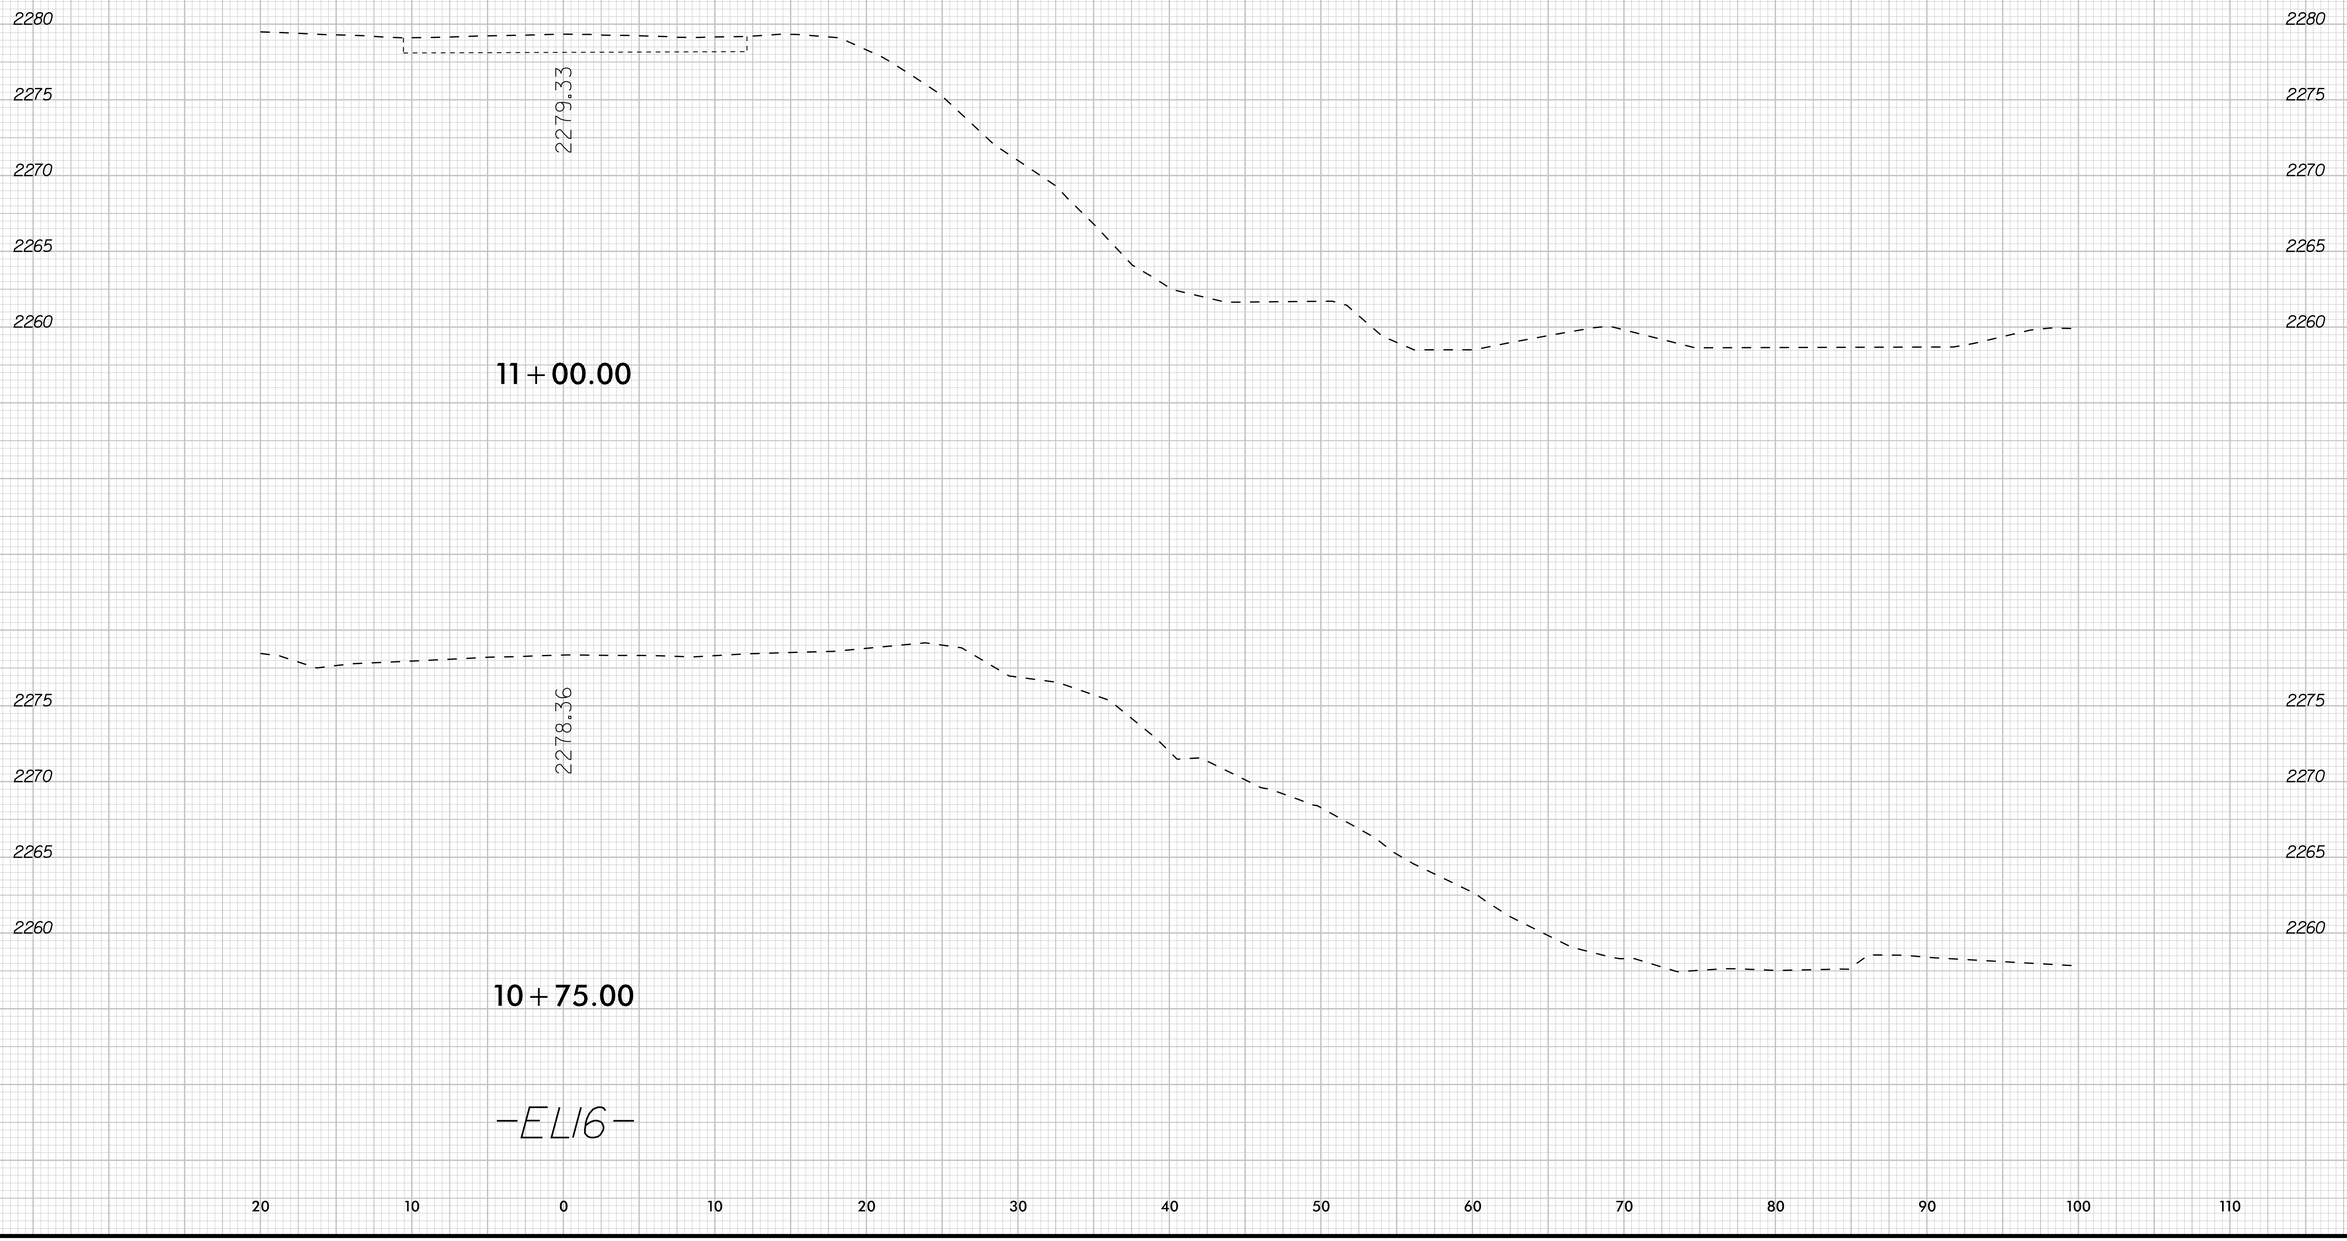

K:\RAL_Roadway\DII\036679 - Bearwallow\Roadway\XSC\DII036679_rdy_xpl_EL16.dgn

9/22/2025

0 5 10	PROJ. REFERENCE NO.	SHEET NO.
	DF18314.2045121	X-110

K:\RAL_Roadway\DII036679 - Bearwallow\Roadway\XSC\DII036679_rdy_xpl_EL16.dgn

9/22/2025

0 5 10	PROJ. REFERENCE NO.	SHEET NO.
	DF18314.2045121	X-111

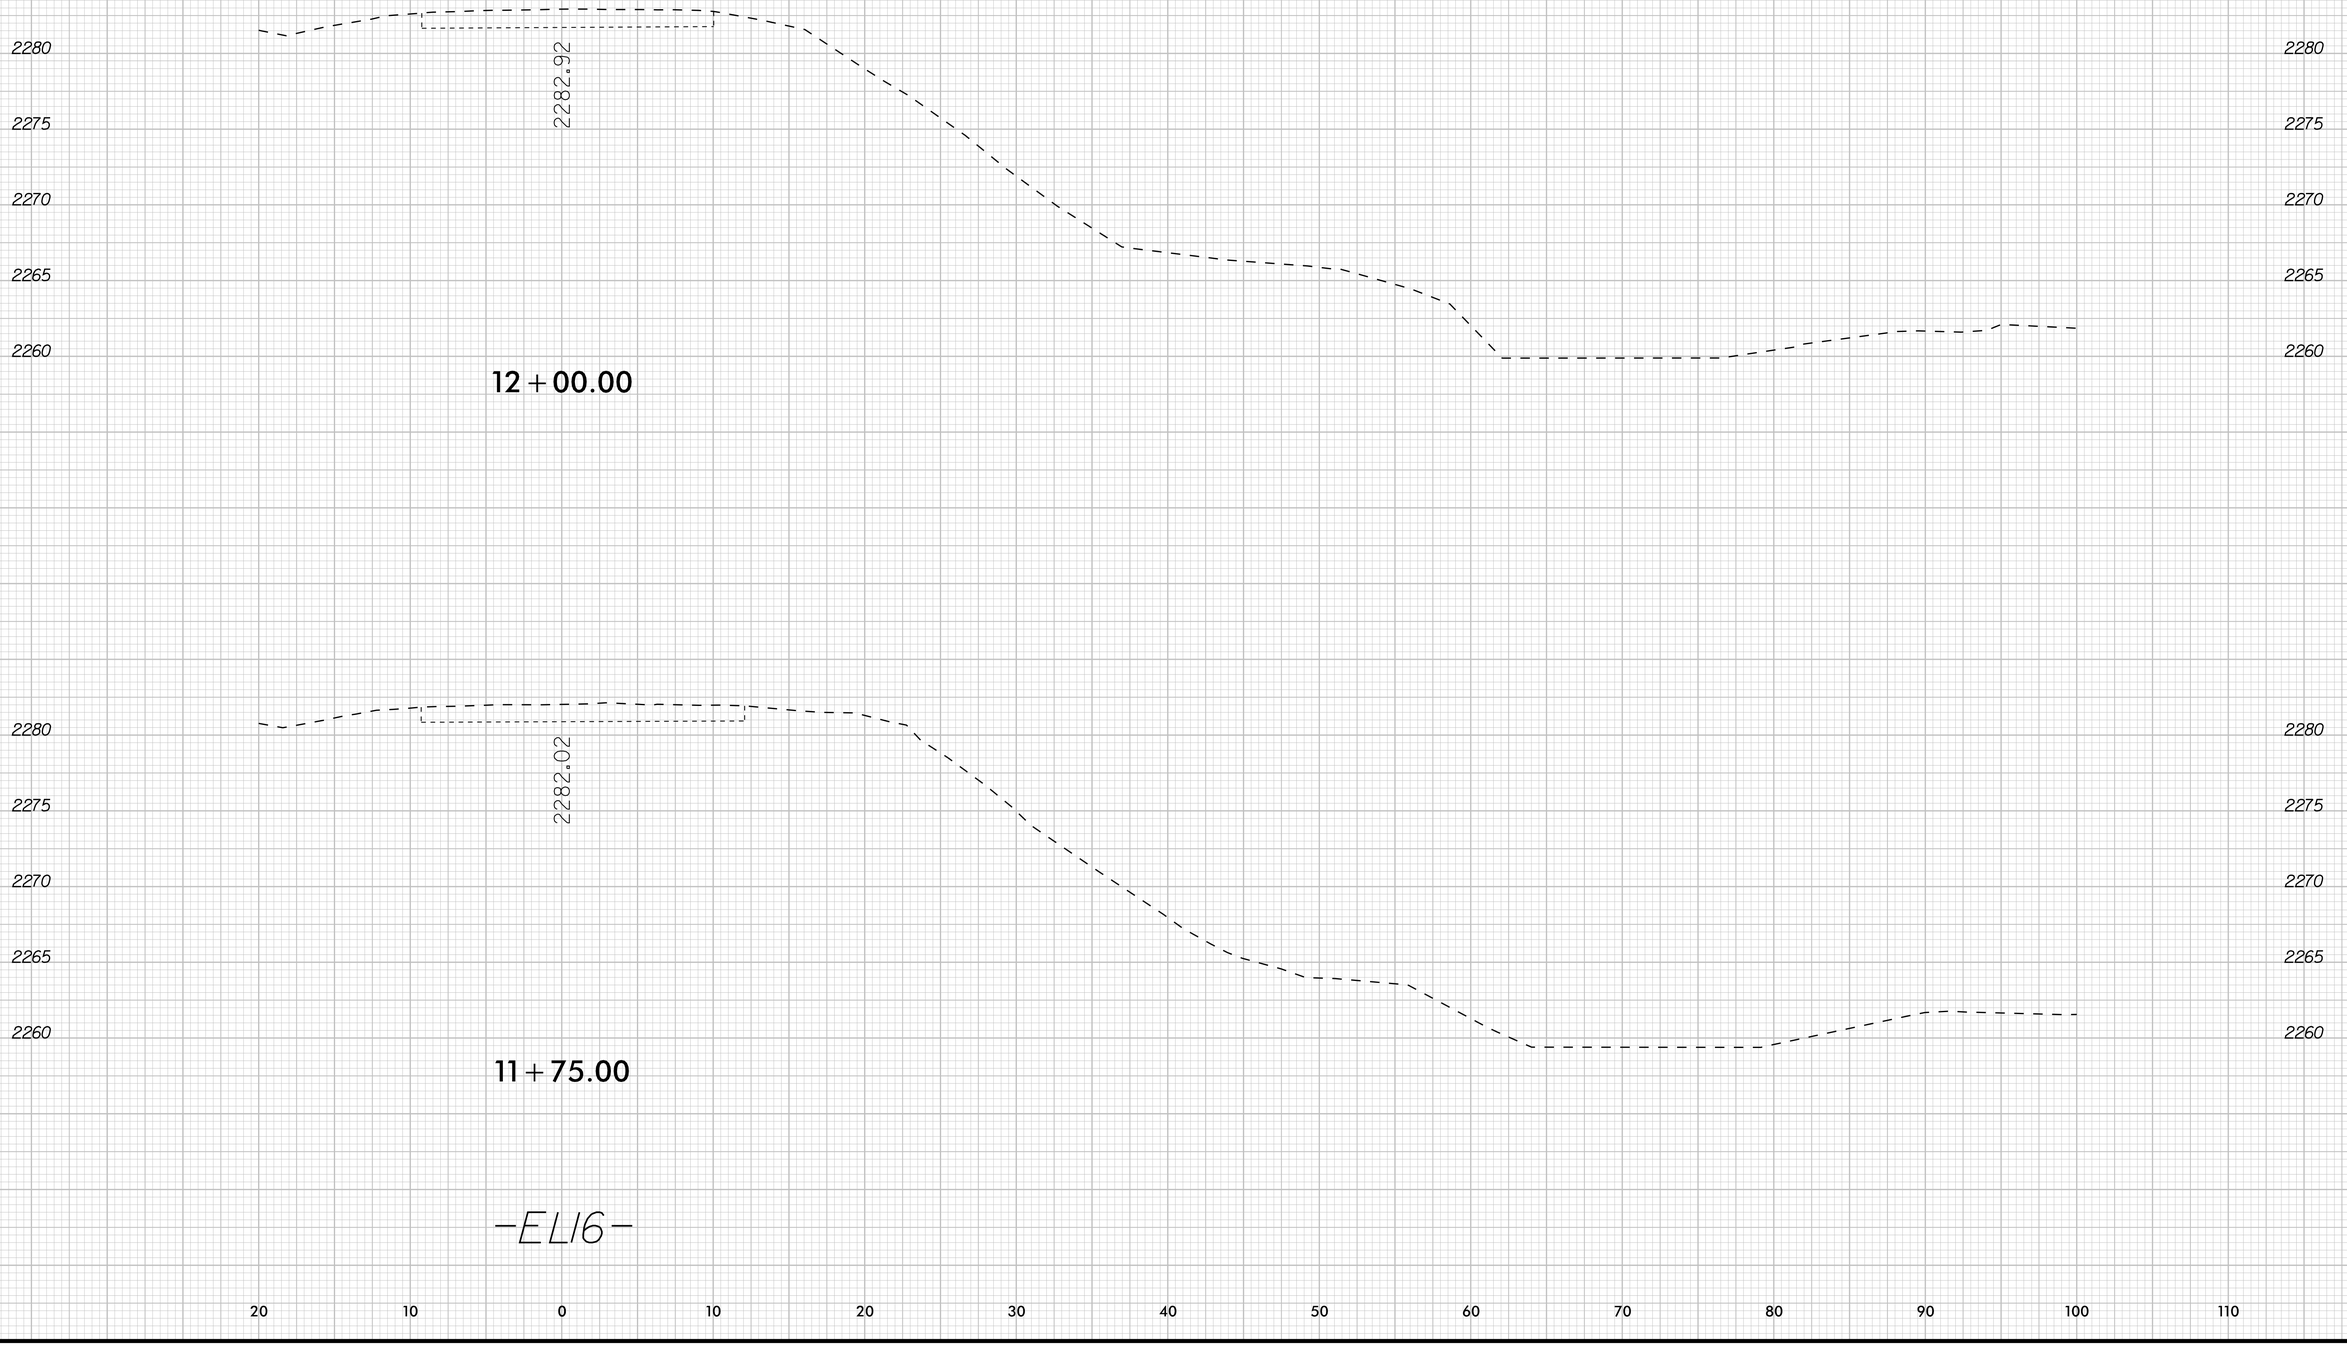

K:\RAL_Roadway\DII036679 - Bearwallow\Roadway\XSC\DII036679_rdy_xpl_EL16.dgn

9/22/2025

0 5 10	PROJ. REFERENCE NO.	SHEET NO.
	DF18314.2045121	X-112

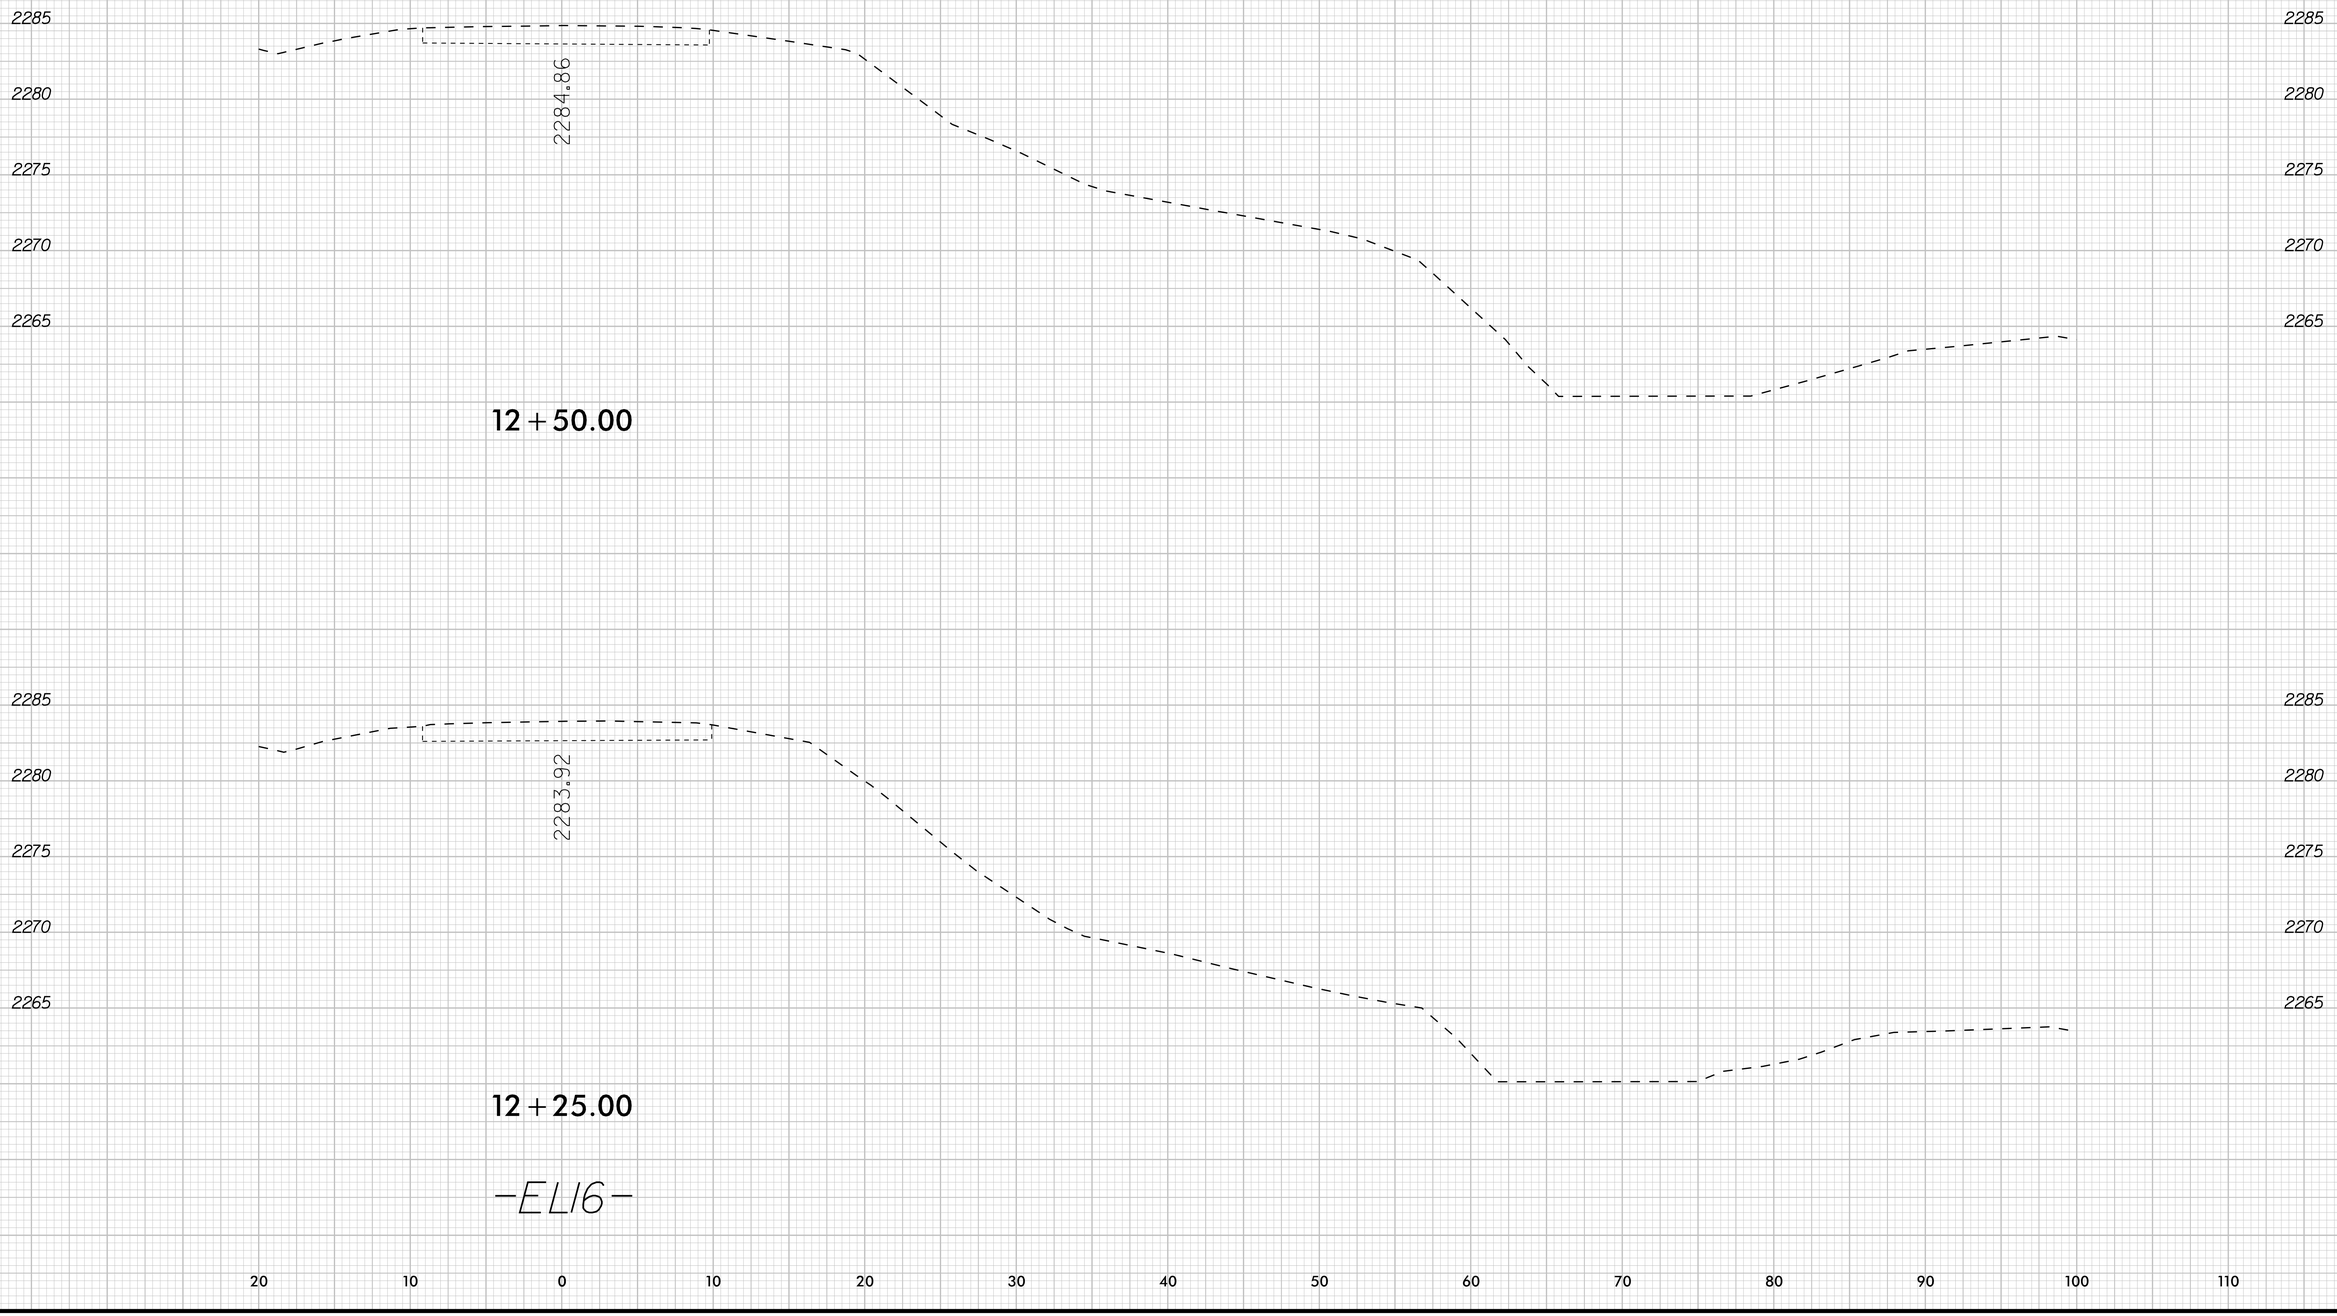

K:\RAL_Roadway\DII036679 - Bearwallow\Roadway\XSC\DII036679_rdy_xpl_EL16.dgn

9/22/2025

0 5 10	PROJ. REFERENCE NO.	SHEET NO.
	DF18314.2045121	X-113

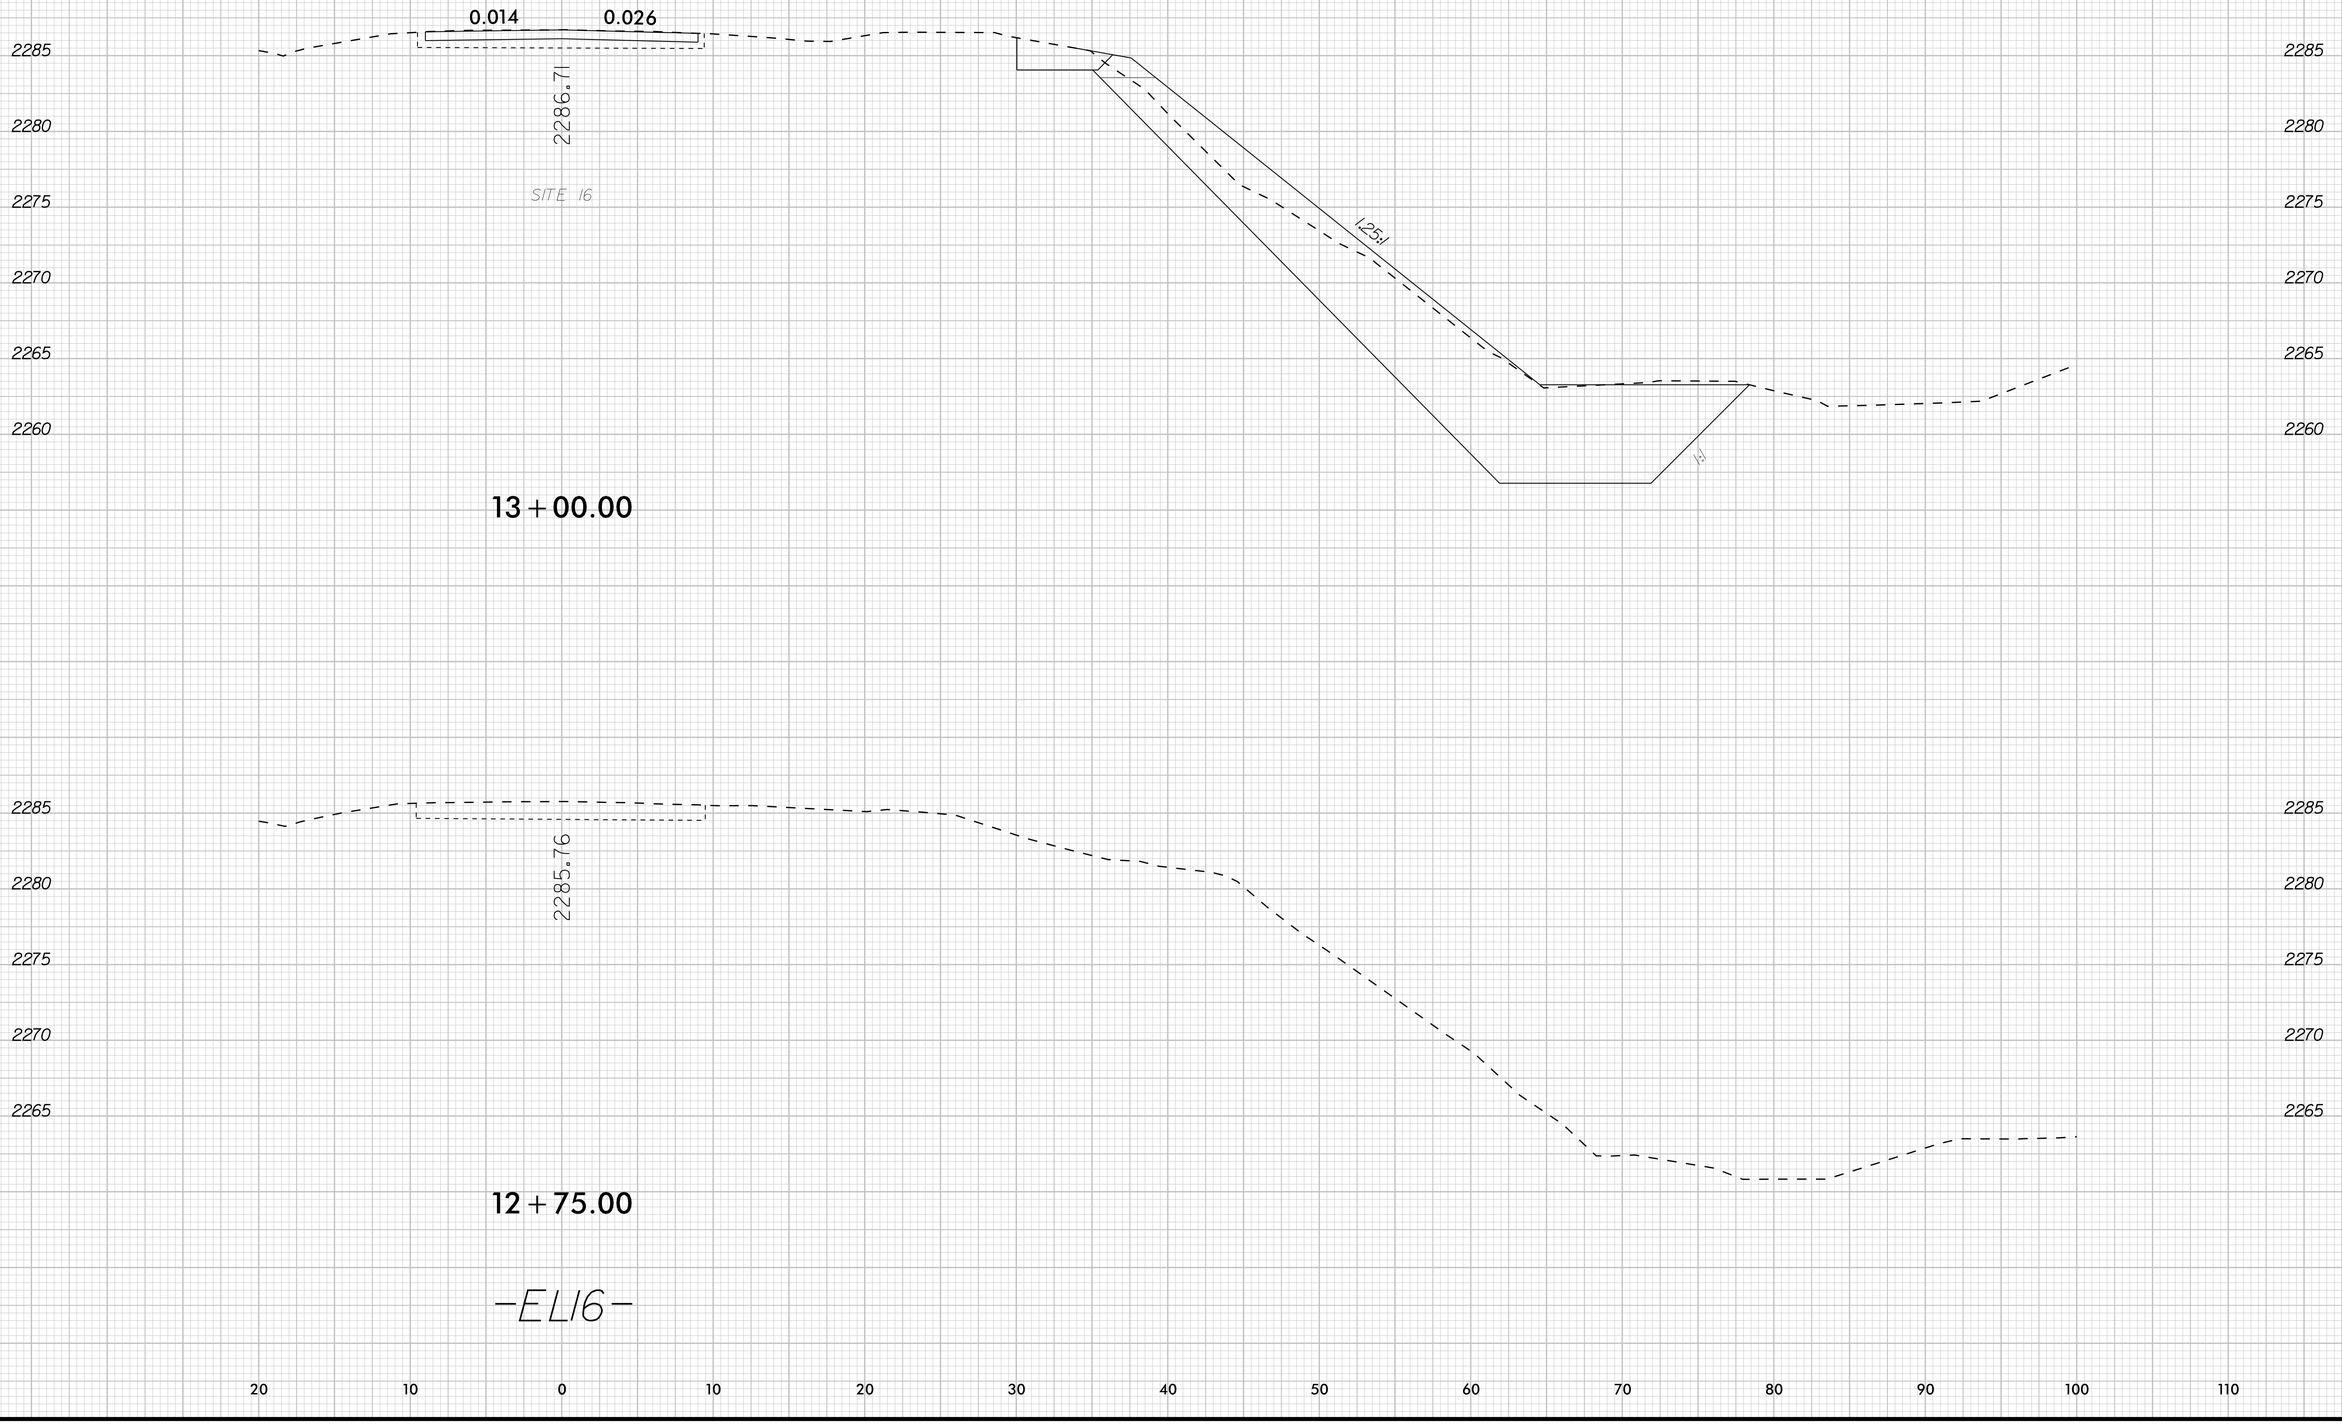

K:\RAL_Roadway\DII036679 - Bearwallow\Roadway\XSC\DII036679_rdy_xpl_EL16.dgn

9/22/2025

0 5 10	PROJ. REFERENCE NO.	SHEET NO.
	DF18314.2045121	X-114

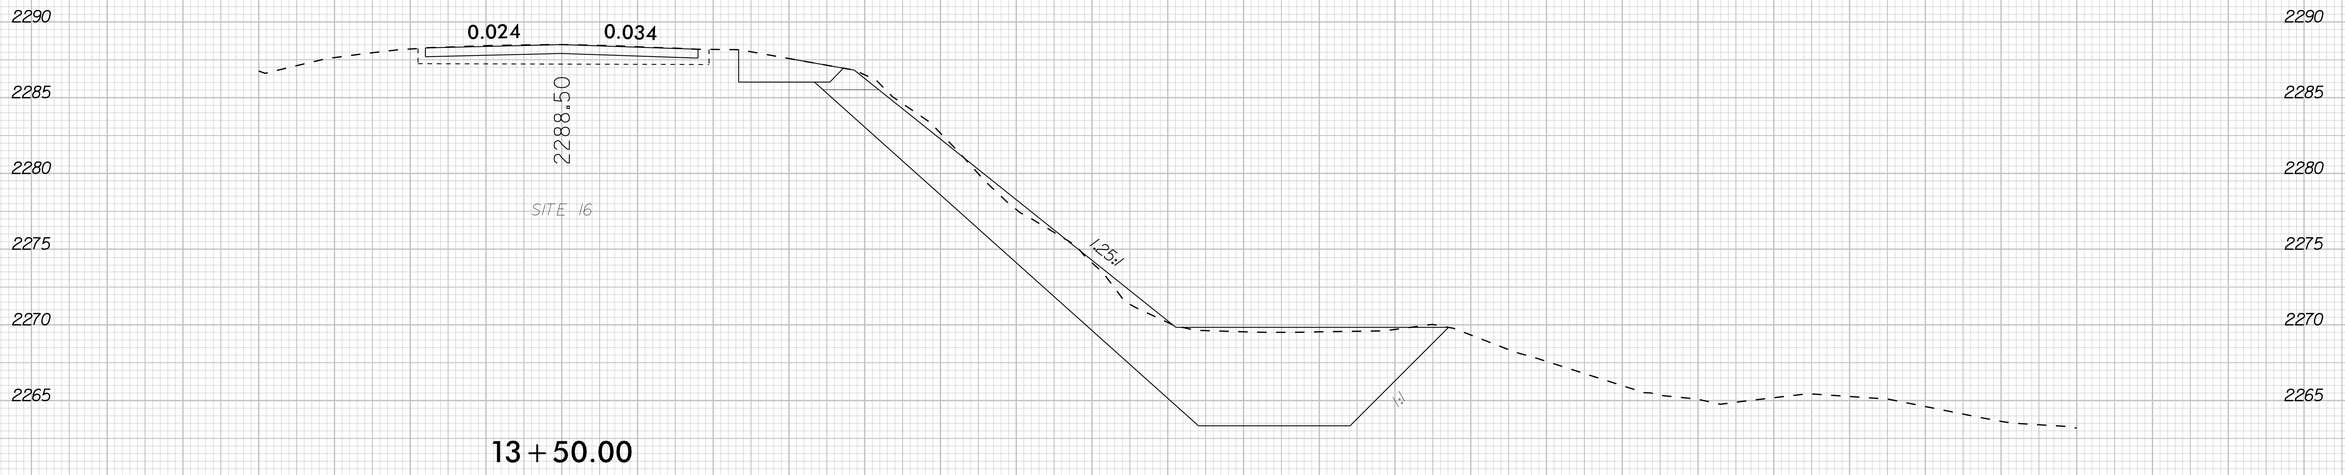

13+50.00

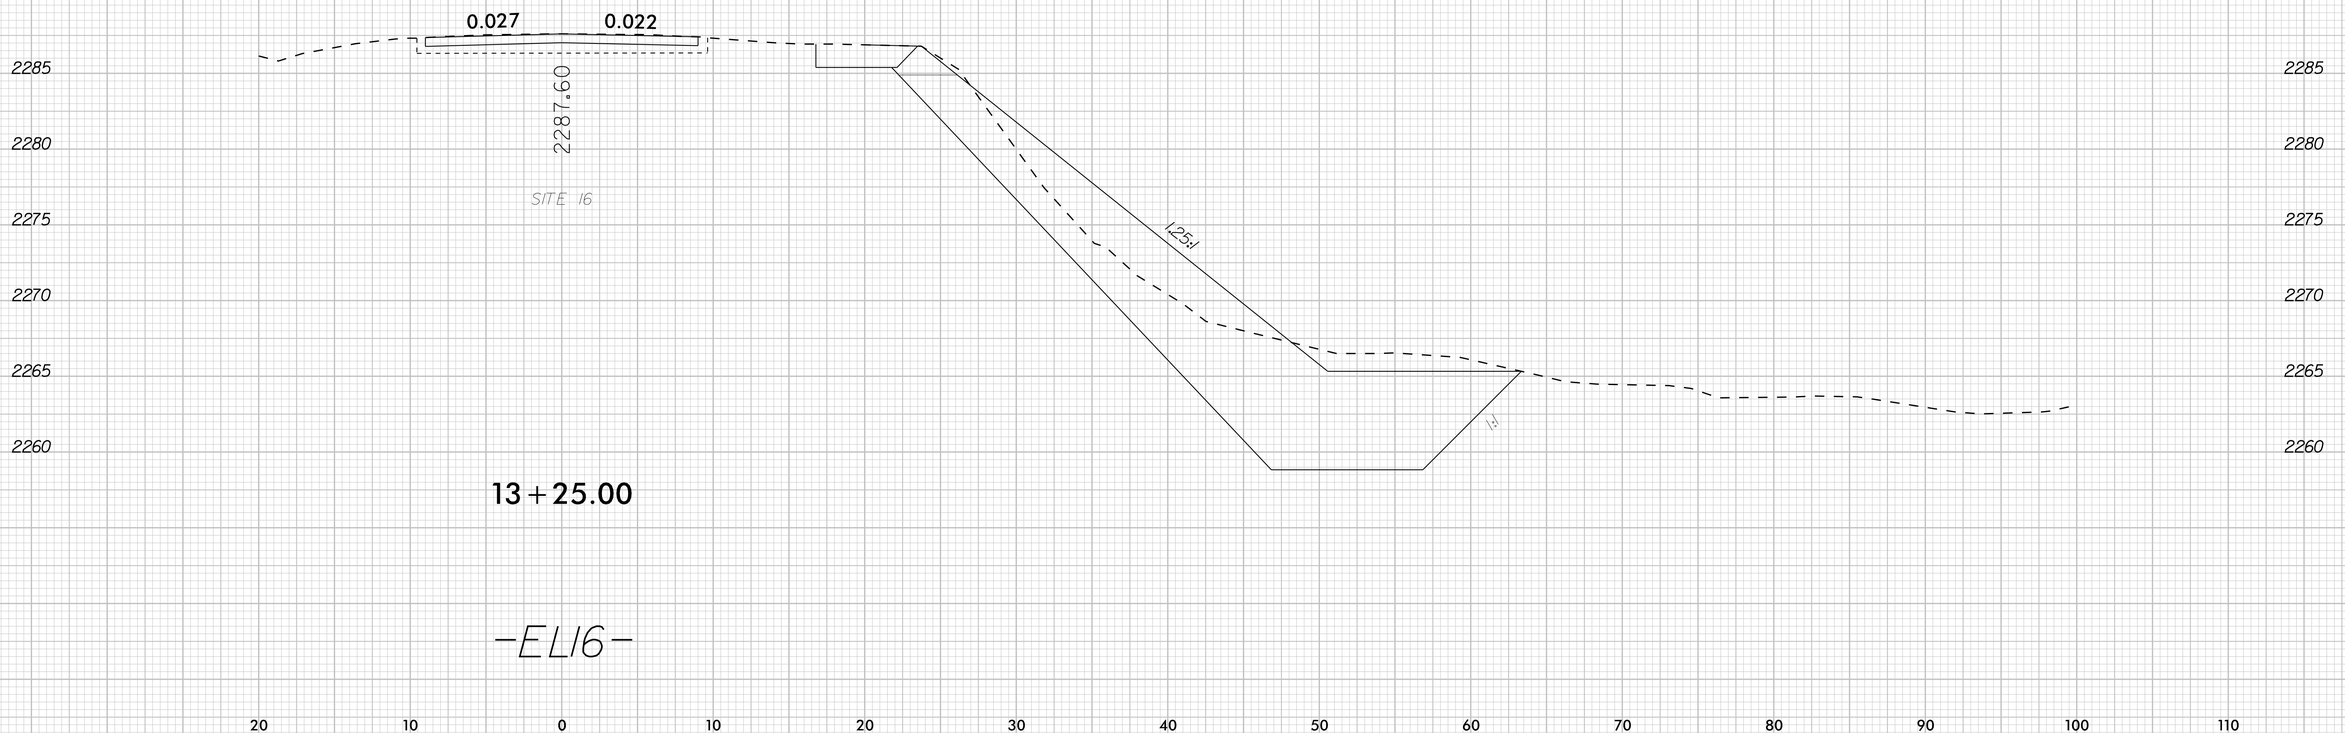

13+25.00

-EL16-

K:\RAL_Roadway\DII036679 - Bearwallow\Roadway\XSC\DII036679_rdy_xpl_EL16.dgn

9/22/2025

0 5 10	PROJ. REFERENCE NO.	SHEET NO.
	DF18314.2045121	X-115

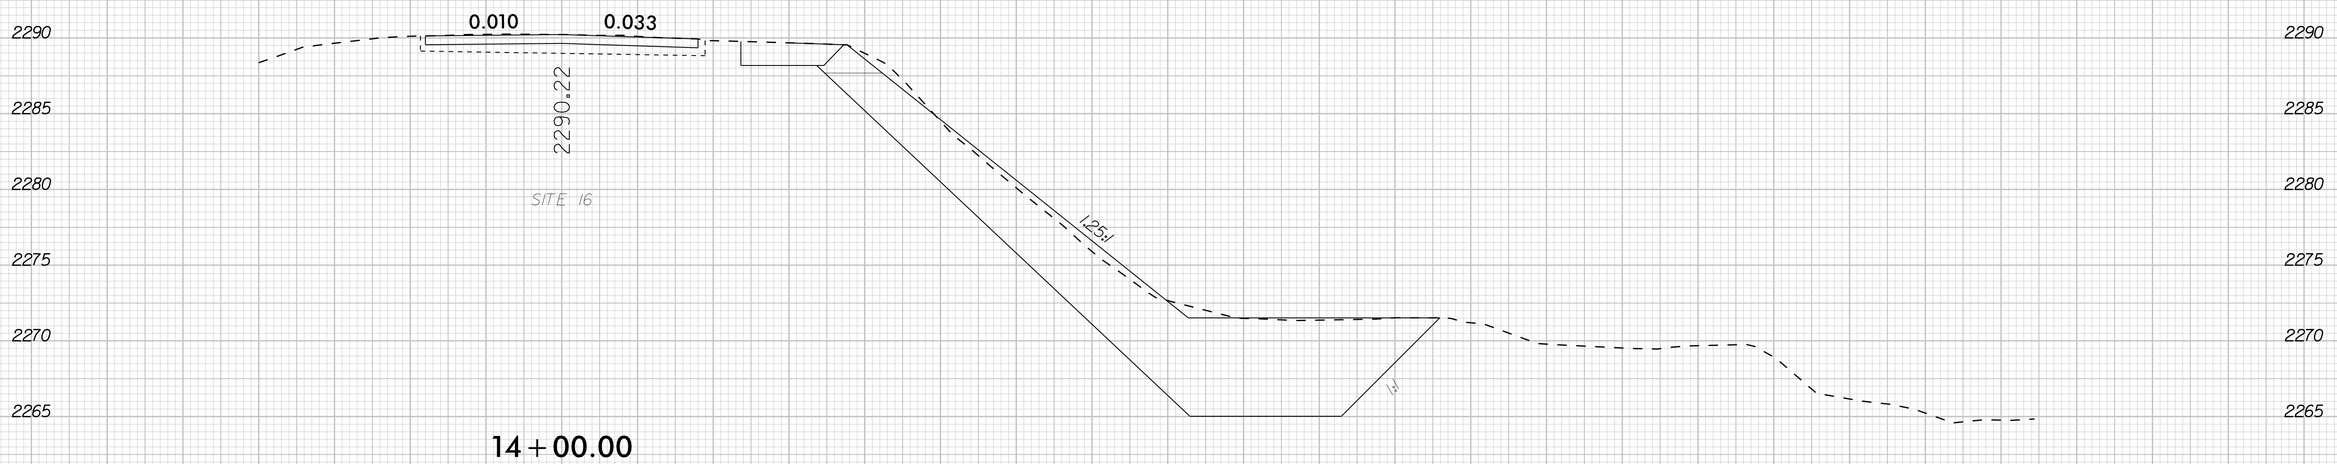

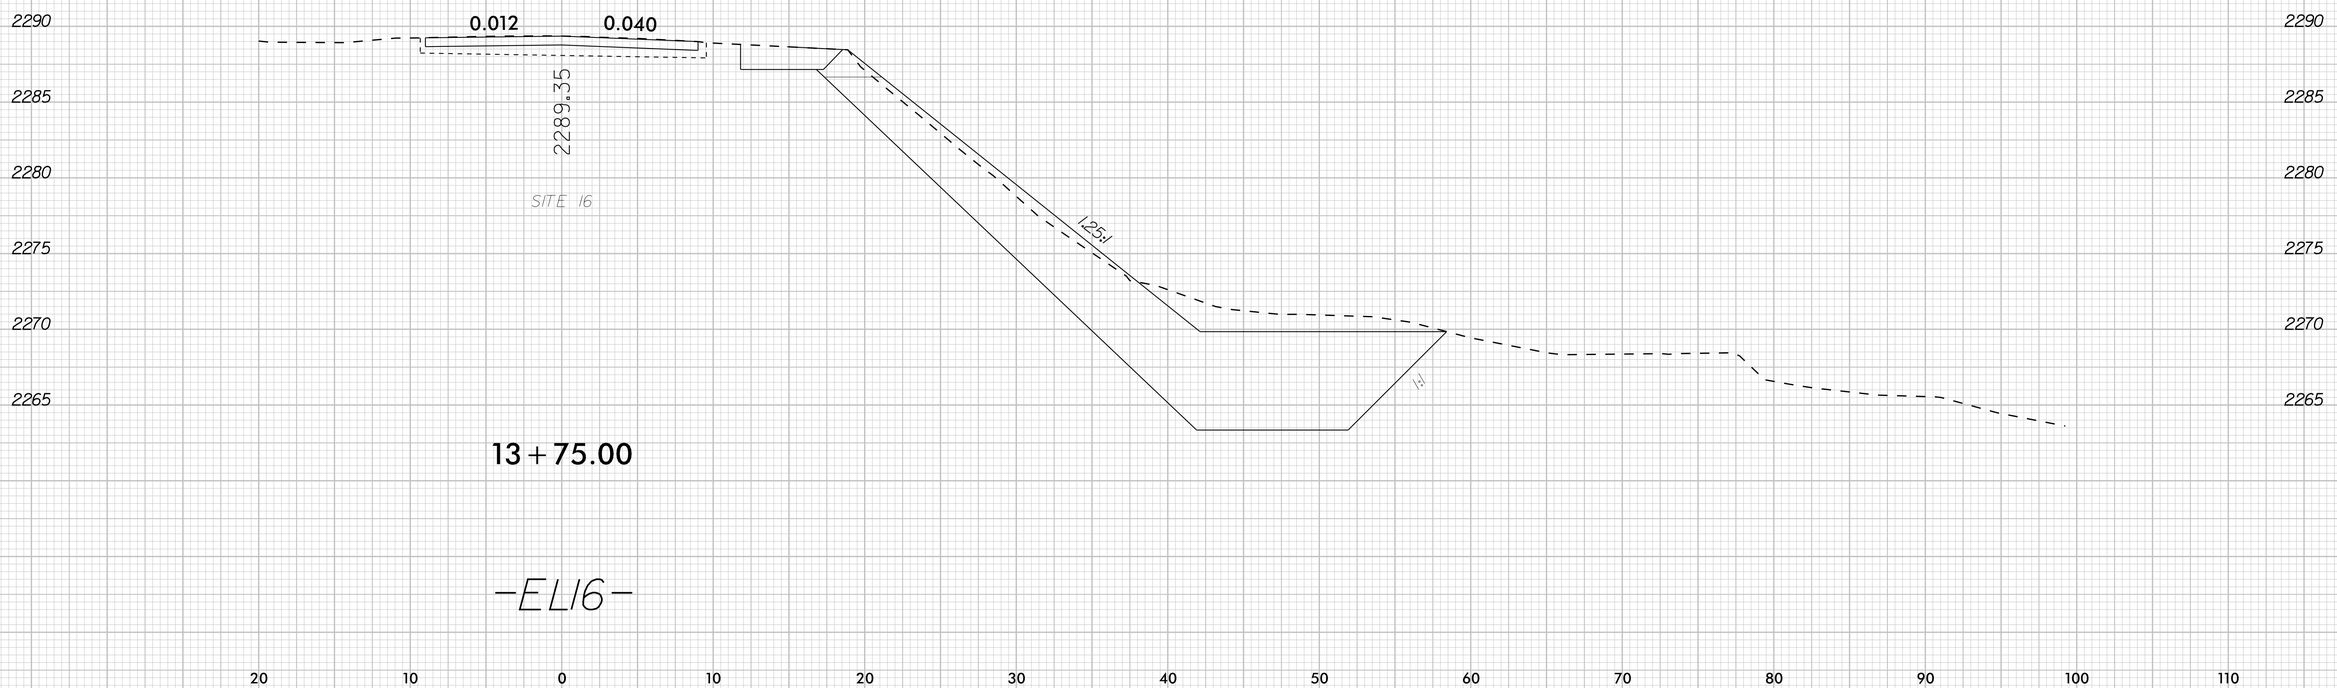

-EL16-

K:\RAL_Roadway\DII036679 - Bearwallow\Roadway\XSC\DII036679_rdy_xpl_EL16.dgn

9/22/2025

0 5 10	PROJ. REFERENCE NO.	SHEET NO.
	DF18314.2045121	X-116

-EL16-

K:\RAL_Roadway\DII036679 - Bearwallow\Roadway\XSC\DII036679_rdy_xpl_EL16.dgn

9/22/2025

0 5 10	PROJ. REFERENCE NO.	SHEET NO.
	DF18314.2045121	X-117

K:\RAL_Roadway\DII036679 - Bearwallow\Roadway\XSC\DII036679_rdy_xpl_EL16.dgn

9/22/2025

0 5 10	PROJ. REFERENCE NO.	SHEET NO.
	DF18314.2045121	X-118

K:\RAL_Roadway\DII036679 - Bearwallow\Roadway\XSC\DII036679_rdy_xpl_EL16.dgn