Docusign Envelope ID: 891A2C1E-241F-8604-8208-462B1DB10733

| TIP NO. | SHEET NO. |
|---|---|
| BP14-R014 | PMP-2 |


APPROVED: _____

DATE: _____

SEAL




**DOCUMENT NOT CONSIDERED FINAL UNLESS ALL SIGNATURES COMPLETED**

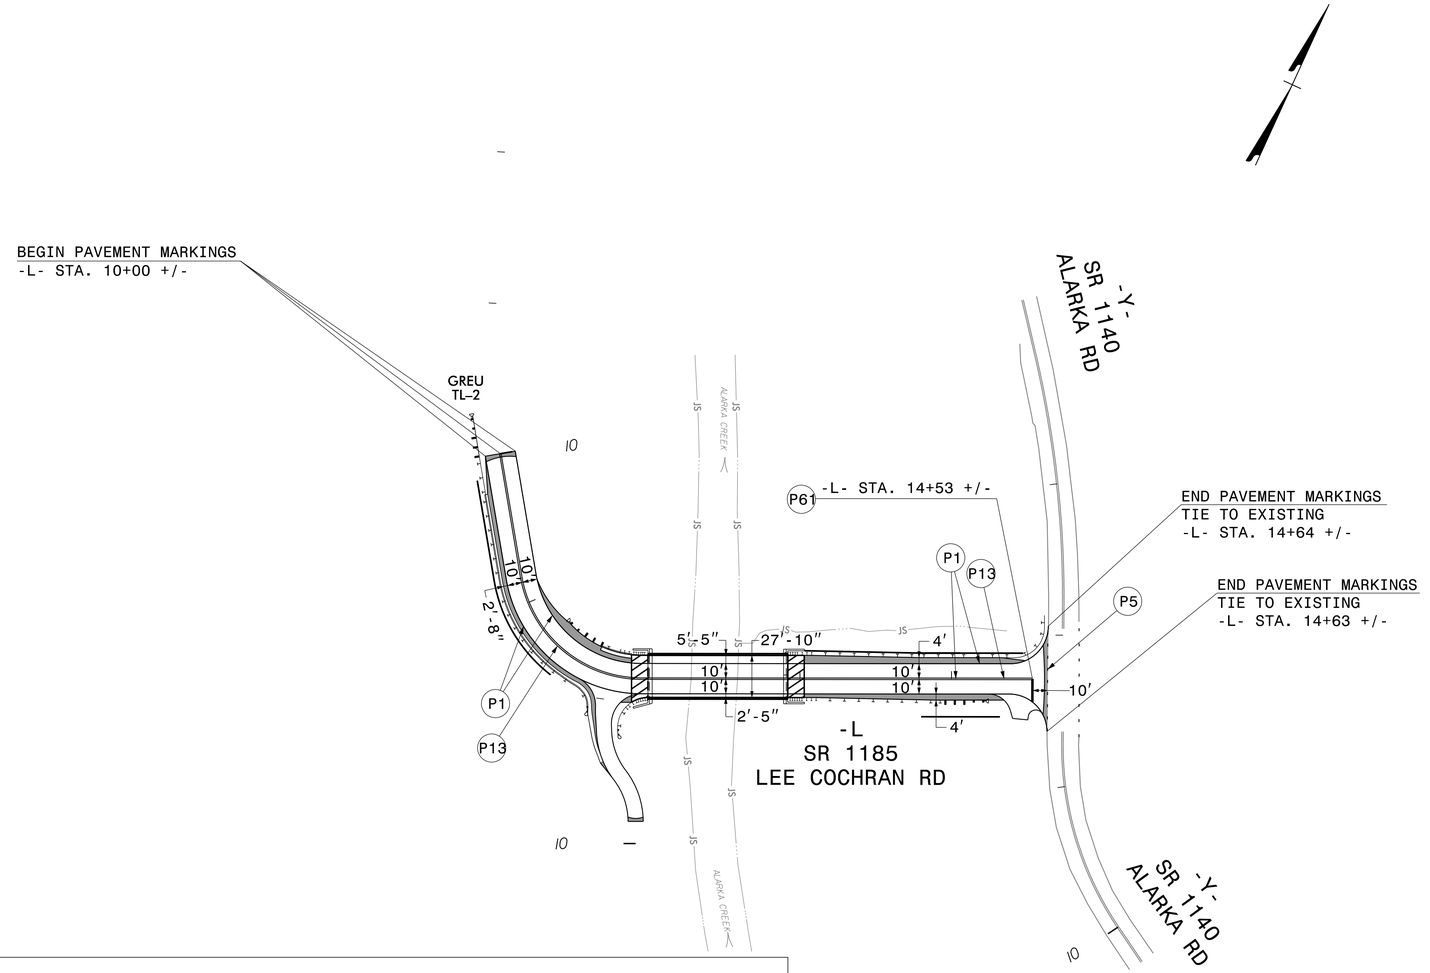


## T.I.P. BP14–R014

## PAVEMENT MARKING SCHEDULE

| SYMBOL | DESCRIPTION | SYMBOL | DESCRIPTION |
|---|---|---|---|
| | PAINT (4") | | PAINT (24") |
| P1 | WHITE EDGELINE | P61 | WHITE STOPBAR |
| P5 | 2 FT – 6 FT /SP WHITE MINISKIP | | |
| P13 | YELLOW DOUBLE CENTER | | |

PRELIMINARY PLANS
DO NOT USE FOR CONSTRUCTION

**PAVEMENT MARKING PLAN SHEET**

12:05:17 PM
BP14_R014_pmp_psh.dgn
7/20/2026