
Docusign Envelope ID: 5AB7F9B5-F866-87C0-82DF-D0B2F1A11224

REV. ROADWAY DESIGN 12/18/18
REV. DUKE DESIGN 4/11/19
REV. ROW ADDED 4/24/19
ADDED FRONTIER & ZITO MEDIA PLANS 4/12/19
5/19/17

PROJECT: BP14–R014

CONTRACT:

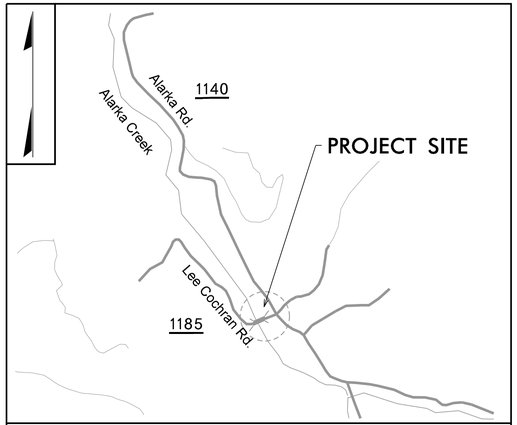

VICINITY MAP (NTS)


STATE OF NORTH CAROLINA
DIVISION OF HIGHWAYS

T.I.P. NO.	SHEET NO.
BP14–R014	UO–1

NOTE:
ALL UTILITY WORK SHOWN ON THIS SHEET WILL BE DONE BY OTHERS. NO PAYMENT WILL BE MADE TO THE CONTRACTOR FOR UTILITY WORK SHOWN ON THIS SHEET.

UTILITIES BY OTHERS PLANS
SWAIN COUNTY

LOCATION: STRUCTURE 860152 OVER ALARKA CREEK ON SR 1185 (LEE COCHRAN ROAD)
TYPE OF WORK: AERIAL AND UNDERGROUND POWER, TELEPHONE & CATV

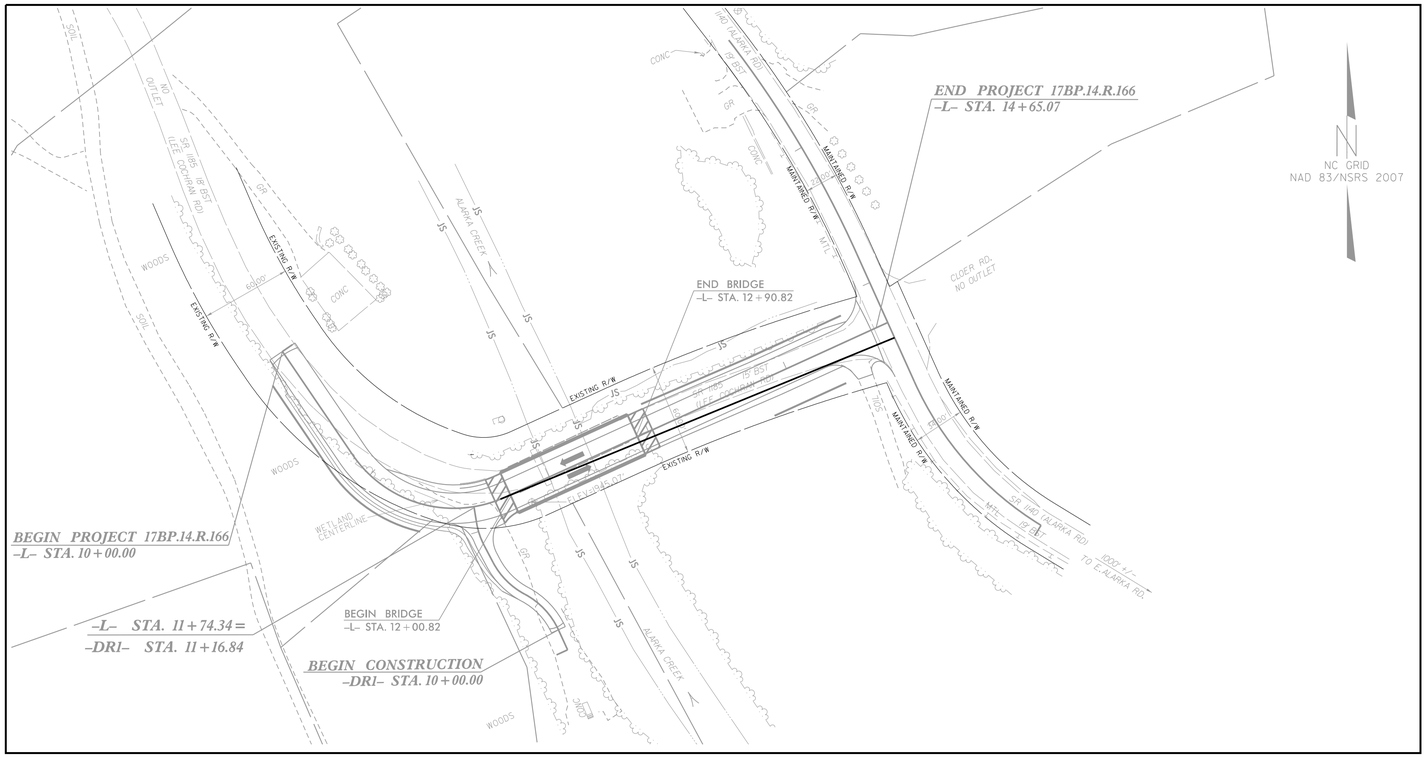

GRAPHIC SCALE

30 15 0 30 60
PLANS

INDEX OF SHEETS

SHEET NO.:	*DESCRIPTION:*
UO–1	*TITLE SHEET*
UO–2	*UBO PLAN SHEET*

UTILITY OWNERS ON PROJECT

(A) POWER – DUKE ENERGY
(B) TELEPHONE – FRONTIER COMMUNICATIONS
(C) CATV – ZITO MEDIA

PREPARED IN THE OFFICE OF:

V&M
Vaughn & Melton
Consulting Engineers
Asheville, North Carolina 828.253.2796

Nick Asaro — *PROJECT UTILITY MANAGER*
James Montgomery — *PROJECT UTILITY COORDINATOR*

DIVISION OF HIGHWAYS
DIVISION 14
253 WEBSTER ROAD
SYLVA, NC 28779

Bob Golding — *DIVISION UTILITY ENGINEER*

TRANSPORTATION\36630-IN\SWAIN 52\UTILITIES\SWAIN52UO-1.DGN