
Docusign Envelope ID: 6EB0A136-41FC-8933-808B-013E80A18744

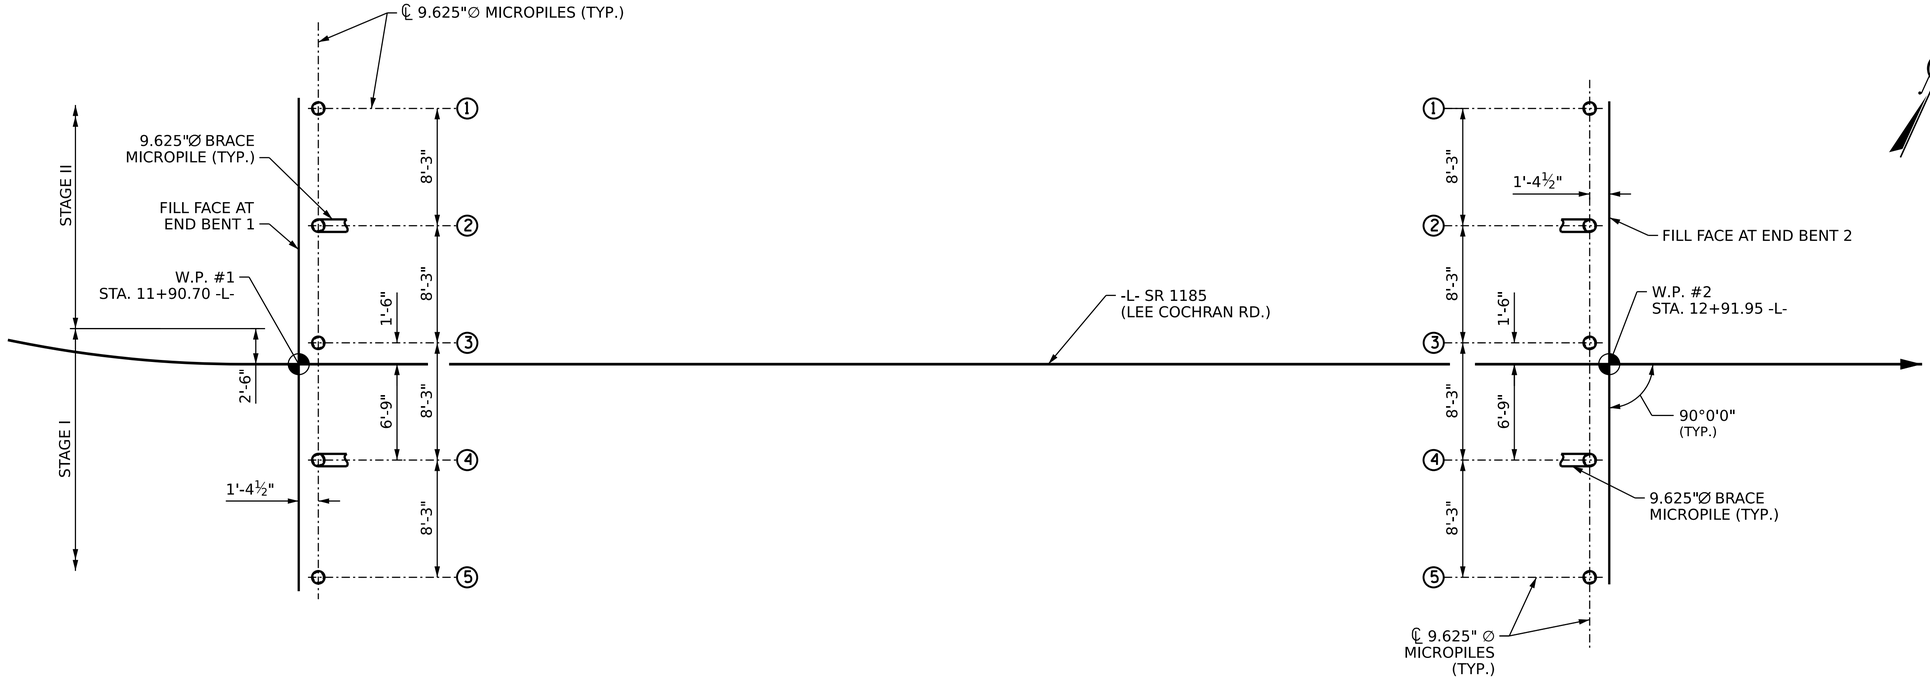

END BENT 1

END BENT 2

FOUNDATION LAYOUT

NOTES

1. FOR MICROPILES, SEE MICROPILES PROVISION.
2. USE REINFORCING CASINGS WITH YIELD STRENGTHS OF AT LEAST 80 KSI FOR MICROPILES AT END BENT NO. 1 AND END BENT NO. 2.

PROJECT NO. BP14-R014

SWAIN COUNTY

STATION: 12+45.82 -L-

SHEET 2 OF 4

DESIGNED BY:	E. LAWES	DATE :	OCT 2024
DRAWN BY:	E. LAWES	DATE :	APR 2026
CHECKED BY:	P. GALLAGHER	DATE :	APR 2026
DESIGN ENGINEER OF RECORD:	E. LAWES	DATE :	APR 2026

WSP USA Inc.
434 FAYETTEVILLE STREET
SUITE 1500
RALEIGH, NC 27601
TEL: 1.919.836.4040
LICENSE NO. F-0165

DOCUMENT NOT CONSIDERED FINAL UNLESS ALL SIGNATURES COMPLETED

NORTH CAROLINA PROFESSIONAL SEAL 044167 7/20/2026 ENGINEER ELIZABETH F. LAWES

DocuSigned by: Elizabeth F. Lawes 935E84223CD547C...

STATE OF NORTH CAROLINA
DEPARTMENT OF TRANSPORTATION
RALEIGH

GENERAL DRAWING
FOR BRIDGE OVER ALARKA CREEK
ON SR 1185 (LEE COCHRAN RD)
BETWEEN DEAD END & SR 1140

REVISIONS						SHEET NO.
NO.	BY:	DATE:	NO.	BY:	DATE:	S-2
1			3			TOTAL SHEETS
2			4			25

7/20/2026
401.003.BP14.R014.SMU.G002.02.dgn