

Docusign Envelope ID: 6EB0A136-41FC-8933-808B-013E80A18744

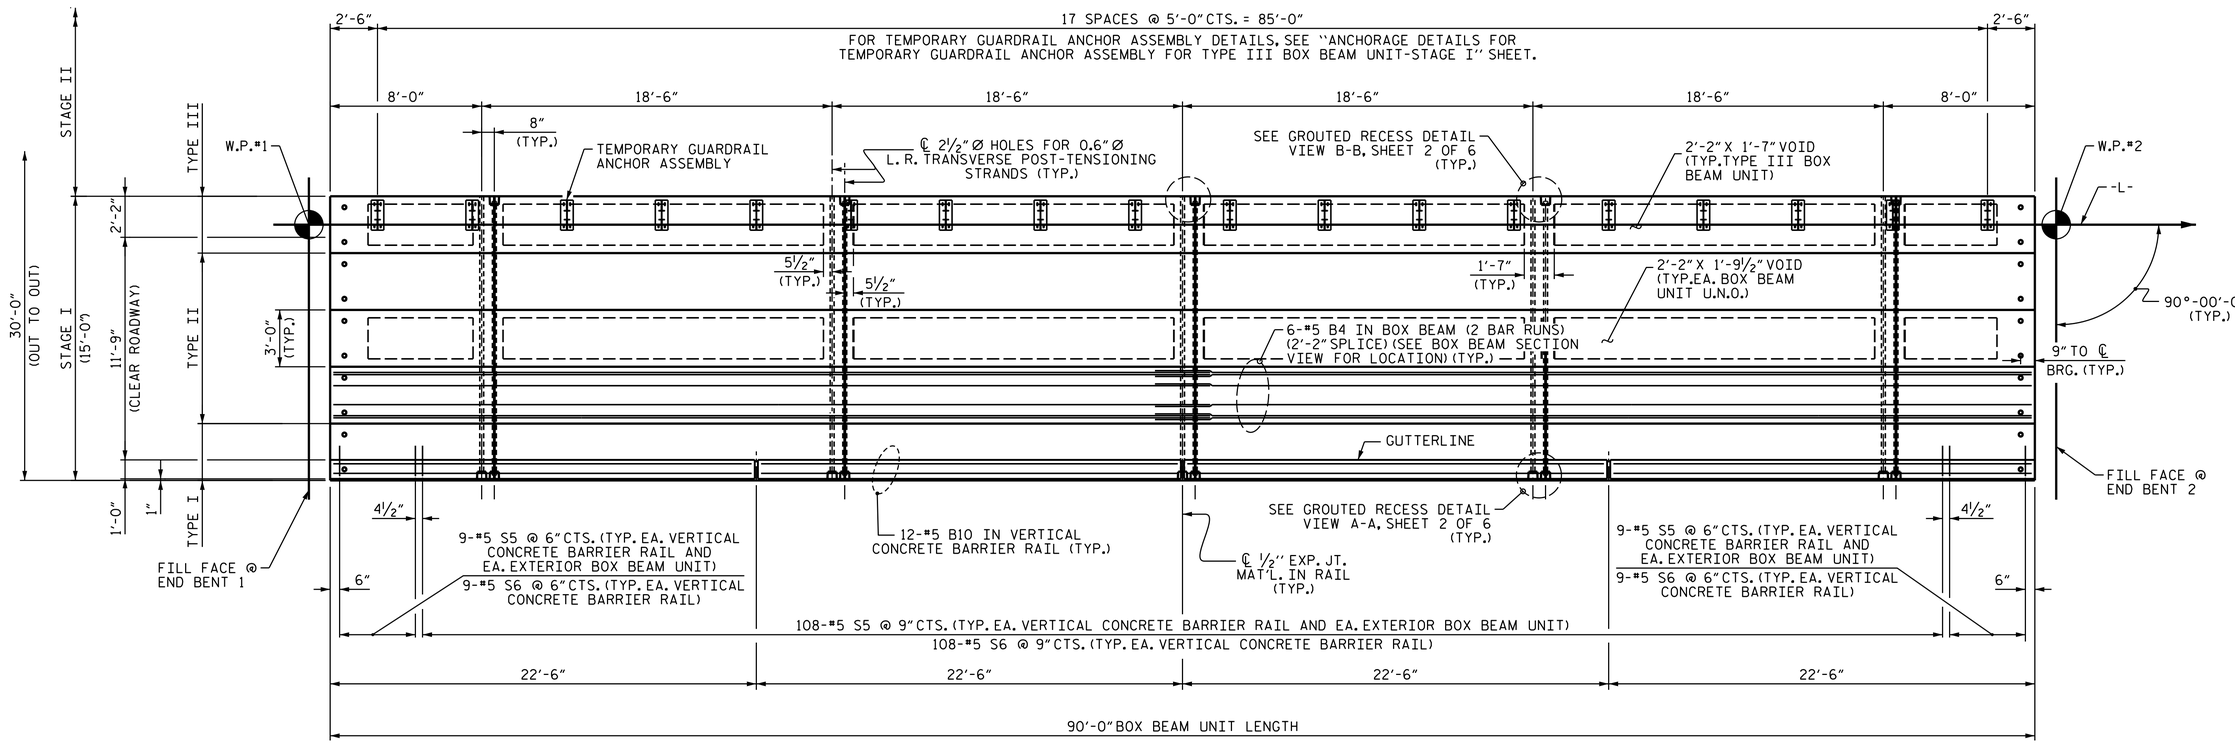

PLAN OF SPAN A

(STAGE I CONSTRUCTION)

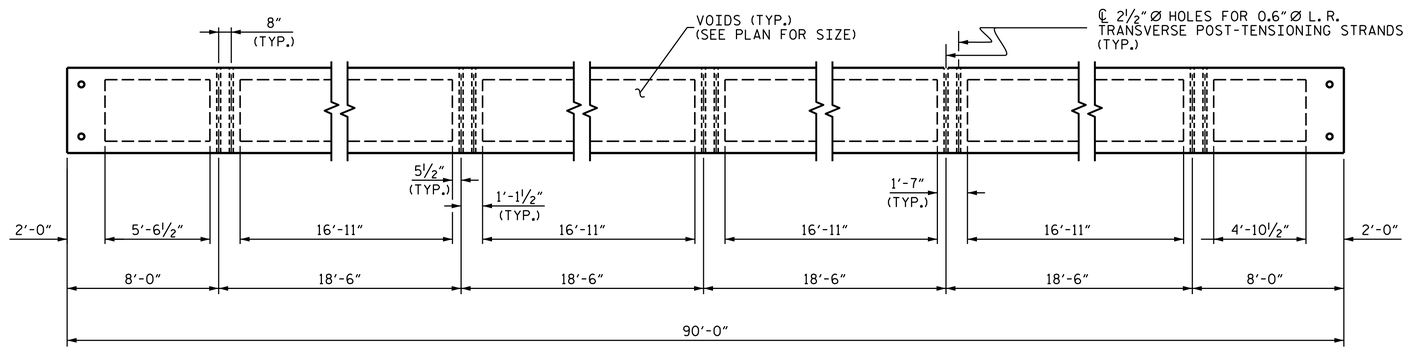

DIAPHRAGM AND VOID LAYOUT

DESIGNED BY:	E. LAWES	DATE :	OCT 2024
DRAWN BY:	E. LAWES	DATE :	APR 2026
CHECKED BY:	P. GALLAGHER	DATE :	APR 2026
DESIGN ENGINEER OF RECORD:	E. LAWES	DATE :	APR 2026

7/20/2026
401_015_BP14_R014_SMU_BB03_08.dgn

WSP USA Inc.
434 FAYETTEVILLE STREET
SUITE 1500
RALEIGH, NC 27601
TEL: 1.919.836.4040
LICENSE NO. F-0165

DOCUMENT NOT CONSIDERED FINAL UNLESS ALL SIGNATURES COMPLETED

NORTH CAROLINA PROFESSIONAL SEAL 044167 7/20/2026 ENGINEER ELIZABETH F. LAWES
DocuSigned by: Elizabeth F. Lawes 935E64223CD547C...

PROJECT NO. BP14-R014
SWAIN COUNTY
STATION: 12+45.82 -L-

SHEET 3 OF 6

STATE OF NORTH CAROLINA
DEPARTMENT OF TRANSPORTATION
RALEIGH

PLAN OF 90' UNIT 27'-10" CLEAR ROADWAY 90° SKEW (STAGE I)

REVISIONS						SHEET NO.
NO.	BY:	DATE:	NO.	BY:	DATE:	S-9
1			3			TOTAL SHEETS
2			4			25