

Docusign Envelope ID: 6EB0A136-41FC-8933-808B-013E80A18744

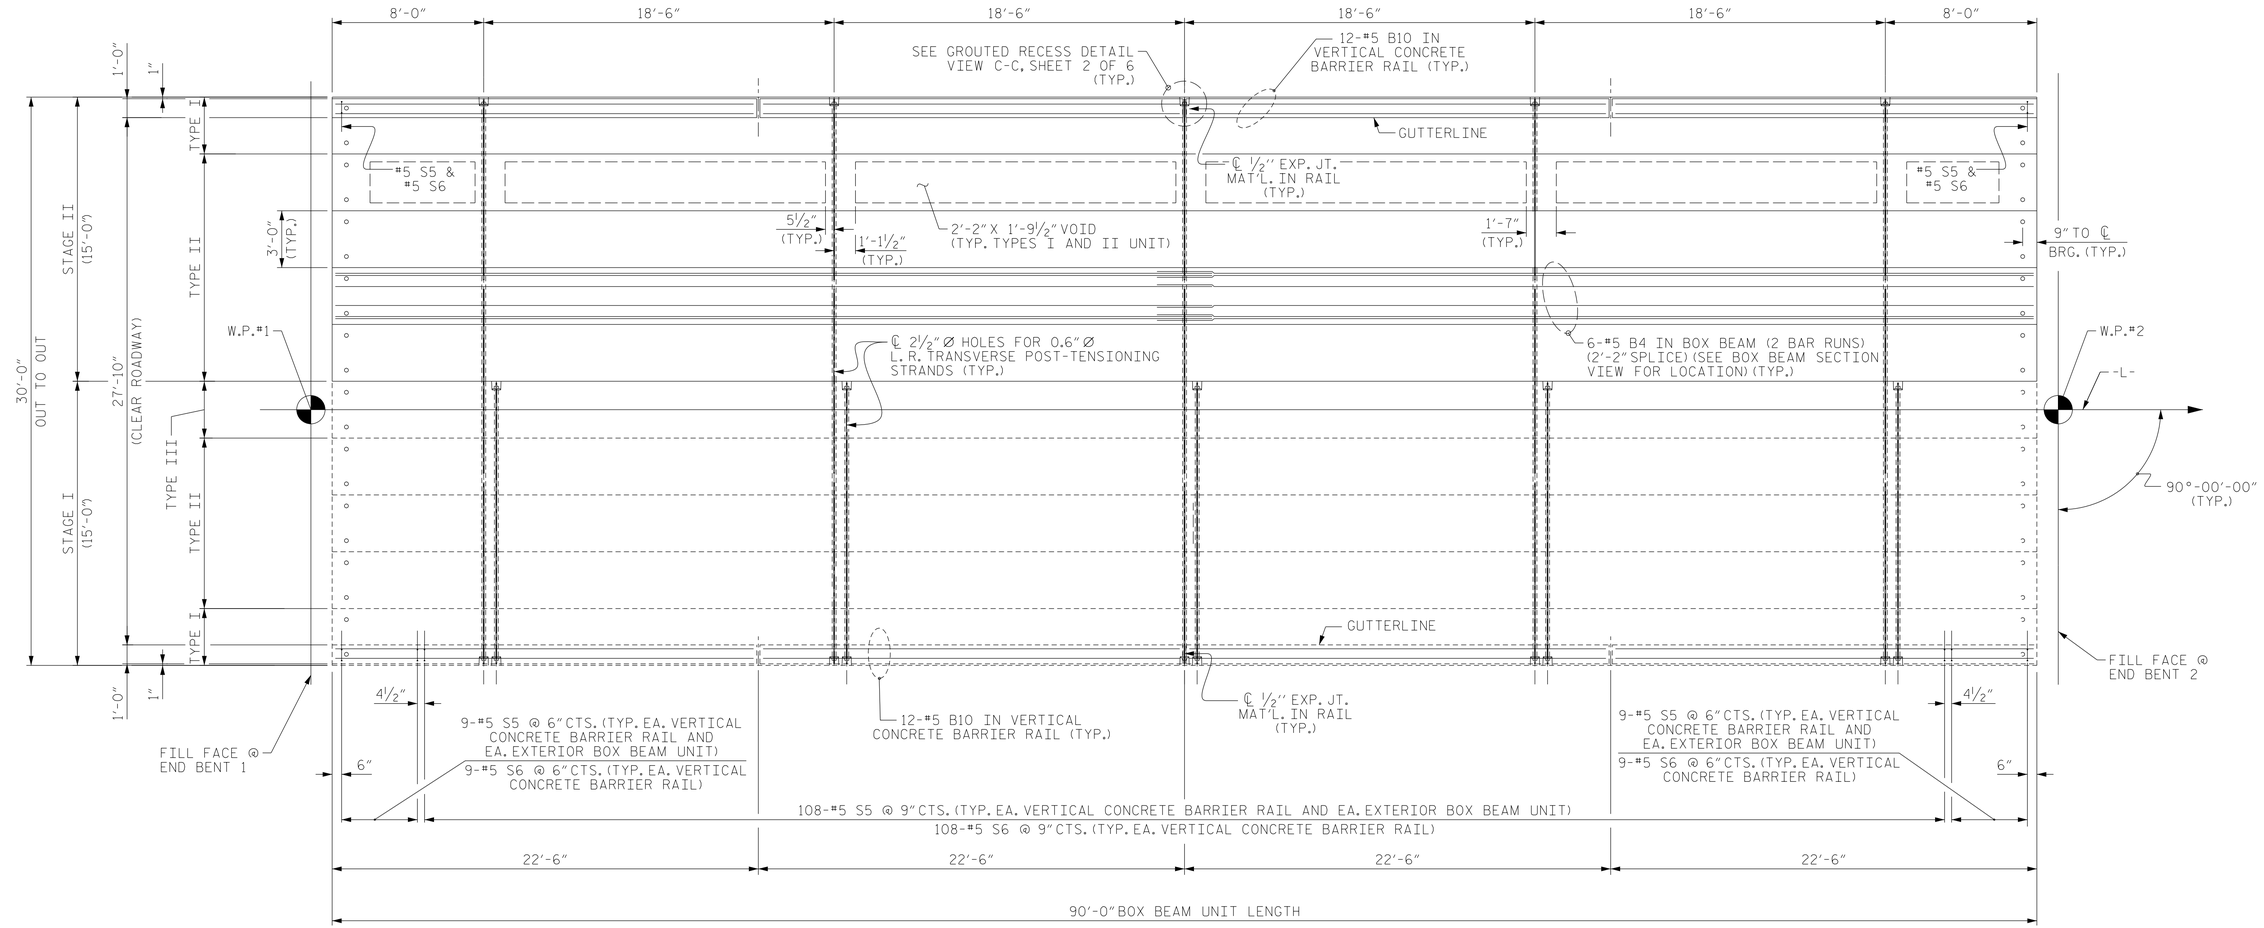

PLAN OF SPAN A

(STAGE II CONSTRUCTION)

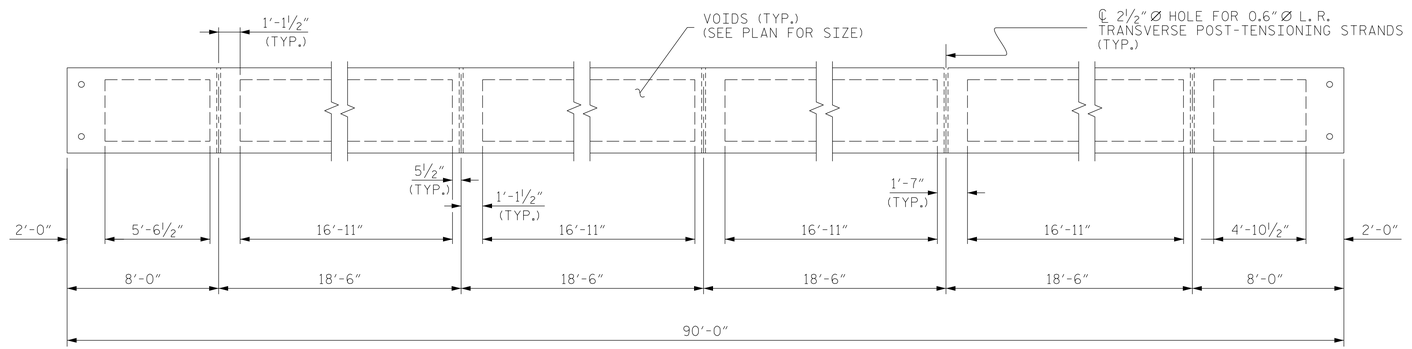

DIAPHRAGM AND VOID LAYOUT

PROJECT NO. BP14-R014

SWAIN COUNTY

STATION: 12+45.82 -L-

SHEET 4 OF 6

STATE OF NORTH CAROLINA
DEPARTMENT OF TRANSPORTATION
RALEIGH

PLAN OF 90' UNIT 27'-10" CLEAR ROADWAY 90° SKEW (STAGE II)

REVISIONS						SHEET NO.
NO.	BY:	DATE:	NO.	BY:	DATE:	S-10
1			3			TOTAL SHEETS
2			4			25

DOCUMENT NOT CONSIDERED FINAL UNLESS ALL SIGNATURES COMPLETED

NORTH CAROLINA PROFESSIONAL SEAL 044167 ENGINEER ELIZABETH F. LAWES

DocuSigned by: Elizabeth F. Lawes 935E64223CD547C...

WSP USA Inc.
434 FAYETTEVILLE STREET
SUITE 1500
RALEIGH, NC 27601
TEL: 1.919.836.4040

LICENSE NO. F-0165

DESIGNED BY:	E. LAWES	DATE :	OCT 2024
DRAWN BY:	E. LAWES	DATE :	APR 2026
CHECKED BY:	P. GALLAGHER	DATE :	APR 2026
DESIGN ENGINEER OF RECORD:	E. LAWES	DATE :	APR 2026

7/20/2026
401_017_BP14_R014_SMU_BB04_09.dgn