
Docusign Envelope ID: 5AB7F9B5-F866-87C0-82DF-D0B2F1A11224

6/23/16

0 5 10	PROJ. REFERENCE NO.	SHEET NO.
	BP14-R014	X-1

Note:
Approximate quantities only. Fine Grading, Clearing and Grubbing and Removal of Existing Pavement will be paid for at the contract lump sum price for "Grading."

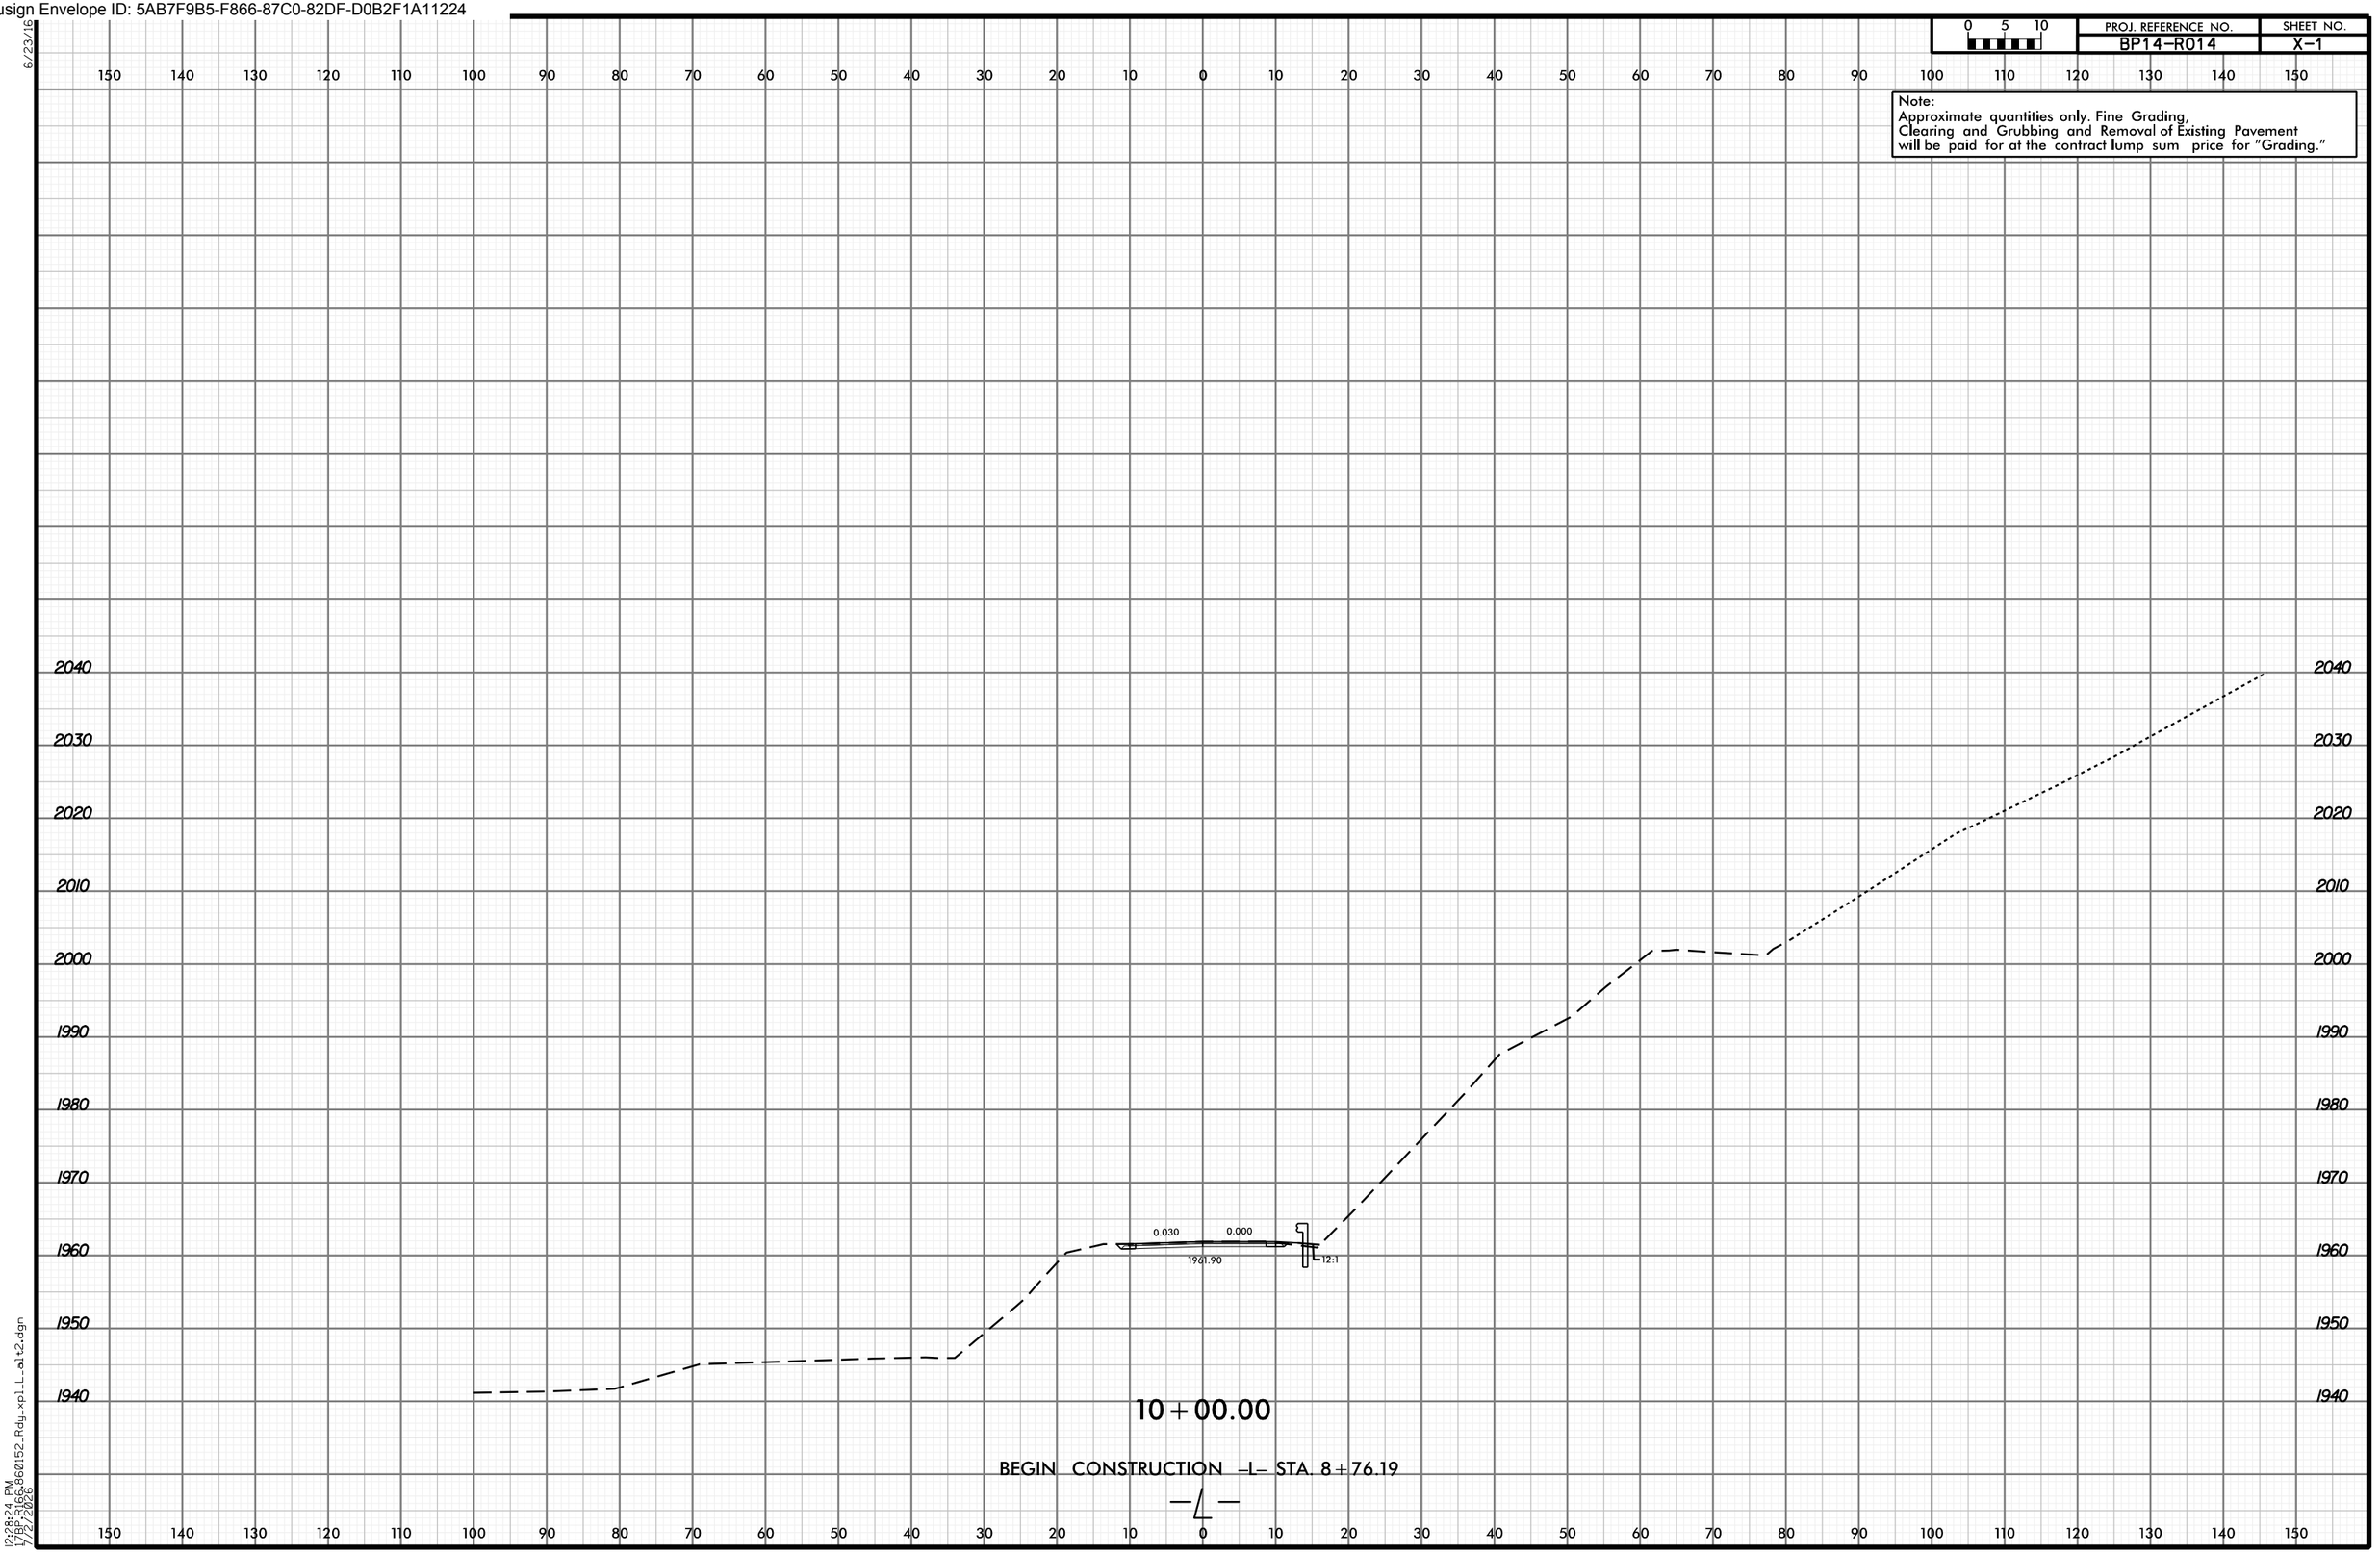

12:28:24 PM
17BP_R166_860152_Rdy_xpl_L_alt2.dgn
1/22/2026