18-AUG-2026 12:48
C:\Users\ext-mcorr\OneDrive - State of North Carolina\desktop\east_main_old_cat_creek_sw\microstation\pdfs\PLANS_PDF'S\PLANS\EB-5964_TITLE_Rdy_tsh.dgn
$$$$USERNAME$$$$


09/08/99

TIP: EB-5964

CONTRACT: DN01170

See Sheet 1-A For Index of Sheets

VICINITY MAP

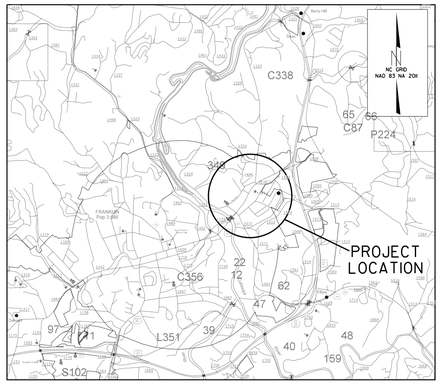

STATE OF NORTH CAROLINA
DIVISION OF HIGHWAYS


MACON COUNTY

STATE	STATE PROJECT REFERENCE NO.	SHEET NO.	TOTAL SHEETS
N.C.	EB-5964	1	

STATE PROJ. NO.	F. A. PROJ. NO.	DESCRIPTION
48509.1.1	4850901	PRELIM. ENGINEERING
48509.2.1	4850901	R/W AQUISITION
48509.3.1	4850901	CONSTRUCTION

LOCATION: ***ALONG BUSINESS 441, SR-1510 OLD CAT CREEK ROAD AND 1ST STREET***

TYPE OF WORK: GRADING, DRAINAGE, PAVING AND RETAINING WALLS

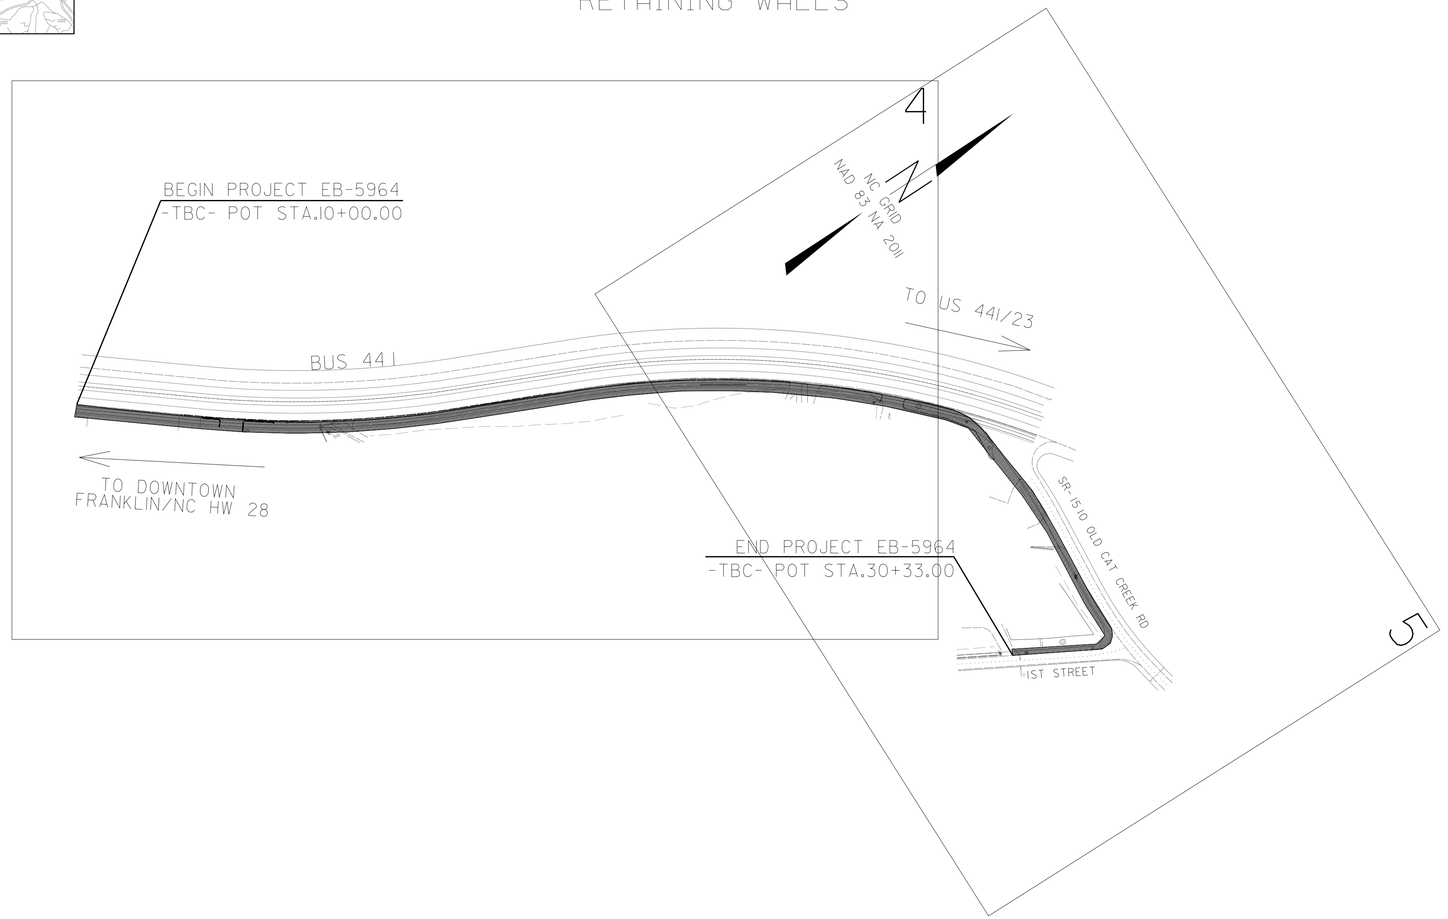

GRAPHIC SCALES

50 25 0 50 100
PLANS

50 25 0 50 100
PROFILE (HORIZONTAL)

10 5 0 10 20
PROFILE (VERTICAL)

PROJECT LENGTH

TOTAL LENGTH STATE PROJECT = .39 MILES

Prepared In the Office of:

DIVISION OF HIGHWAYS

253 Webster Dr., Sylva NC, 28779

2024 STANDARD SPECIFICATIONS

RIGHT OF WAY DATE: 5-14-2025

ANDY RUSSELL P.E.
PROJECT ENGINEER

LETTING DATE: 11-10-2026

ANDY RUSSELL P.E.
PROJECT DESIGN ENGINEER

HYDRAULICS ENGINEER

P.E.
SIGNATURE:

ROADWAY DESIGN ENGINEER

P.E.
SIGNATURE:

NORTH CAROLINA PROFESSIONAL SEAL 037962 ENGINEER JESSE RUSSELL

Docusigned by: Andy Russell 8/12/2026

STATE OF NORTH CAROLINA • DEPARTMENT OF TRANSPORTATION •