

5/26/20

SECONDARY SURVEY CONTROL SHEET

W/EXISTING CENTERLINE ALIGNMENTS PRIOP TO CONSTRUCTION

SEE SHEET RW2C-4
FOR FURTHER
ALIGNMENT AND CONTROL DETAILS

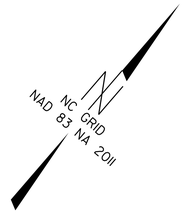

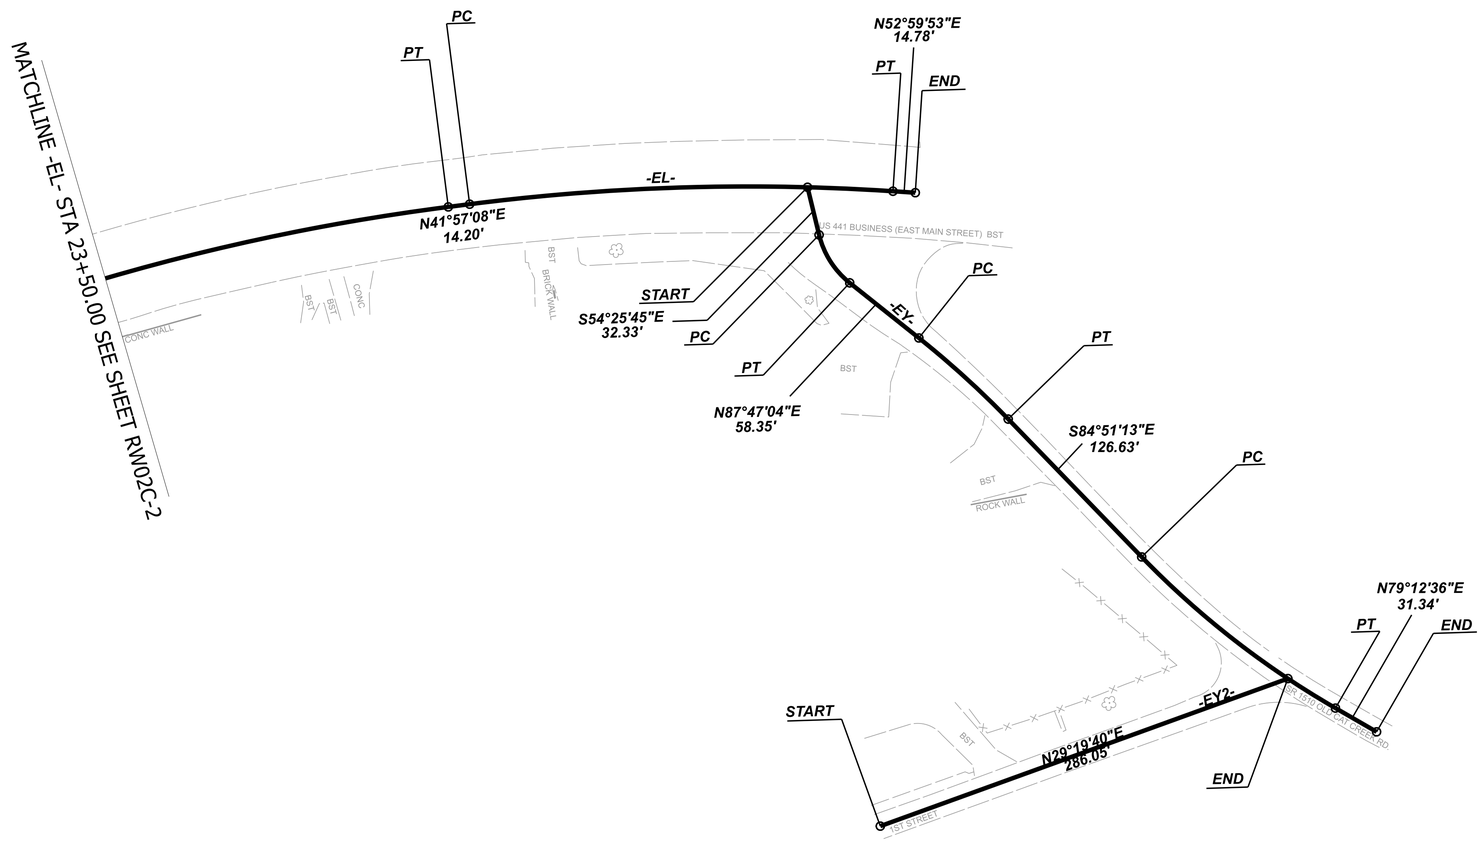

50' 25' 0' 50' 100'

I, BRIAN BARWATT, PLS, CERTIFY THAT THE SECONDARY BASELINE CONTROL FOR THIS PROJECT WAS COMPLETED UNDER MY DIRECT AND RESPONSIBLE CHARGE FROM AN ACTUAL SURVEY MAD UNDER MY SUPERVISION UTILIZING PRIMARY GPS CONTROL SET BY OTHERS; THAT ALL HORIZONTAL CLOSURES HAD A MINIMUM RATIO OF PRECISION OF 1:20,000 (CLASS AA) AND VERTICAL ACCURACY TO 1:10,000 (CLASS A). FIELD WORK WAS PERFORMED FROM 06/23/2025 TO 07/15/2025, AND ALL COORDINATES ARE BASED ON NAD83/ NA 2011 AND ALL ELEVATIONS ARE BASED ON NAVD 88; THAT THIS SURVEY WAS PERFORMED TO MEET THE REQUIREMENTS OF 21NCAC 56.1600 AS APPLICABLE.

THIS 4TH DAY OF MAY, 2026.

Signed by:
Brian Barwatt
A9355FE8A8A4CE

PROFESSIONAL LAND SURVEYOR L-4727

NOTES:

1. THE SURVEY CONTROL DATA FOR THIS PROJECT HAS BEEN COMPILED FROM VARIOUS SOURCES. IF FURTHER INFORMATION REGARDING PROJECT CONTROL IS NEEDED, PLEASE CONTACT THE LOCATION AND SURVEYS UNIT.

EB-5964
R/W | 02C-3

NORTH CAROLINA
DEPARTMENT
OF TRANSPORTATION

PROFESSIONAL LAND
SURVEYOR

NORTH CAROLINA PROFESSIONAL SEAL L-4727 LAND SURVEYOR BRIAN A. BARWATT

DOCUMENT NOT CONSIDERED FINAL UNLESS ALL SIGNATURES ARE COMPLETED

TIP PROJECT: EB-5964
County: Macon

PREPARED FOR

LOCATION AND
SURVEYS UNIT

PREPARED BY:

LOCATION AND SURVEYS
DIVISION 14
122 BONNIE LANE
SYLVA, NC 28779