Docusign Envelope ID: F59C450A-9692-4551-9067-DE00E349C48E

PROJECT REFERENCE NO.	SHEET NO.
BP14.R006	U0-2
THIS SHEET CORRESPONDS TO RDY-4	

UTILITIES BY OTHERS

NAD 83/NA 2011

NOTE:
ALL UTILITY WORK SHOWN ON THIS SHEET WILL BE DONE BY OTHERS. NO PAYMENT WILL BE MADE TO THE CONTRACTOR FOR UTILITY WORK SHOWN ON THIS SHEET.

PARCEL INDEX

#	PROPERTY OWNER NAME
1	SYLVIA J. BELLAMY
2	LAKE ADGER PROPERTY OWNERS ASSOCIATION, INC
3	THOMAS E. CATO MARTHA W. CATO
4	ROGER B. TAYLOR ALEXANDRA M. TAYLOR

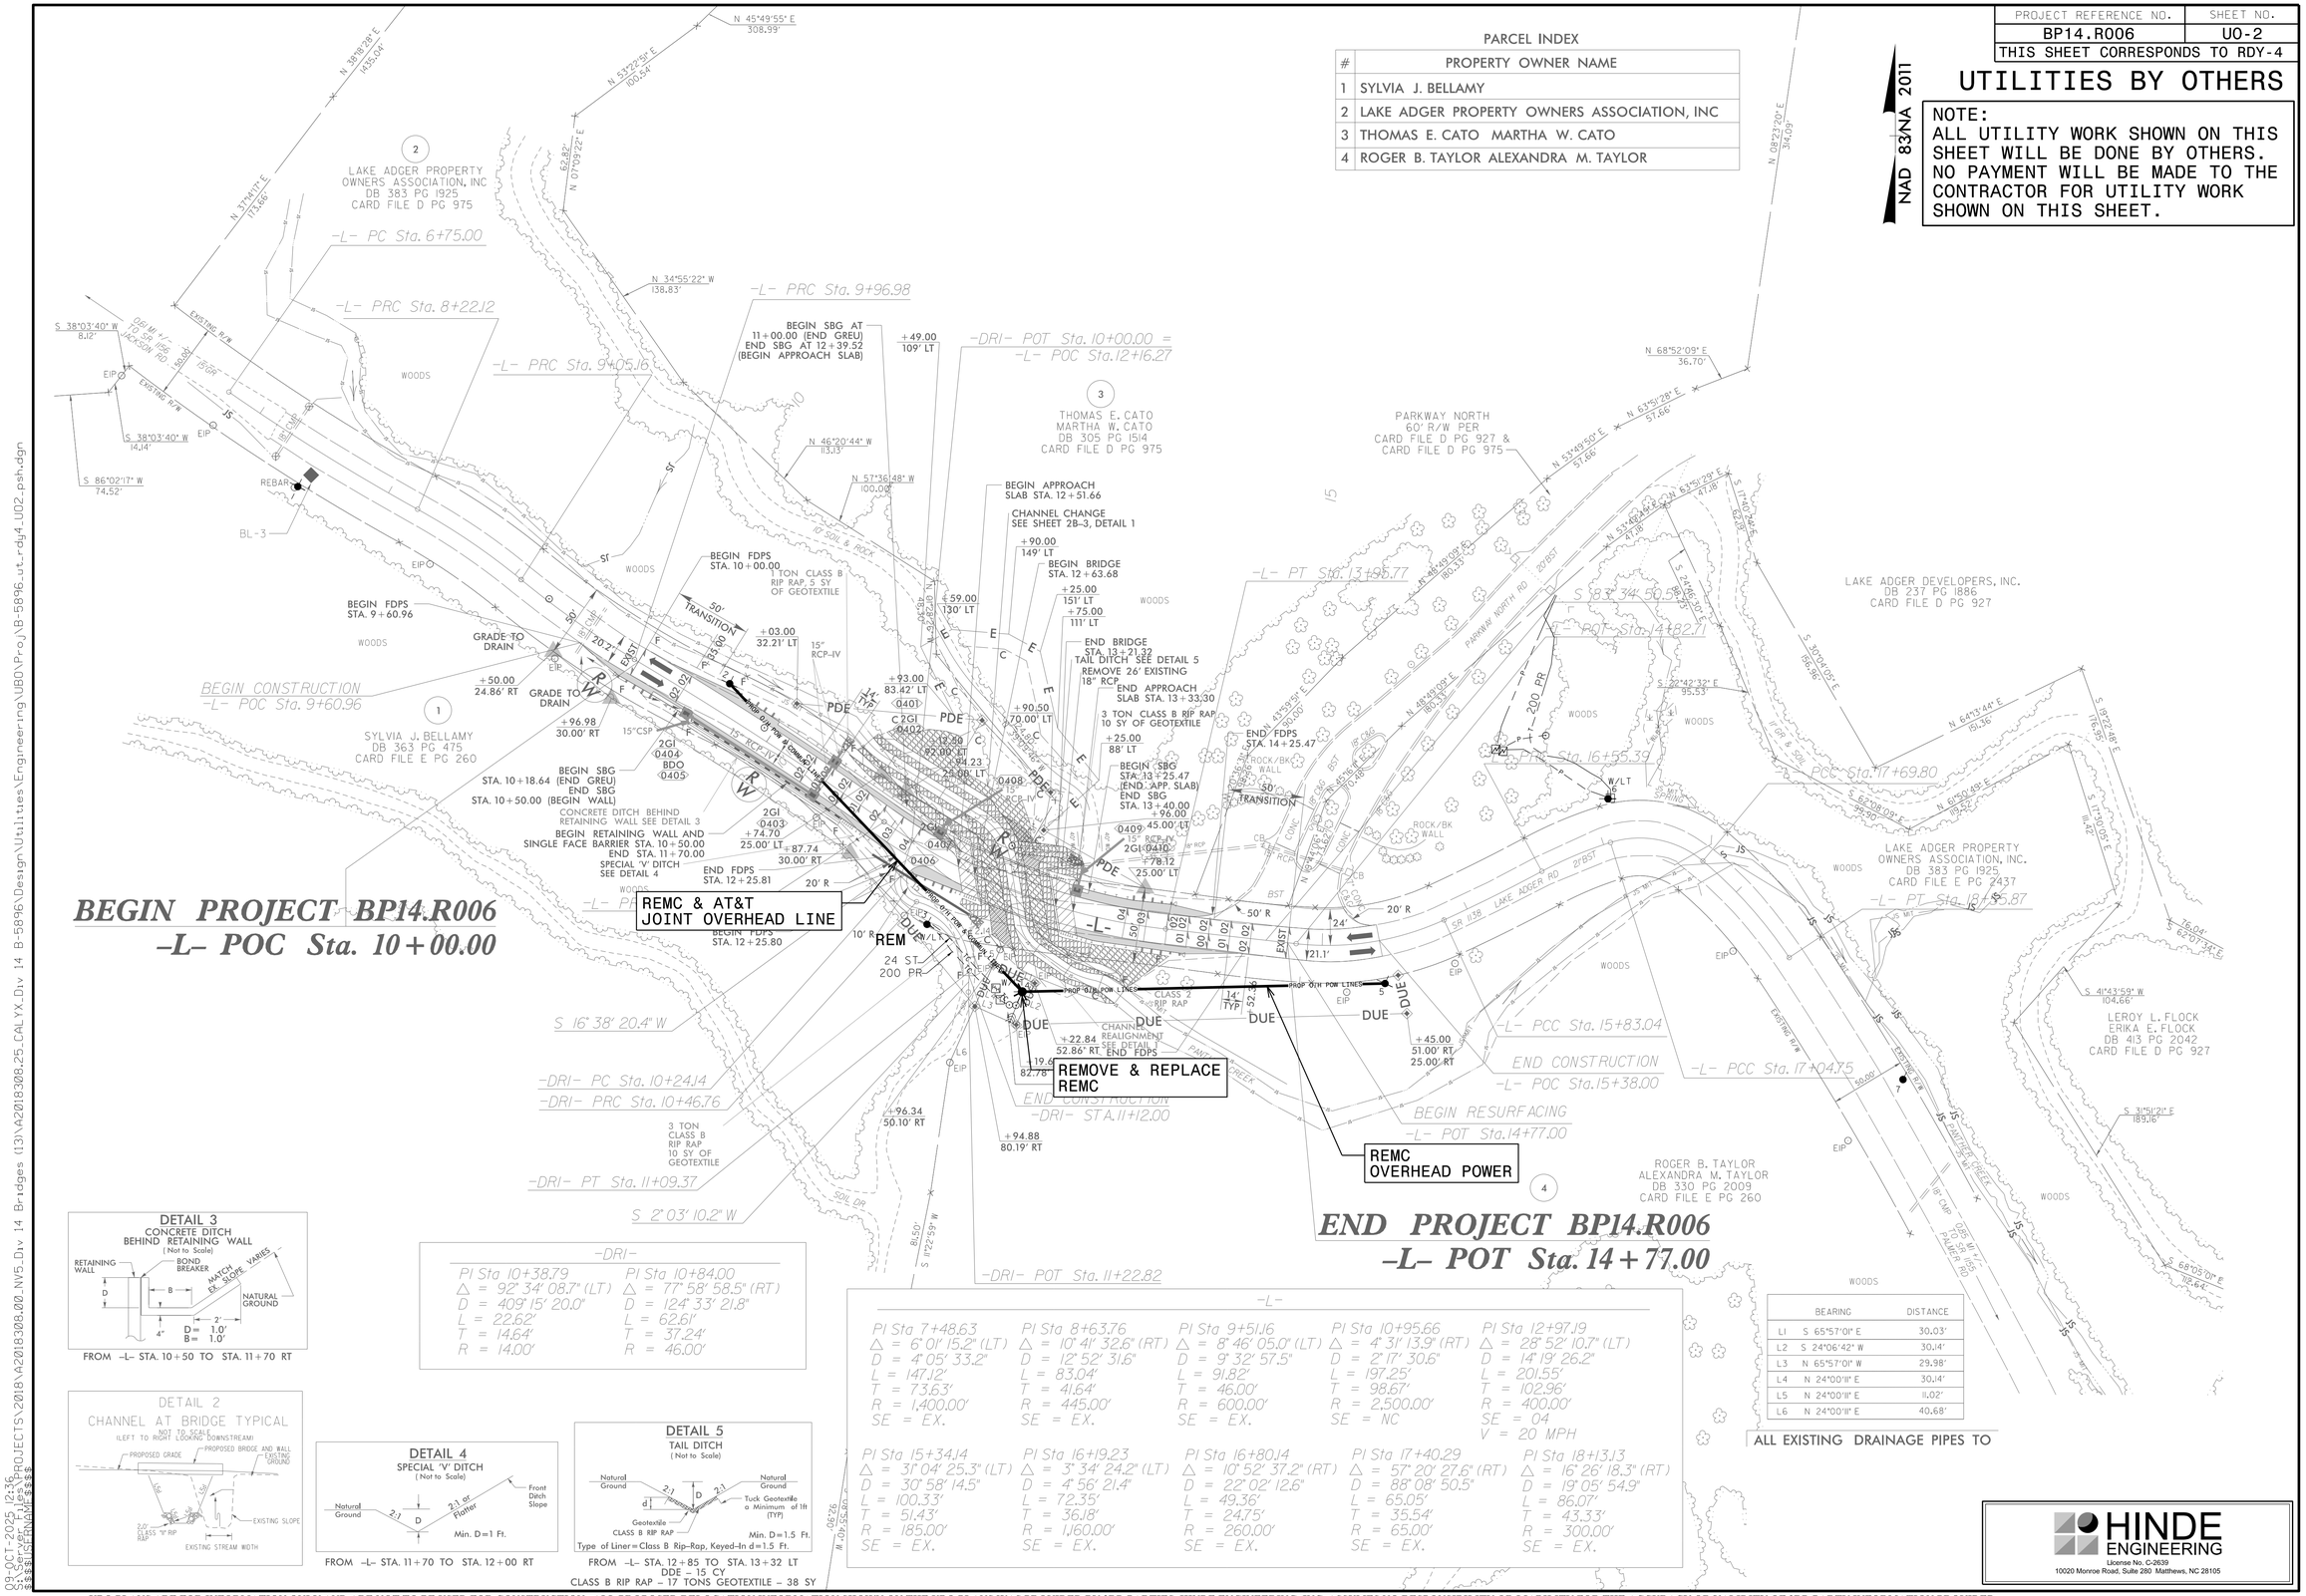
BEGIN PROJECT BP14.R006
-L- POC Sta. 10+00.00
END PROJECT BP14.R006
-L- POT Sta. 14+77.00
BEGIN CONSTRUCTION
-L- POC Sta. 9+60.96
END CONSTRUCTION
-L- POC Sta. 15+38.00
BEGIN RESURFACING
-L- POT Sta. 14+77.00
REMC & AT&T JOINT OVERHEAD LINE
REMOVE & REPLACE REMC
REMC OVERHEAD POWER
SYLVIA J. BELLAMY DB 363 PG 475 CARD FILE E PG 260
LAKE ADGER PROPERTY OWNERS ASSOCIATION, INC DB 383 PG 1925 CARD FILE D PG 975
THOMAS E. CATO MARTHA W. CATO DB 305 PG 1514 CARD FILE D PG 975
PARKWAY NORTH 60' R/W PER CARD FILE D PG 927 & CARD FILE D PG 975
LAKE ADGER DEVELOPERS, INC. DB 237 PG 1886 CARD FILE D PG 927
LAKE ADGER PROPERTY OWNERS ASSOCIATION, INC. DB 383 PG 1925 CARD FILE E PG 2437
LEROY L. FLOCK ERIKA E. FLOCK DB 413 PG 2042 CARD FILE D PG 927
ROGER B. TAYLOR ALEXANDRA M. TAYLOR DB 330 PG 2009 CARD FILE E PG 260
-L- PC Sta. 6+75.00
-L- PRC Sta. 8+22.12
-L- PRC Sta. 9+05.16
-L- PRC Sta. 9+96.98
-DRI- POT Sta. 10+00.00 = -L- POC Sta. 12+16.27
-L- PT Sta. 13+95.77
-L- POT Sta. 14+82.71
-L- PCC Sta. 15+83.04
-L- PCC Sta. 17+04.75
-L- POT Sta. 18+15.87
-DRI- PC Sta. 10+24.14
-DRI- PRC Sta. 10+46.76
-DRI- PT Sta. 11+09.37
-DRI- POT Sta. 11+22.82
-DRI- ST A. 11+12.00
BEGIN SBG AT 11+00.00 (END GREU) END SBG AT 12+39.52 (BEGIN APPROACH SLAB)
BEGIN APPROACH SLAB STA. 12+51.66
CHANNEL CHANGE SEE SHEET 28-3, DETAIL 1
BEGIN BRIDGE STA. 12+63.68
END BRIDGE STA. 13+21.32
TAIL DITCH SEE DETAIL 5
REMOVE 26' EXISTING 18" RCP
END APPROACH SLAB STA. 13+33.30
3 TON CLASS B RIP RAP 10 SY OF GEOTEXTILE
BEGIN SBG STA. 13+25.47 (END APP. SLAB)
END SBG STA. 13+40.00
END FDPS STA. 14+25.47
BEGIN FDPS STA. 10+00.00
BEGIN FDPS STA. 9+60.96
BEGIN SBG STA. 10+18.64 (END GREU)
END SBG STA. 10+50.00 (BEGIN WALL)
CONCRETE DITCH BEHIND RETAINING WALL SEE DETAIL 3
BEGIN RETAINING WALL AND SINGLE FACE BARRIER STA. 10+50.00
END STA. 11+70.00
SPECIAL 'V' DITCH SEE DETAIL 4
END FDPS STA. 12+25.81
BEGIN FDPS STA. 12+25.80
CHANNEL REALIGNMENT SEE DETAIL
END FDPS STA. 12+25.80
GRADE TO DRAIN
3 TON CLASS B RIP RAP 5 SY OF GEOTEXTILE
3 TON CLASS B RIP RAP 10 SY OF GEOTEXTILE
S 16° 38' 20.4" W
S 2° 03' 10.2" W
S 83° 34' 50.58" W
S 16° 38' 20.4" W
N 64°13'44" E 151.36
S 41°43'59" W 104.66'
S 3°51'21" E 183.16'
S 68°05'19" E 112.64'
S 67°07'34" E 16.04'
S 17°30'05" E 114.42'
S 8°22'18" E 176.55'
S 30°04'09" E 158.98'
S 17°40'34" E 62.18'
S 22°42'32" E 95.53'
S 62°08'09" E 99.90'
N 61°50'49" E 119.42'
N 68°52'09" E 36.70'
N 63°51'28" E 57.66'
N 53°49'50" E 57.66'
N 53°49'44" E 47.18'
S 63°51'29" E 47.18'
N 45°49'55" E 308.99'
N 53°22'50" E 100.54'
N 38°18'28" E 1425.04'
N 37°44'17" E 173.46'
N 34°55'22" W 138.83'
N 46°20'44" W 113.13'
N 57°36'48" W 100.00'
N 08°23'20" E 34.09'
N 43°59'51" E 70.00'
N 48°49'09" E 80.23'
N 48°49'09" E 180.53'
S 38°03'40" W 8.12'
S 38°03'40" W 14.14'
S 86°02'17" W 74.52'
N 01°09'22" E 62.89'
N 02°25'55" W 86.50'
S 11°22'59" W 8.50'
W/LT
REM
REBAR
BL-3
EIP
WOODS
ROCK/BK WALL
CLASS 2 RIP RAP
PROP O/H POW LINES
DUE
PDE
EXIST
SR 1138 LAKE ADGER RD
PARKWAY NORTH RD
SOIL DR
PANTHER CREEK
DRS 27 V/L TO JOY PAUL RD
SPRING
CONC
CB
RCP
BST
SOIL & ROCK
TRANSITION
50' TRANSITION
24 ST
200 PR
50' R
20' R
10' R
24'
21.1'
52.86'
14' TYP
19.6'
82.78'
+45.00 51.00' RT 25.00' RT
+96.34 50.10' RT
+94.88 80.19' RT
+22.84 52.86' RT
+49.00 109' LT
+59.00 130' LT
+90.00 149' LT
+25.00 151' LT
+75.00 111' LT
+03.00 32.21' LT
+50.00 24.86' RT
+96.98 30.00' RT
+93.00 83.42' LT
+90.50 70.00' LT
+25.00 88' LT
+96.00 45.00' LT
+78.12 25.00' LT
+74.70 25.00' LT
+87.74 30.00' RT
15" RCP-IV
15"CSP
2GI 0404 BDO 0405
2GI 0403
2GI 0410
0401
0402
0408
0409
0406
0407
0404
0405
0403
0410
0411
