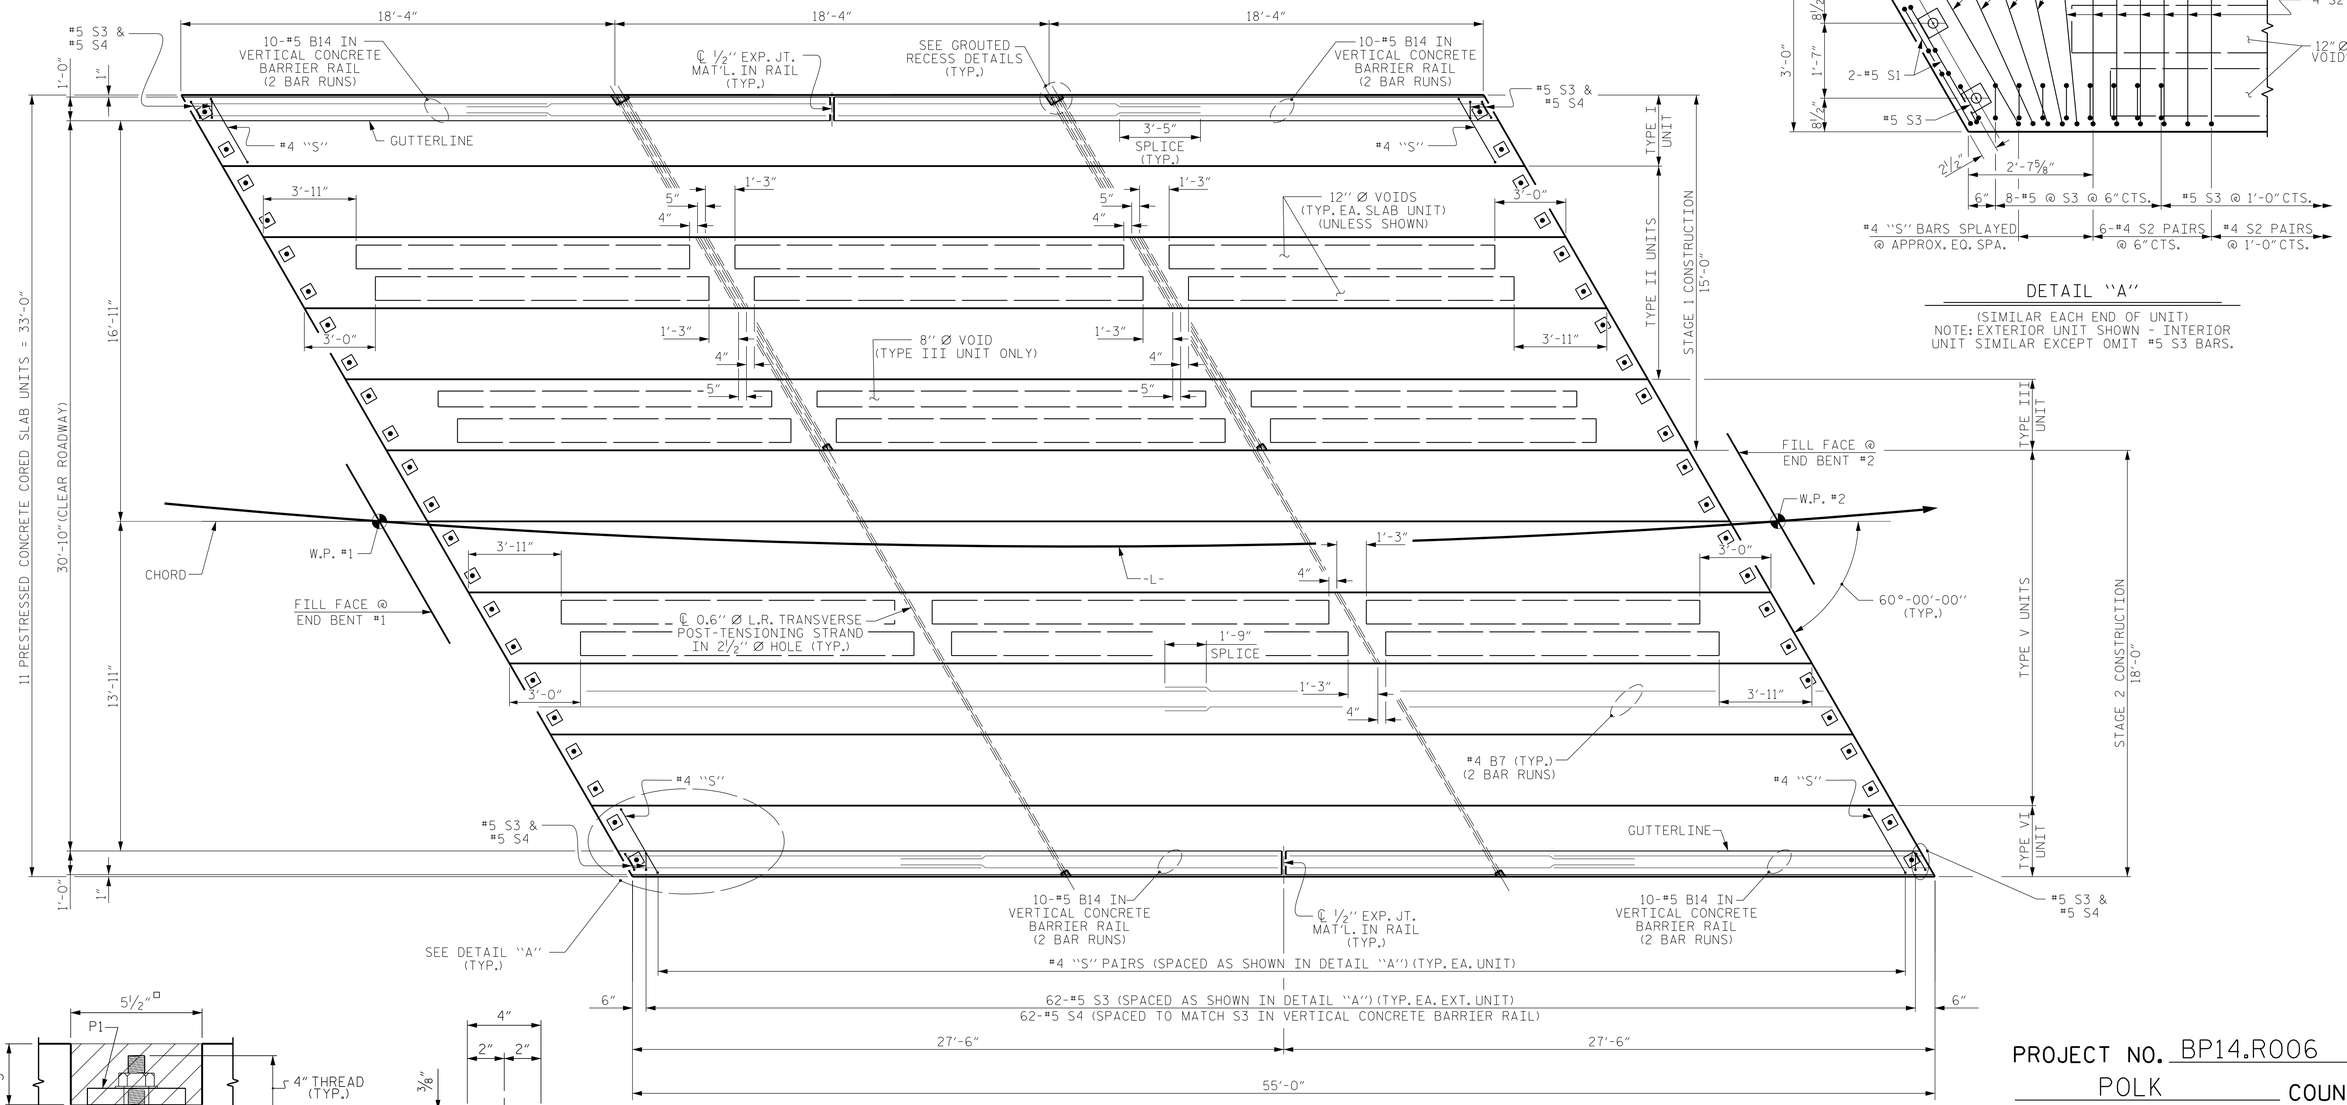

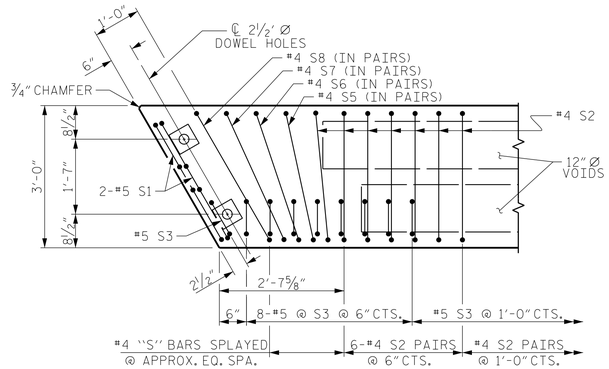

DETAIL "A"

(SIMILAR EACH END OF UNIT)
NOTE: EXTERIOR UNIT SHOWN - INTERIOR UNIT SIMILAR EXCEPT OMIT #5 S3 BARS.

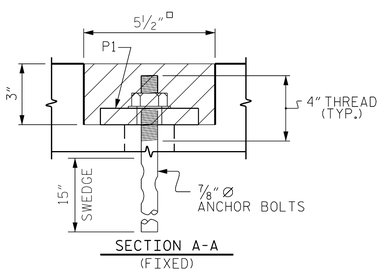

SECTION A-A
(FIXED)

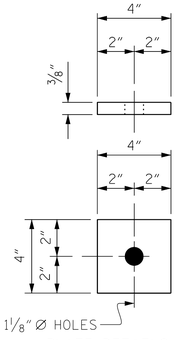

PLATE DETAILS - P1
(FIXED)
P1 (44 REQ'D.)

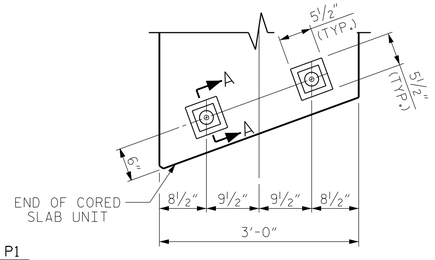

TYPICAL PLAN
(TYPICAL EACH END)

PLAN OF UNIT

BLOCKOUT DETAIL FOR ANCHOR BOLTS

(TYPICAL EACH END)

DESIGN ENGINEER OF RECORD: R. C. LARSON		DATE :	6/23
ASSEMBLED BY : J. M. DAVIS		DATE :	11/22
CHECKED BY : R. C. LARSON		DATE :	5/23
DRAWN BY : DGE 3/09	REV. 12/5/11		MAA/AAC
CHECKED BY : BCH 3/09	REV. 8/14		MAA/TMG

10/9/2025
$$$$$$$$$$$$$$$$$$$$$$$$DGN$$$$$$$$$$$$$$$$$$$$$$$$
11:23:28 AM

PLANS PREPARED BY:

NV5 ENGINEERS & CONSULTANTS, INC.
3300 REGENCY PARKWAY, SUITE 100
CARY, NC 27518
P: 919.851.1912 www.NV5.com
NC License # F-1333

DOCUMENT NOT CONSIDERED FINAL UNLESS ALL SIGNATURES COMPLETED

NORTH CAROLINA PROFESSIONAL SEAL 058455 ENGINEER JACOB M. DAVIS

PROJECT NO. BP14.R006
POLK COUNTY
STATION: 12+92.50 -L-

SHEET 2 OF 4

STATE OF NORTH CAROLINA
DEPARTMENT OF TRANSPORTATION
RALEIGH

PLAN OF 55' UNIT 30'-10" CLEAR ROADWAY 60° SKEW

REVISIONS						SHEET NO.
NO.	BY:	DATE:	NO.	BY:	DATE:	S-10
1			3			TOTAL SHEETS
2			4			20

STD.NO. 21"PCS_33_60S_55L