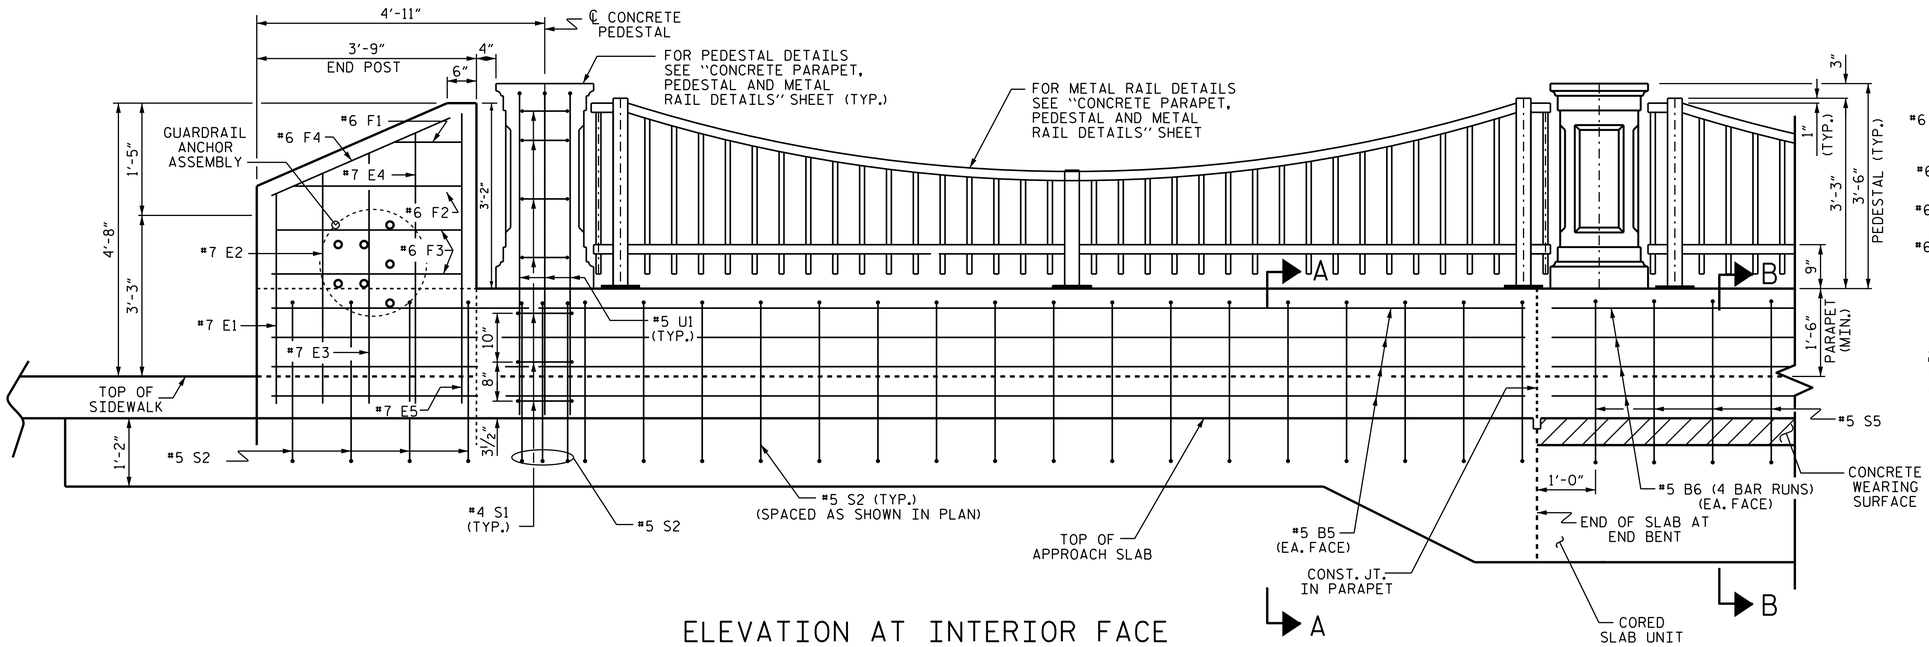

ELEVATION AT INTERIOR FACE

FOR SECTION B-B, SEE CONCRETE PARAPET PEDESTAL & SIDEWALK DETAILS SHEET 4 OF 4

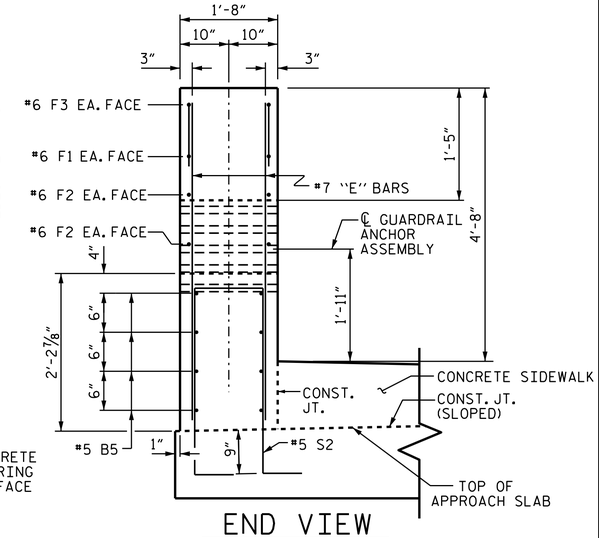

END VIEW

SECTION THRU ENDPOST

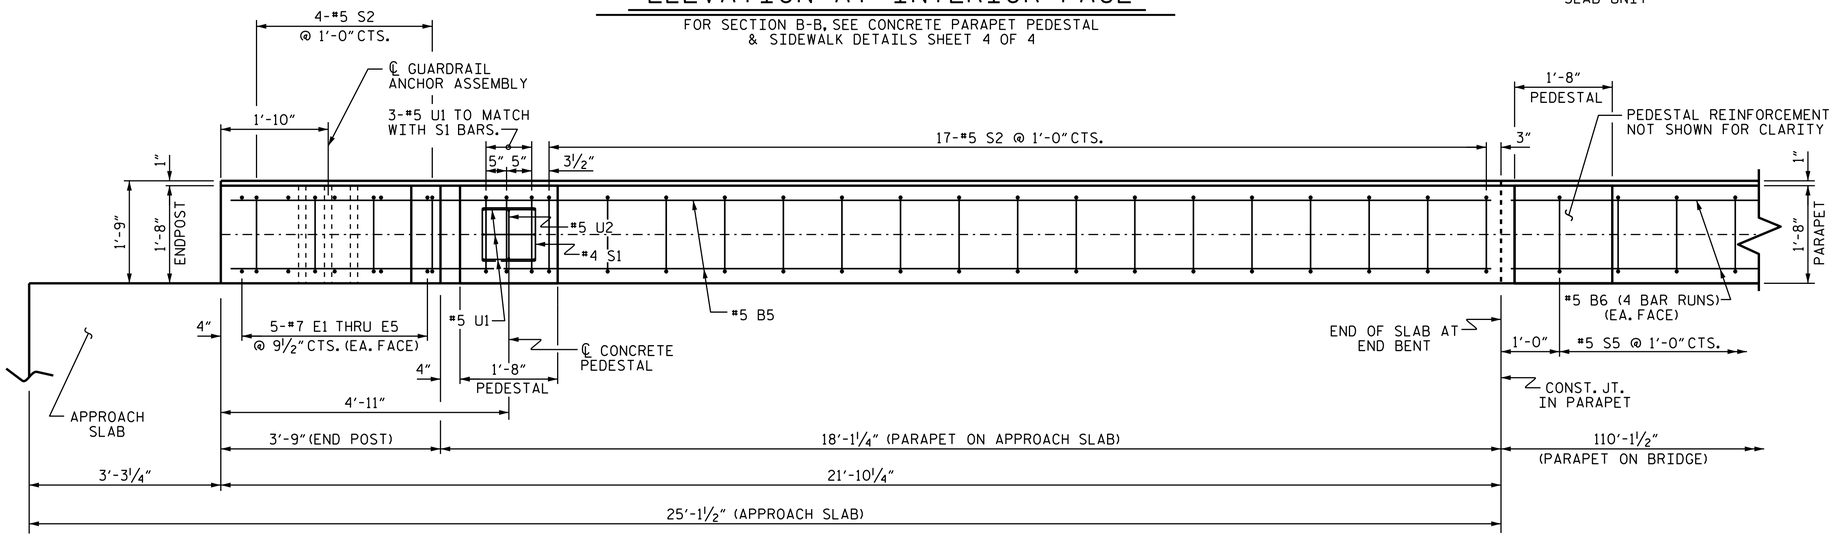

PLAN

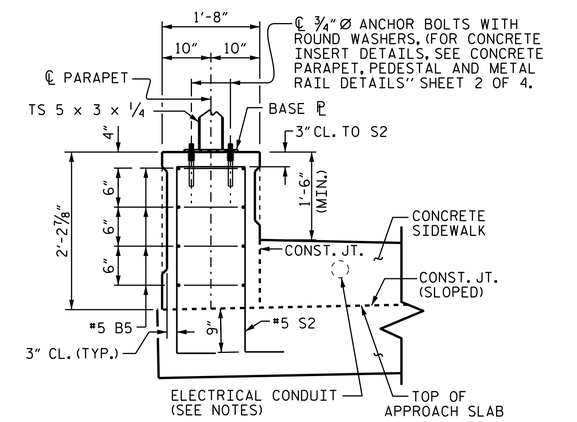

SECTION A-A

CONCRETE PARAPET, PEDESTAL AND METAL RAIL DETAILS

ONE END SHOWN, ALL OTHER ENDS SIMILAR.

FOR PARAPET, PEDESTAL AND BASE PLATE DETAIL, SEE SHEET "CONCRETE PARAPET, PEDESTAL AND SIDEWALK DETAILS"

NOTES :

ALL REINFORCING STEEL IN CONCRETE PARAPET, PEDESTAL AND END POSTS SHALL BE EPOXY COATED.

FOR ELECTRICAL CONDUIT AND ADDITIONAL DETAILS, SEE "ELECTRICAL CONDUIT SYSTEM" SHEETS.

PROJECT NO. B-5129A
PAMLICO COUNTY
STATION: 13+68.50 -L-

SHEET 3 OF 3

STATE OF NORTH CAROLINA
DEPARTMENT OF TRANSPORTATION
RALEIGH

BRIDGE APPROACH SLAB DETAILS

NORTH CAROLINA PROFESSIONAL SEAL 22005 ENGINEER A. KEITH PASCHAL

DocuSigned by: A. Keith Paschal
F8B6AD6DB2FC48F...
12/5/2014

REVISIONS						SHEET NO.
NO.	BY:	DATE:	NO.	BY:	DATE:	S-25
1			3			TOTAL SHEETS
2			4			25

DRAWN BY : B. N. BARODAWALA DATE : 3-17-14
CHECKED BY : D. G. ELY DATE : 3-25-14
DESIGN ENGINEER OF RECORD: A. K. PASCHAL DATE : 5-23-14

04-DEC-2014 15:09
R:\Structures\Final Plans\B-5129A_SD_AS.dgn
kpaschal