09/08/99

TIP PROJECT: B-5129A

CONTRACT: DB00208

STATE	STATE PROJECT REFERENCE NO.	SHEET NO.	TOTAL SHEETS
N.C.	B-5129A	1	

STATE PROJ. NO.	F. A. PROJ. NO.	DESCRIPTION
42287.1.2	BRZ-0304(4)	PE
42287.2.2	BRZ-0304(4)	RW
42287.3.2	BRZ-0304(4)	CONST

See Sheet 1-A For Index of Sheets

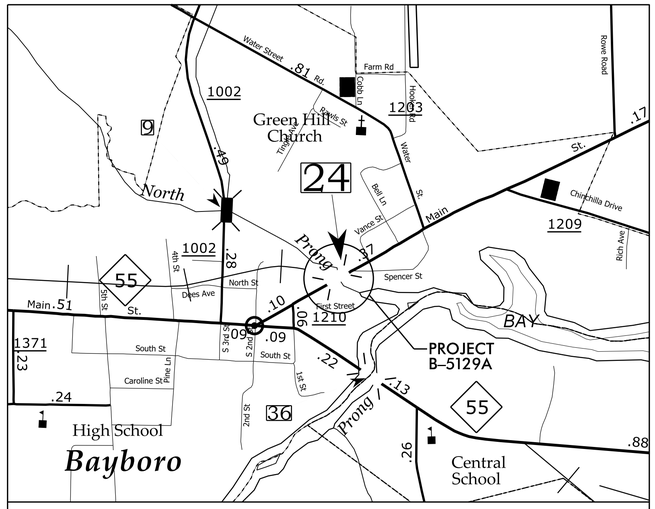

VICINITY MAP
(N.T.S.)

STATE OF NORTH CAROLINA
DIVISION OF HIGHWAYS

PAMLICO COUNTY

LOCATION: BRIDGE #24 OVER NORTH PRONG OF BAY RIVER ON NC 304

TYPE OF WORK: BRIDGE REPLACEMENT, PAVING, GRADING AND DRAINAGE

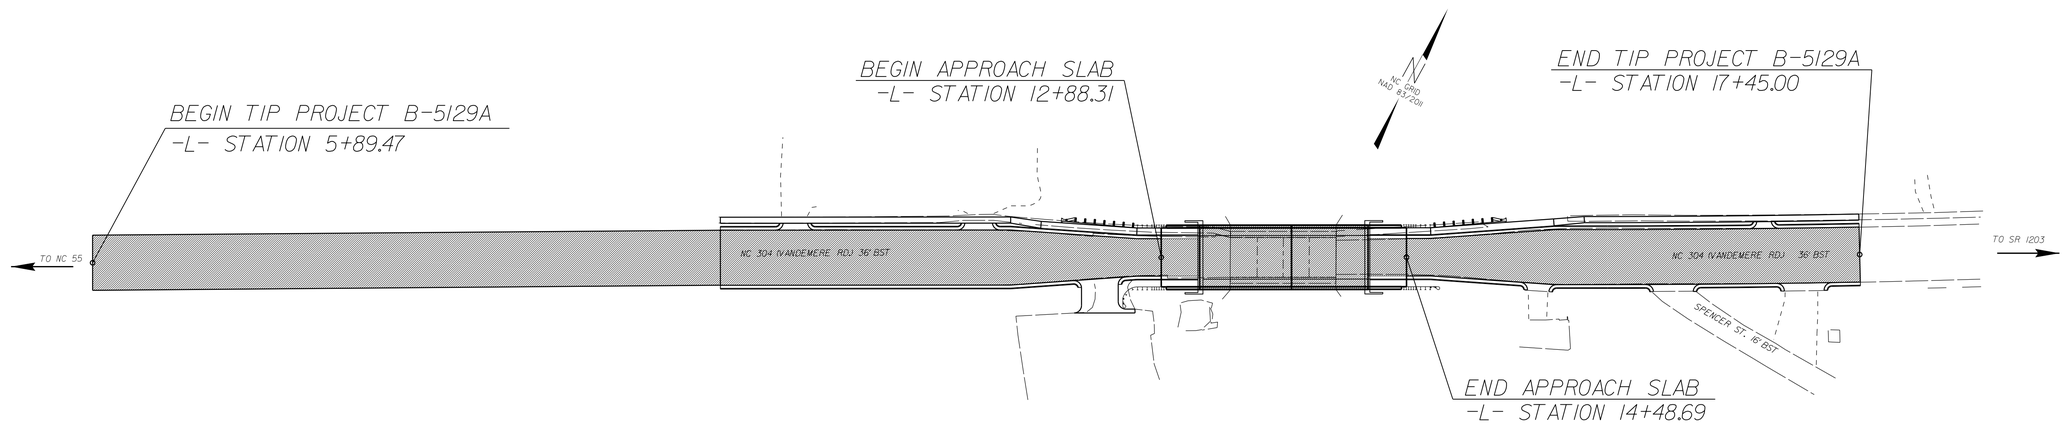

GRAPHIC SCALES

50 25 0 50 100
PLANS

50 25 0 50 100
PROFILE (HORIZONTAL)

10 5 0 10 20
PROFILE (VERTICAL)

PROJECT LENGTH

LENGTH ROADWAY TIP PROJECT B-5129A = 0.189 MILE
LENGTH STRUCTURE TIP PROJECT B-5129A = 0.030 MILE
TOTAL LENGTH TIP PROJECT B-5129A = 0.219 MILE

Prepared in the Office of:
DIVISION OF HIGHWAYS
105 Pactolus Hwy, Greenville NC, 27835

2012 STANDARD SPECIFICATIONS

RIGHT OF WAY DATE:
NOVEMBER 2013

LETTING DATE:
JANUARY 2015

DWAYNE H. ALLIGOOD, PE
PROJECT ENGINEER

VAN TRAN
PROJECT DESIGN ENGINEER

HYDRAULICS ENGINEER

DocuSigned by:
Dwayne Alligood 12/8/2014 P.E.
SIGNATURE:

NORTH CAROLINA PROFESSIONAL SEAL 16710 ENGINEER DWAYNE H. ALLIGOOD

ROADWAY DESIGN ENGINEER

DocuSigned by:
Dwayne Alligood 12/8/2014 P.E.
SIGNATURE:

NORTH CAROLINA PROFESSIONAL SEAL 16710 ENGINEER DWAYNE H. ALLIGOOD

STATE OF NORTH CAROLINA DEPARTMENT OF TRANSPORTATION

08-DEC-2014 13:57
G:\PROJECTS\PAMLICO\pamlico#24 (B-5129A)\B-5129A_DDC2_PSH_1.DGN
$$$$USERNAME$$$$