PROJECT REFERENCE NO.	SHEET NO.
B-5129A	U01

UTILITIES BY OTHERS

UTILITY OWNERS ON PROJECT

DUKE ENERGY - POWER
CENTURYLINK - TELEPHONE

NOTE:
ALL PROPOSED UTILITY WORK SHOWN ON THIS SHEET WILL BE DONE BY OTHERS
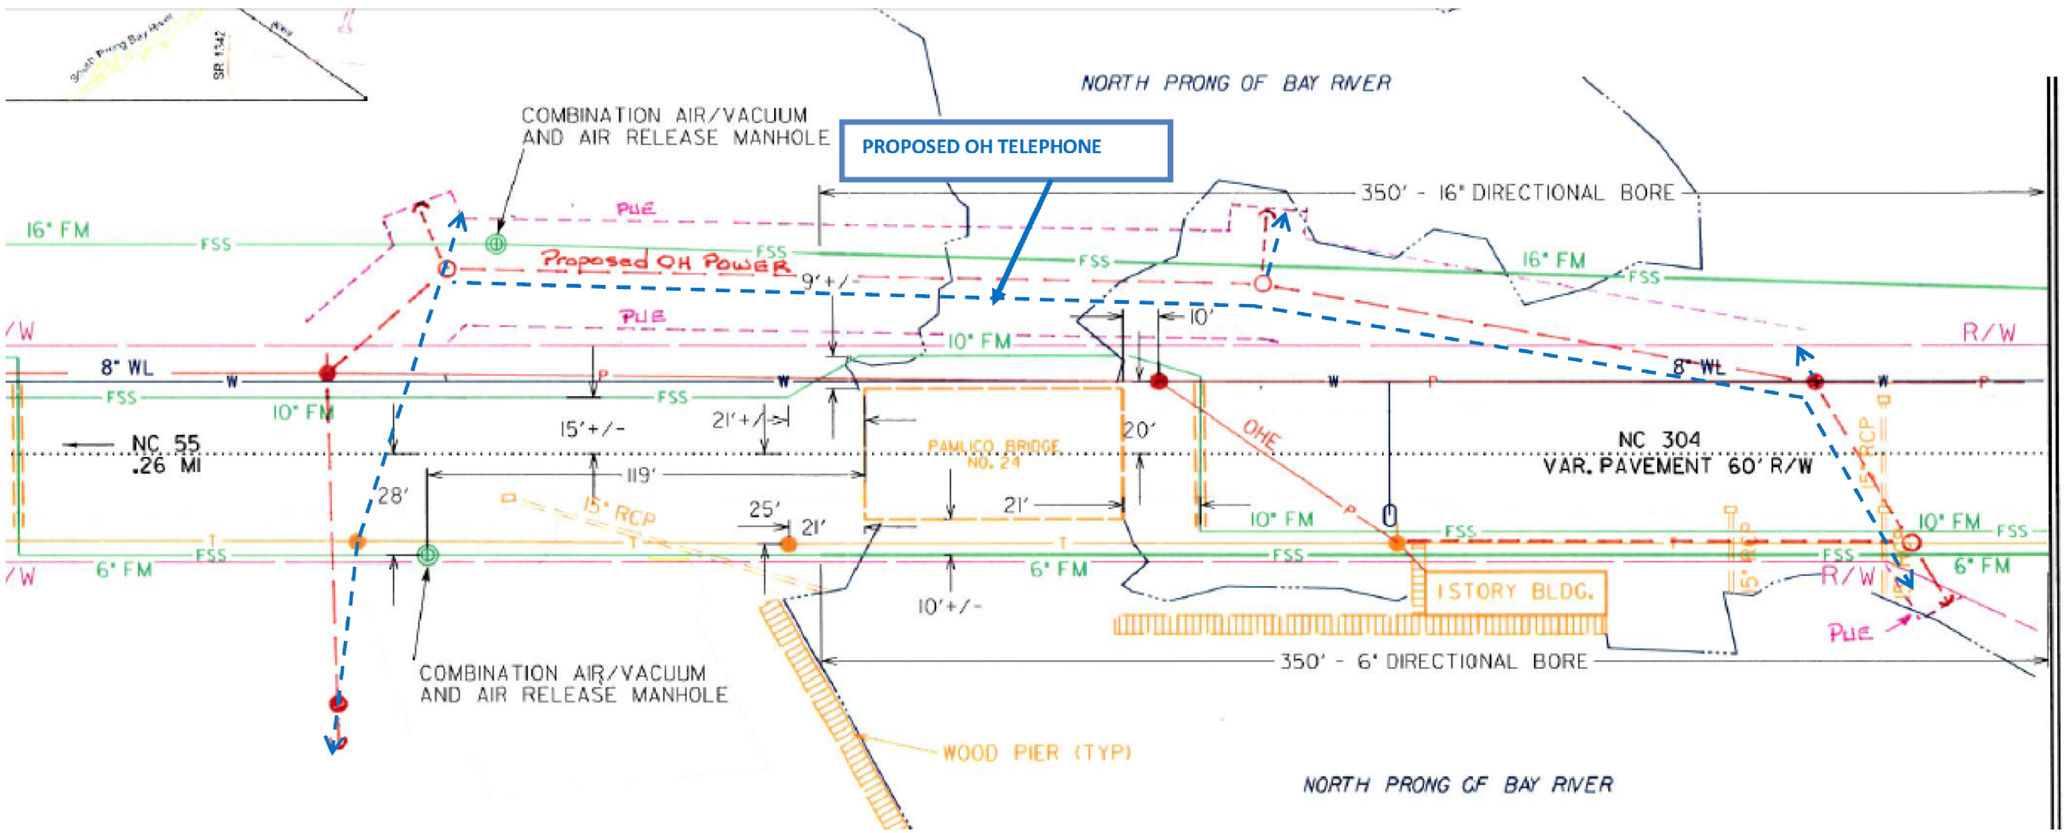
NOT TO SCALE