FEDERAL PROJECT NO BRZ-0304(4)

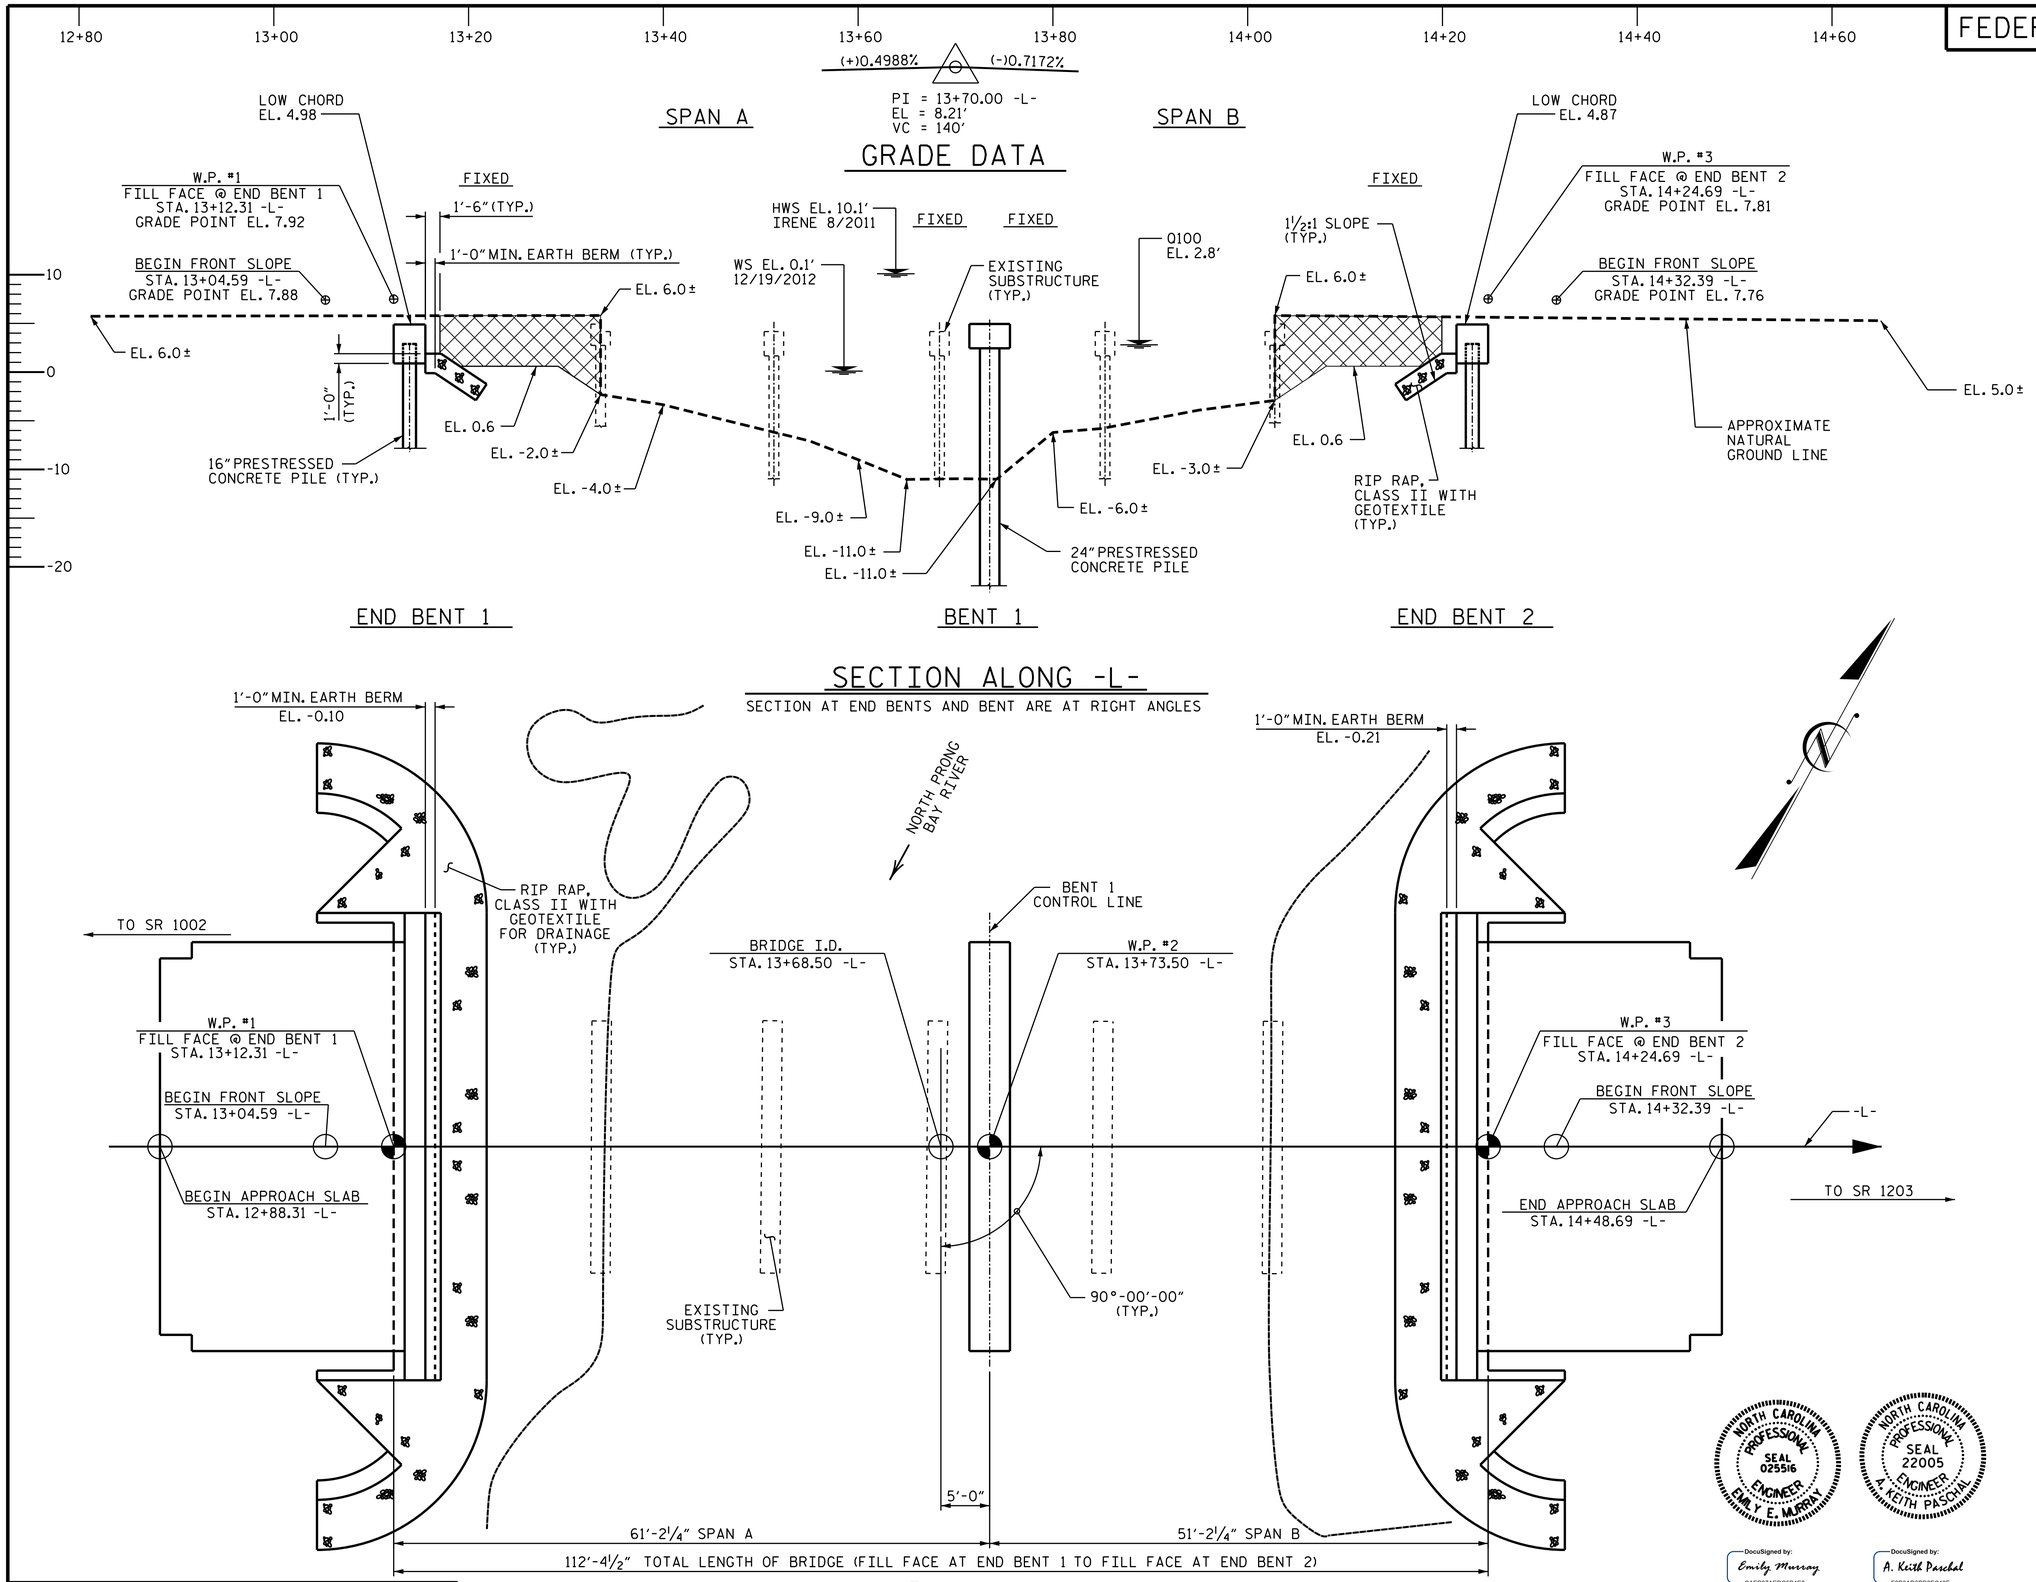

I HEREBY CERTIFY THESE PLANS ARE THE AS-BUILT PLANS.

PROJECT NO. B-5129A

PAMLICO COUNTY

STATION: 13+68.50 -L-

SHEET 1 OF 3 REPLACES BRIDGE NO. 0024

NORTH CAROLINA PROFESSIONAL SEAL 025516 ENGINEER EMILY E. MURRAY

DocuSigned by: Emily Murray CAEB97AEDC5B4E0...
12/5/2014

NORTH CAROLINA PROFESSIONAL SEAL 22005 ENGINEER A. KEITH PASCHAL

DocuSigned by: A. Keith Paschal FBB6AD6DB2FC48F...
12/5/2014

STATE OF NORTH CAROLINA
DEPARTMENT OF TRANSPORTATION
RALEIGH

GENERAL DRAWING

BRIDGE OVER NORTH PRONG BAY RIVER ON NC 304 BETWEEN SR 1002 AND SR 1203

REVISIONS						SHEET NO.
NO.	BY:	DATE:	NO.	BY:	DATE:	S-1
1			3			TOTAL SHEETS
2			4			25

DRAWN BY : D. G. ELY DATE : 2-6-14
CHECKED BY : B. N. BARODAWALA DATE : 3-18-14
DESIGN ENGINEER OF RECORD: A. K. PASCHAL DATE : 5-22-14

04-DEC-2014 15:08
R:\Structures\Final Plans\B-5129A_SD_GD.dgn
kpaschal