5/14/99

UTILITY OWNERS ON PROJECT

PAMLICO COUNTY WATER - WATER

PROJECT REFERENCE NO.	SHEET NO.
B-5129A	U02

UTILITIES BY OTHERS

NOTE:
ALL PROPOSED UTILITY WORK SHOWN ON THIS SHEET WILL BE DONE BY OTHERS

NOT TO SCALE

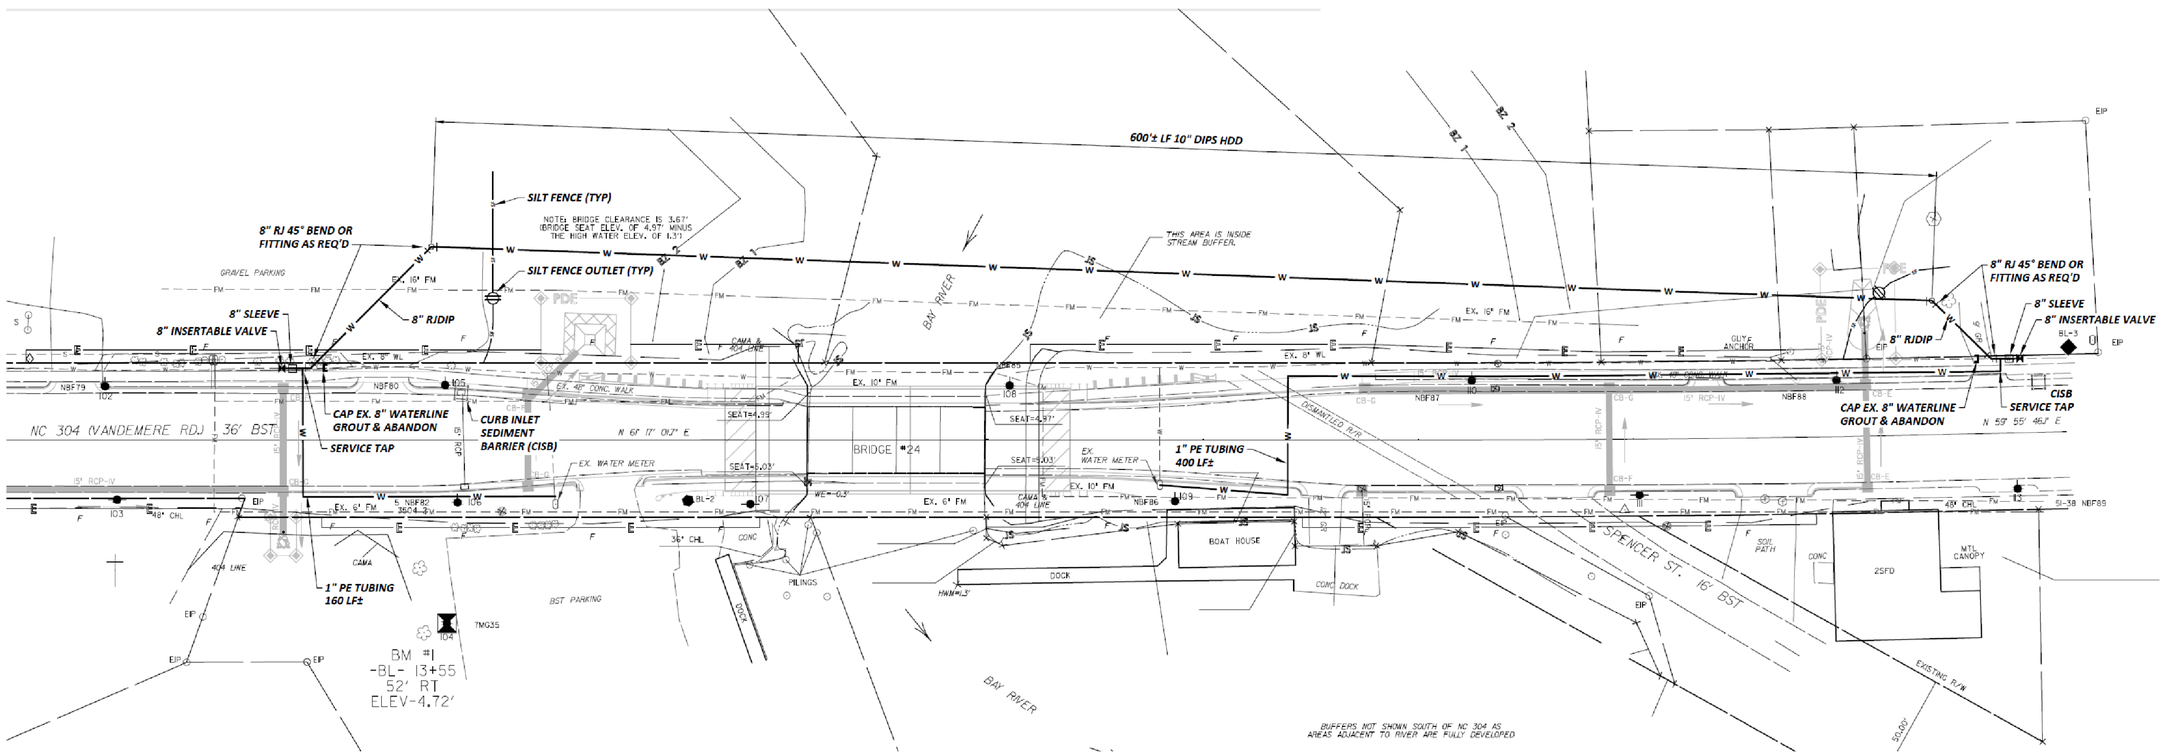

08-DEC-2014 13:55
PAMLICO County
B-5129A
$$$$USERNAME$$$$
...CTS\PAMLICO\B-5129A\B-5129A_DOC2_PSH_U02.dgn