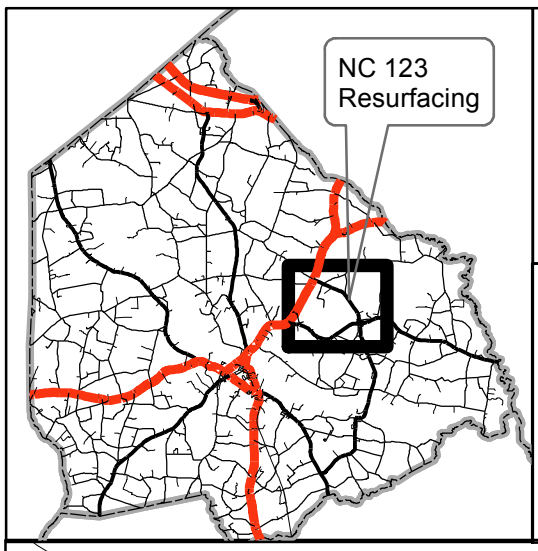

RESURFACING CONTRACT: DB00214

WBS: 2CR.10401.13
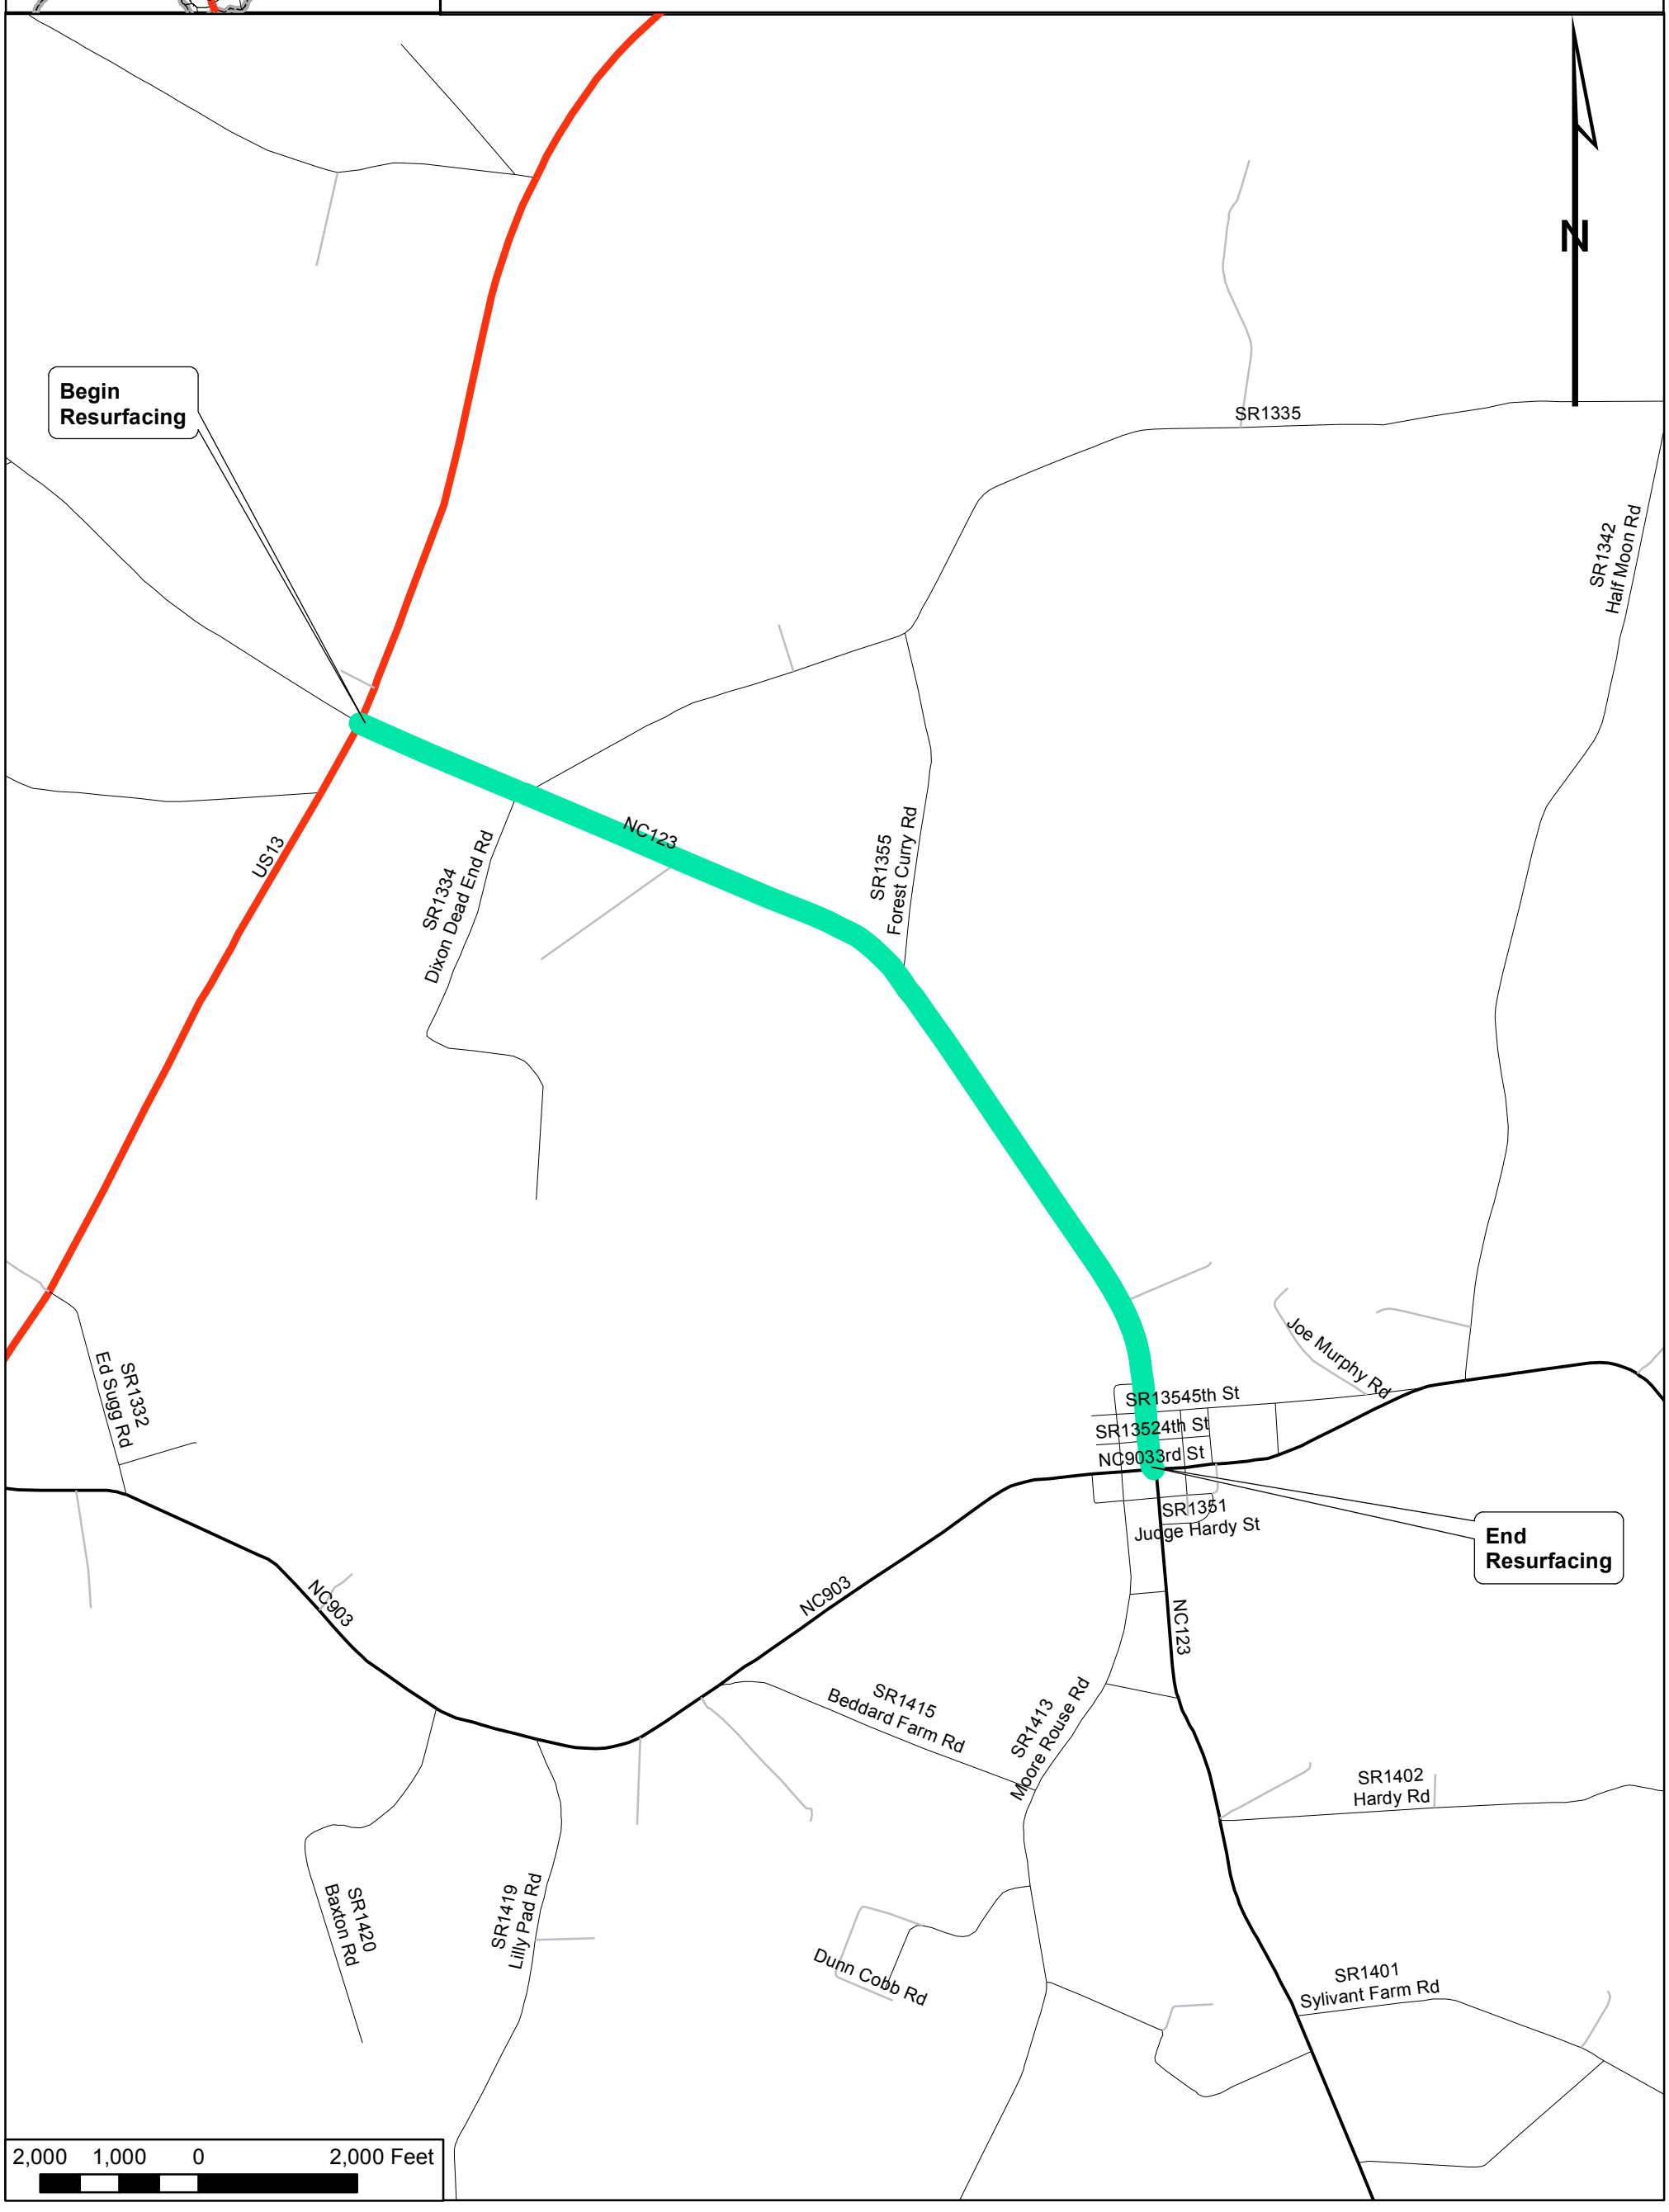
Widen 3' Strengthen and Resurface From NC 13/258 to NC 903 2.78 miles x 26'