PROJECT REFERENCE NO.	SHEET NO.
W-5203W	U0-3

UTILITIES BY OTHERS

NOTE:
ALL PROPOSED UTILITY WORK SHOWN ON THIS SHEET WILL BE DONE BY OTHERS. NO PAYMENT WILL BE MADE TO THE CONTRACTOR FOR PROPOSED UTILITY WORK SHOWN ON THIS SHEET.

SCALE: 0 50 100

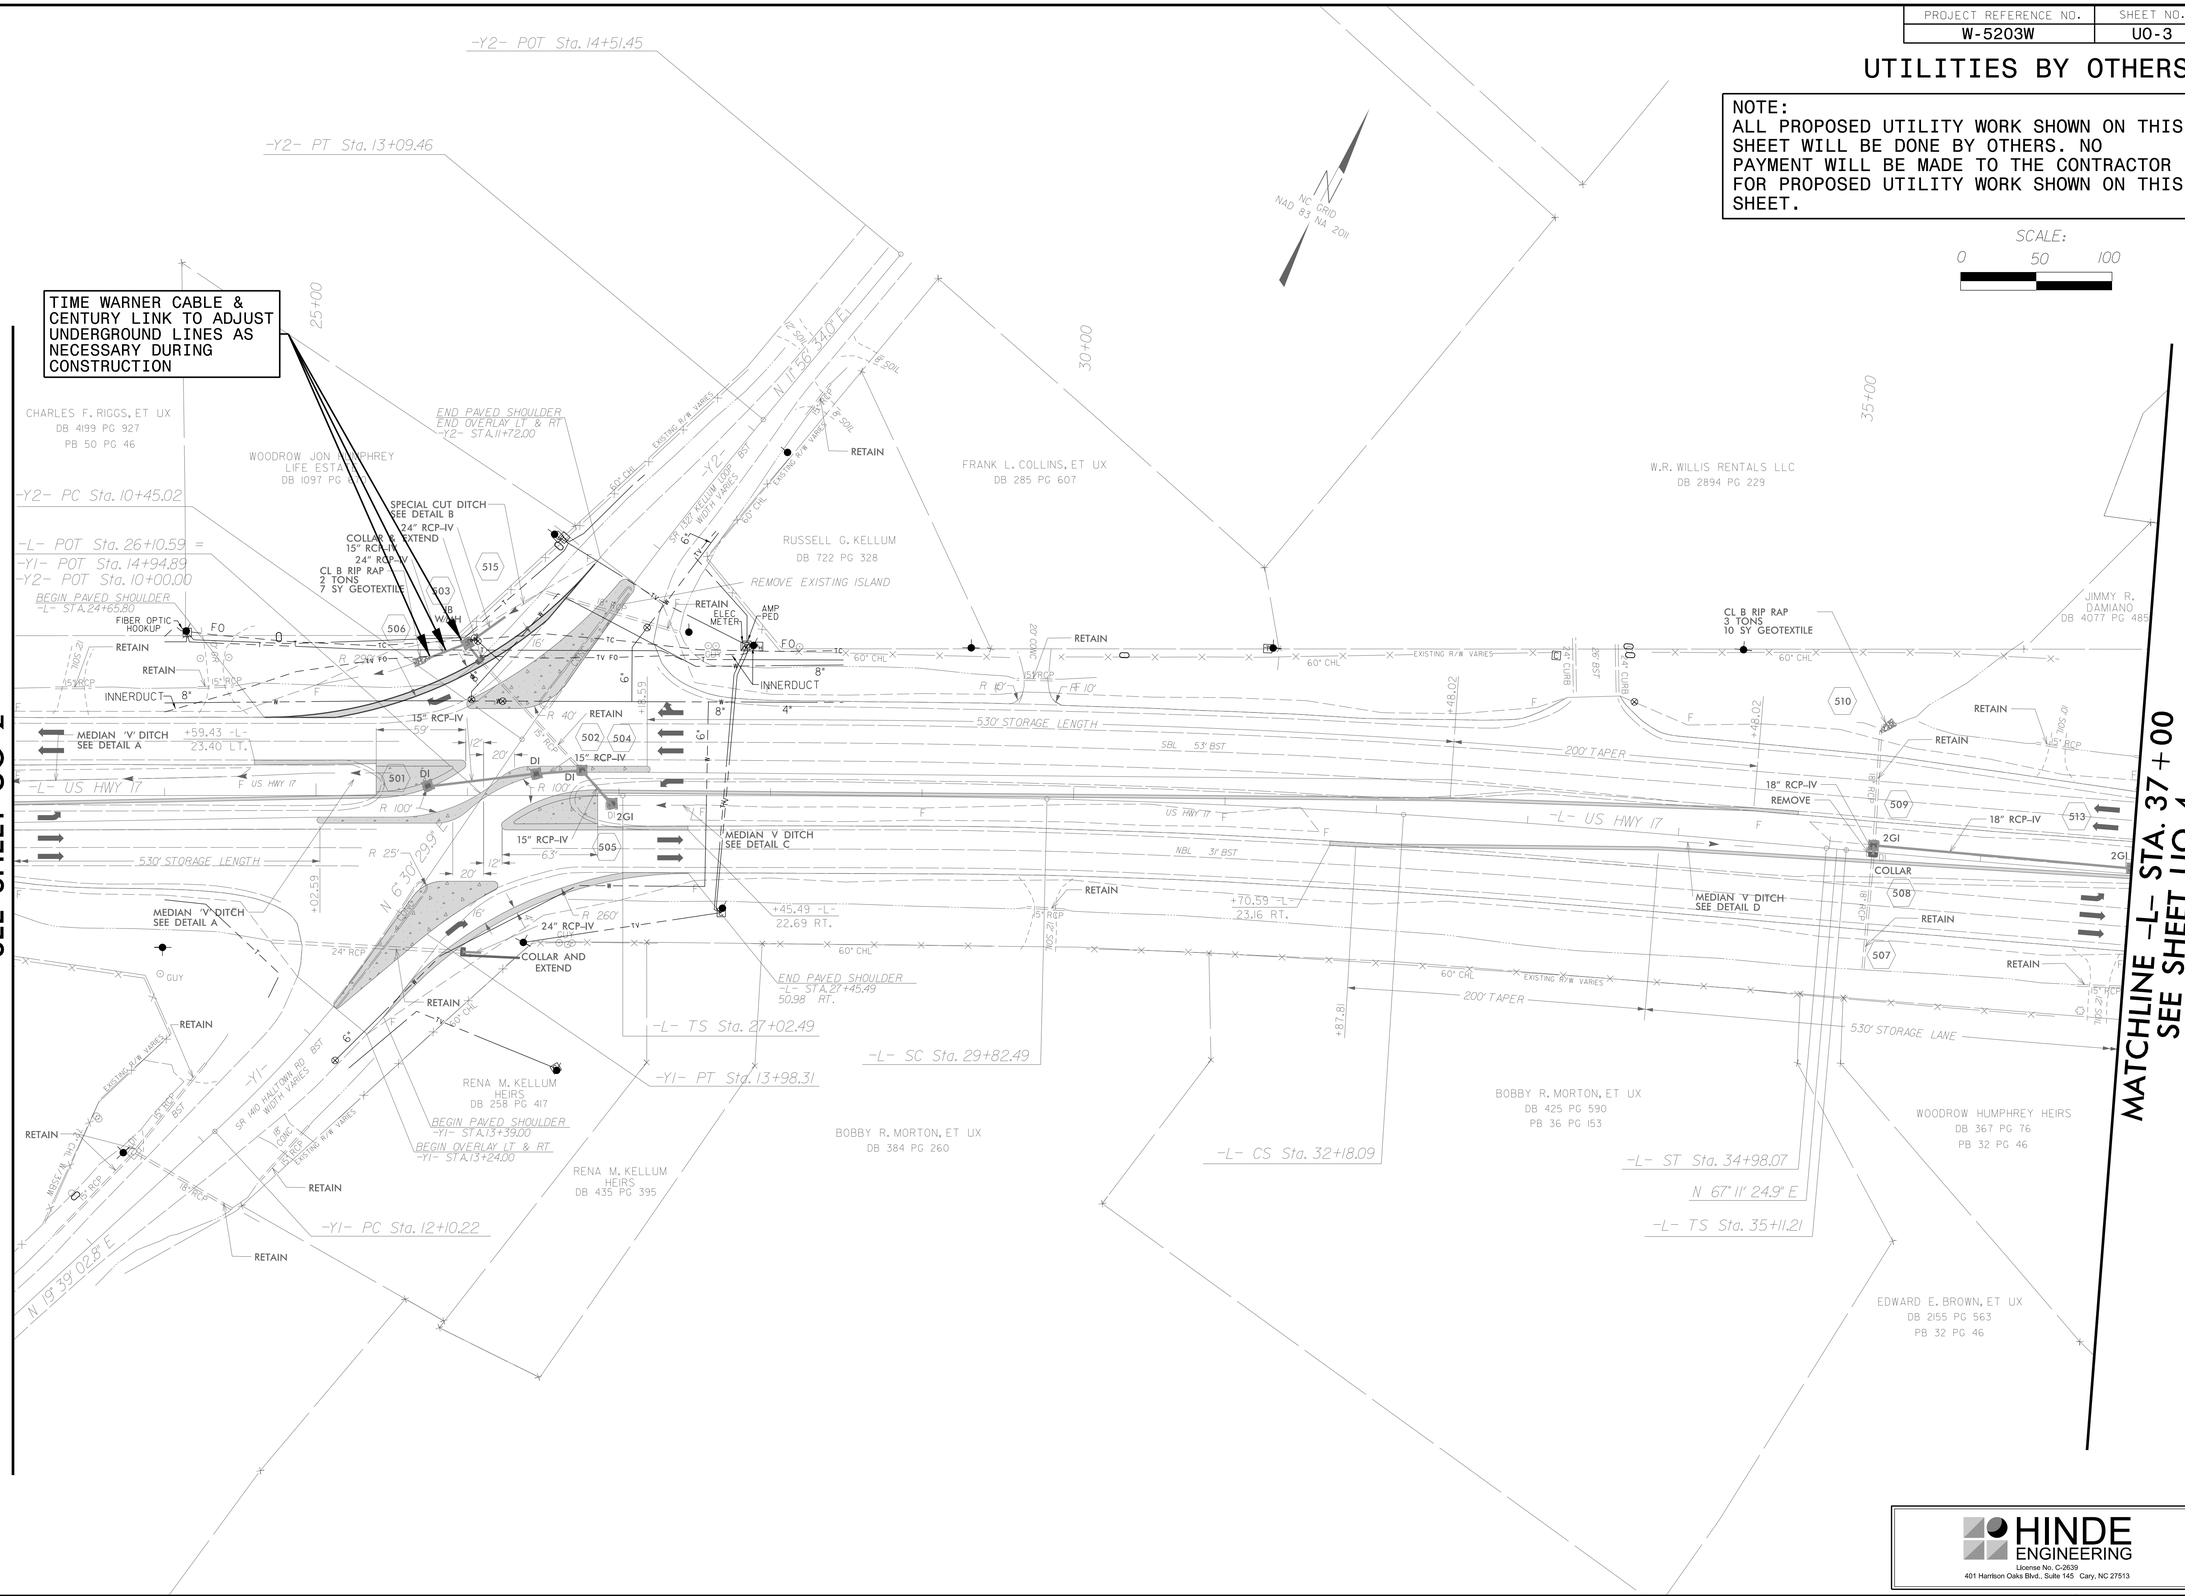

HINDE ENGINEERING
License No. C-2639
401 Harrison Oaks Blvd., Suite 145 Cary, NC 27513

07-JUN-2016 08:54
S:\PROJECTS\2015\A2015203.00 Mulkey-NCDOT W-5203W\Design\Utilities\Engineering\UBO\Proj\W5203W_ut_rdy5_U003_psh.dgn